


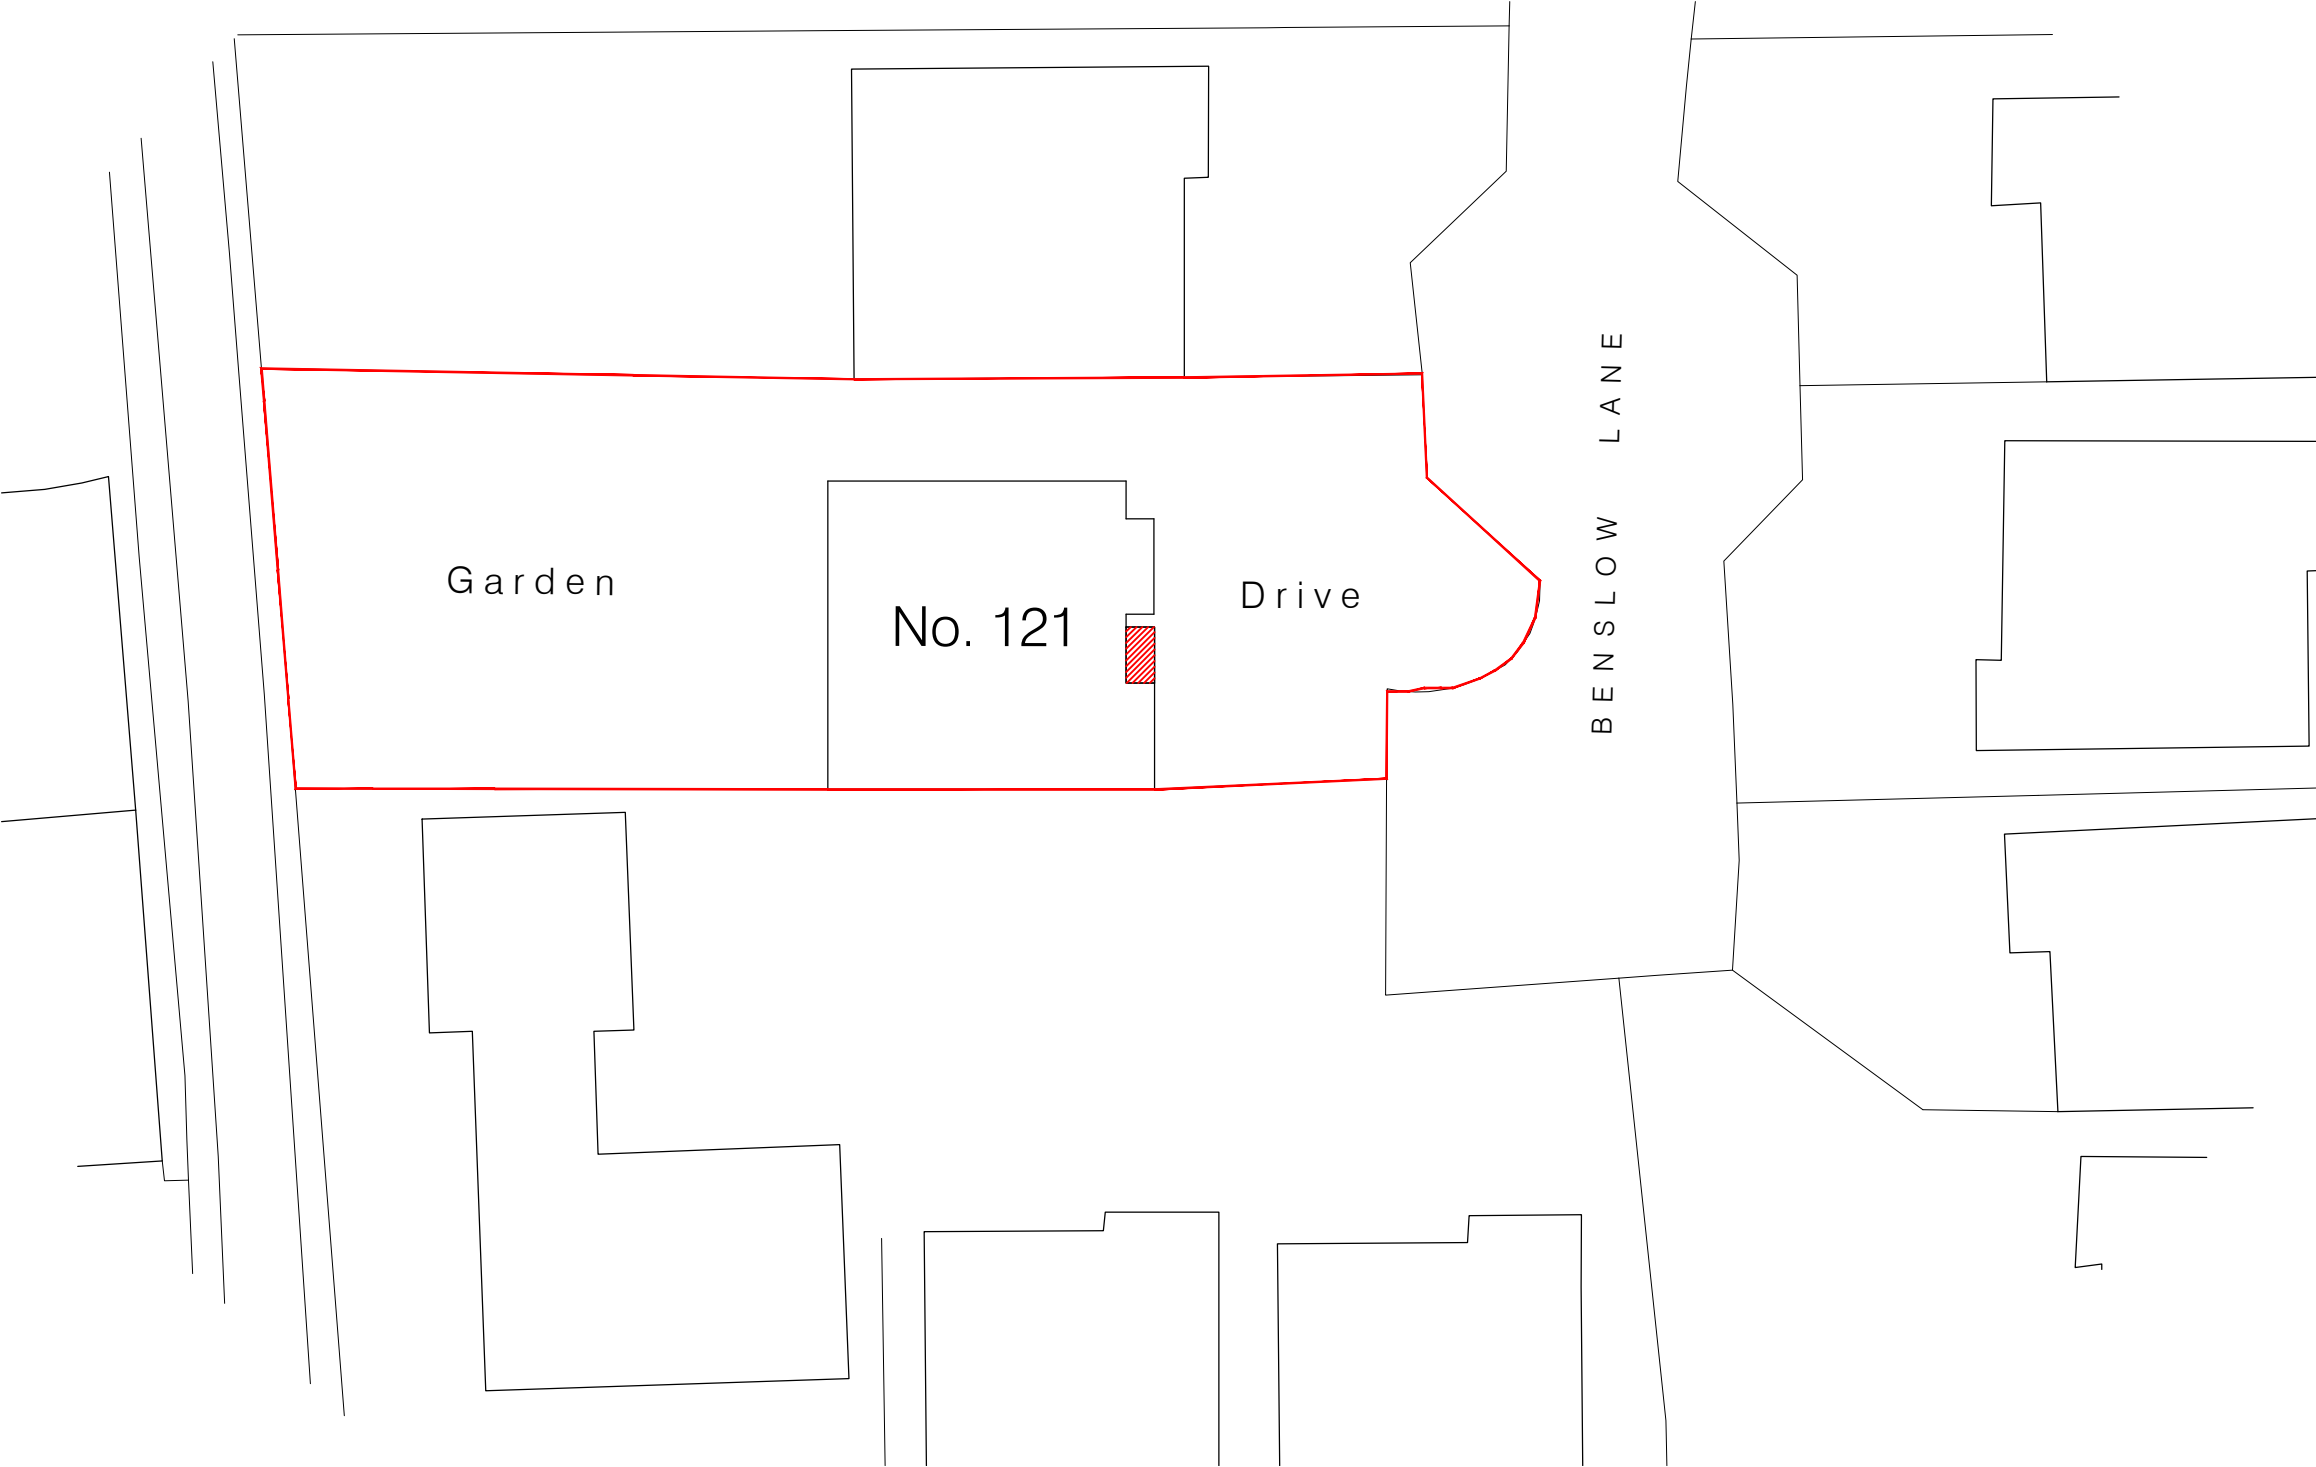

Site Block Plan scale 1:200



Ordnance Survey, (c) Crown Copyright 2024. All rights reserved.
Site Location Plan scale 1:1000



FOR APPROVAL

This drawing is protected under © copy right



CONTRACT
Proposed Garage Conversion:
121 Benslow Lane, Hitchin, Herts

DRAWING TITLE
Site Plans


SCALE VARIES@A3 DRAWING NUMBER REVISION

DATE August 2024 PO1

DRAWN JEI CHECKED BY

JOB NUMBER

redshed design telephone: 01462 817075, 07884008970
45 Hoo Road fax: 01462 807175
Meppershall e-mail: james/karen@redsheddesign.co.uk
Bedfordshire www.redsheddesign.co.uk
sg17 5lp

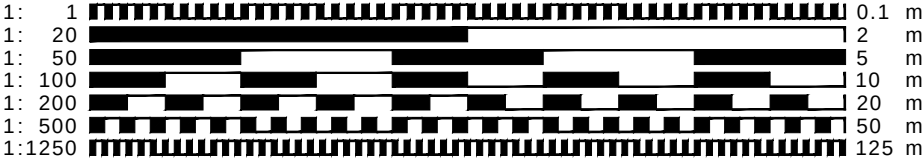

- CLIENT MUST SEEK SEPARATE SPECIALIST ADVICE ON PARTY WALL MATTERS IN SUFFICIENT TIME TO SERVE ALL NOTICES IF REQUIRED
- ALL STRUCTURAL ELEMENTS ARE INDICATIVE ONLY AND SUBJECT TO FULL STRUCTURAL DESIGN BY STRUCTURAL ENGINEER - ALL DESIGN IS SUBJECT TO STRUCTURAL DESIGN TO BE PROVIDED BY OTHERS
- THIS DRAWING IS FOR PLANNING APPROVAL ONLY AND SUBJECT TO ALL OTHER RELEVANT STATUTORY APPROVALS