



FRONT ELEVATION




FLANK ELEVATION

DARK GREY CLAY TILES TO
MATCH MAIN DWELLING


TIMBER DOORS AND
WINDOWS TO MATCH FACING
MATERIAL

TIMBER FRAME & CLADDING
COLOUR TO CLIENT'S CHOICE

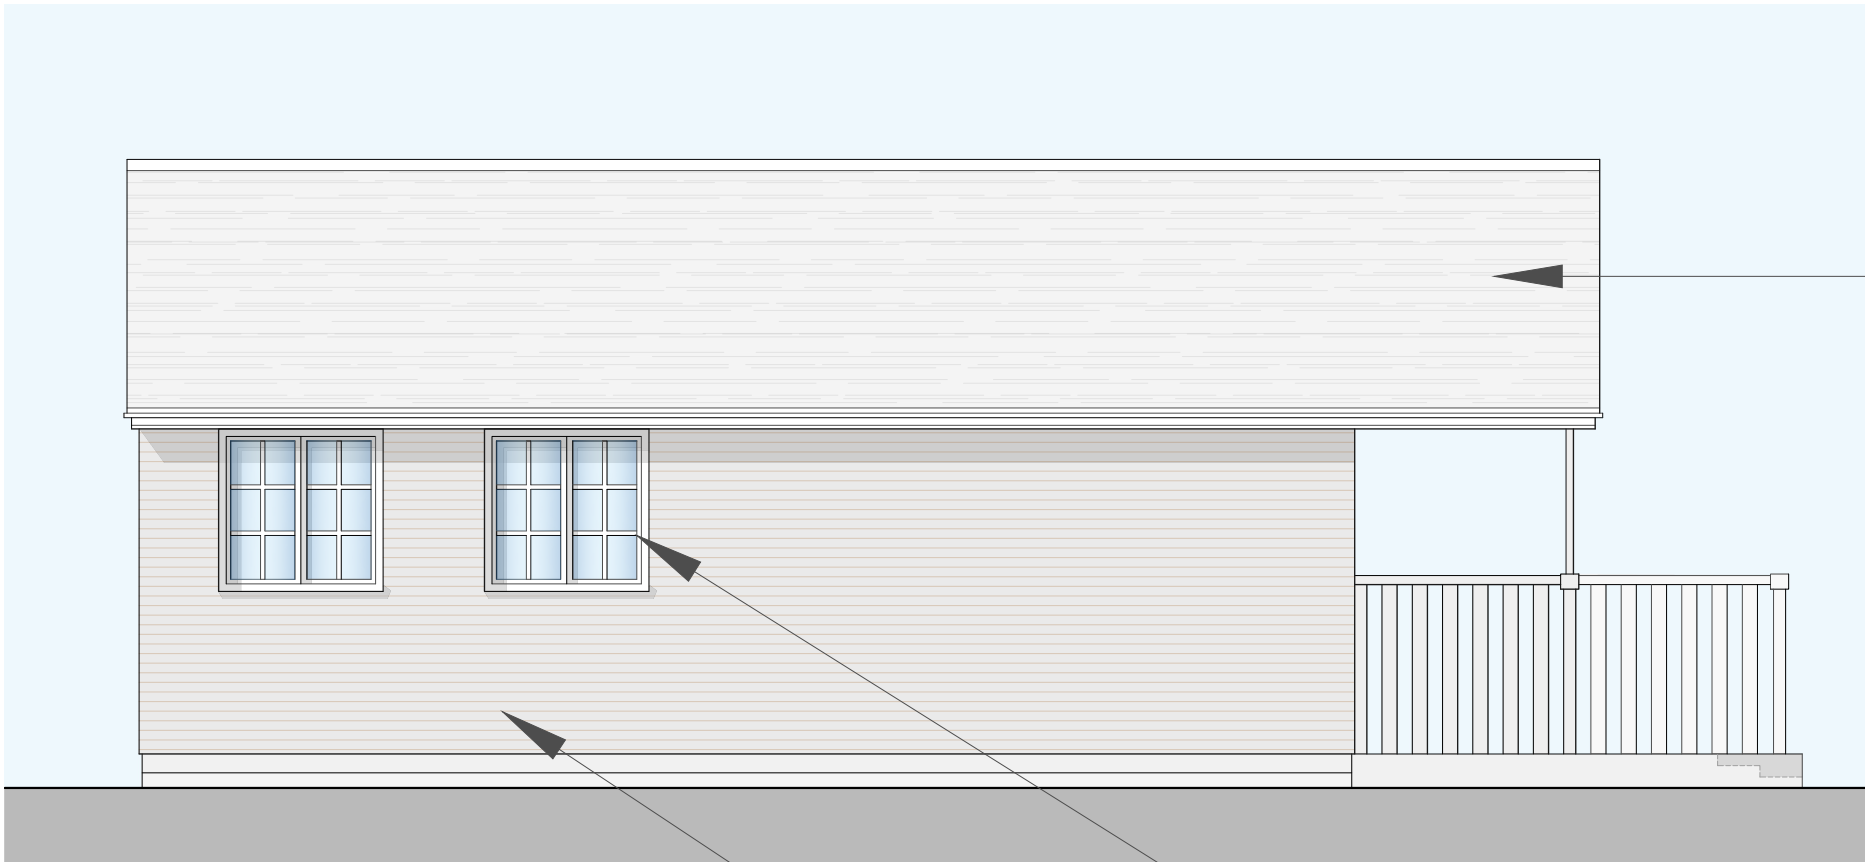

REAR ELEVATION

DARK GREY CLAY TILES TO
MATCH MAIN DWELLING

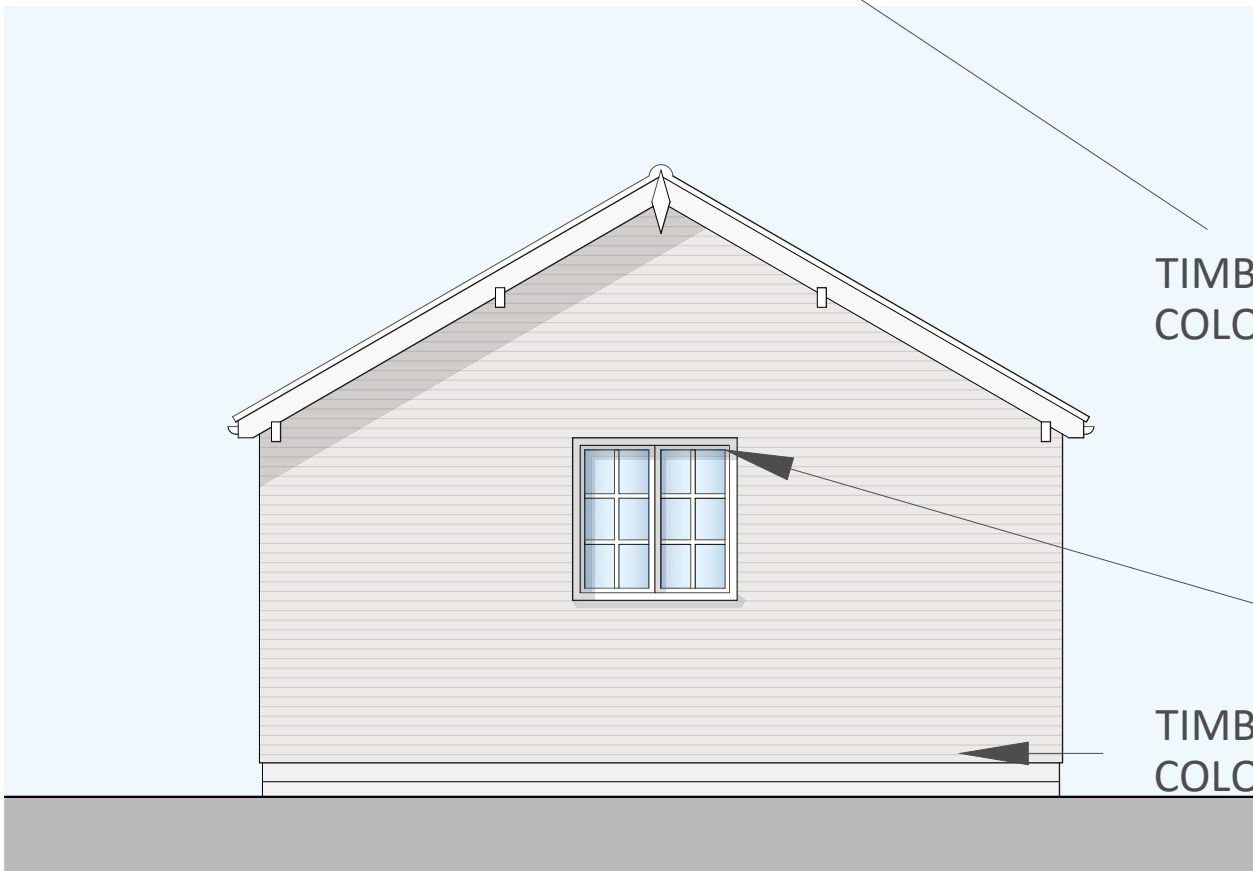


FLANK ELEVATION

TIMBER DOORS AND
WINDOWS TO MATCH FACING
MATERIAL

TIMBER FRAME & CLADDING
COLOUR TO CLIENT'S CHOICE

TIMBER DOORS AND
WINDOWS TO MATCH FACING
MATERIAL

TIMBER FRAME & CLADDING
COLOUR TO CLIENT'S CHOICE

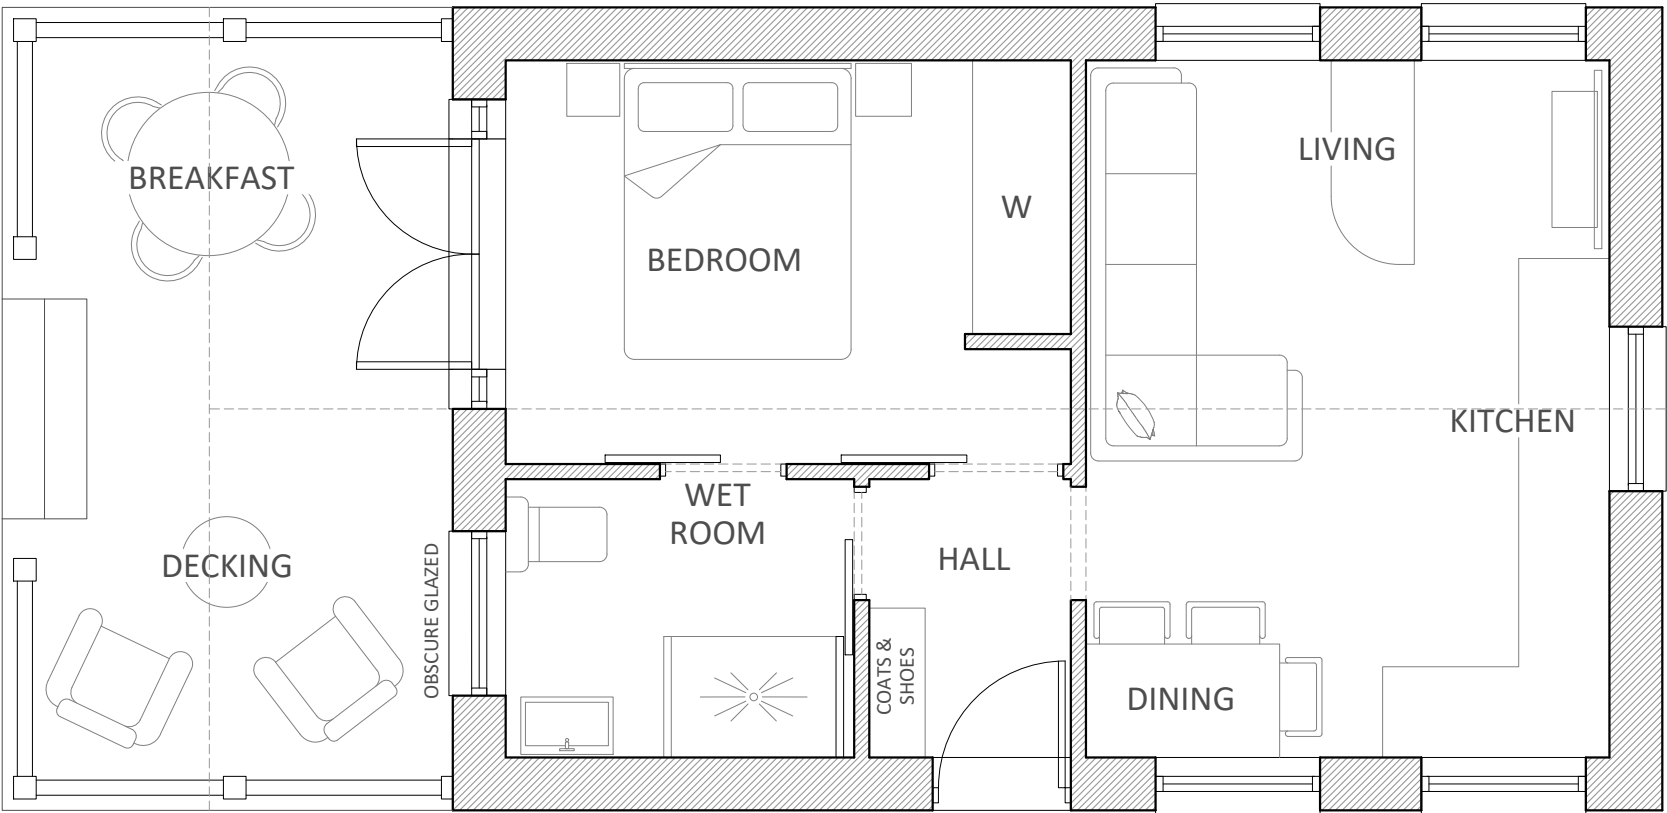

FLOOR PLAN

THIS PLAN AND DESIGN IS TO BE USED SOLELY IN CONNECTION WITH THE PROJECT AS DESCRIBED. THE DRAWING AND DESIGN IS THE COPYRIGHT OF YPL UK LIMITED T/A YOUR PLANS UK, AND MUST NOT BE RE-ISSUED, LOANED OR COPIED WITHOUT WRITTEN CONSENT OF YPL UK LIMITED T/A YOUR PLANS UK.

THE PLAN IS TO BE READ IN CONJUNCTION WITH ALL OTHER THIRD PARTY INFORMATION RELEVANT TO THE PROJECT. ANY APPARENT DISCREPANCY IS TO BE BROUGHT TO THE ATTENTION OF YPL UK LIMITED T/A YOUR PLANS UK AND/OR ANY THIRD-PARTIES OR SPECIALISTS ASSOCIATED.


FOR APPROVAL

Location
HESTON PADDOCK
CODICOTE

Title
PROPOSED PLANS & ELEVATIONS

Scale 1:50 @ A2	Drawn KC	Checked HE	Date AUG 24
Drawing Number 1589_YPUK_P005	Revision P4		

0 0.5 1 1.5 2 2.5m
1:50

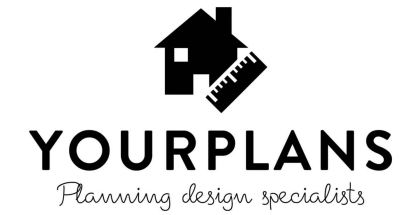

Website : yourplansuk.com | Phone : 01438 587300 | Email : info@yourplansuk.com
© 2022 YOUR PLANS UK (YPL UK LIMITED). ALL RIGHTS RESERVED.