



THIS PLAN AND DESIGN IS TO BE USED SOLELY IN CONNECTION WITH THE PROJECT AS DESCRIBED. THE DRAWING AND DESIGN IS THE COPYRIGHT OF YPL UK LIMITED T/A YOUR PLANS UK, AND MUST NOT BE RE-ISSUED, LOANED OR COPIED WITHOUT WRITTEN CONSENT OF YPL UK LIMITED T/A YOUR PLANS UK.


THE PLAN IS TO BE READ IN CONJUNCTION WITH ALL OTHER THIRD PARTY INFORMATION RELEVANT TO THE PROJECT. ANY APPARENT DISCREPANCY IS TO BE BROUGHT TO THE ATTENTION OF YPL UK LIMITED T/A YOUR PLANS UK AND/OR ANY THIRD-PARTIES OR SPECIALISTS ASSOCIATED.

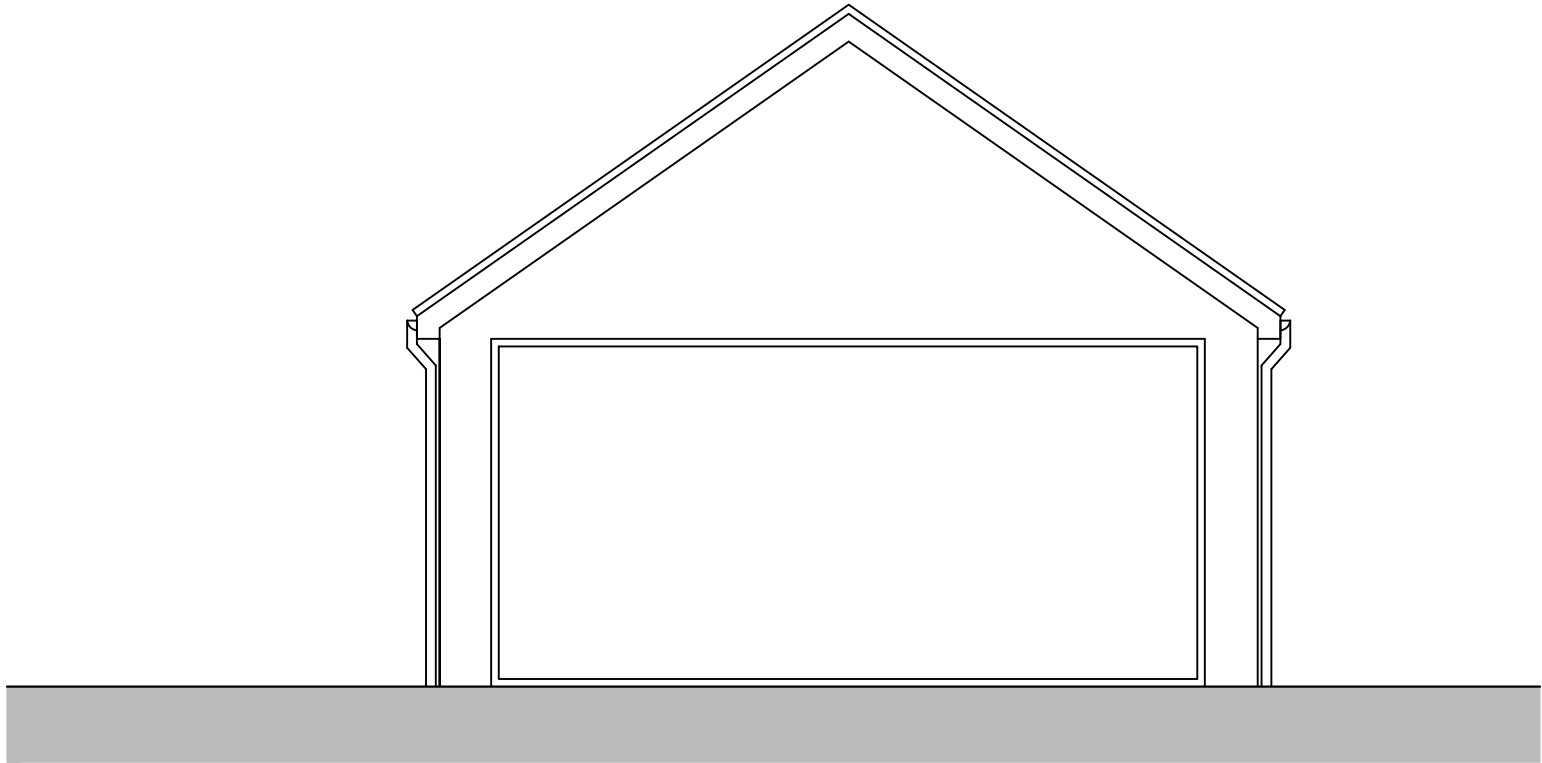


FRONT ELEVATION

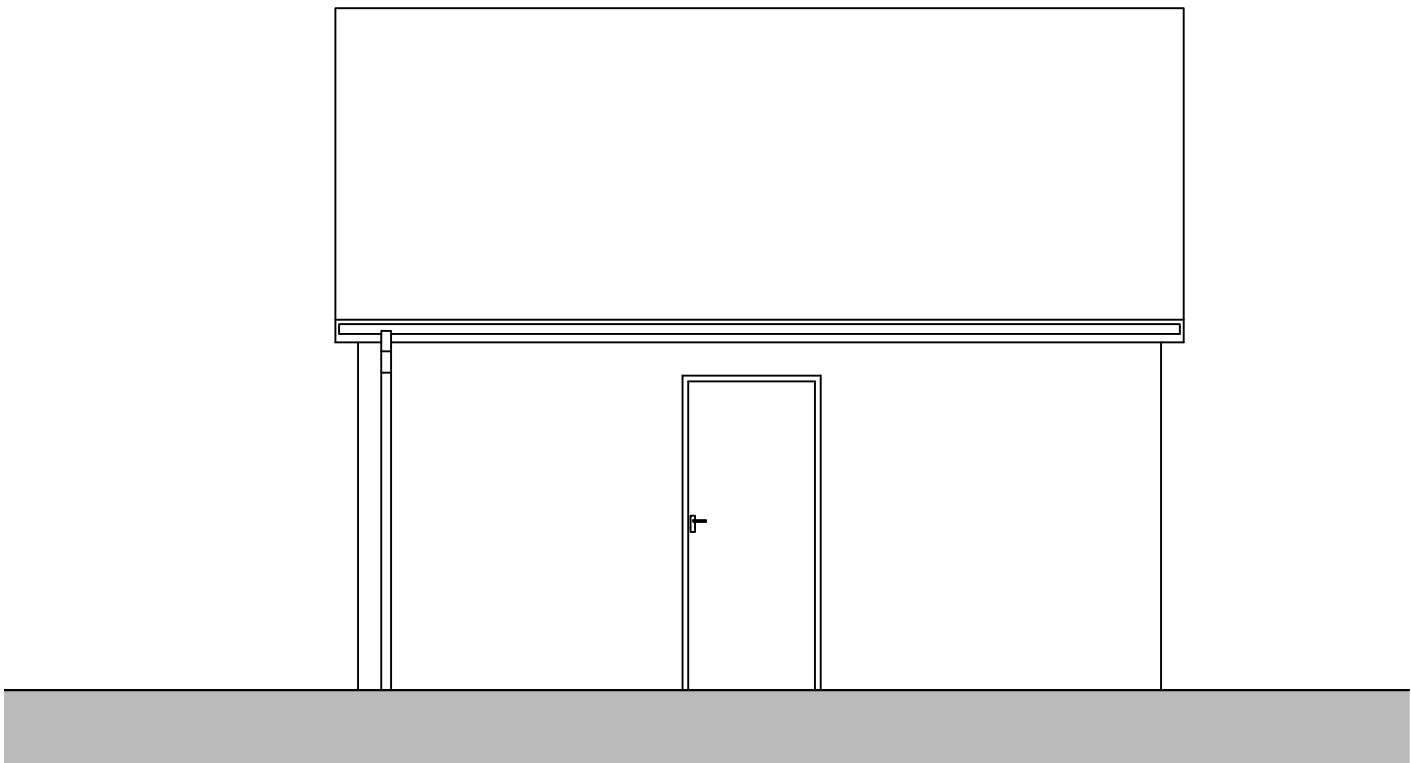


FLANK ELEVATION

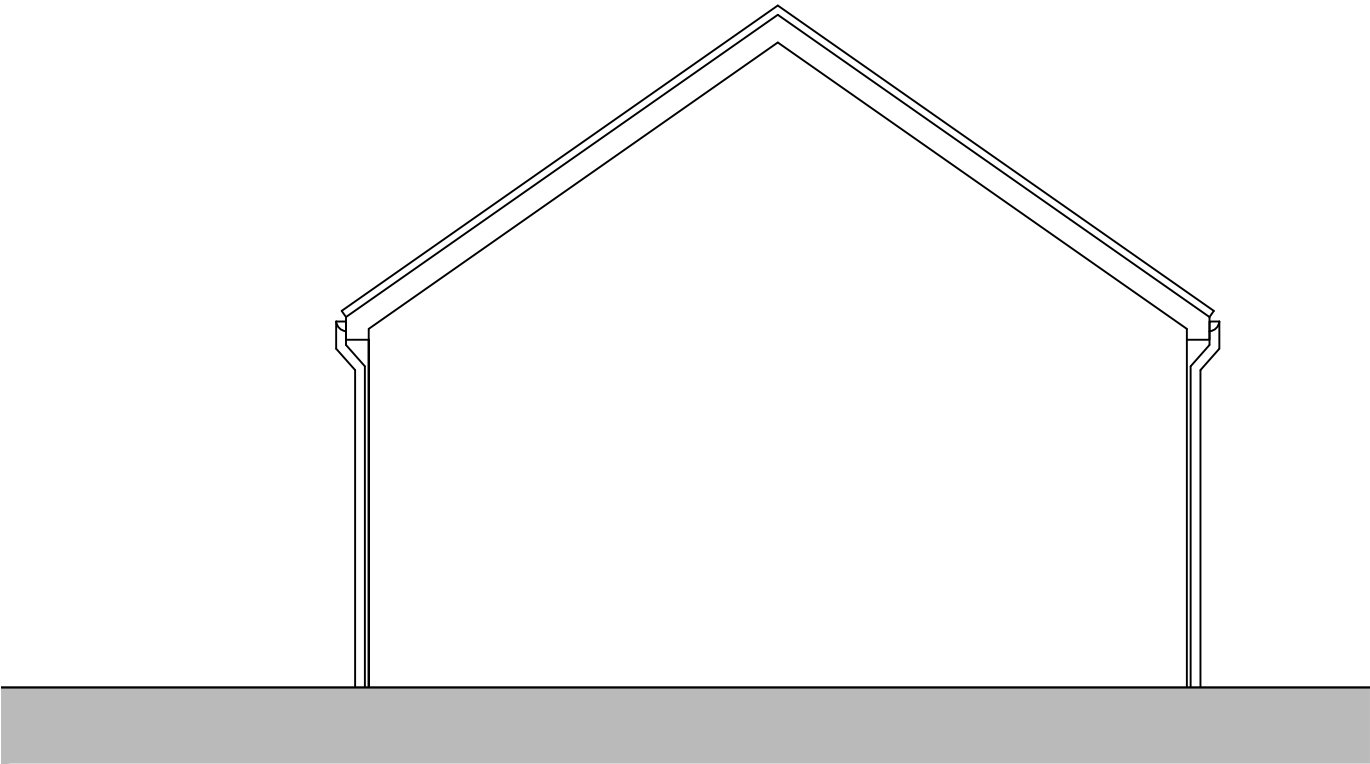

REAR ELEVATION

 

FLANK ELEVATION

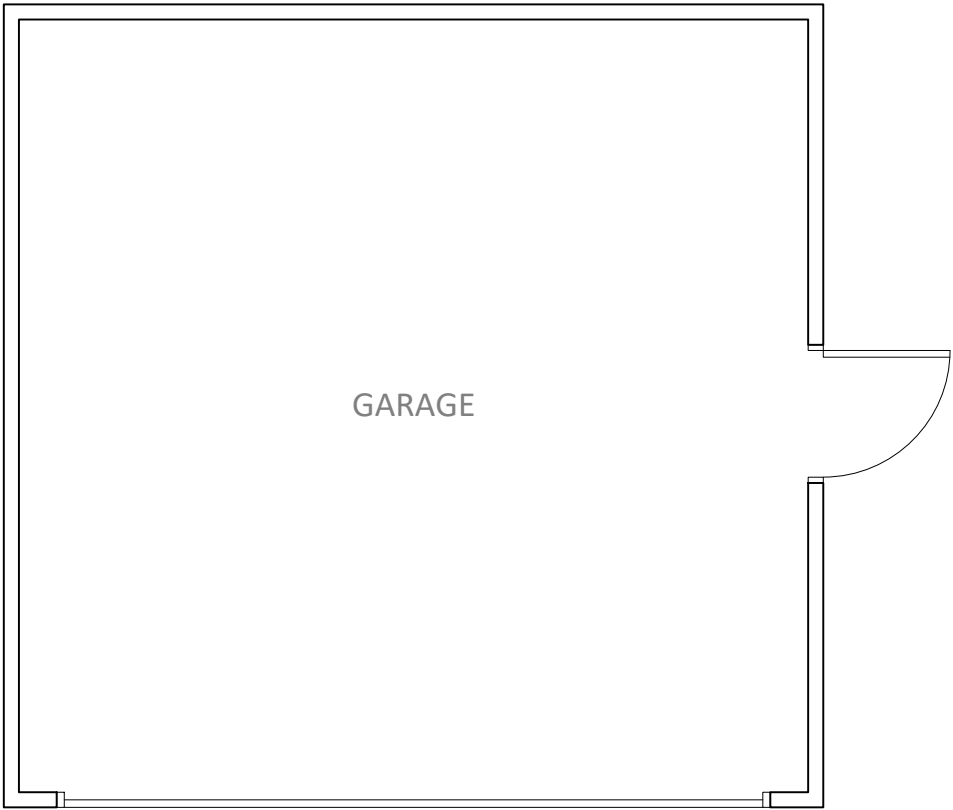

FLOOR PLAN

## FOR APPROVAL

Location  
HESTON PADDOCK  
CODICOTE

Title  
EXISTING PLANS & ELEVATIONS

|                                  |                |               |                |
|----------------------------------|----------------|---------------|----------------|
| Scale<br>1:50 @ A2               | Drawn<br>KC    | Checked<br>HE | Date<br>AUG 24 |
| Drawing Number<br>1859_YPUK_P004 | Revision<br>P3 |               |                |

0 0.5 1 1.5 2 2.5m  
1:50

