




Proposed East Elevation



Proposed South Elevation



Proposed West Elevation

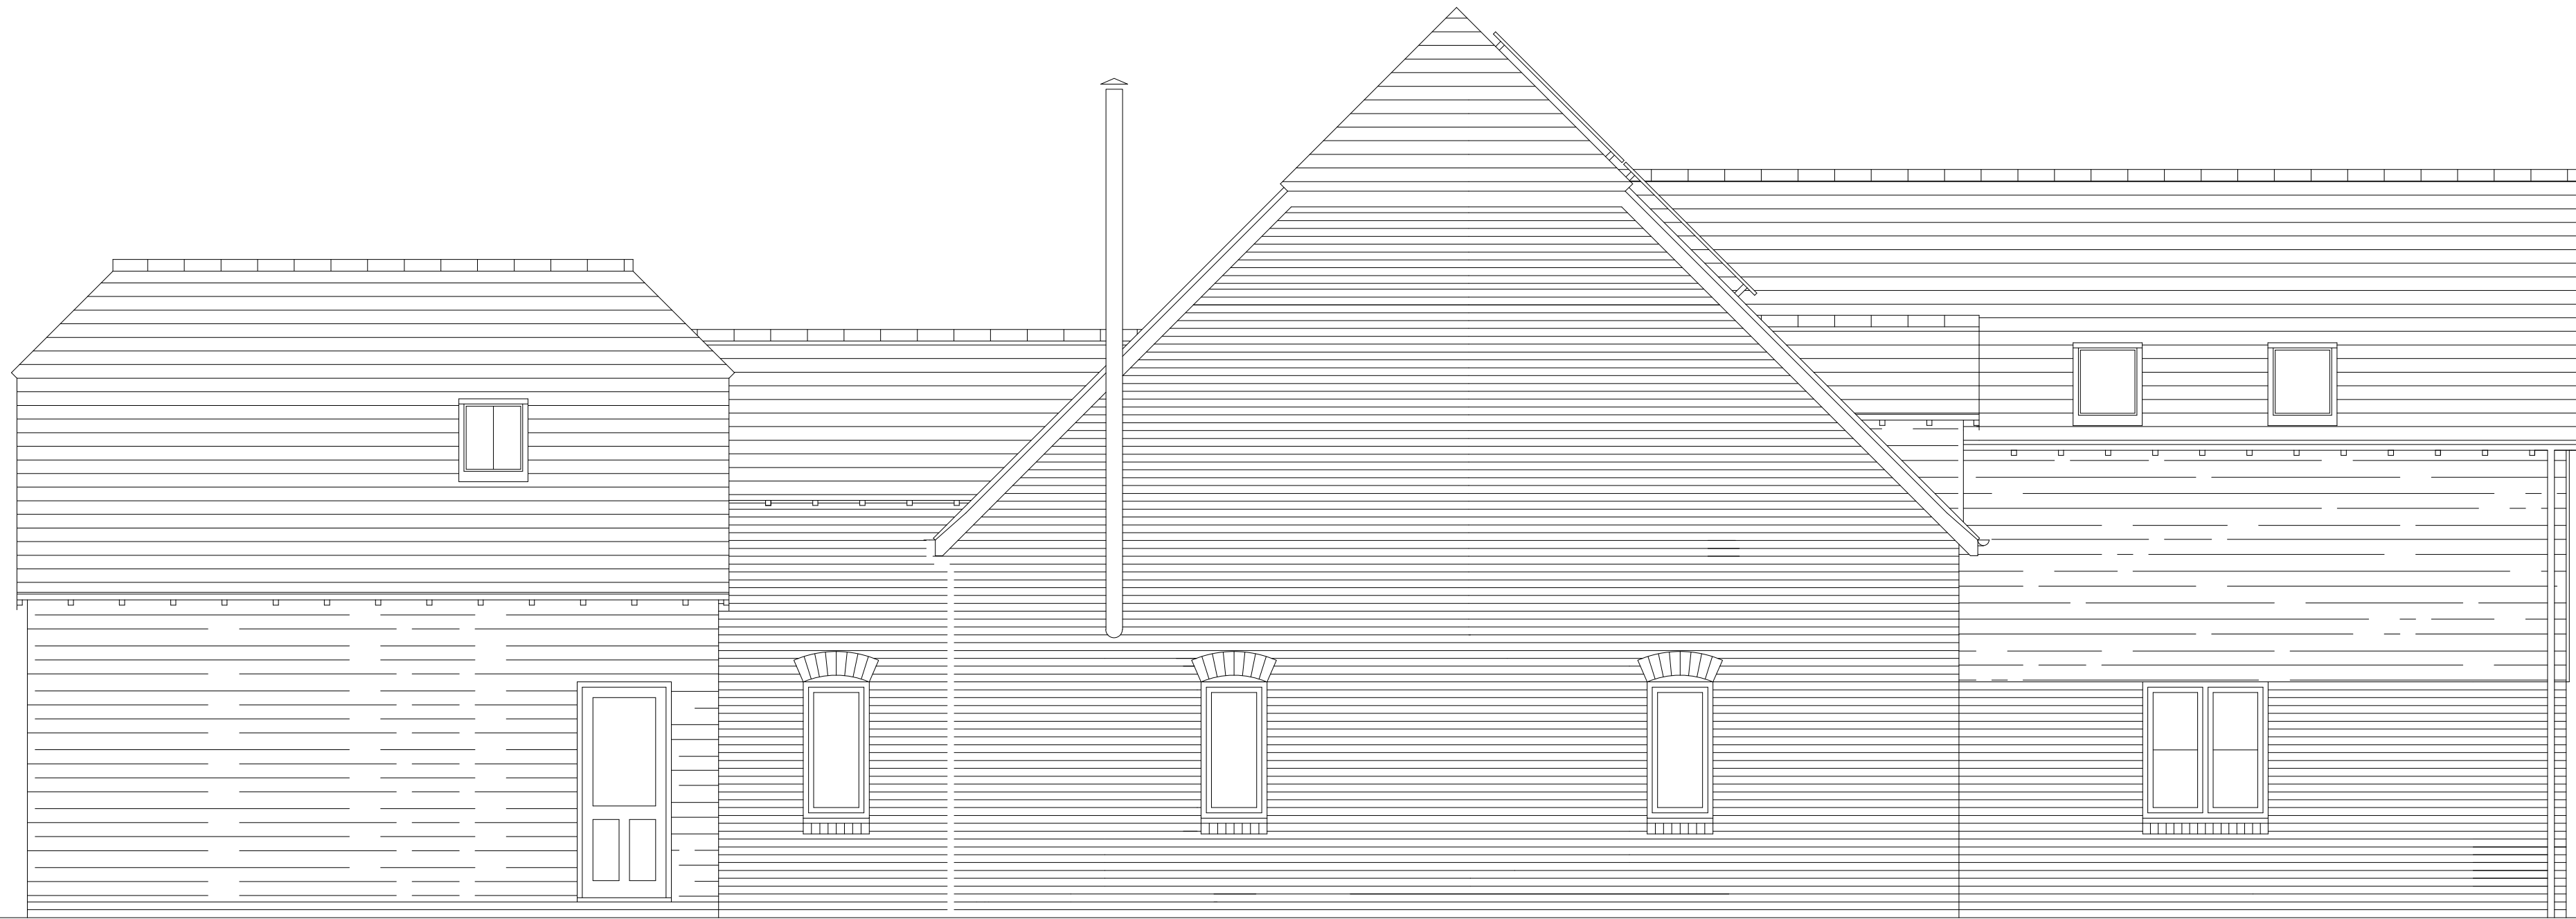

Proposed North Elevation

General Notes		Revision Notes	Site Plan	Structural Engineers	Project Title	DO NOT SCALE FROM DRAWING. USE FIGURED DIMENSIONS ONLY. WHERE APPLICABLE, CHECK DIMENSIONS ON SITE PRIOR TO COMMENCEMENT OF WORKS.		Client
1. THIS DRAWING IS THE COPYRIGHT OF ARCHIDITE LTD AND MUST NOT BE RETAINED, COPIED OR USED WITHOUT THE ABOVE CONSULTANT'S AUTHORITY.				- M & E Engineers - Quantity Surveyors - Other Consultants	Installation of Solar Panels, Air Conditioning & Air Source Heat Pump	Drawing Number ARC2606-410UK		MR IAN NORTEN FOXACRE, HIGH STREET BARLEY, SG8 8HX
2. DO NOT SCALE FROM THE DRAWINGS.					Stage 3 - Spatial Coordination	Drawing Status Submission	Revision B	
3. ALL DIMENSIONS ARE IN MILLIMETRES UNLESS NOTED OTHERWISE. ALL DIMENSIONS TO BE VERIFIED ON SITE & APPROVED BY THE ENGINEER.					Drawing Title Proposed Elevations	Date 29.06.2026	Scale 1:50 @ A1	Drawn DB
4. THIS DRAWING SHOULD BE READ IN CONJUNCTION WITH OTHER RELEVANT ARCHITECTURAL, STRUCTURAL, MECHANICAL AND ELECTRICAL DRAWINGS AND ALL RELEVANT SECTIONS OF THE SPECIFICATIONS, FINISHES, SANITARYWARE SELECTION AND FF&E SELECTED ITEMS.						Checked DB		
5. PRIOR TO CONSTRUCTION, THE CONTRACTOR IS TO PROVIDE SHOP/ CONSTRUCTION DRAWINGS FOR Archidite's APPROVAL.								
6. [E-0000] EXISTING FLOOR TO CEILING LEVEL. [P-0000] PROPOSED FLOOR TO CEILING LEVEL.								
								 The Shoe Quarter, St George's Works, 51 Colegate, Norwich, NR3 1DD, UK P.07886 52 77 00 E.info@archidite.com www.archidite.com