




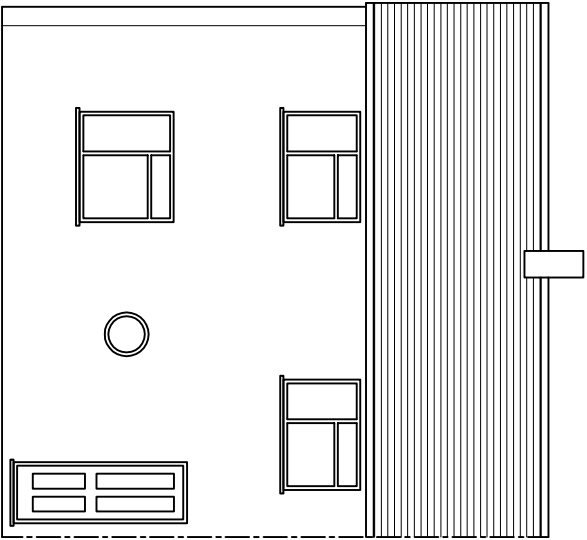


EXISTING FRONT ELEVATION

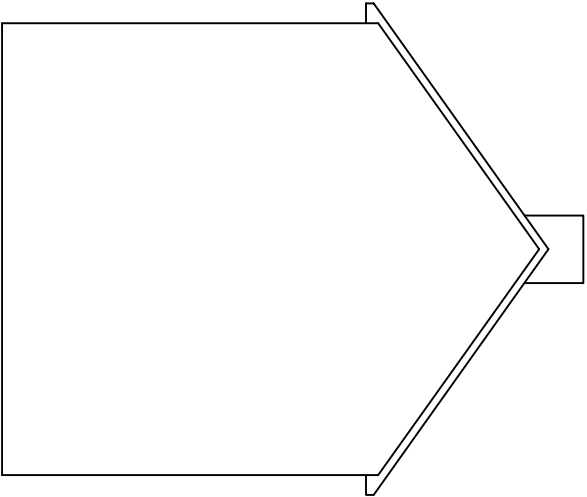


EXISTING SIDE ELEVATION

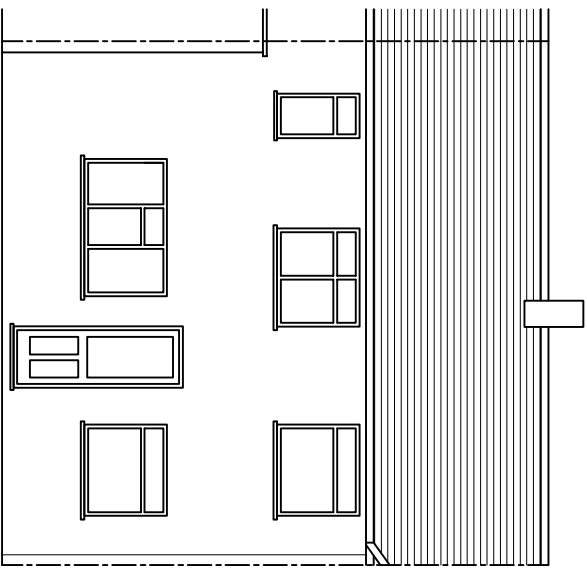


EXISTING REAR ELEVATION

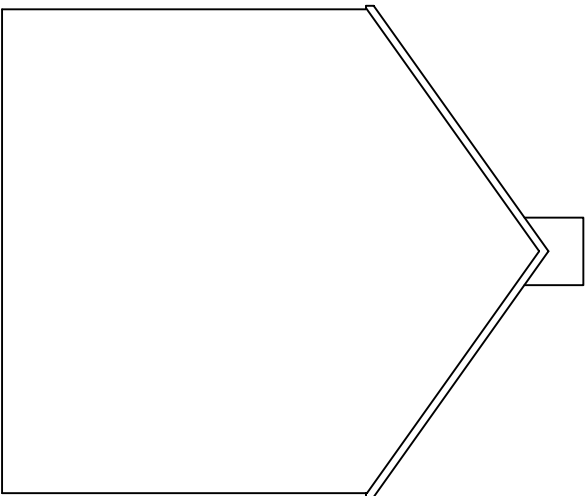


EXISTING SIDE ELEVATION

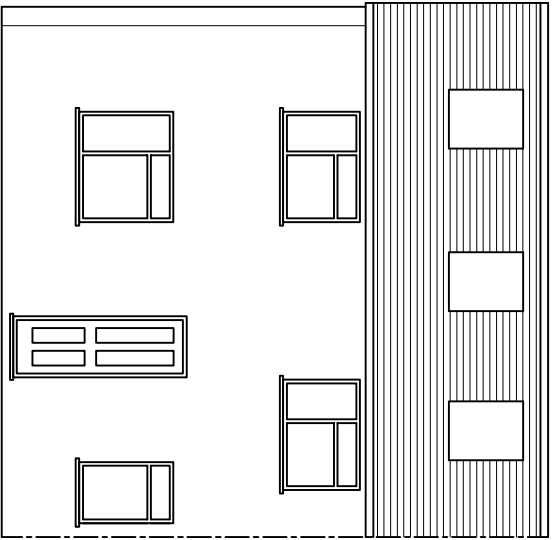


PROPOSED FRONT ELEVATION
materials to match existing

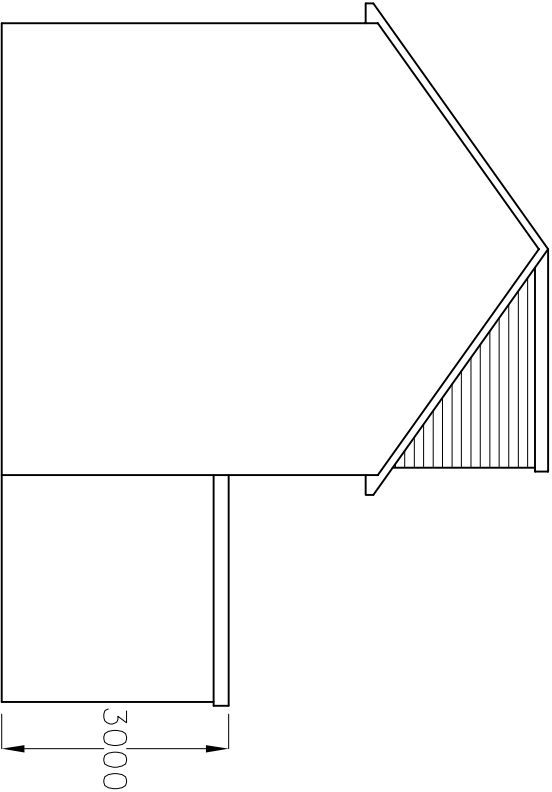

PROPOSED SIDE ELEVATION
materials to match existing

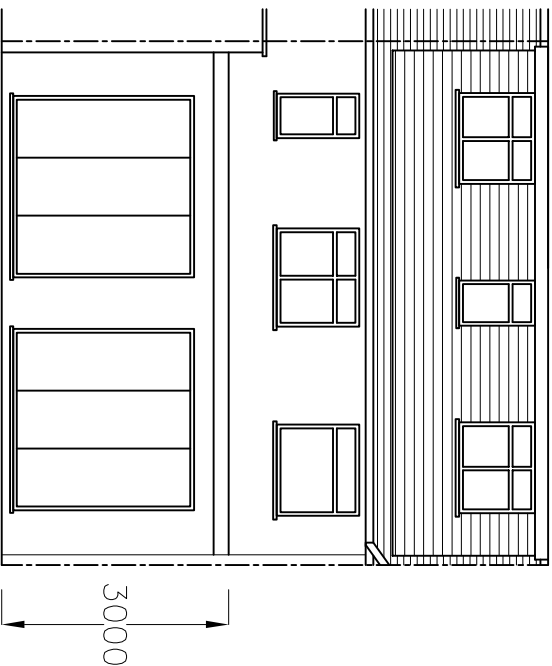

PROPOSED REAR ELEVATION
materials to match existing

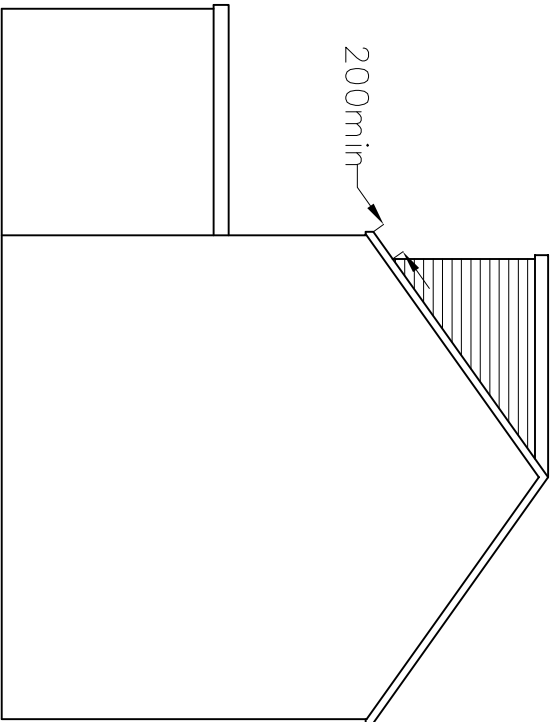

PROPOSED SIDE ELEVATION
materials to match existing

the velux would not protrude more than 150 mm beyond the plane of the slope of the original roof when measured from the perpendicular with the external surface of the original roof.



ADDRESS: 39 KIMBERLEY LETCHWORTH GARDEN CITY SG6 4RB			
DETAILS: SINGLE STOREY REAR EXTENSION & REAR DORMER LOFT CONVERSION AND RELOCATION OF FRONT DOOR WITH NEW FRONT WINDOW	SCALE: 1:100	DATE: JUN 2026	
	SIZE: A3	DRAWING NO: 39/03	