

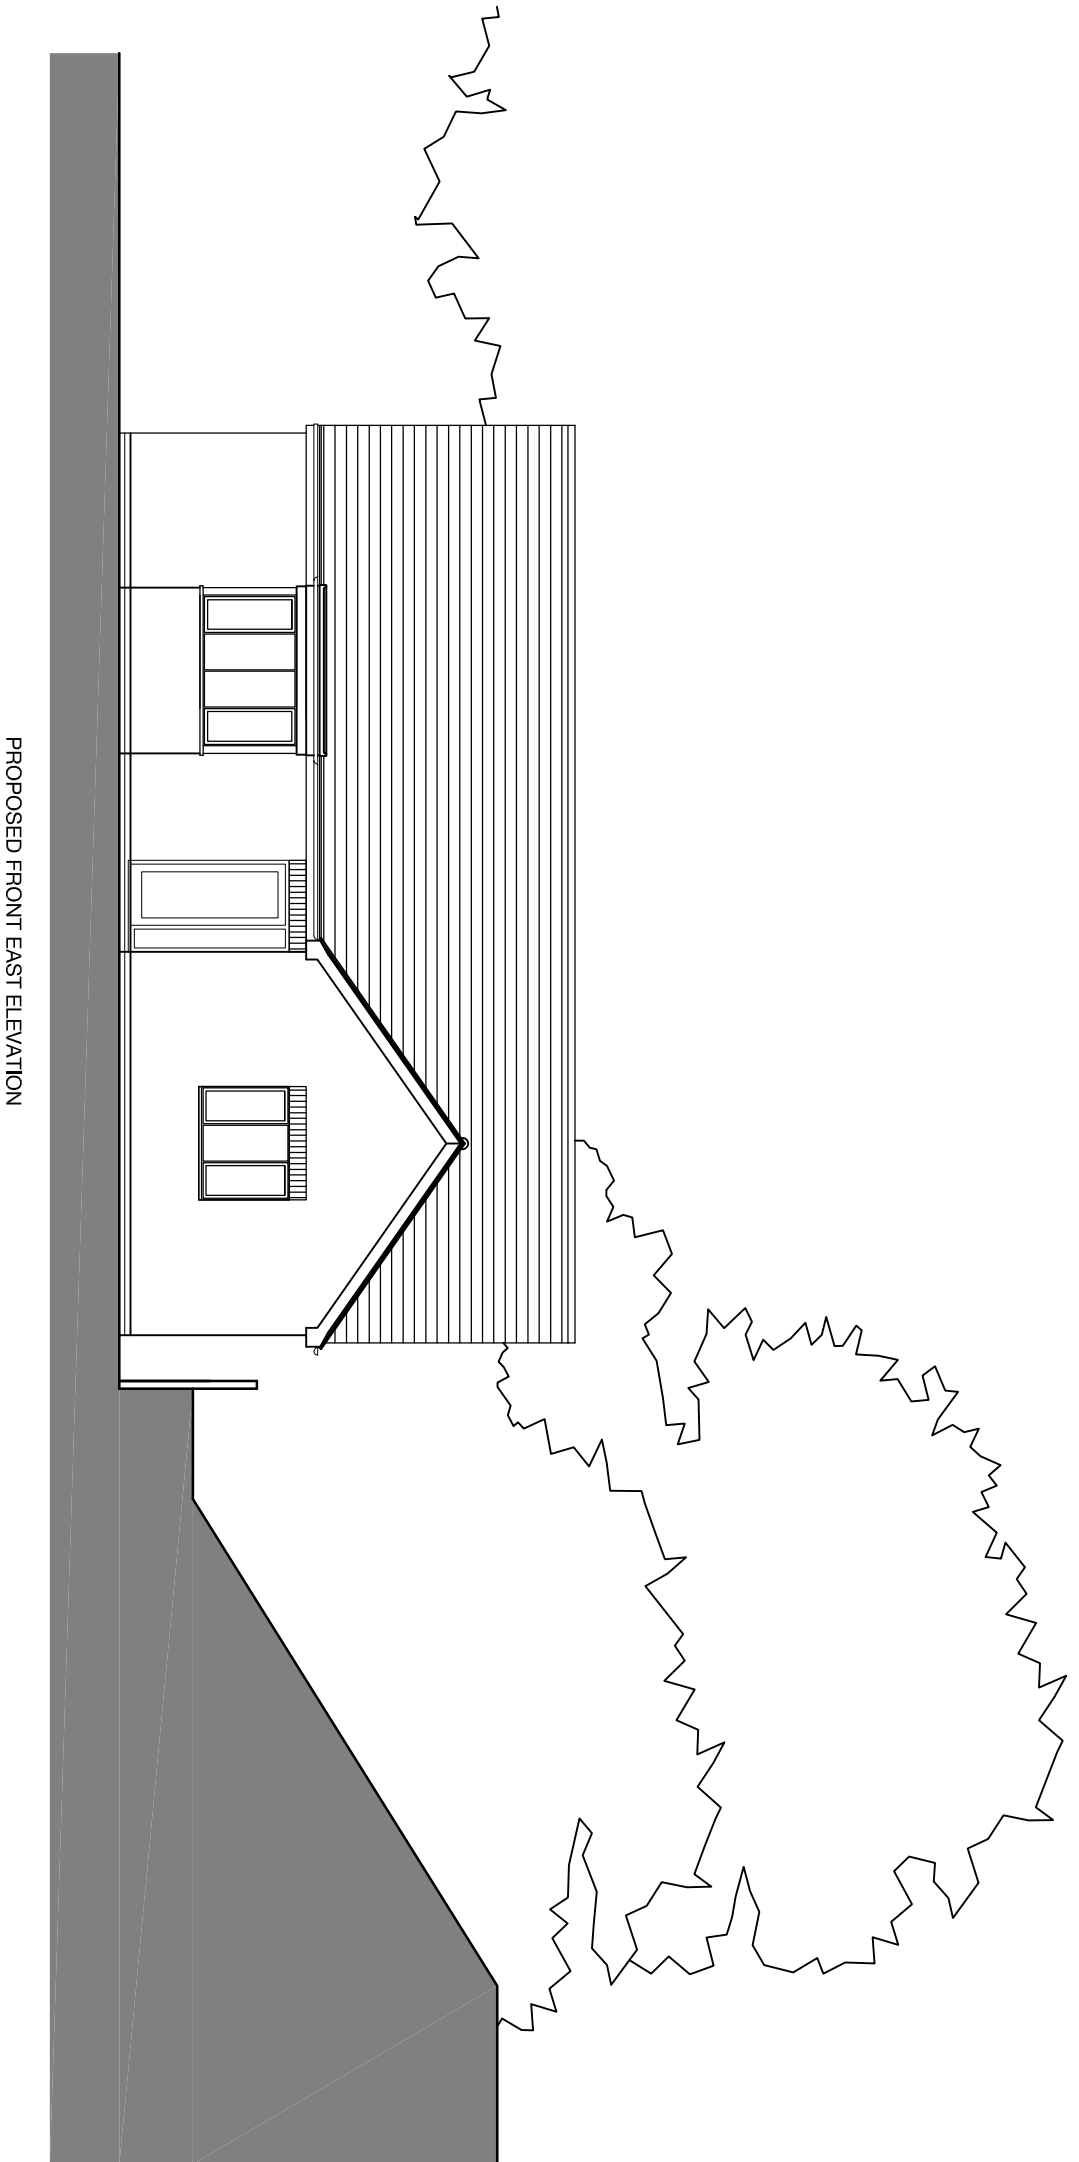
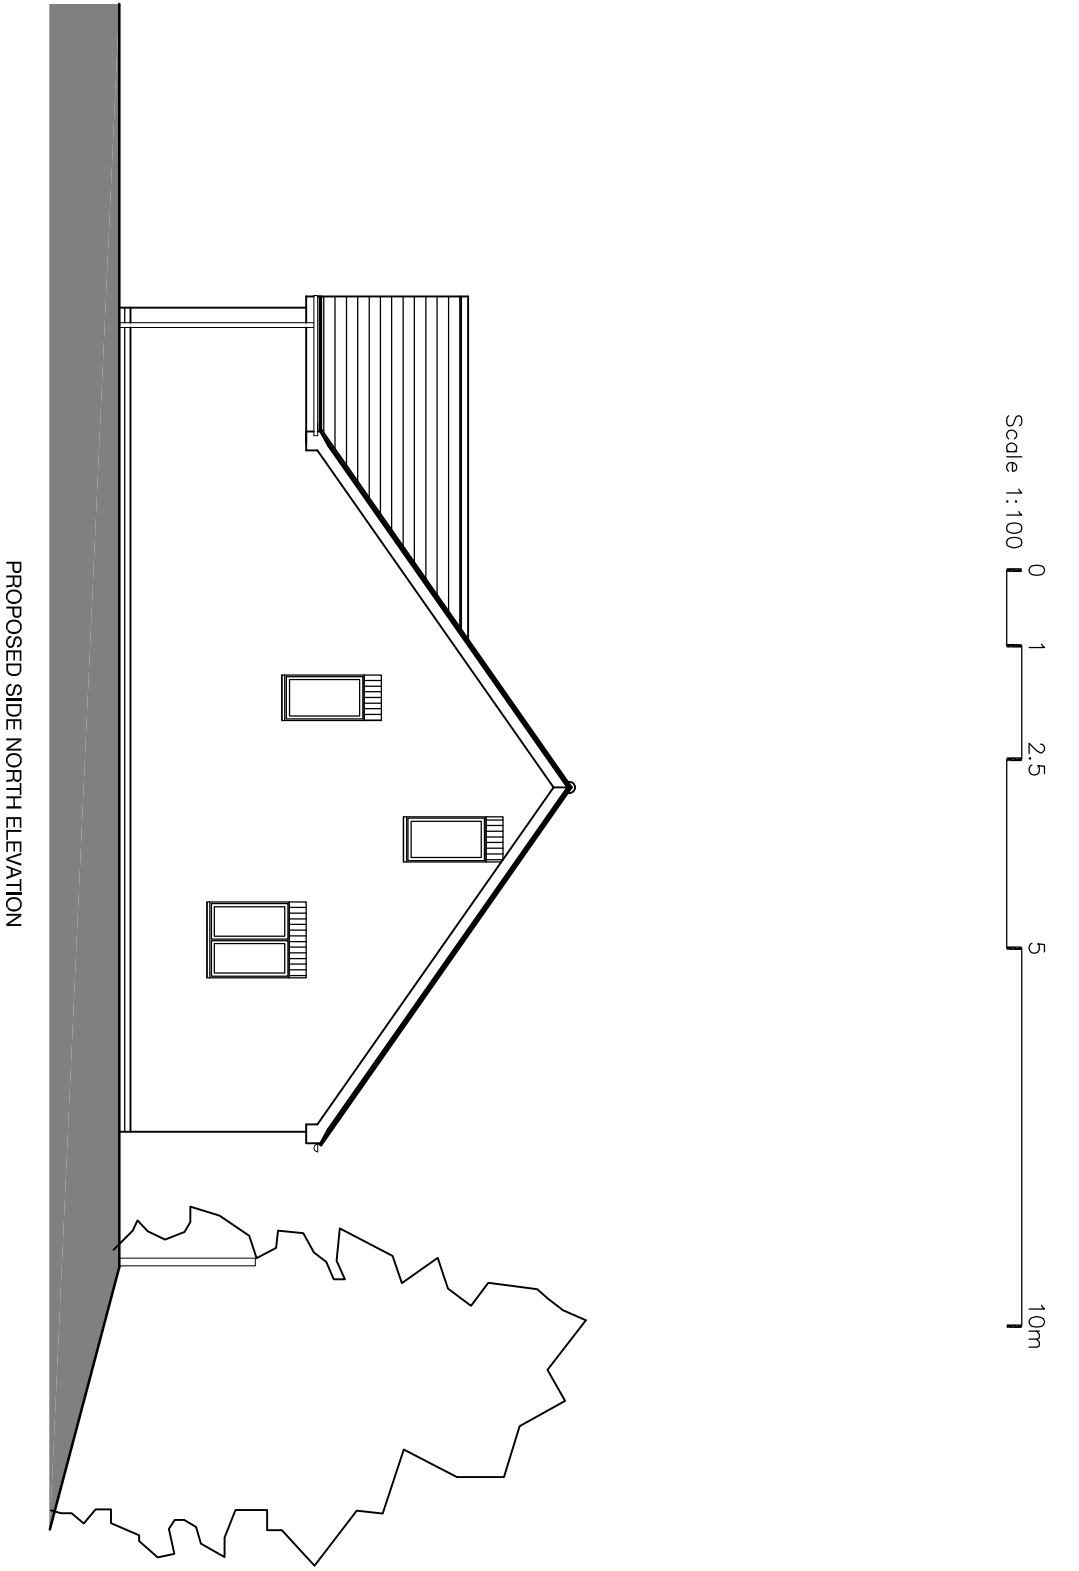


Scale 1:100 0 1 2.5 5 10m


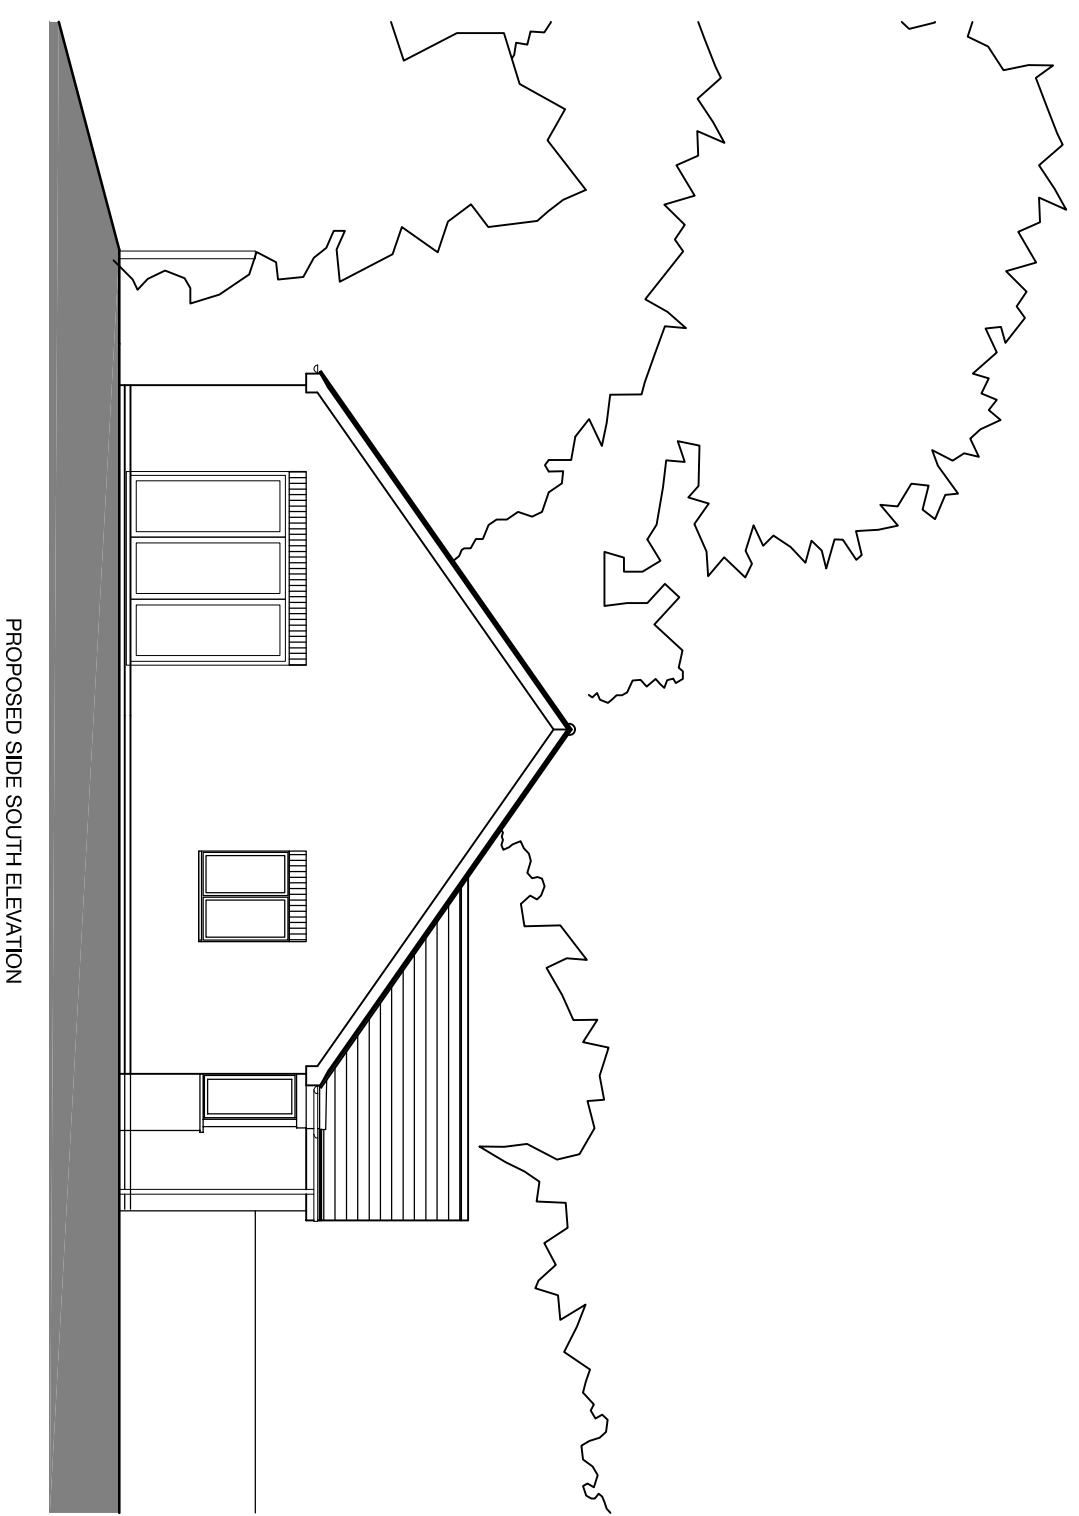


© 356 DESIGN LTD
THIS DRAWING IS THE PROPERTY OF 356 DESIGN LTD AND IS
ISSUED ON THE CONDITION THAT IT IS NOT REPRODUCED,
COPIED, OR IN ANY MANNER USED WITHOUT WRITTEN CONSENT
OF 356 DESIGN LTD.
NO DIMENSIONS ARE TO BE SCALED FROM THIS DRAWING. ALL
DIMENSIONS SHOWN MUST BE CHECKED ON SITE. THE ARCHITECT
TAKES NO RESPONSIBILITY FOR ANY DISCREPANCIES BETWEEN
THE DRAWING AND THE ACTUAL WORK. BRICKS, BLOCKS, AND
OTHER MATERIALS TO BE USED MUST BE SPECIFIED IN THE
BILL OF MATERIALS AND RELATED DRAWINGS.

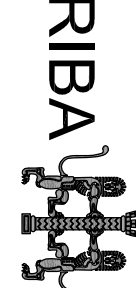


- MATERIALS:**
- Walls - white render
 - Windows - white upvc
 - Doors - white upvc
 - Roof tiles - Grey concrete tiles
 - Garage door- White metal

Scale 1:200 0 2 5 10 20m



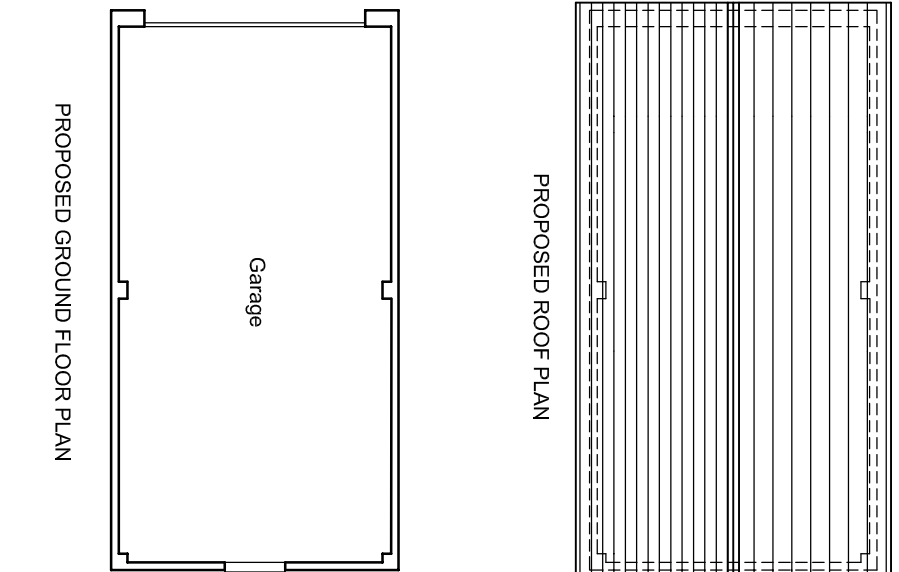
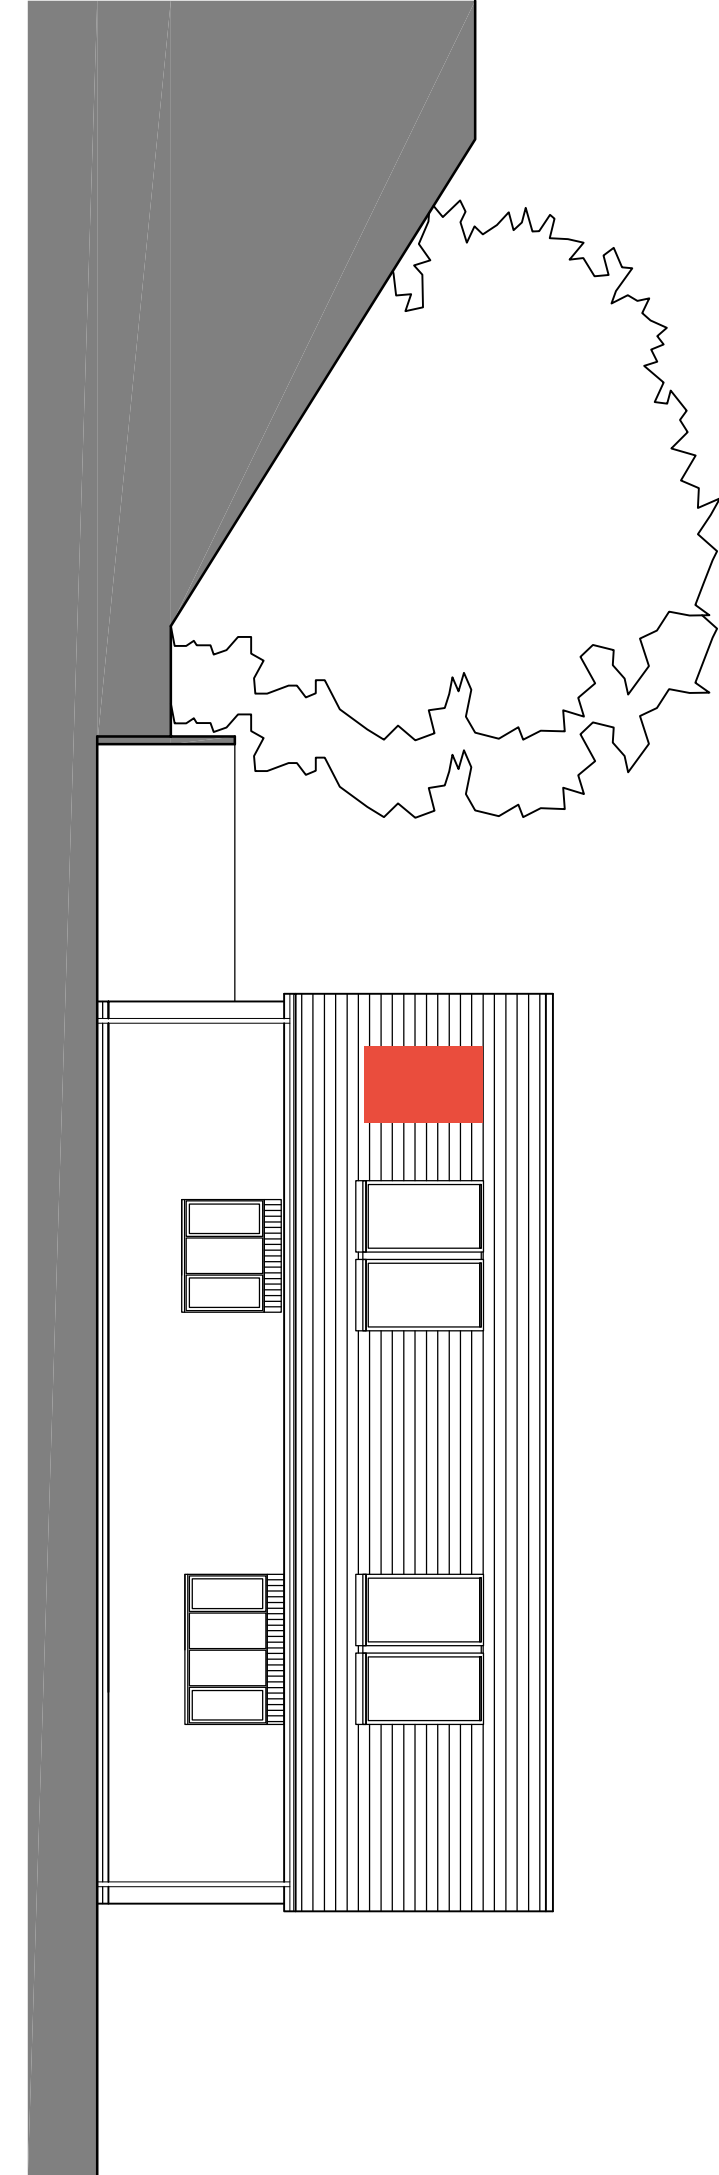


PROPOSED ROOF PLAN



PROPOSED GROUND FLOOR PLAN

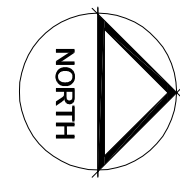

Scale 1:200 0 2 5 10 20m

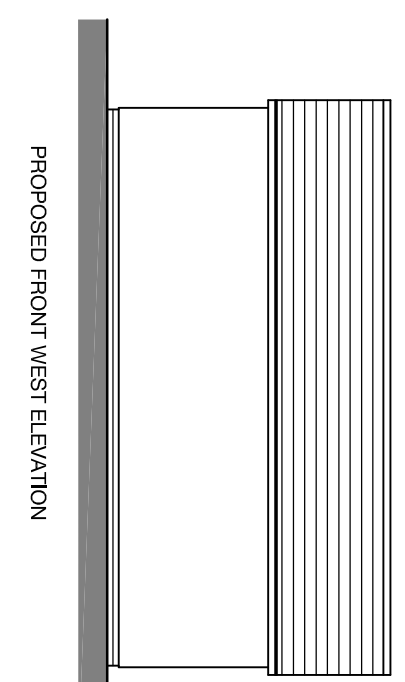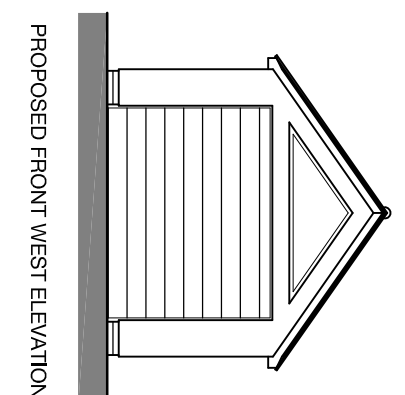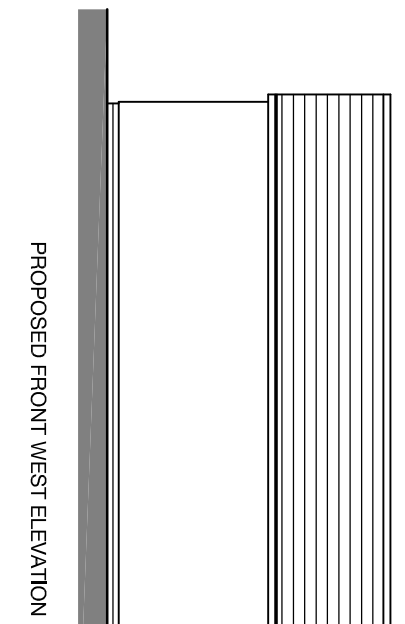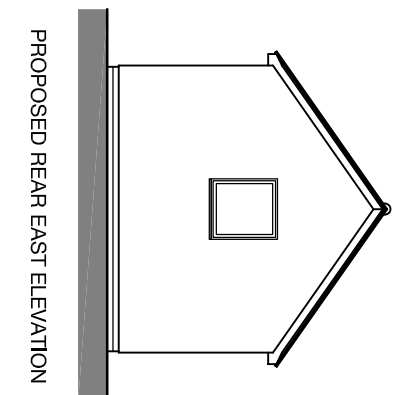

Scale 1:100 0 1 2.5 5 10m

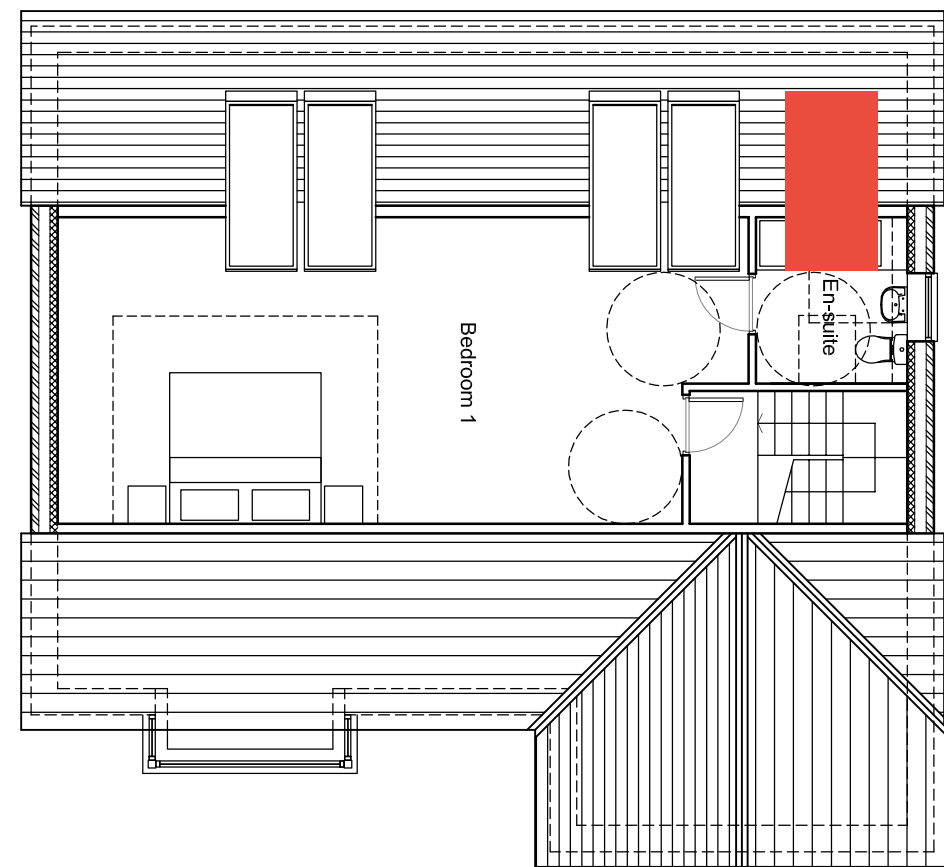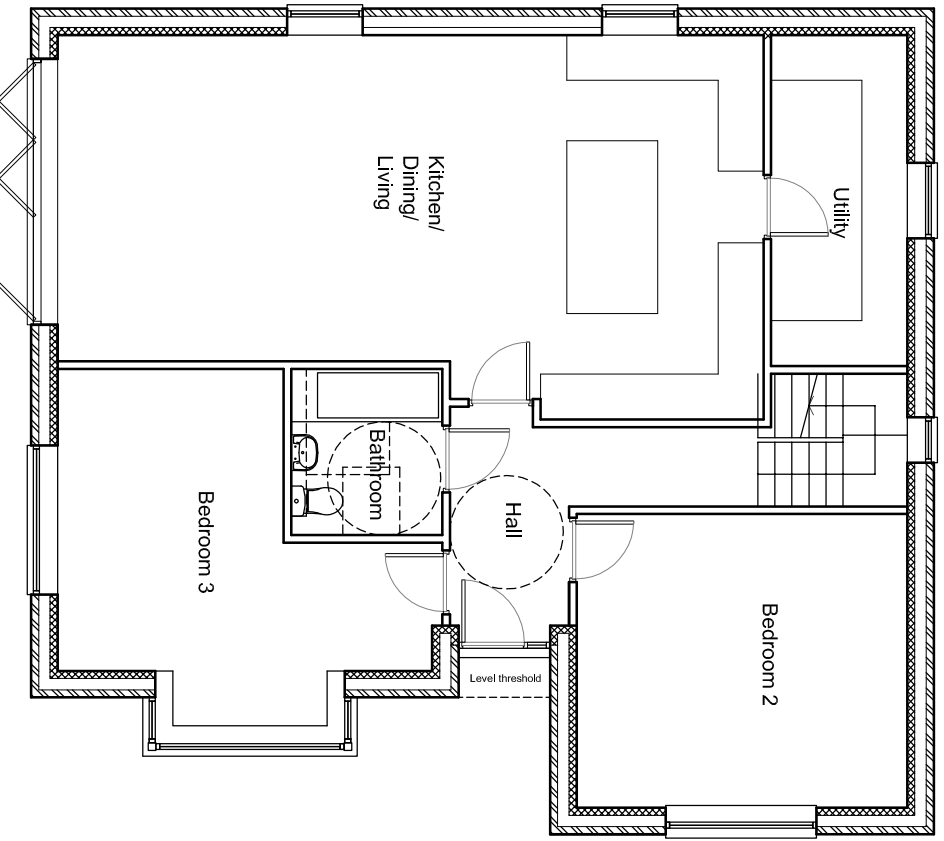

Scale 1:100 0 1 2.5 5 10m



SITE PLAN 1:200

New window in Red

Rev

Date

By

Description

1	11/03/24	DRW	356 DESIGN LTD
2	11/03/24	DRW	356 DESIGN LTD
TEL: 01262 860 581 - EMAIL: 356DESIGN@GMAIL.COM

CLIENT:
Mr M. Brookes - 11 Station road,
Baldock, Herts. SG7 5BU

PROJECT:
Proposed New 3 Bed Bungalow

TITLE:
Proposed Site Plan
Plans & Elevations

SCALE: 1:100@A1
DATE: Mar 22
PROJ. NO: 2111

DRAWN BY: DRW
CHECKED: P 007
REV: E