



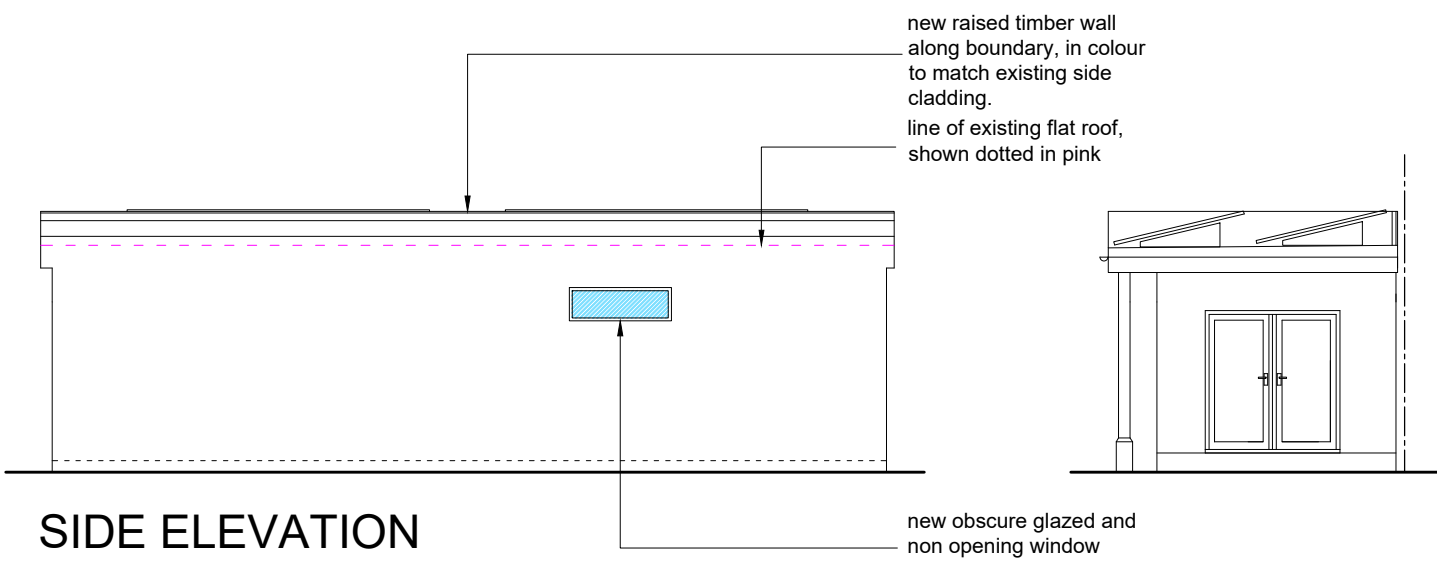


SIDE ELEVATION


REAR ELEVATION

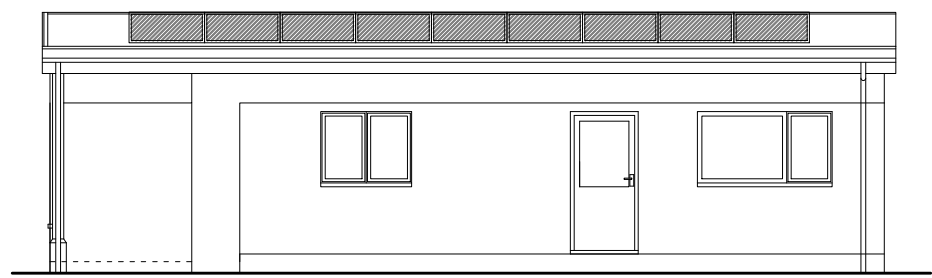


SIDE ELEVATION

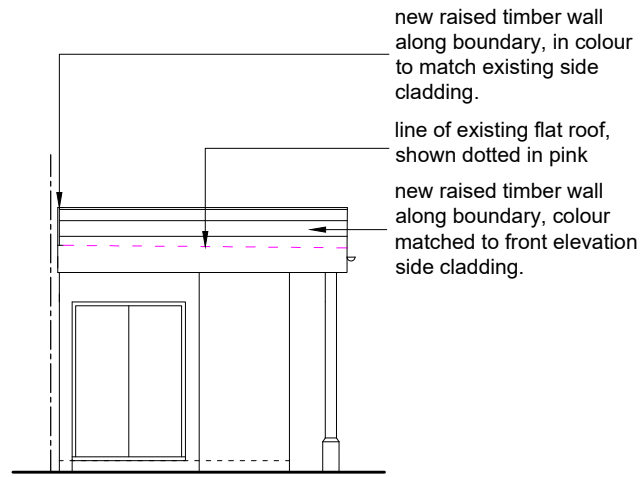

FRONT ELEVATION

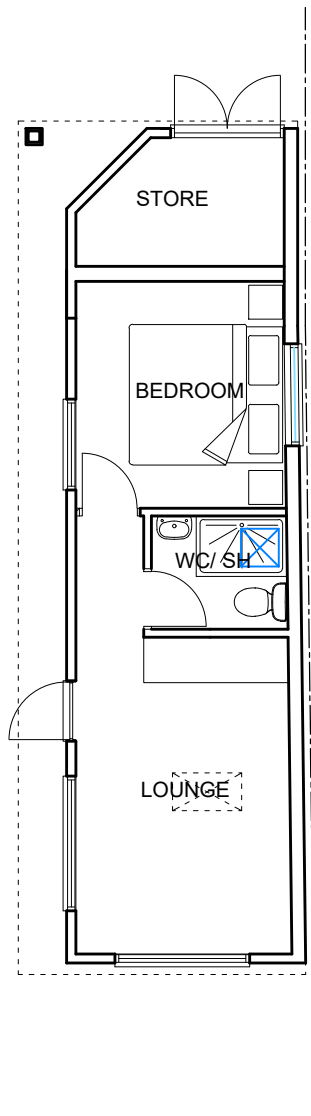


GROUND FLOOR PLAN

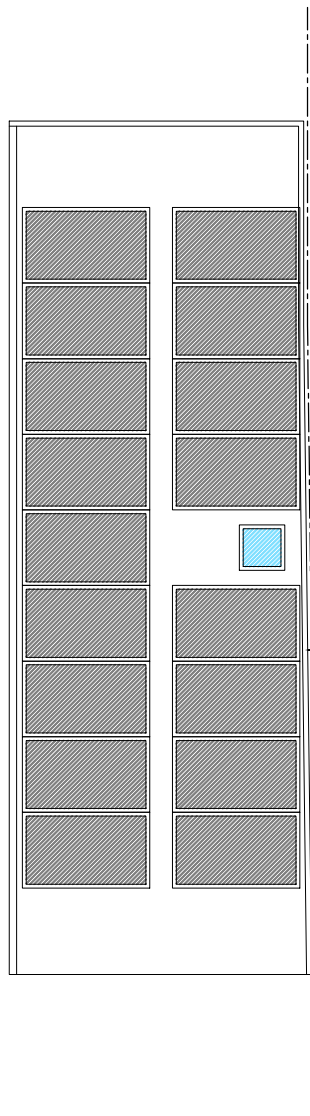

ROOF PLAN

new raised timber wall
along boundary, in colour
to match existing side
cladding.

 

THIS DRAWING PRINTED ON A2 SIZE PAPER



Home Extension Designs

HOME EXTENSION DESIGNS
HED HOUSE
60A BRIDGE ROAD EAST
WELWYN GARDEN CITY
HERTS AL7 1JU
tel : 01707 393971
e:info@hed.co.uk

Project: GREENWAYS,
WELWYN,
HERTS.

Drawing Title: PROPOSED PLANS AND ELEVATIONS

Drawn By:	DAMIEN	Scale:	1:100	Date:	OCT 2024
Dwg Status:	PLANNING	Checked:			
Drawing No :	6074-P01	Revision:	G		