



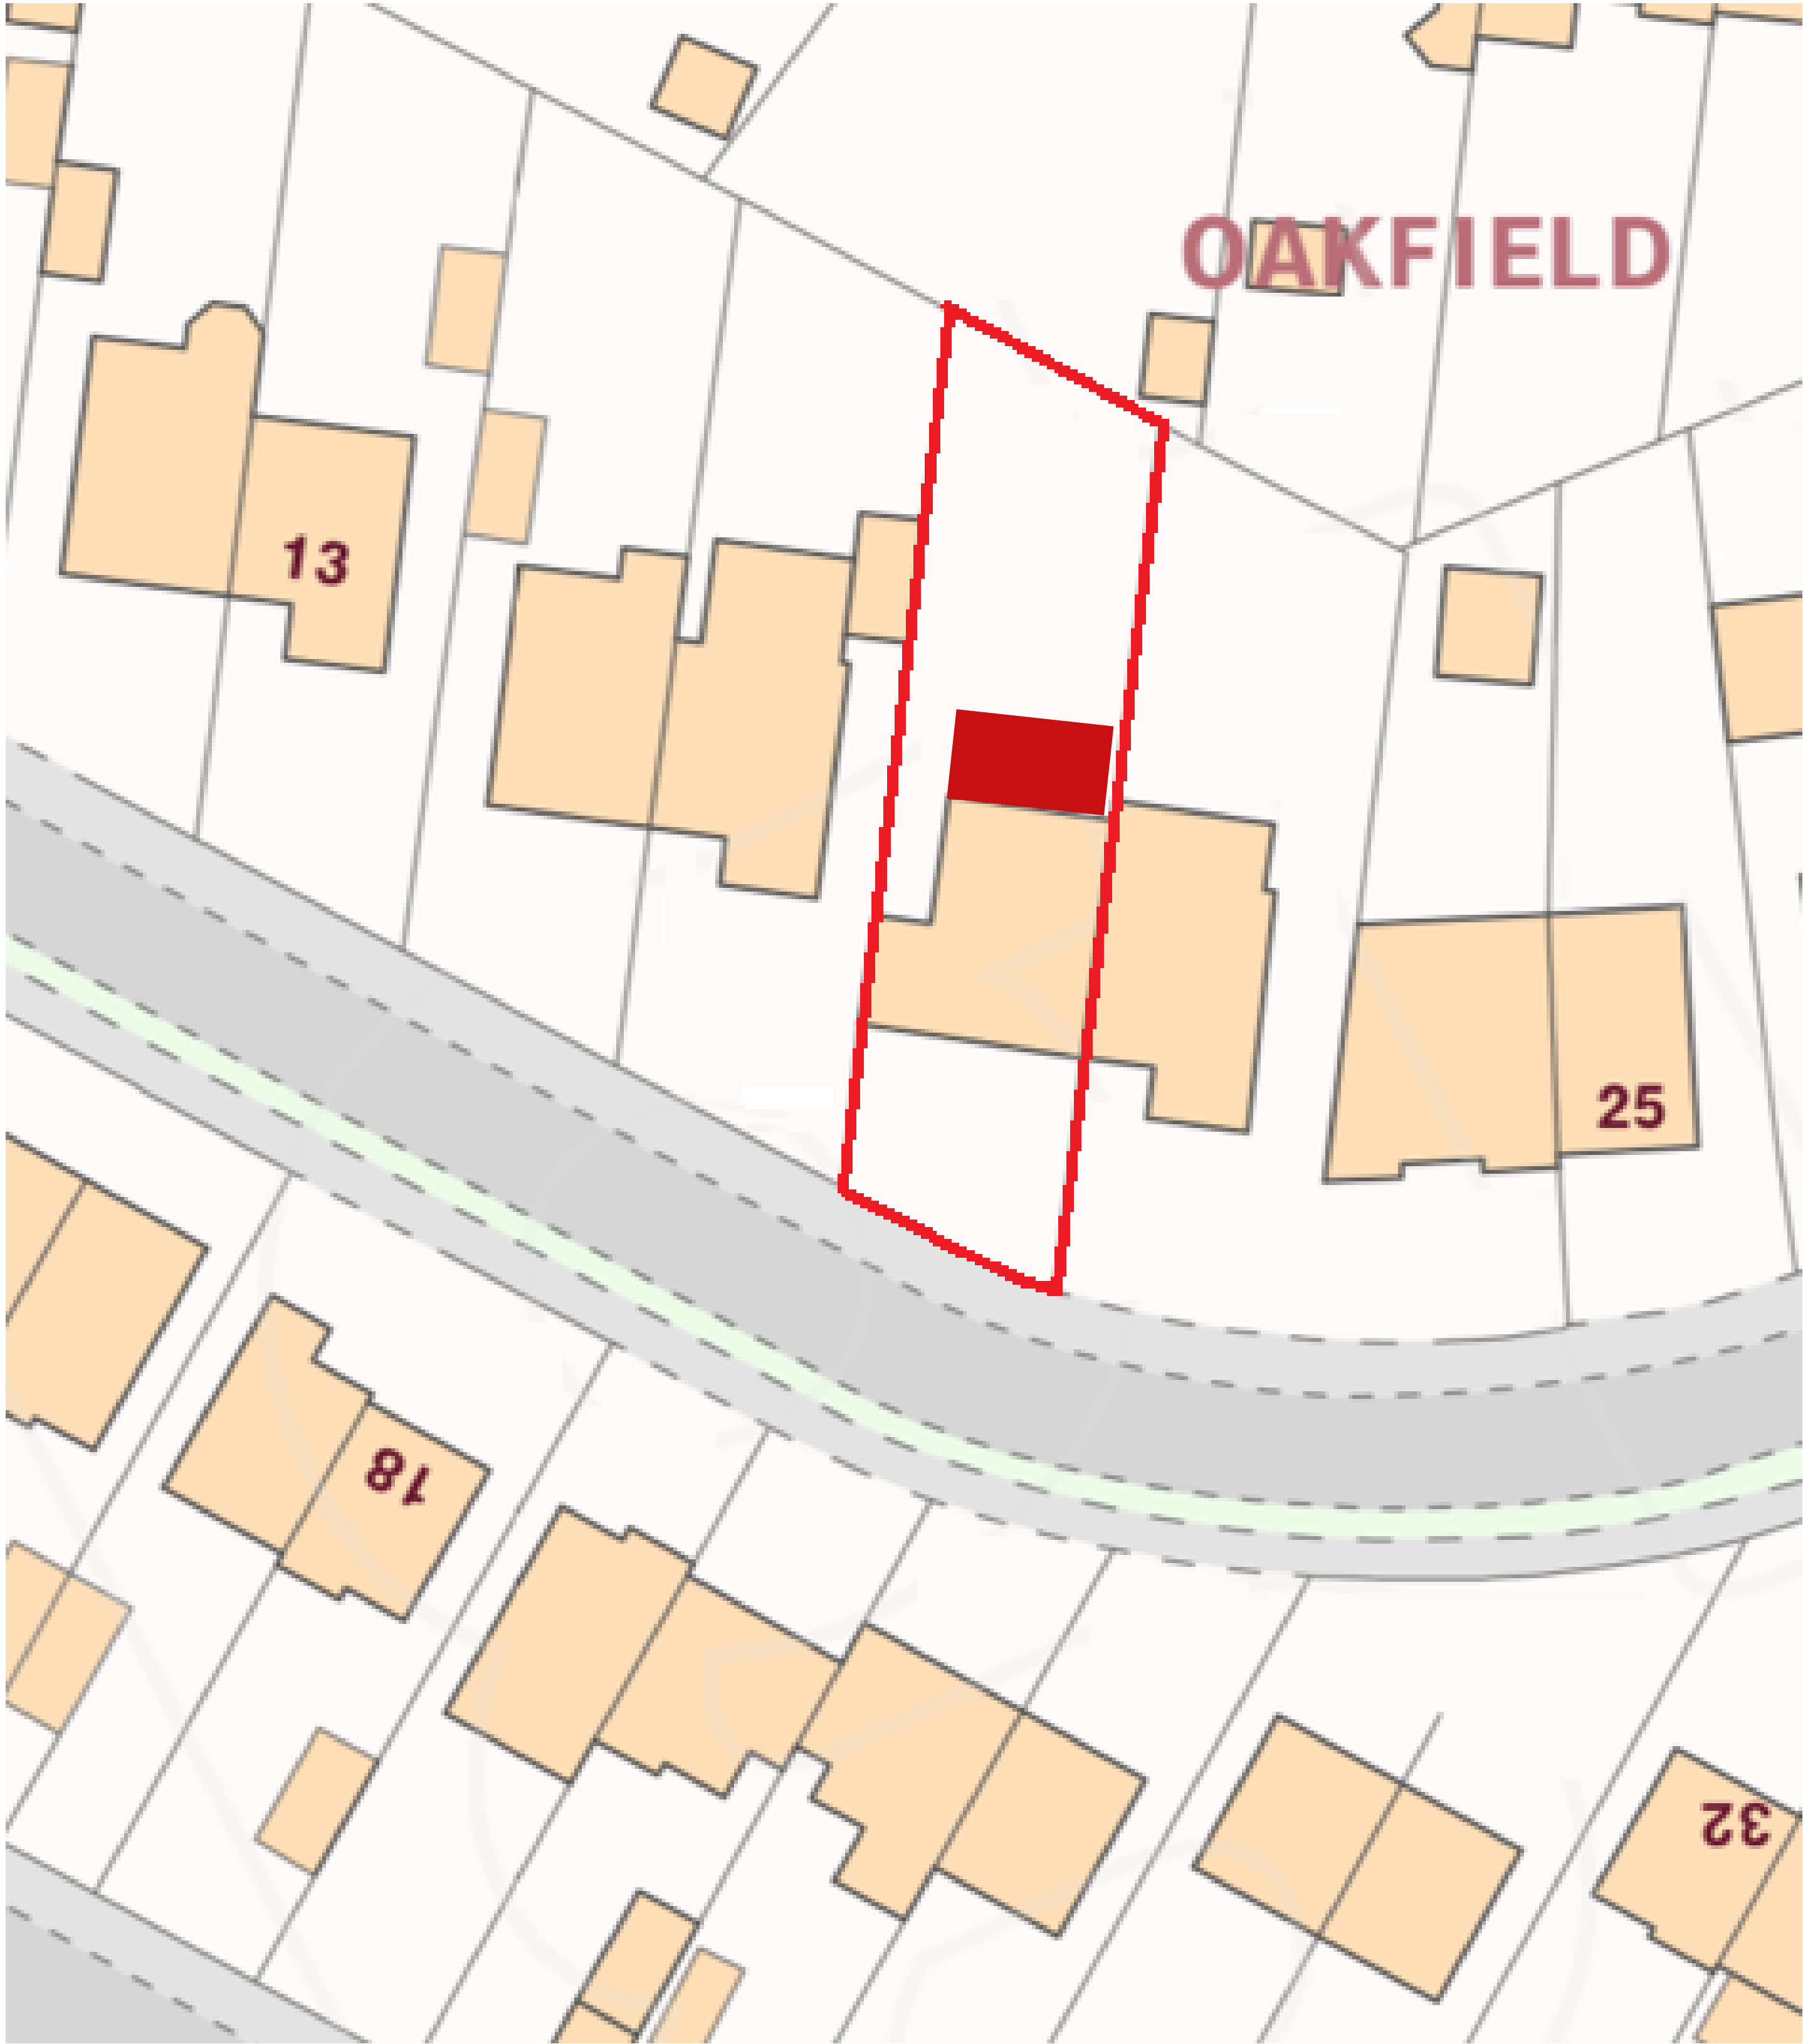

SCALE 1:200




Proposed single storey rear extension (6.75 x 3.80m)

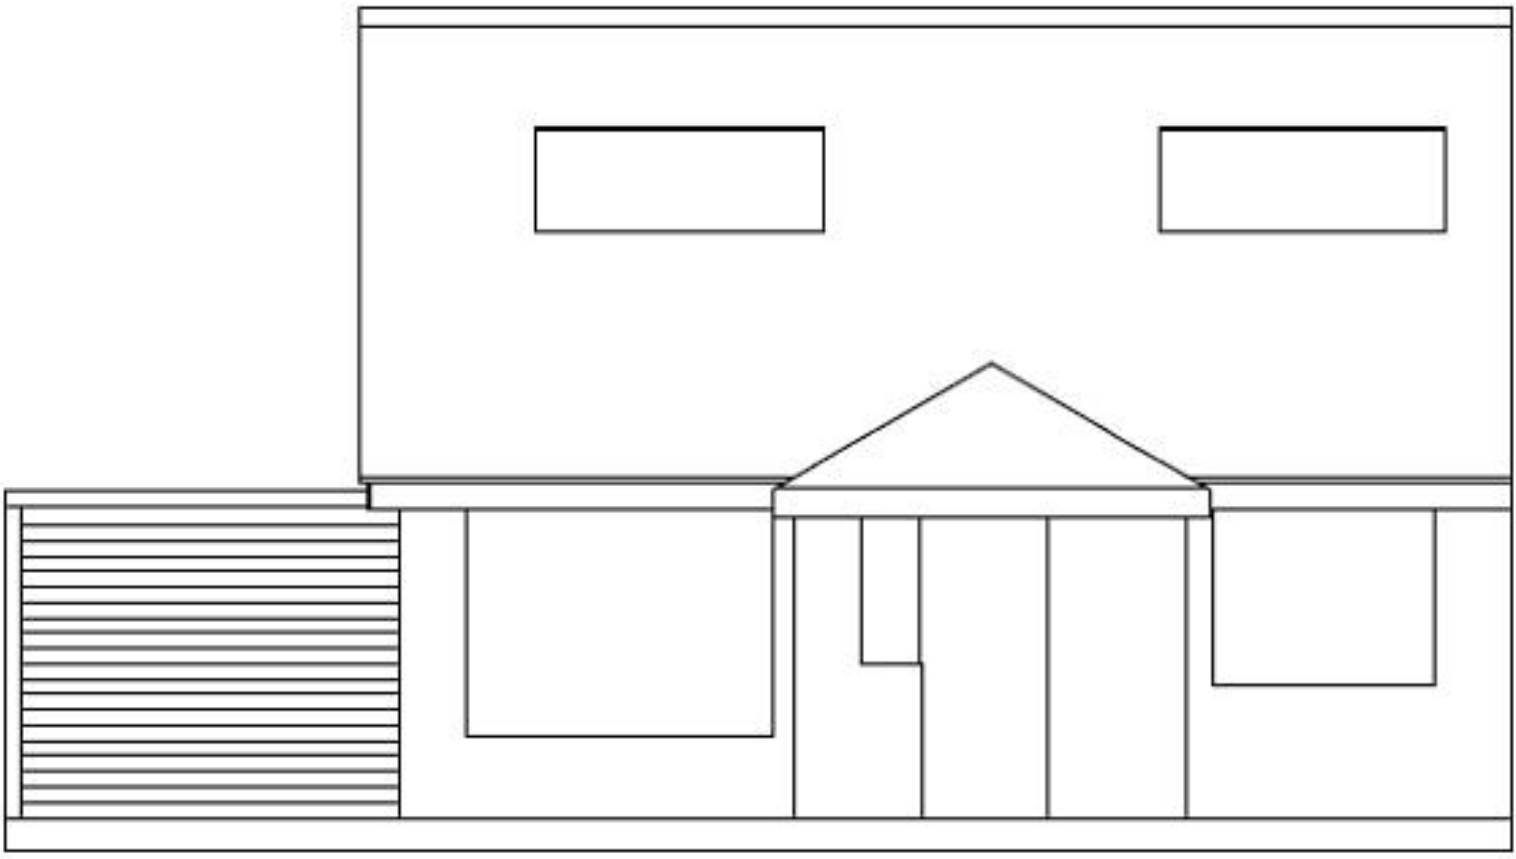

FRONT ELEVATION

(not to scale)

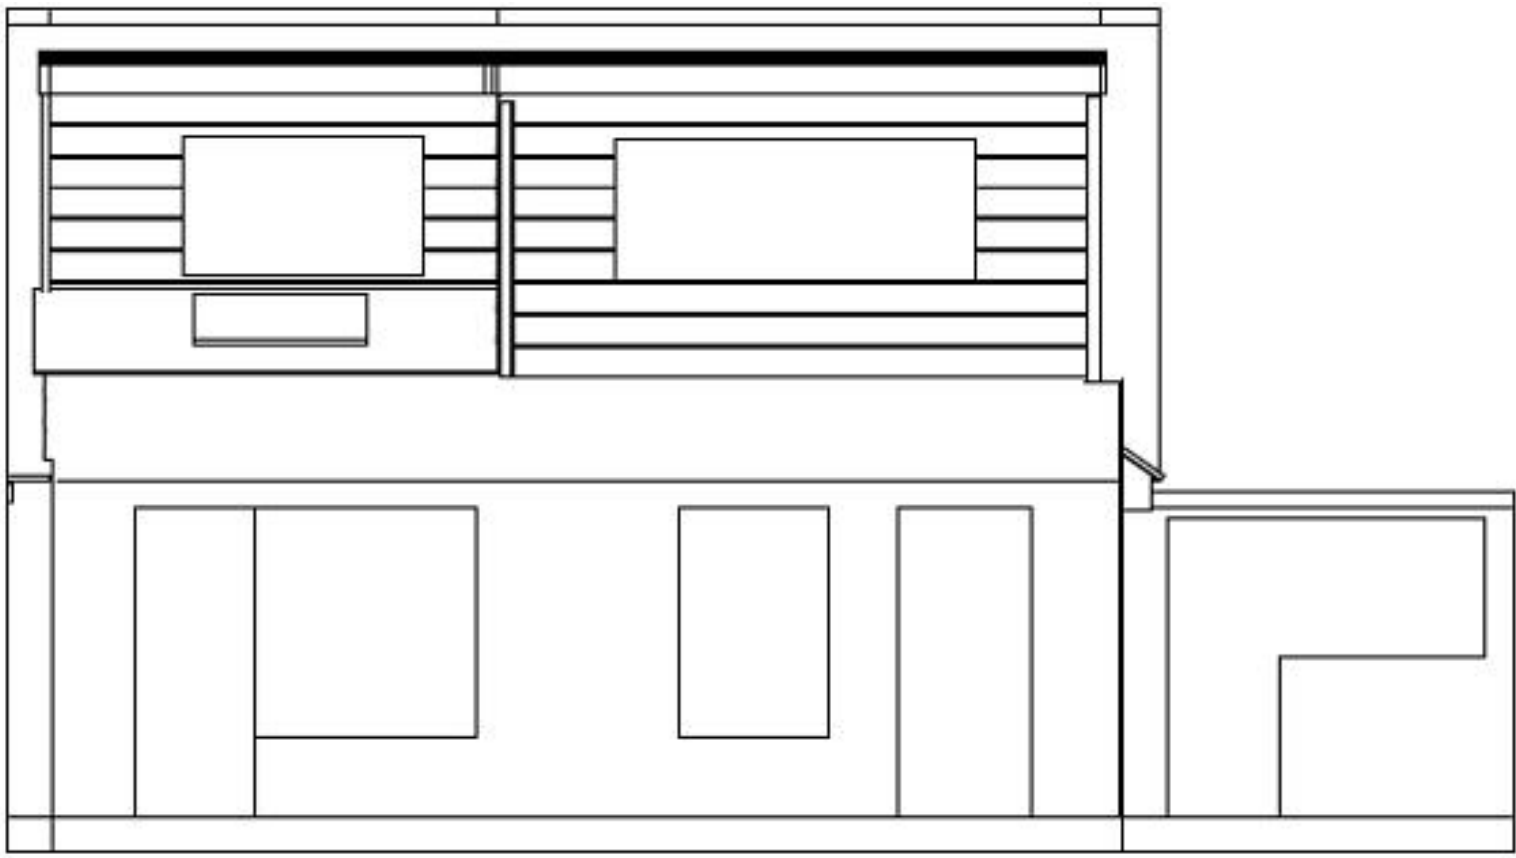

REAR ELEVATION

(not to scale)

UNLESS OTHERWISE SPECIFIED, DIMENSIONS ARE IN MILLIMETERS	DRAWN	NAME BDJ	SIGNATURE	DATE 2025-06-25	TITLE 19 MANTON ROAD SITE PLAN		
	CHECKED						
	APPROVED	ACJ		2025-06-27			
FIRST ANGLE PROJECTION					SIZE A1	DWG NO. DOC2503003	REV. 3
					SCALE 1:200	WEIGHT	SHEET 1 of 1