


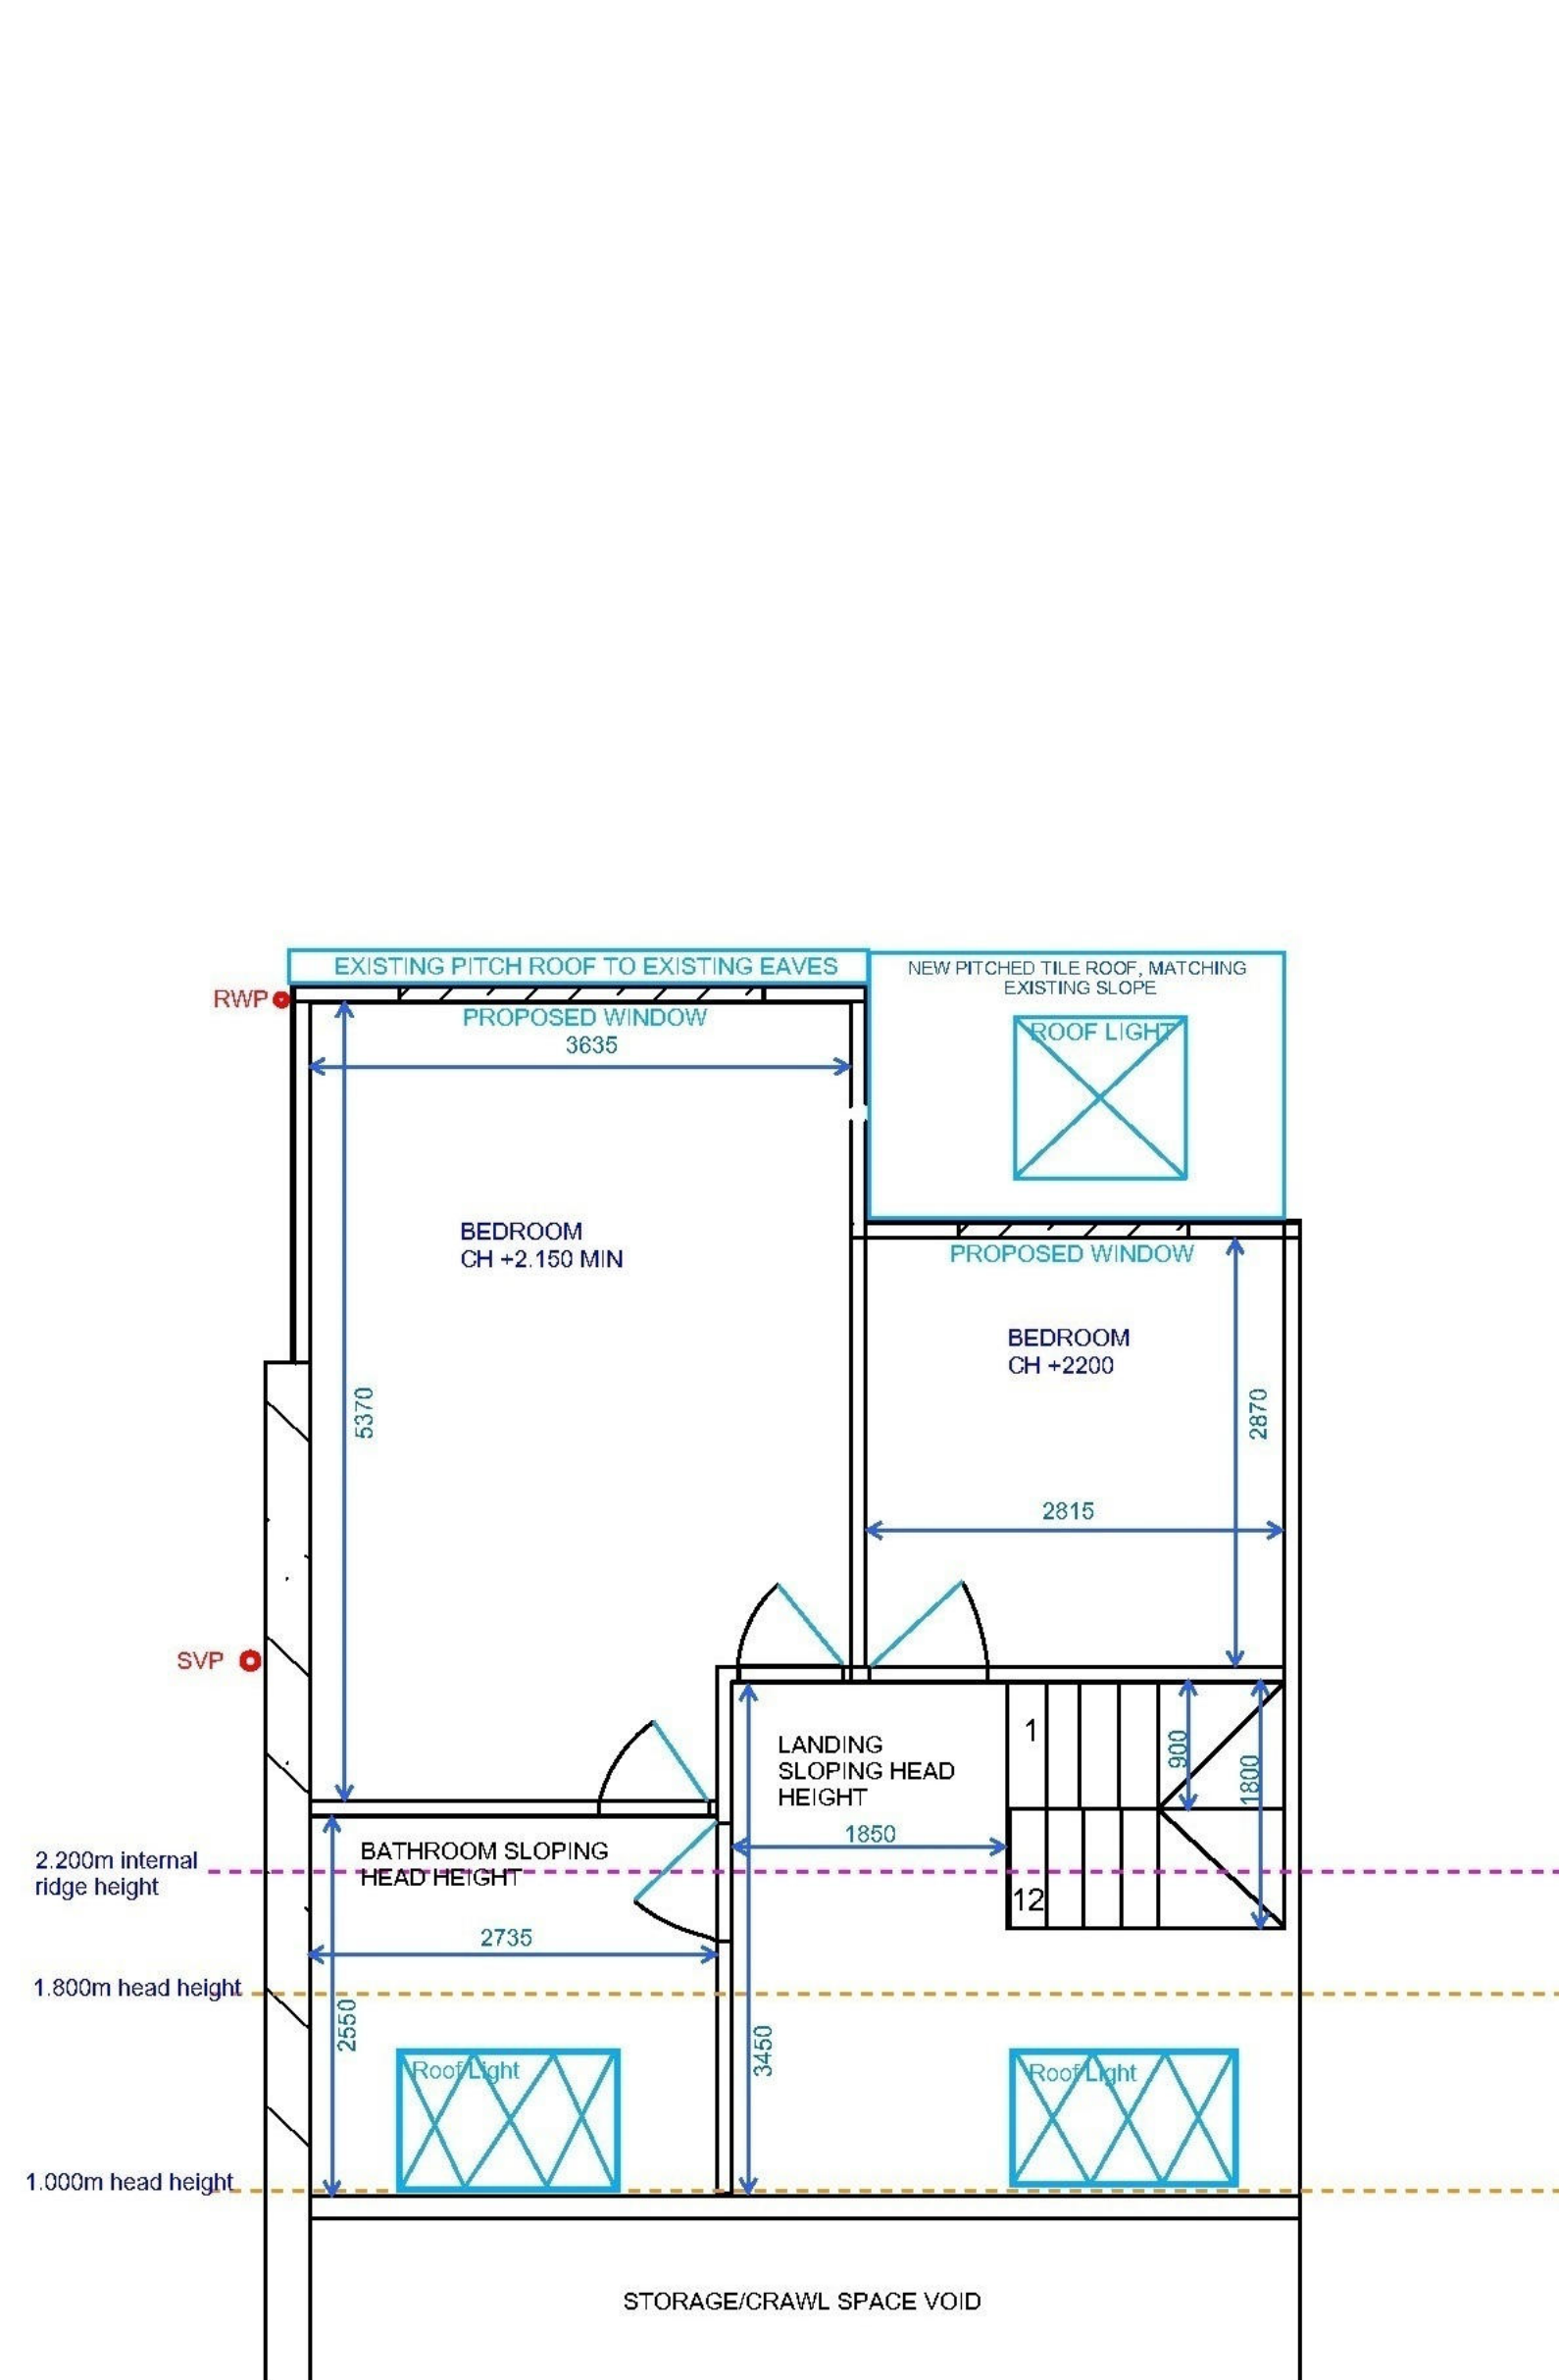


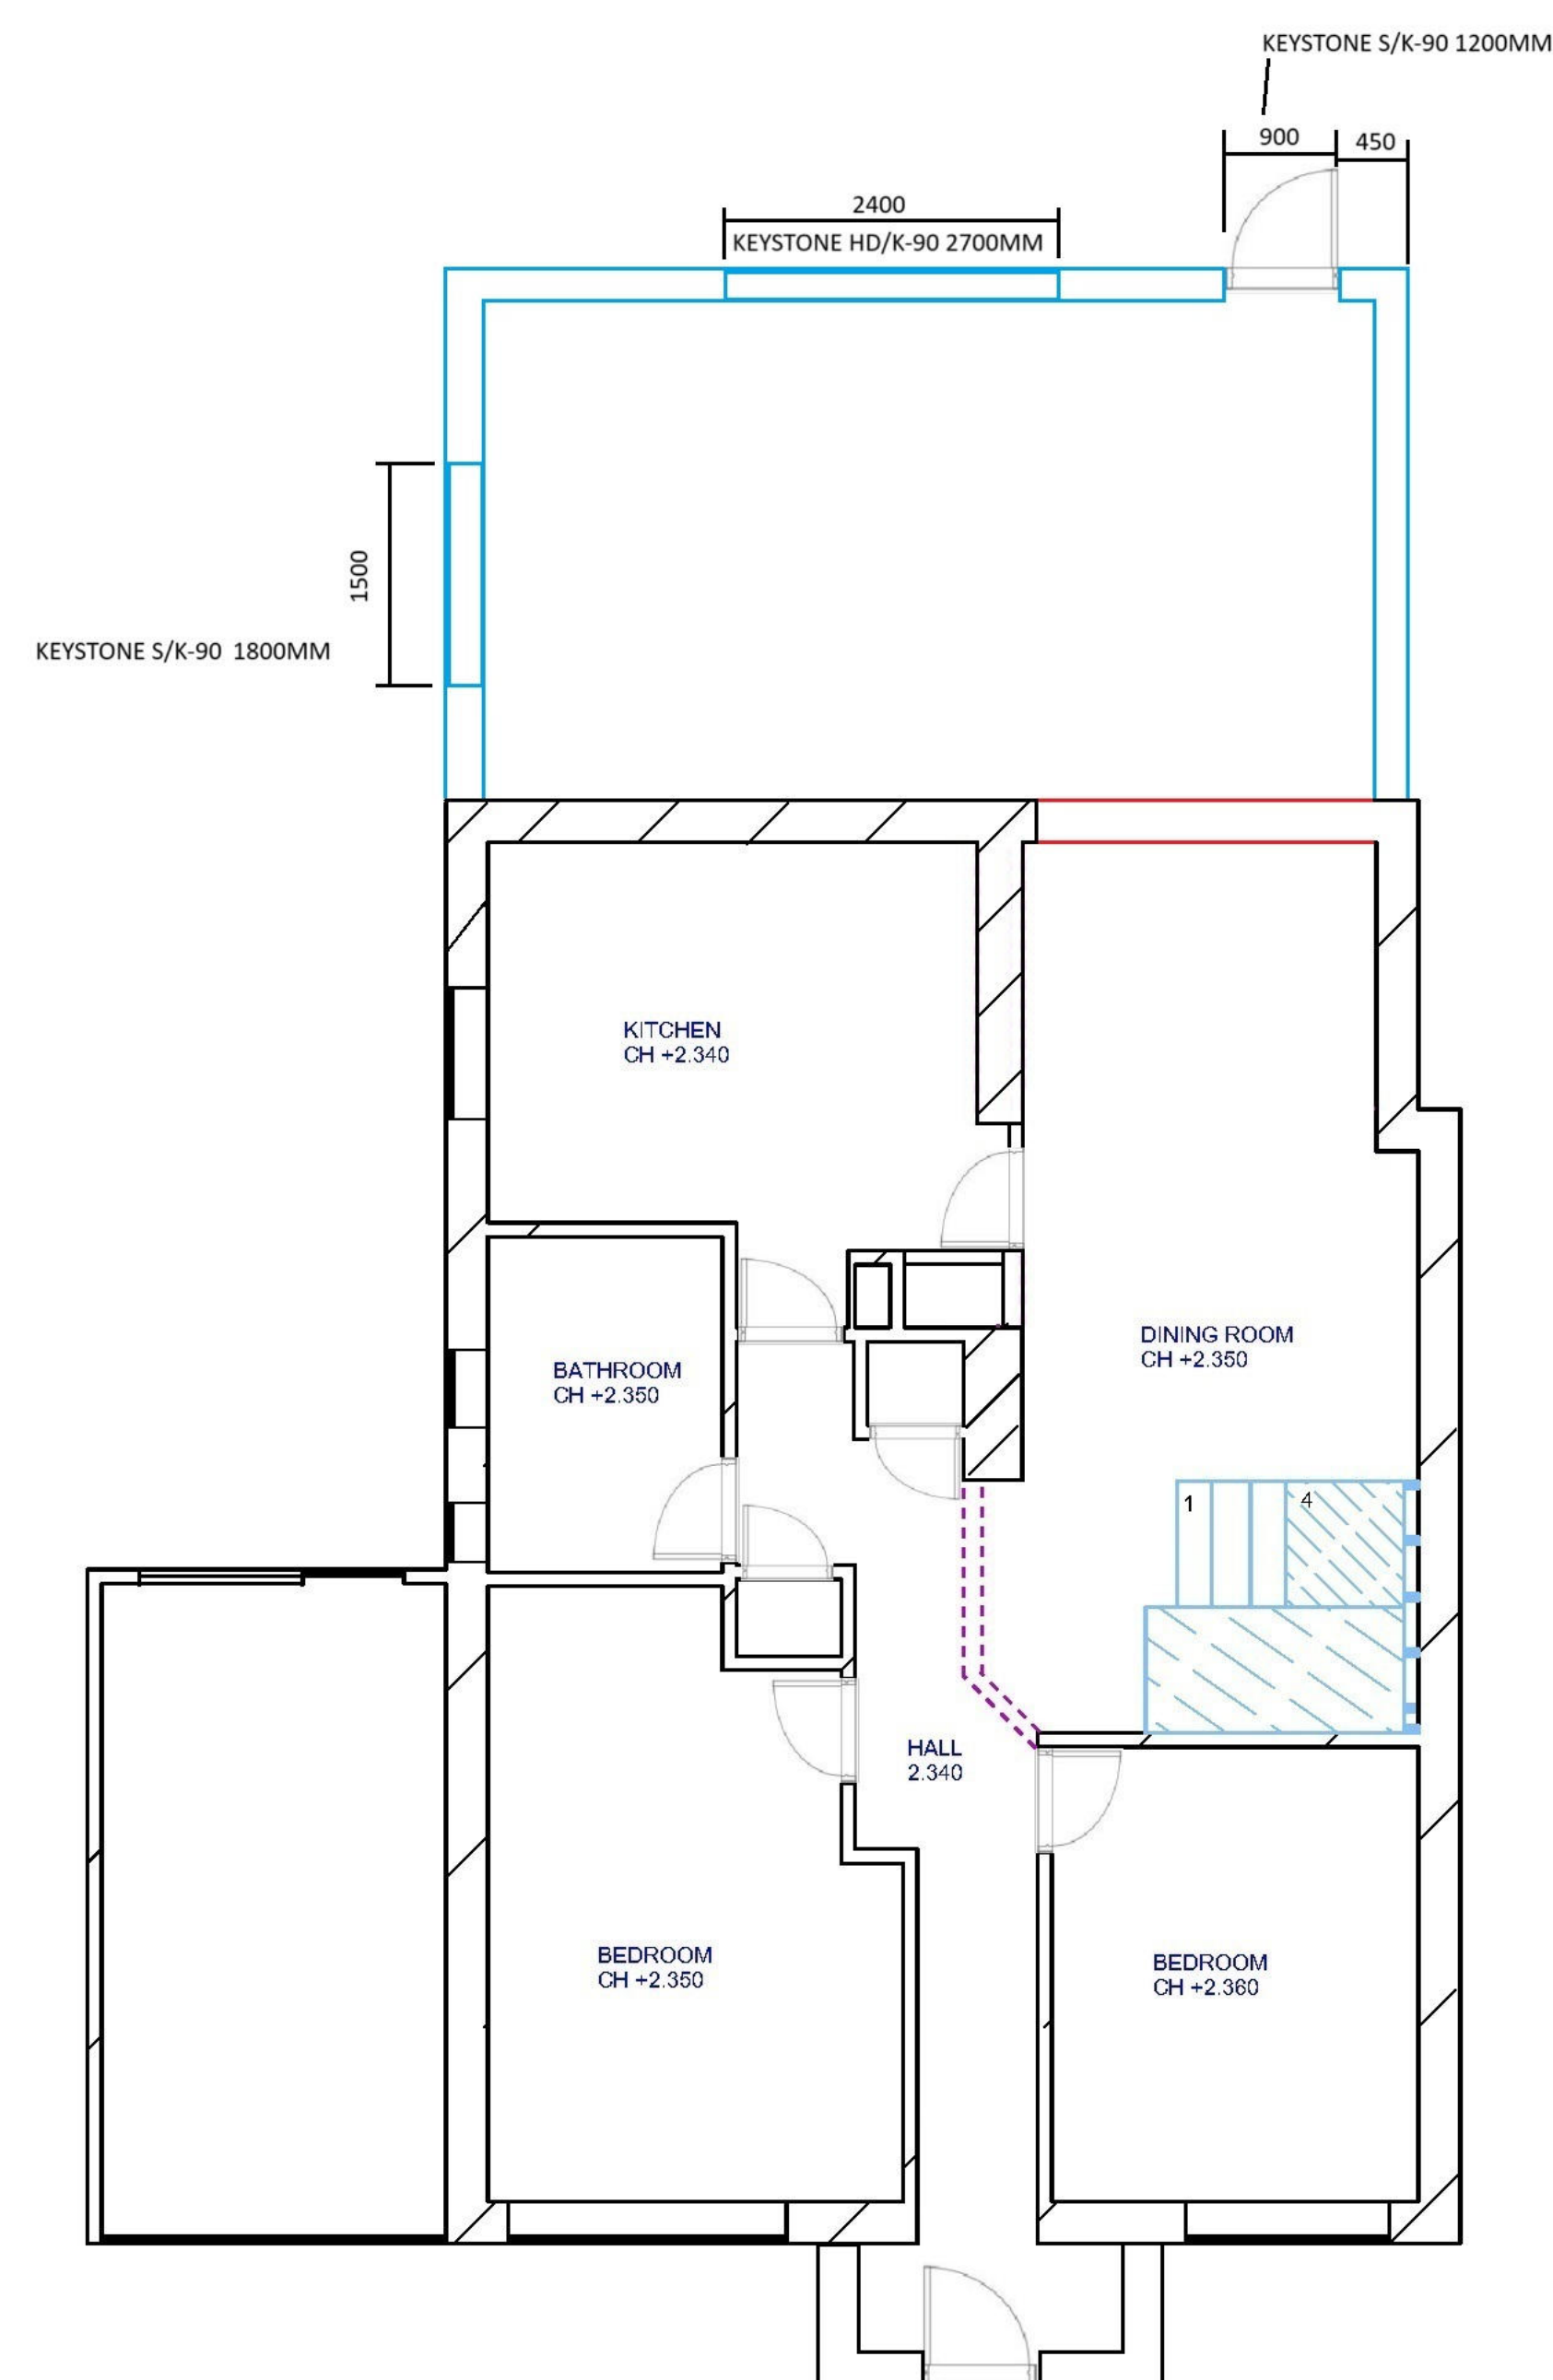

A - A

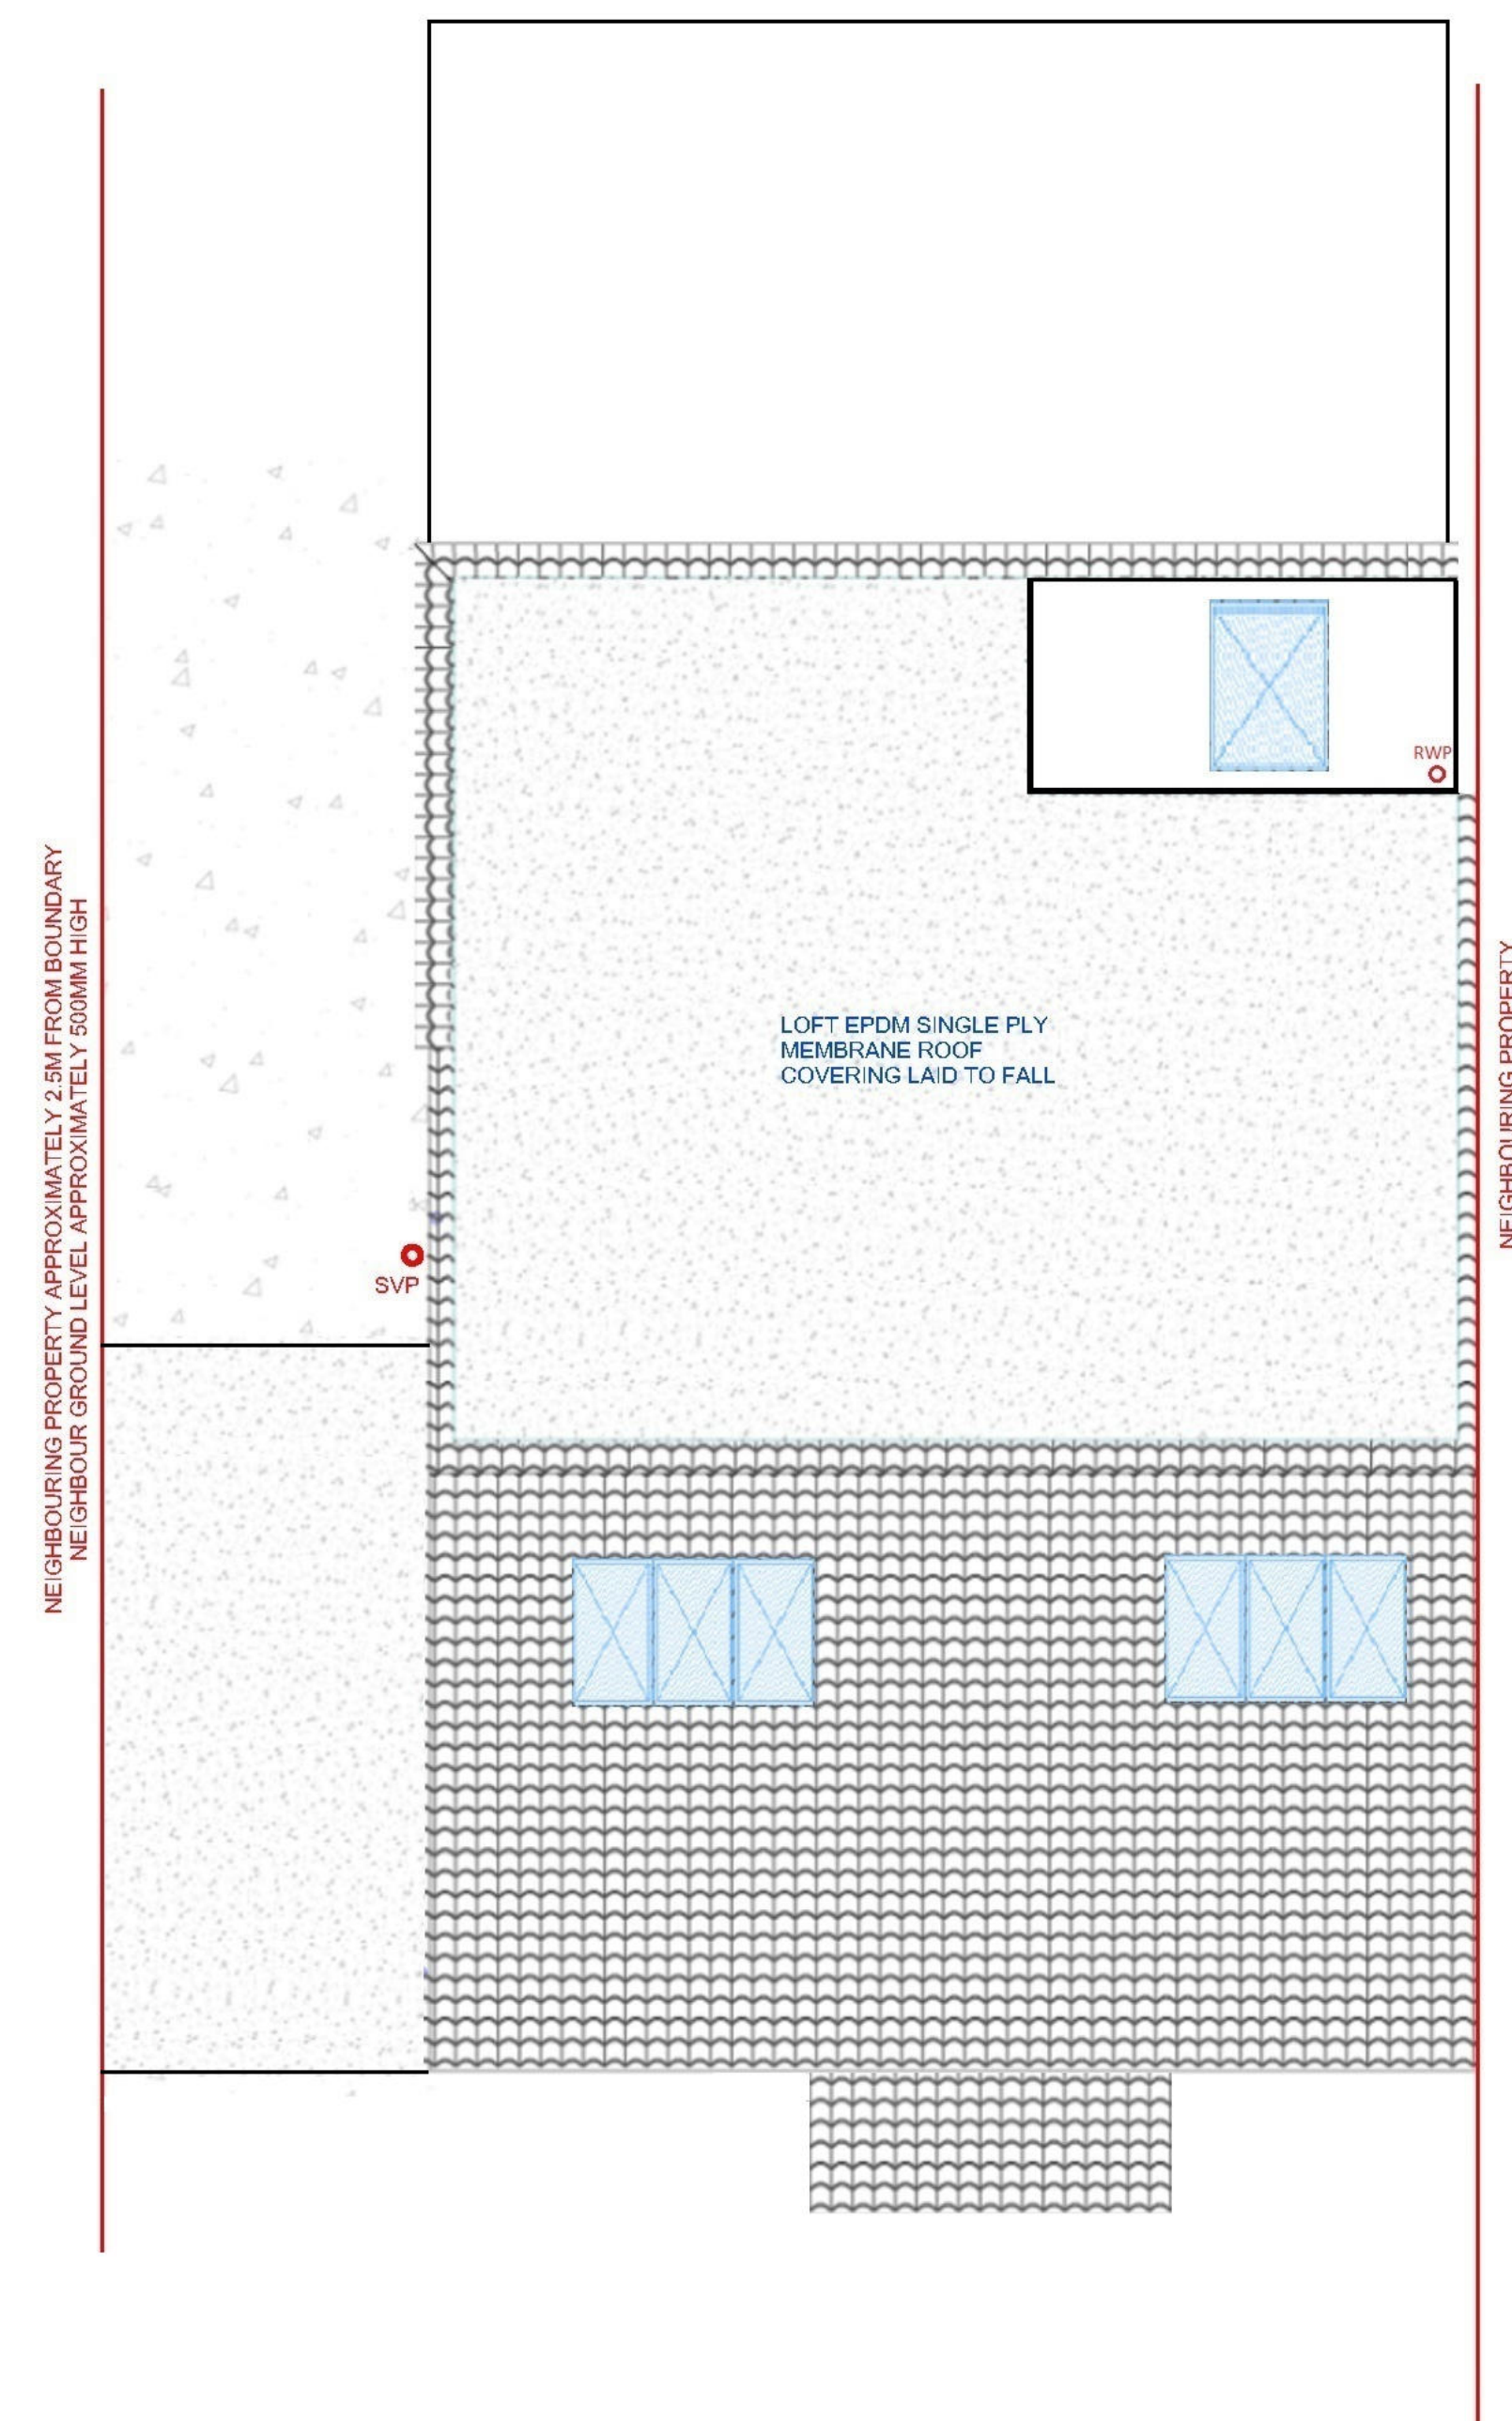

B - B

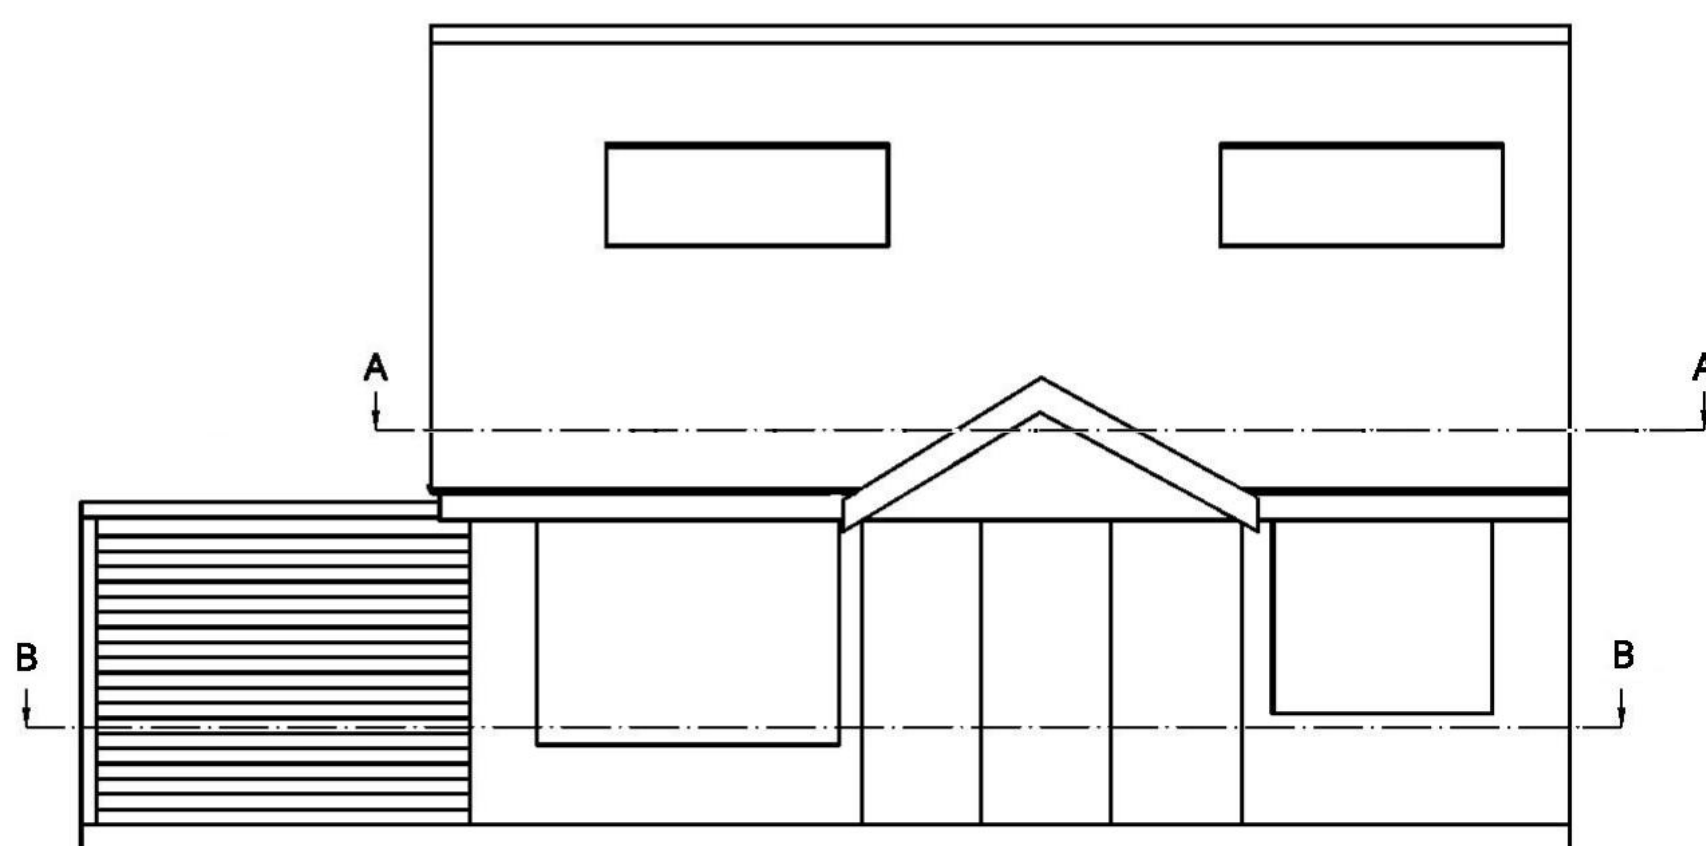

PROPOSED EXTERNAL MATERIALS

WALLS - MATCH EXISTING BRICKWORK
ROOF - EPDM SINGLE PLY MEMBRANE
LAID TO FALL
WINDOWS/DOOR - U-PVC RAL 7016/9005
FASCIA/SOFFIT - MATCH EXISTING
RAINFALL GOODS - U-PVC MATCH EXISTING

KEY:

— SITE BOUNDARY

***** DEMOLITION OF EXISTING WALL



UNLESS OTHERWISE SPECIFIED, DIMENSIONS ARE IN MILLIMETERS	NAME		SIGNATURE		DATE	
	DRAWN		BDJ		19/06/25	
	CHECKED					
	APPROVED		ACJ		20/06/25	
TITLE						
19 MANTON ROAD - PROPOSED FLOOR PLAN						
FIRST ANGLE PROJECTION		MATERIAL		FINISH		
						
SIZE		DWG NO.		REV.		
A1		DOC2506004		1		
SCALE		WEIGHT		SHEET		
1:50				1 of 1		