



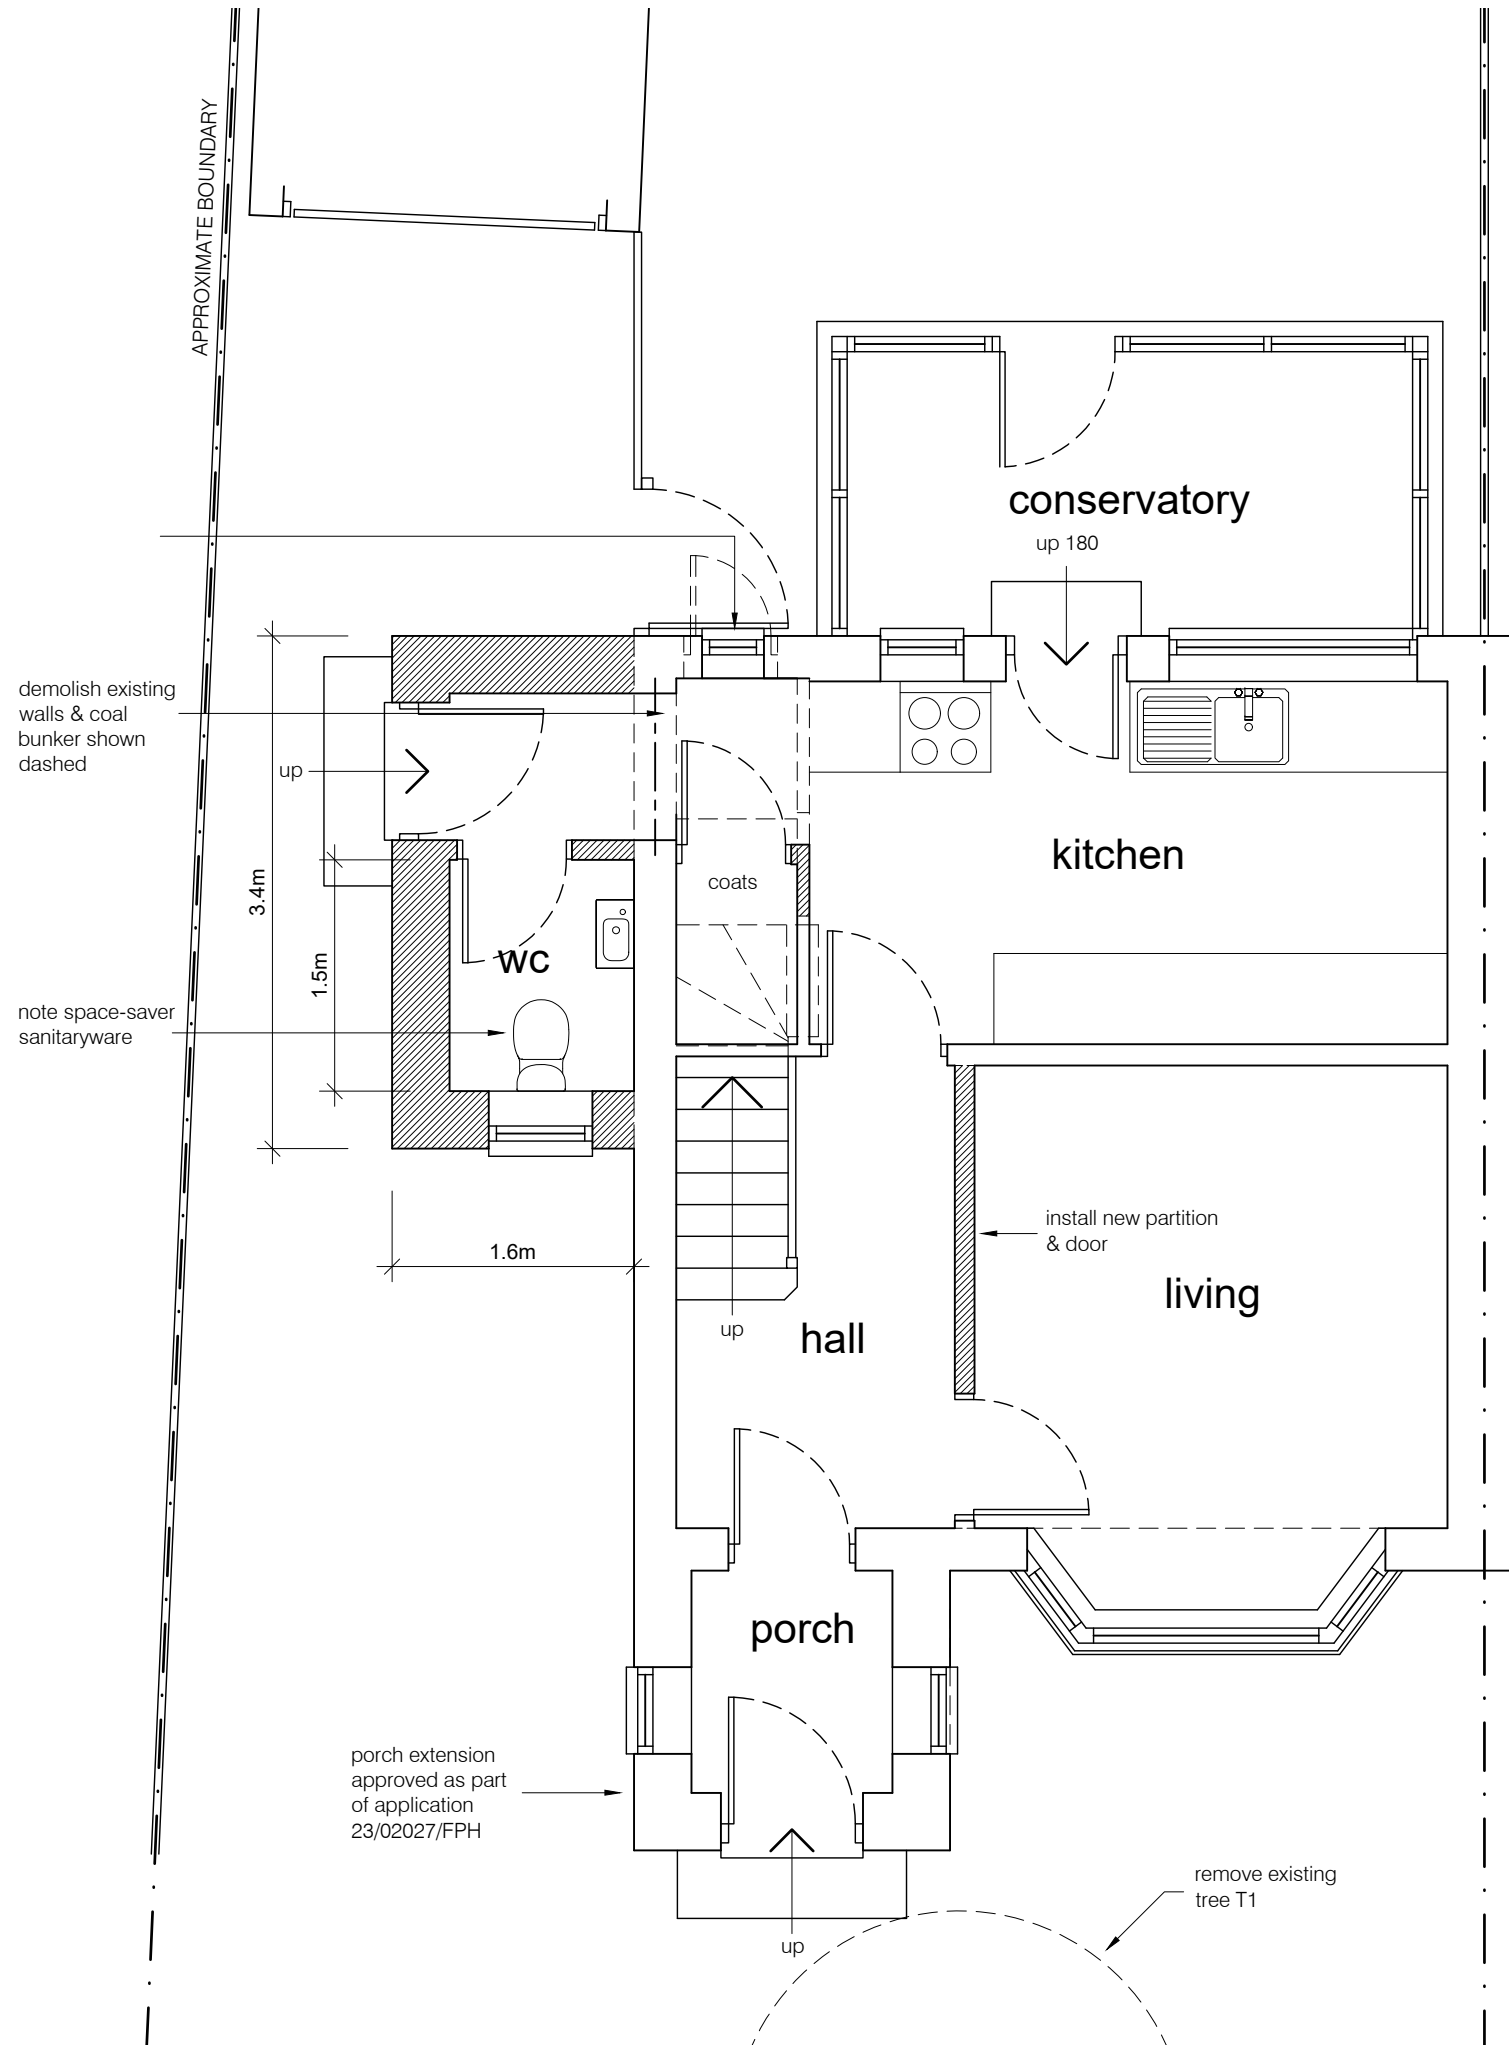

Ground Floor Plan
1:50

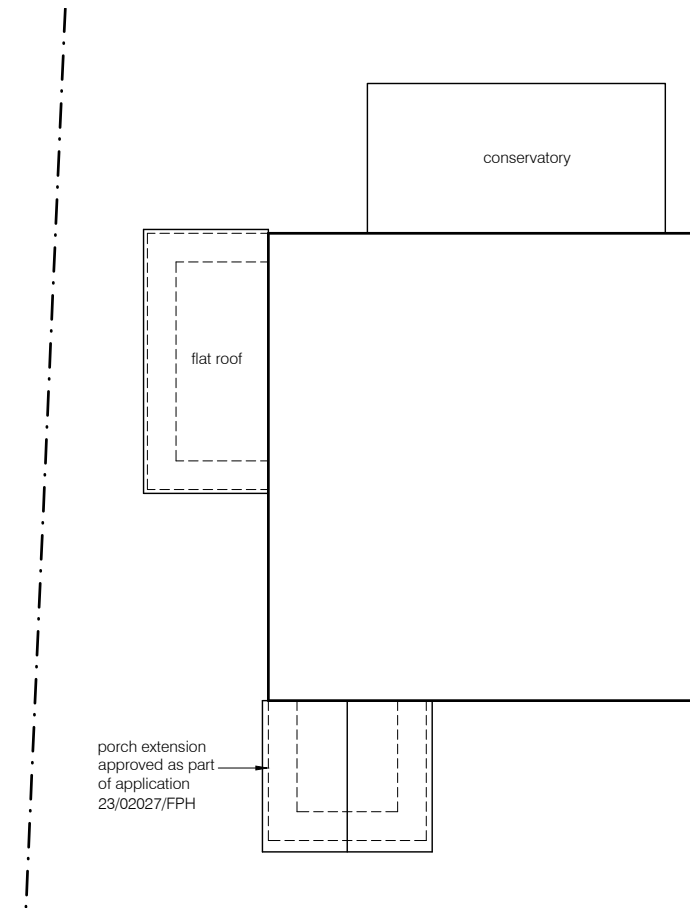

Roof Plan
1:100

Notes:

This scheme is subject to Town Planning and all other necessary consents.

This drawing is a print and must not be scaled from without reference being made to the accompanying scale bar. Dimensions and levels, where given, are to be checked on site.

This drawing is to be read in conjunction with all other consultants' and specialists' drawings and documents and any discrepancies are to be reported to the architect prior to commencement of the relevant work.


Materials and the workmanship of all relevant trades shall comply fully with the British Standards.

This drawing remains the copyright of **Boyd Seddon Architect.**

METERS	0	0.5	1	1.5	2
1:50					
1:100	0	1	2	3	4

REV	DATE
-----	------

BOYD SEDDON
architect

 

07880 720711 • boyd@boydseddonarchitect.com
RIBA Chartered • ARB Registered • Green Register

CLIENT

Mr Pickering & Ms Tomkins

PROJECT

11 Hampden Road
Hitchin
SG4 0LD

DRAWING TITLE

single storey side extension

PROPOSED GROUND FLOOR & ROOF
PLANS

SCALE	as noted at A3	DRAWING NUMBER	REVISION
DATE	August 2024	PL-26	
DRAWN	bjs		
PROJECT NUMBER	21283		