




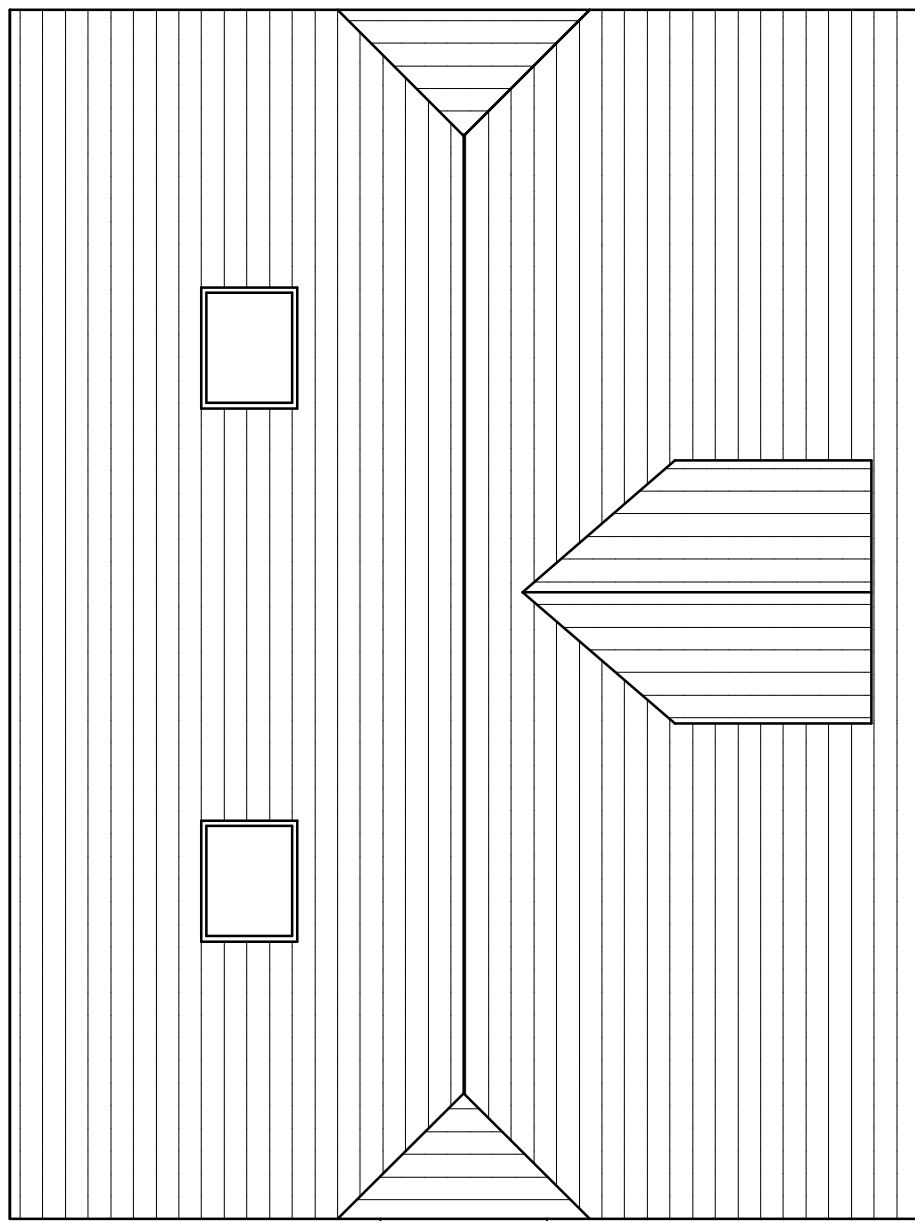


ROOF PLAN

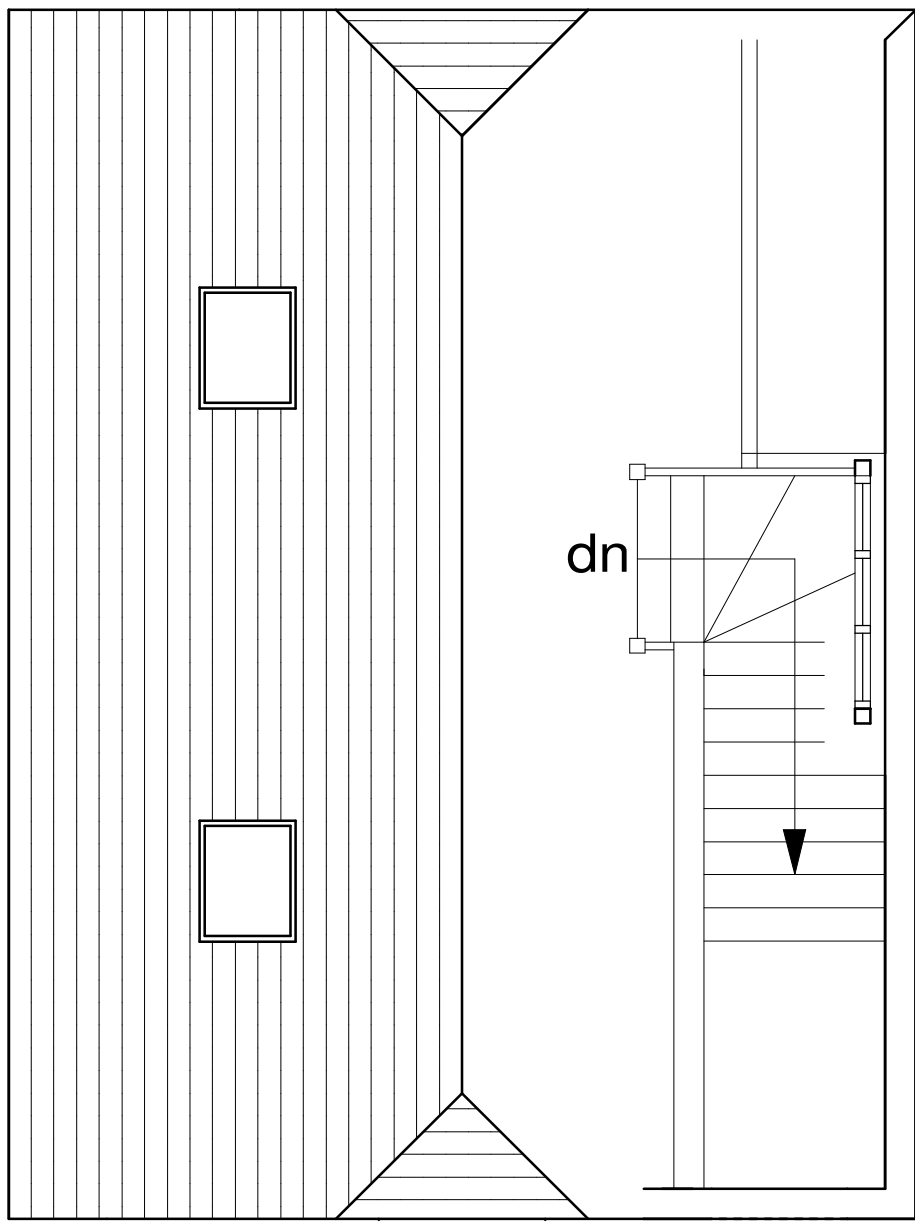


PART ROOF PLAN/1ST FLOOR
SHOWING SIDE WINDOW

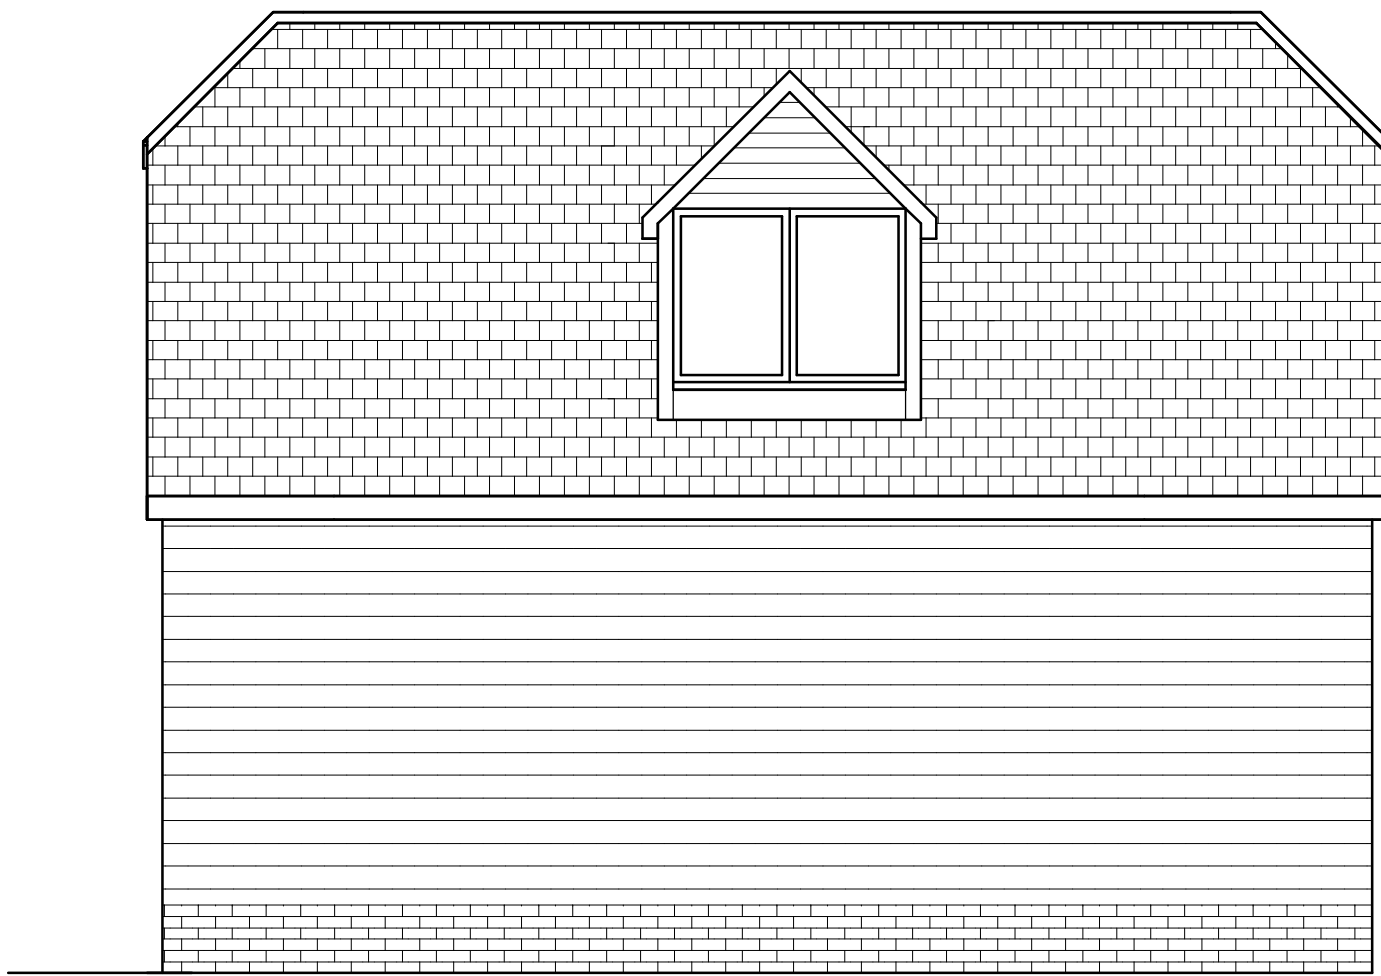


SIDE ELEVATION

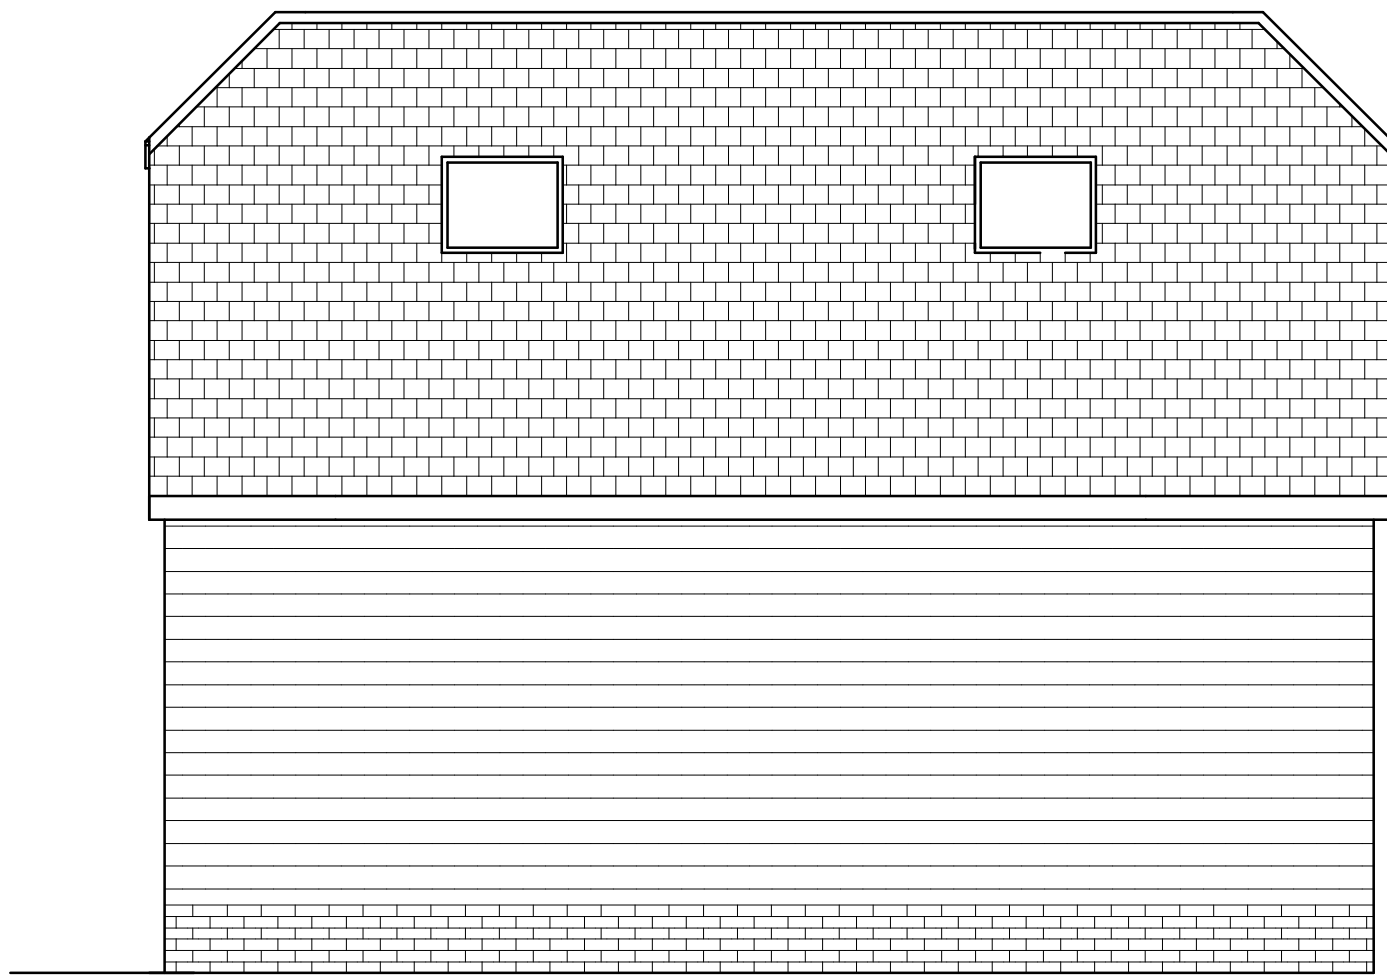

SIDE EELVATION

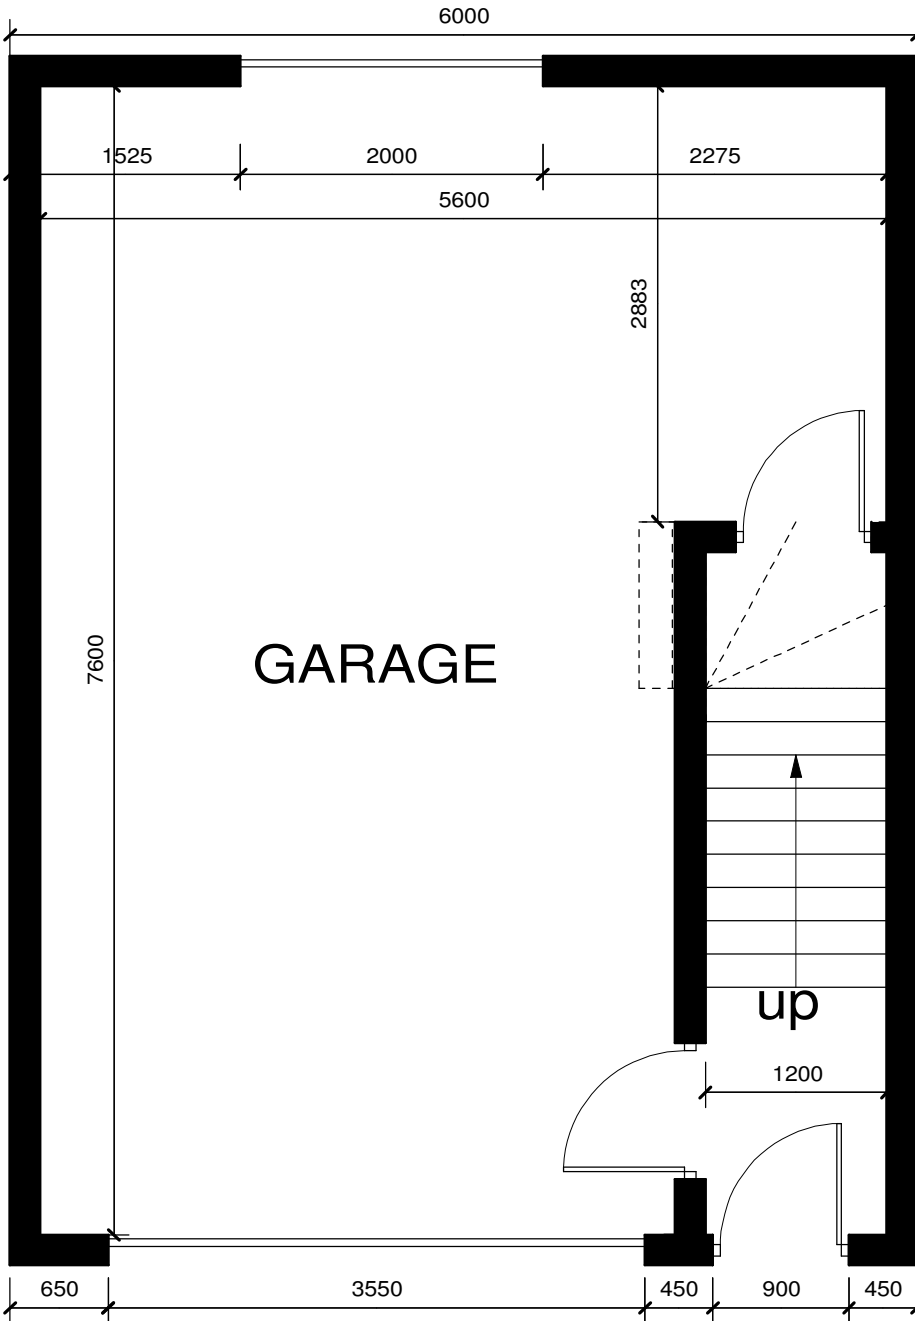



GROUND FLOOR PLAN

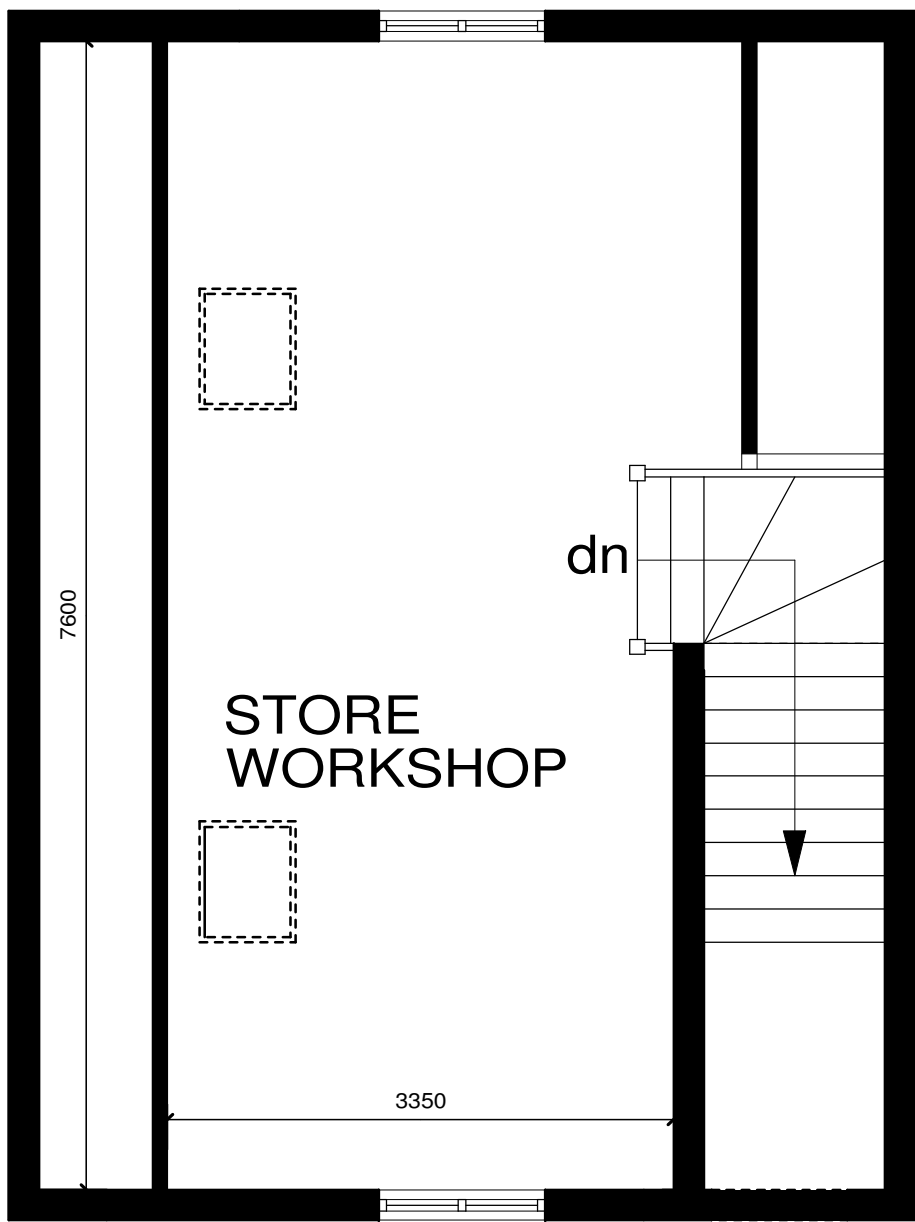


FIRST FLOOR PLAN



REAR ELEVATION

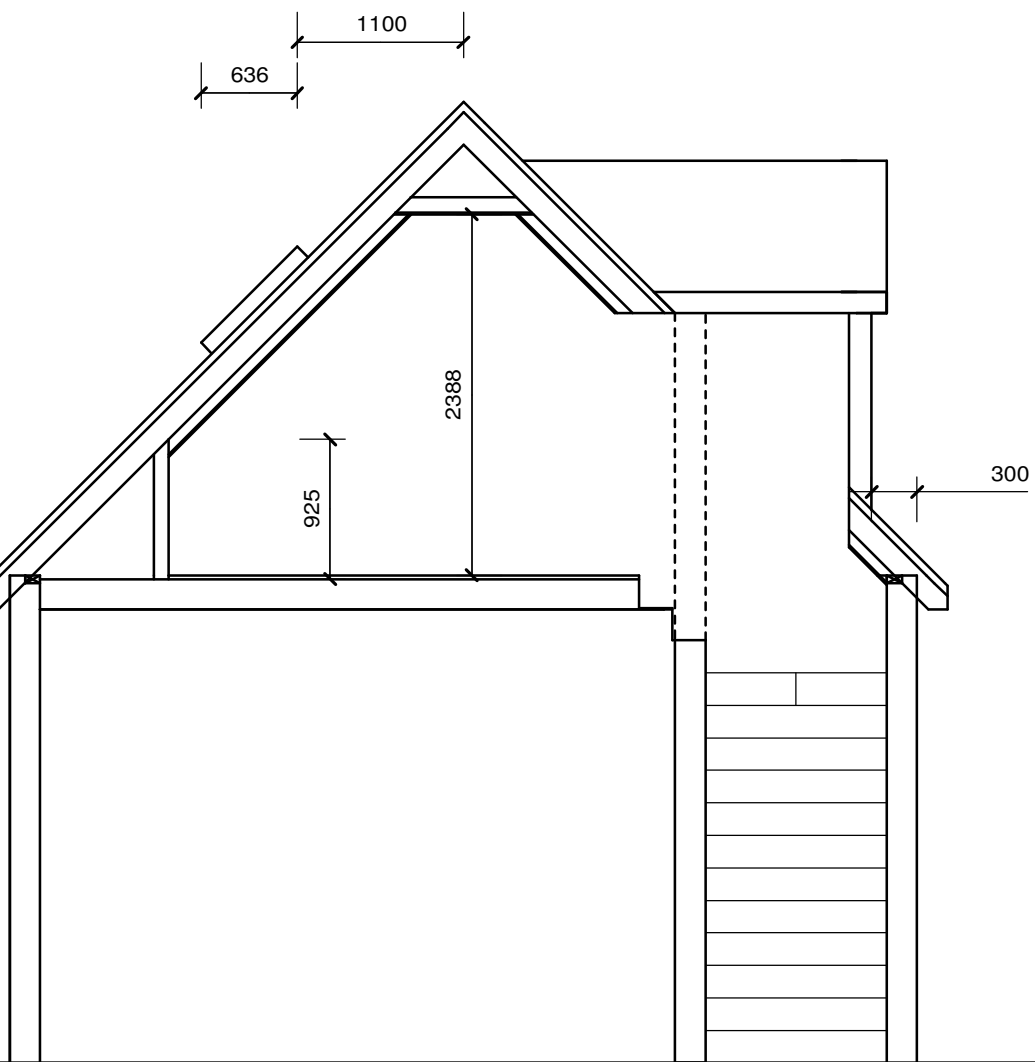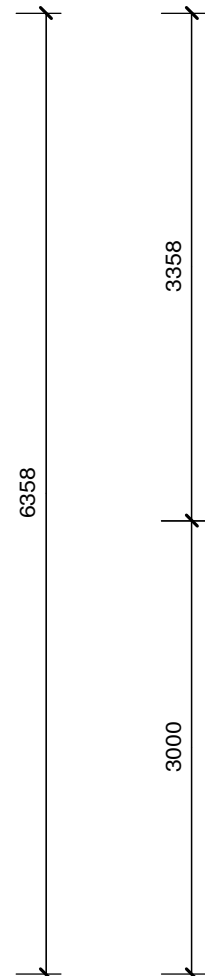

SECTION

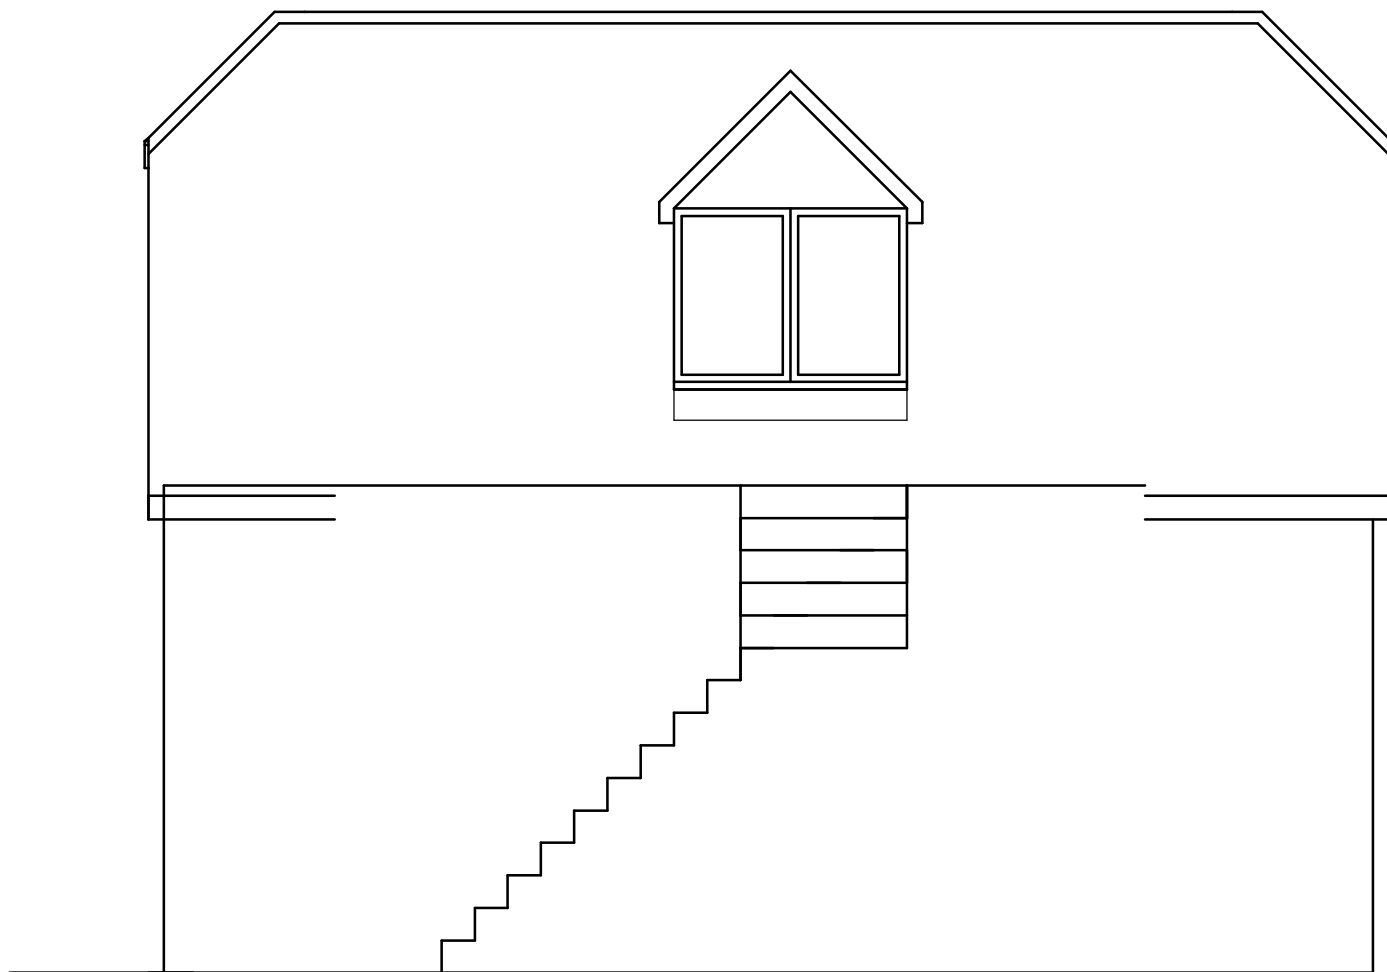

SIDE ELEVATION/SECTION



FRONT ELEVATION

Rev A 2 No velux windows added

PMJ
PERRY M JONES LIMITED
PLANNING AND BUILDING REGULATIONS
LOFT CONVERSIONS
EXTENSIONS

The Studio, 58a Tennyson Road, Harpenden, Hertfordshire AL5 4BB
Tel: Fax: 01582 761600 Mobile: 07958 479 681
Email: perryjones@globalnet.co.uk Company Reg No. 5371536

MR. & MRS. C. WALPOLE
1 NUP END FARM COTTAGES
NUP END, OLD KNEBWORTH
KNEBWORTH, HERTS. SG3 6QJ

PROPOSED PLANS AND ELEVATIONS

Drawing No. MMCW/NEFC/3 Rev A
Scale 1:50 Date 08/2025

Paper Size - A1
Scale Bar

