




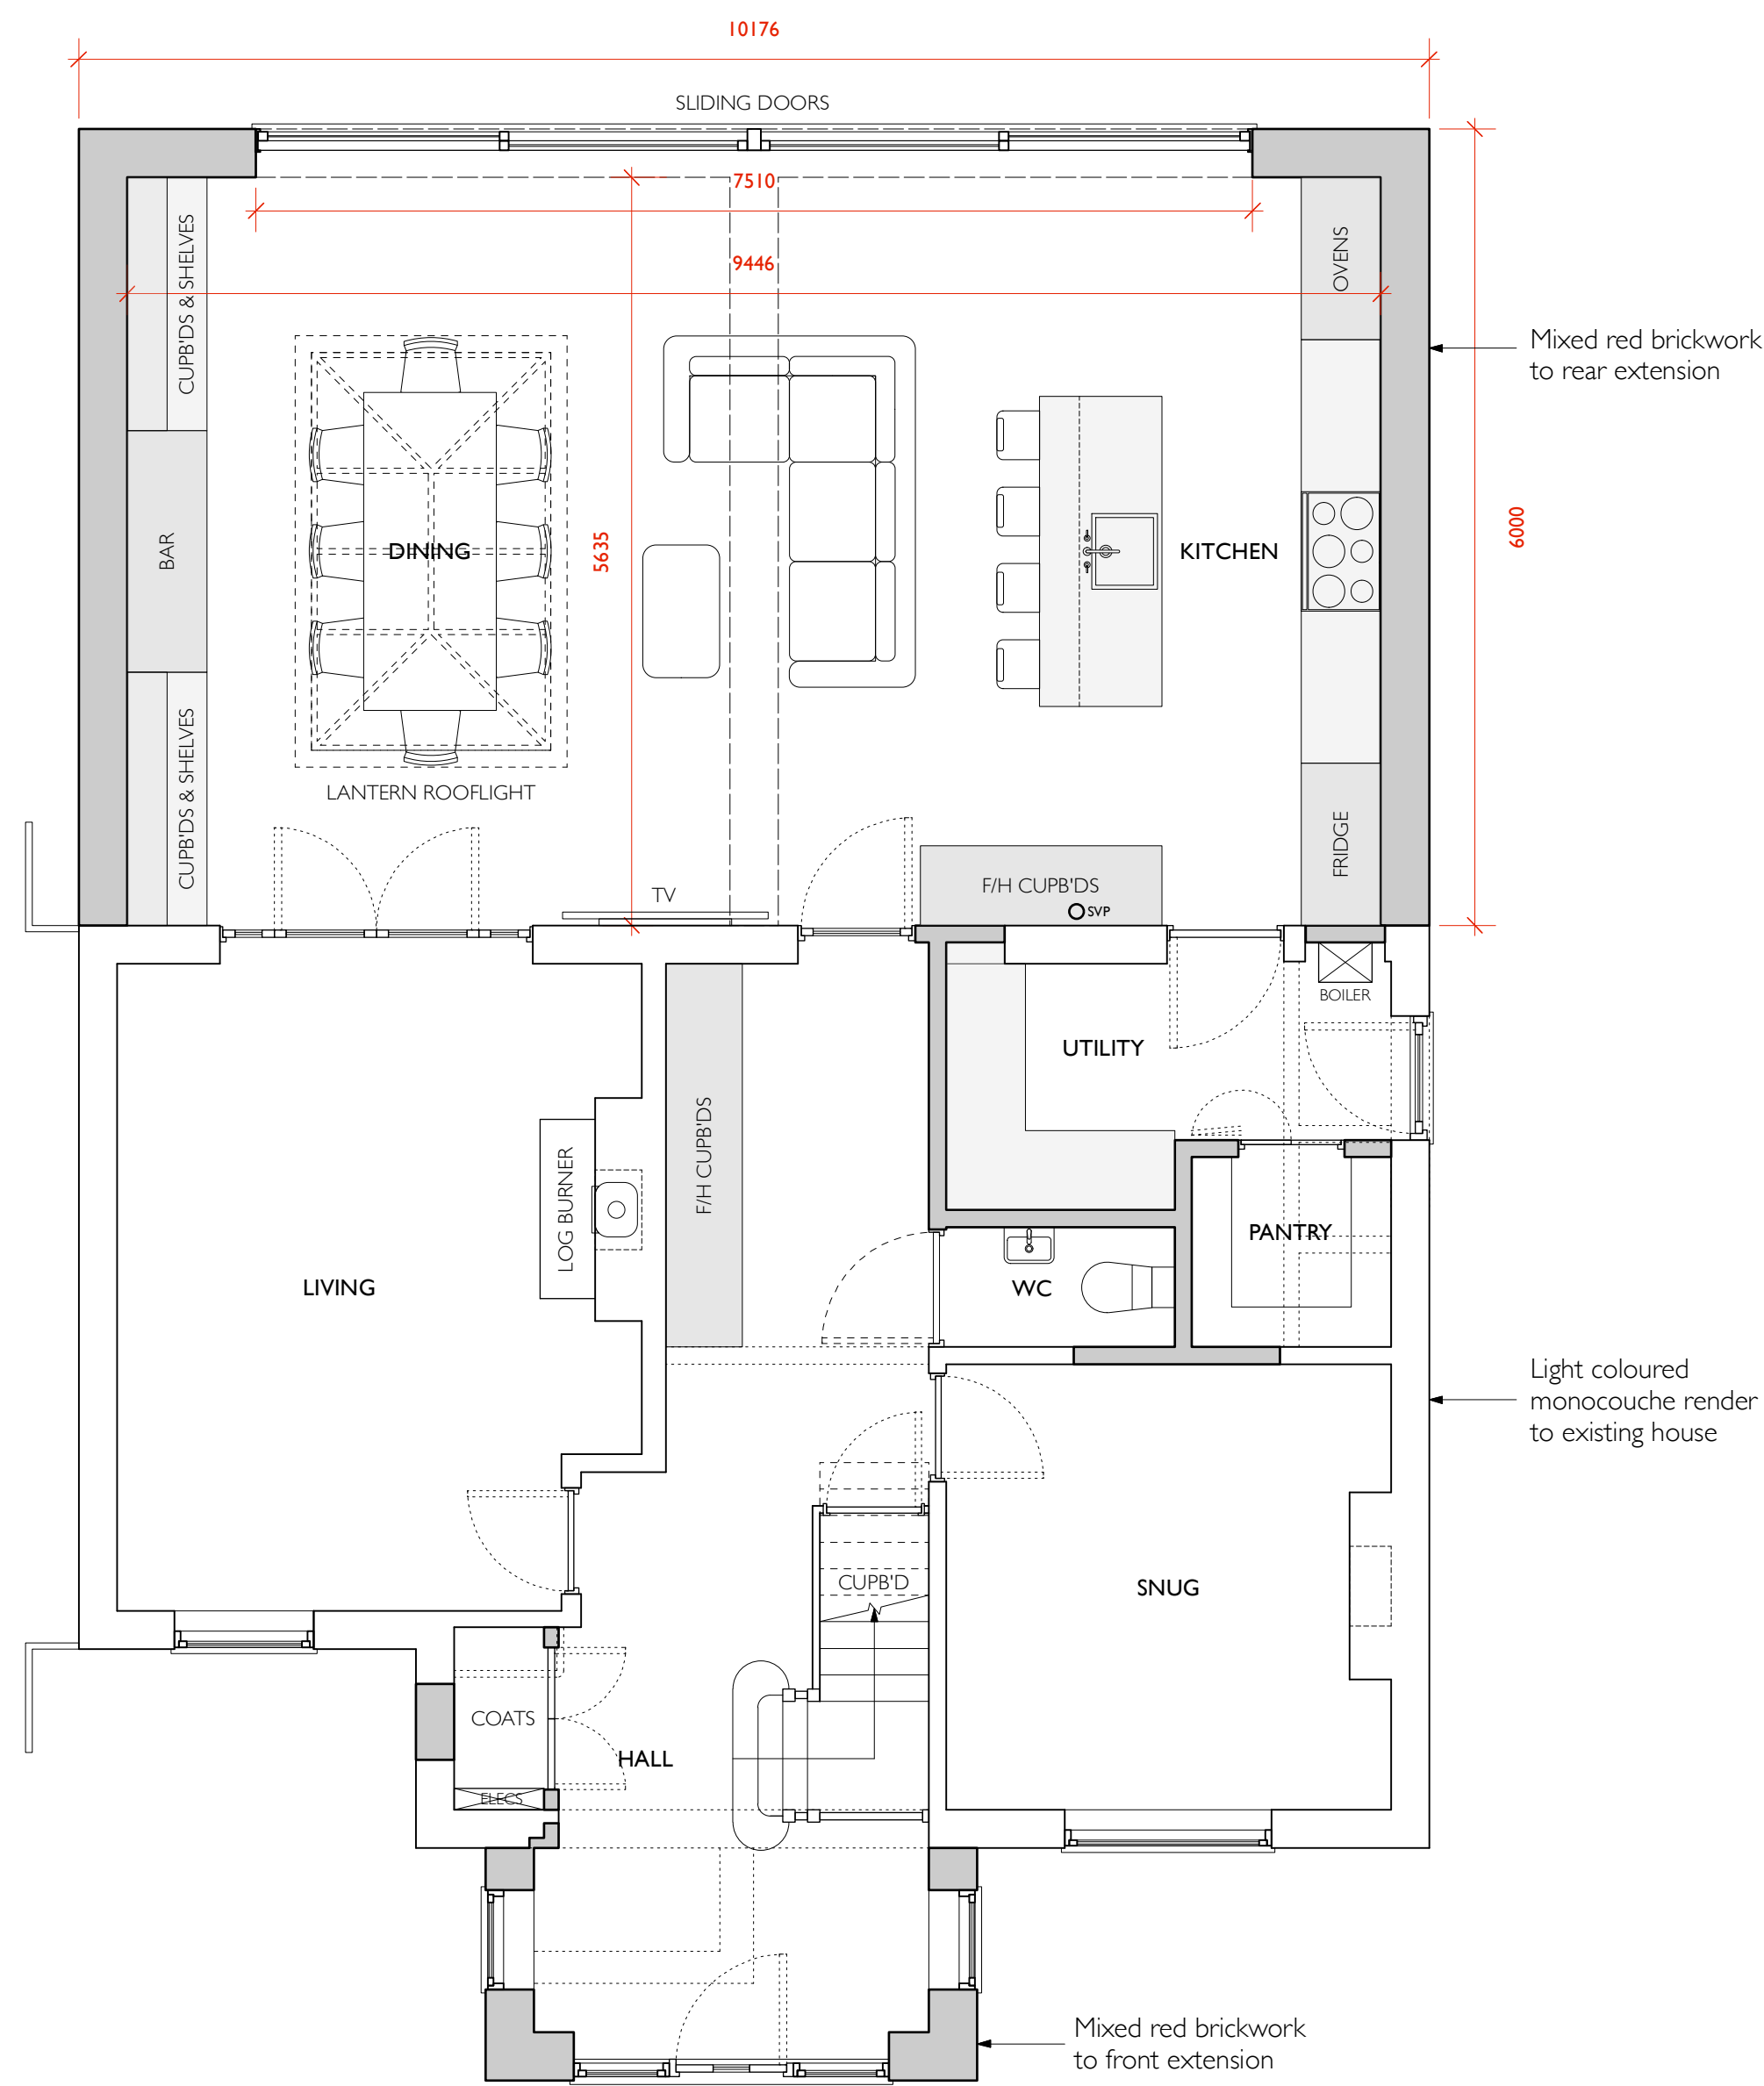


PROPOSED GROUND PLAN

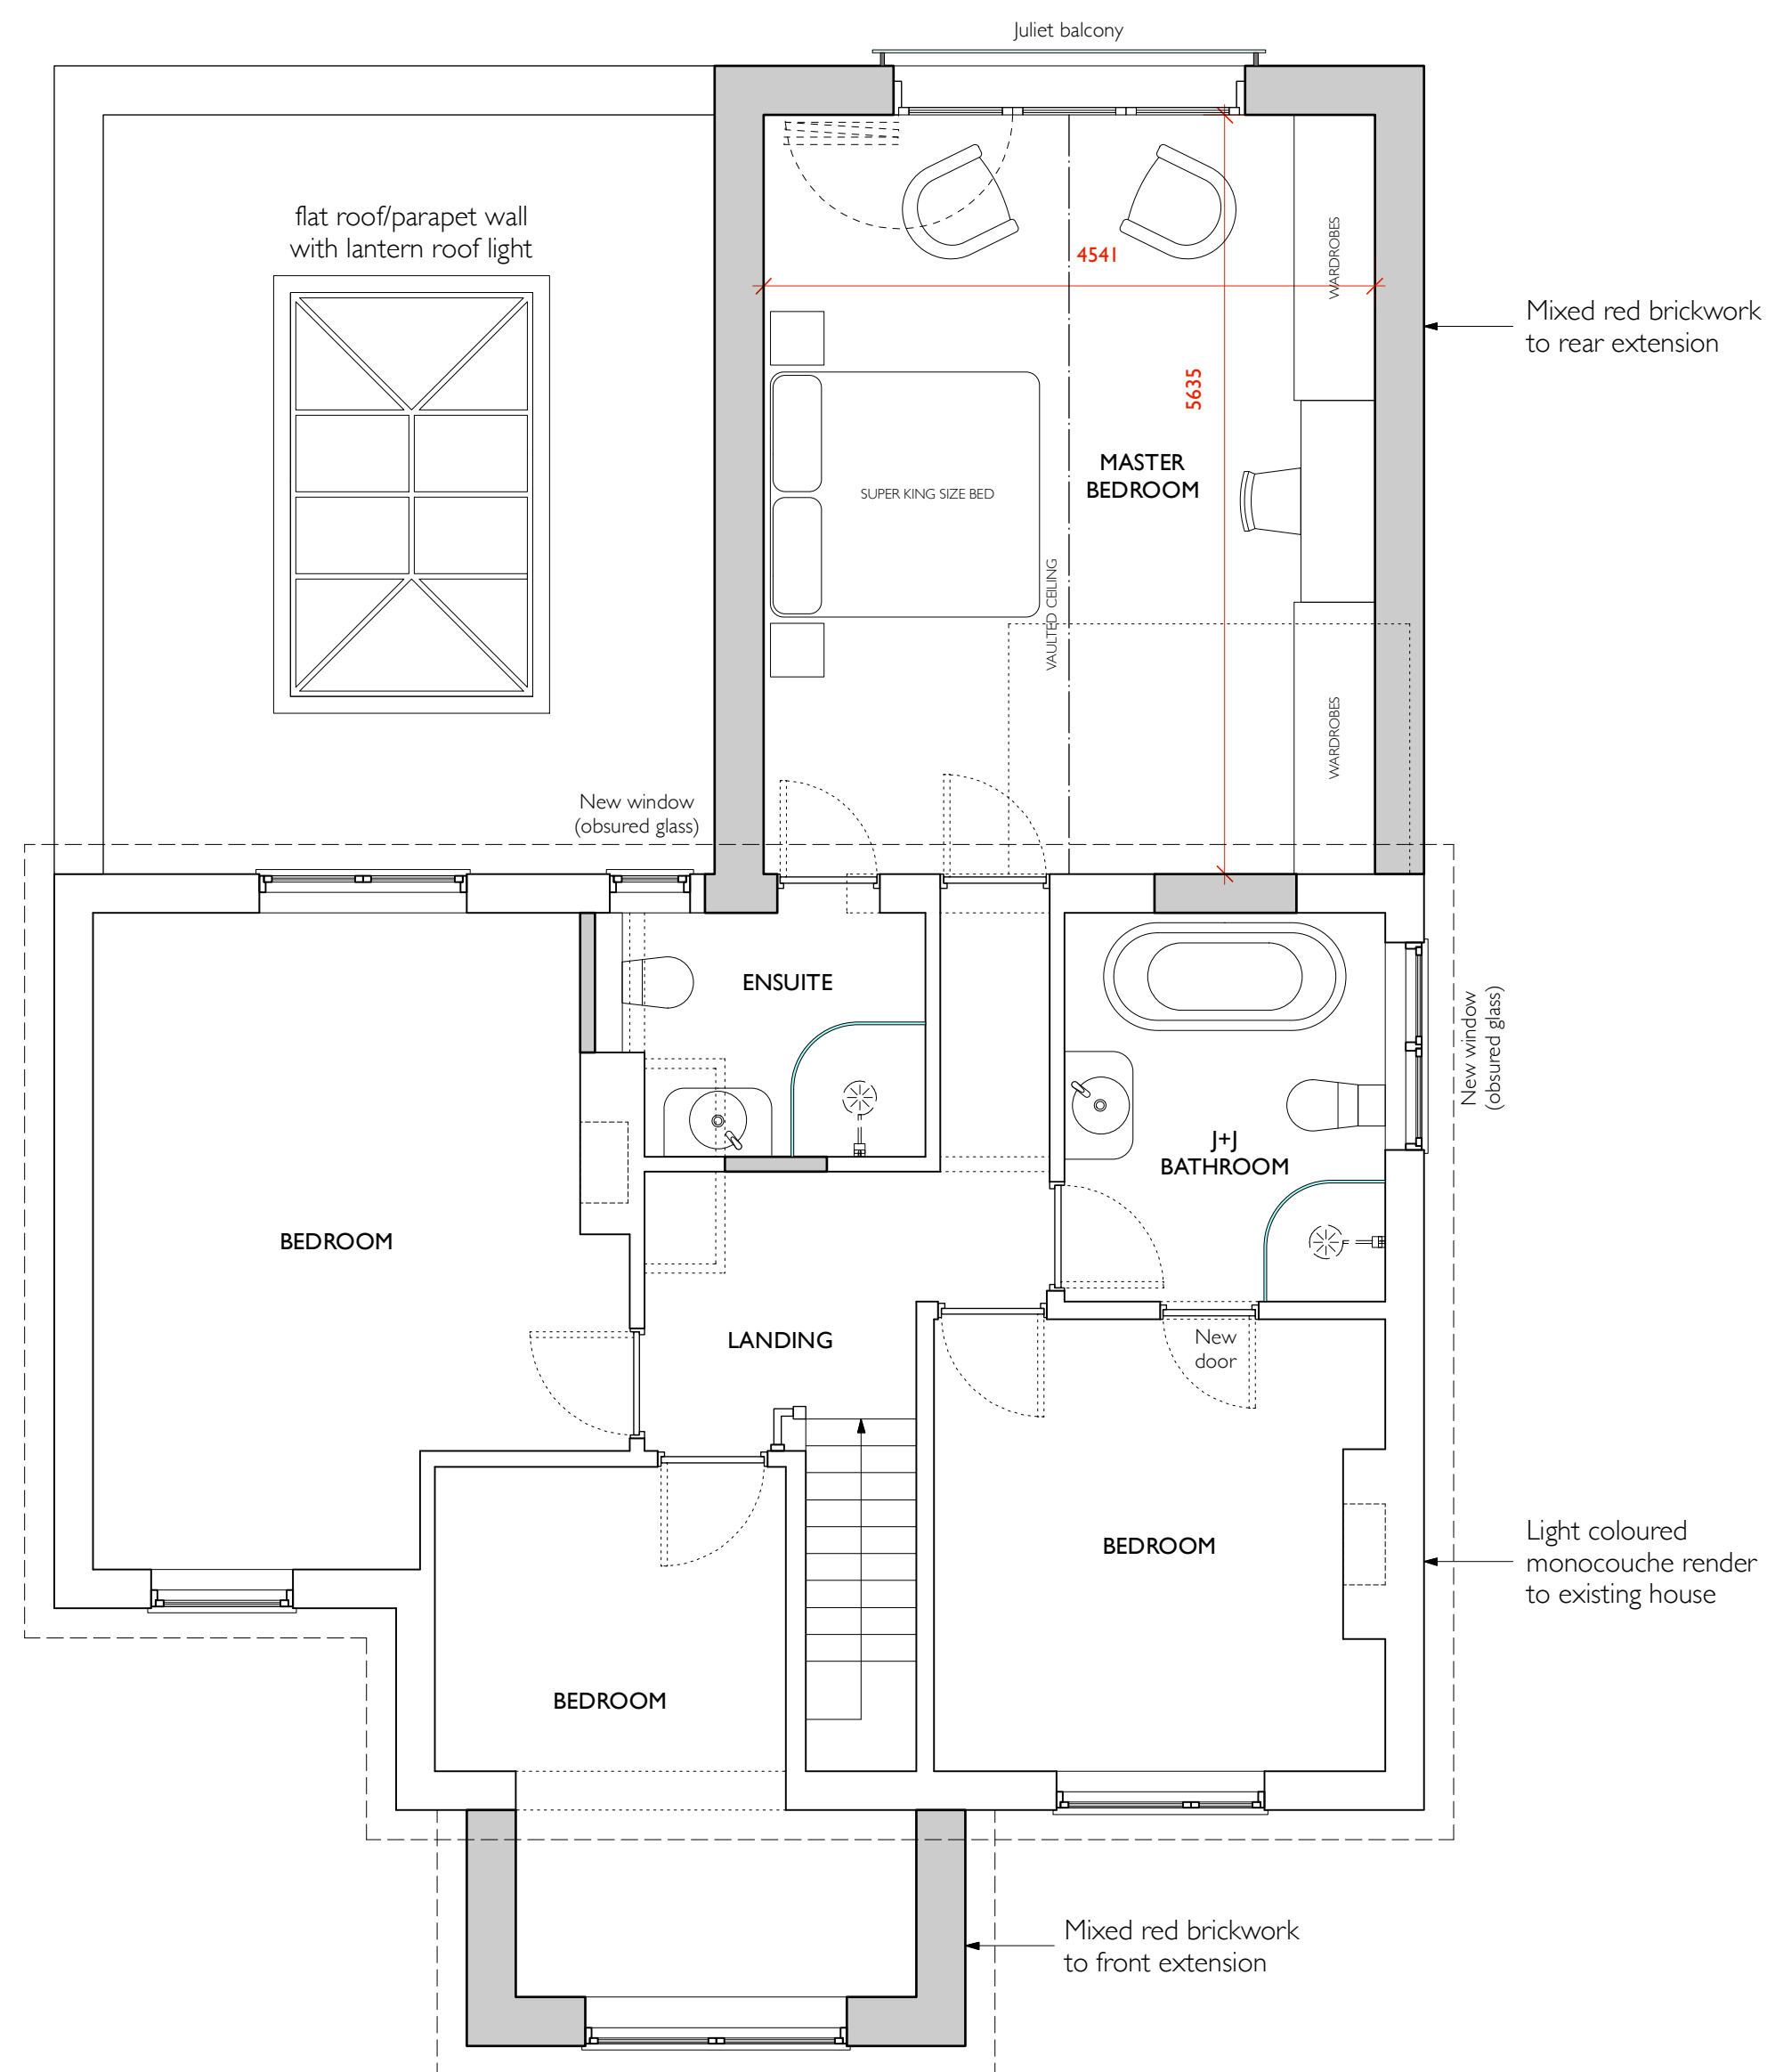

PROPOSED 1st FLOOR PLAN

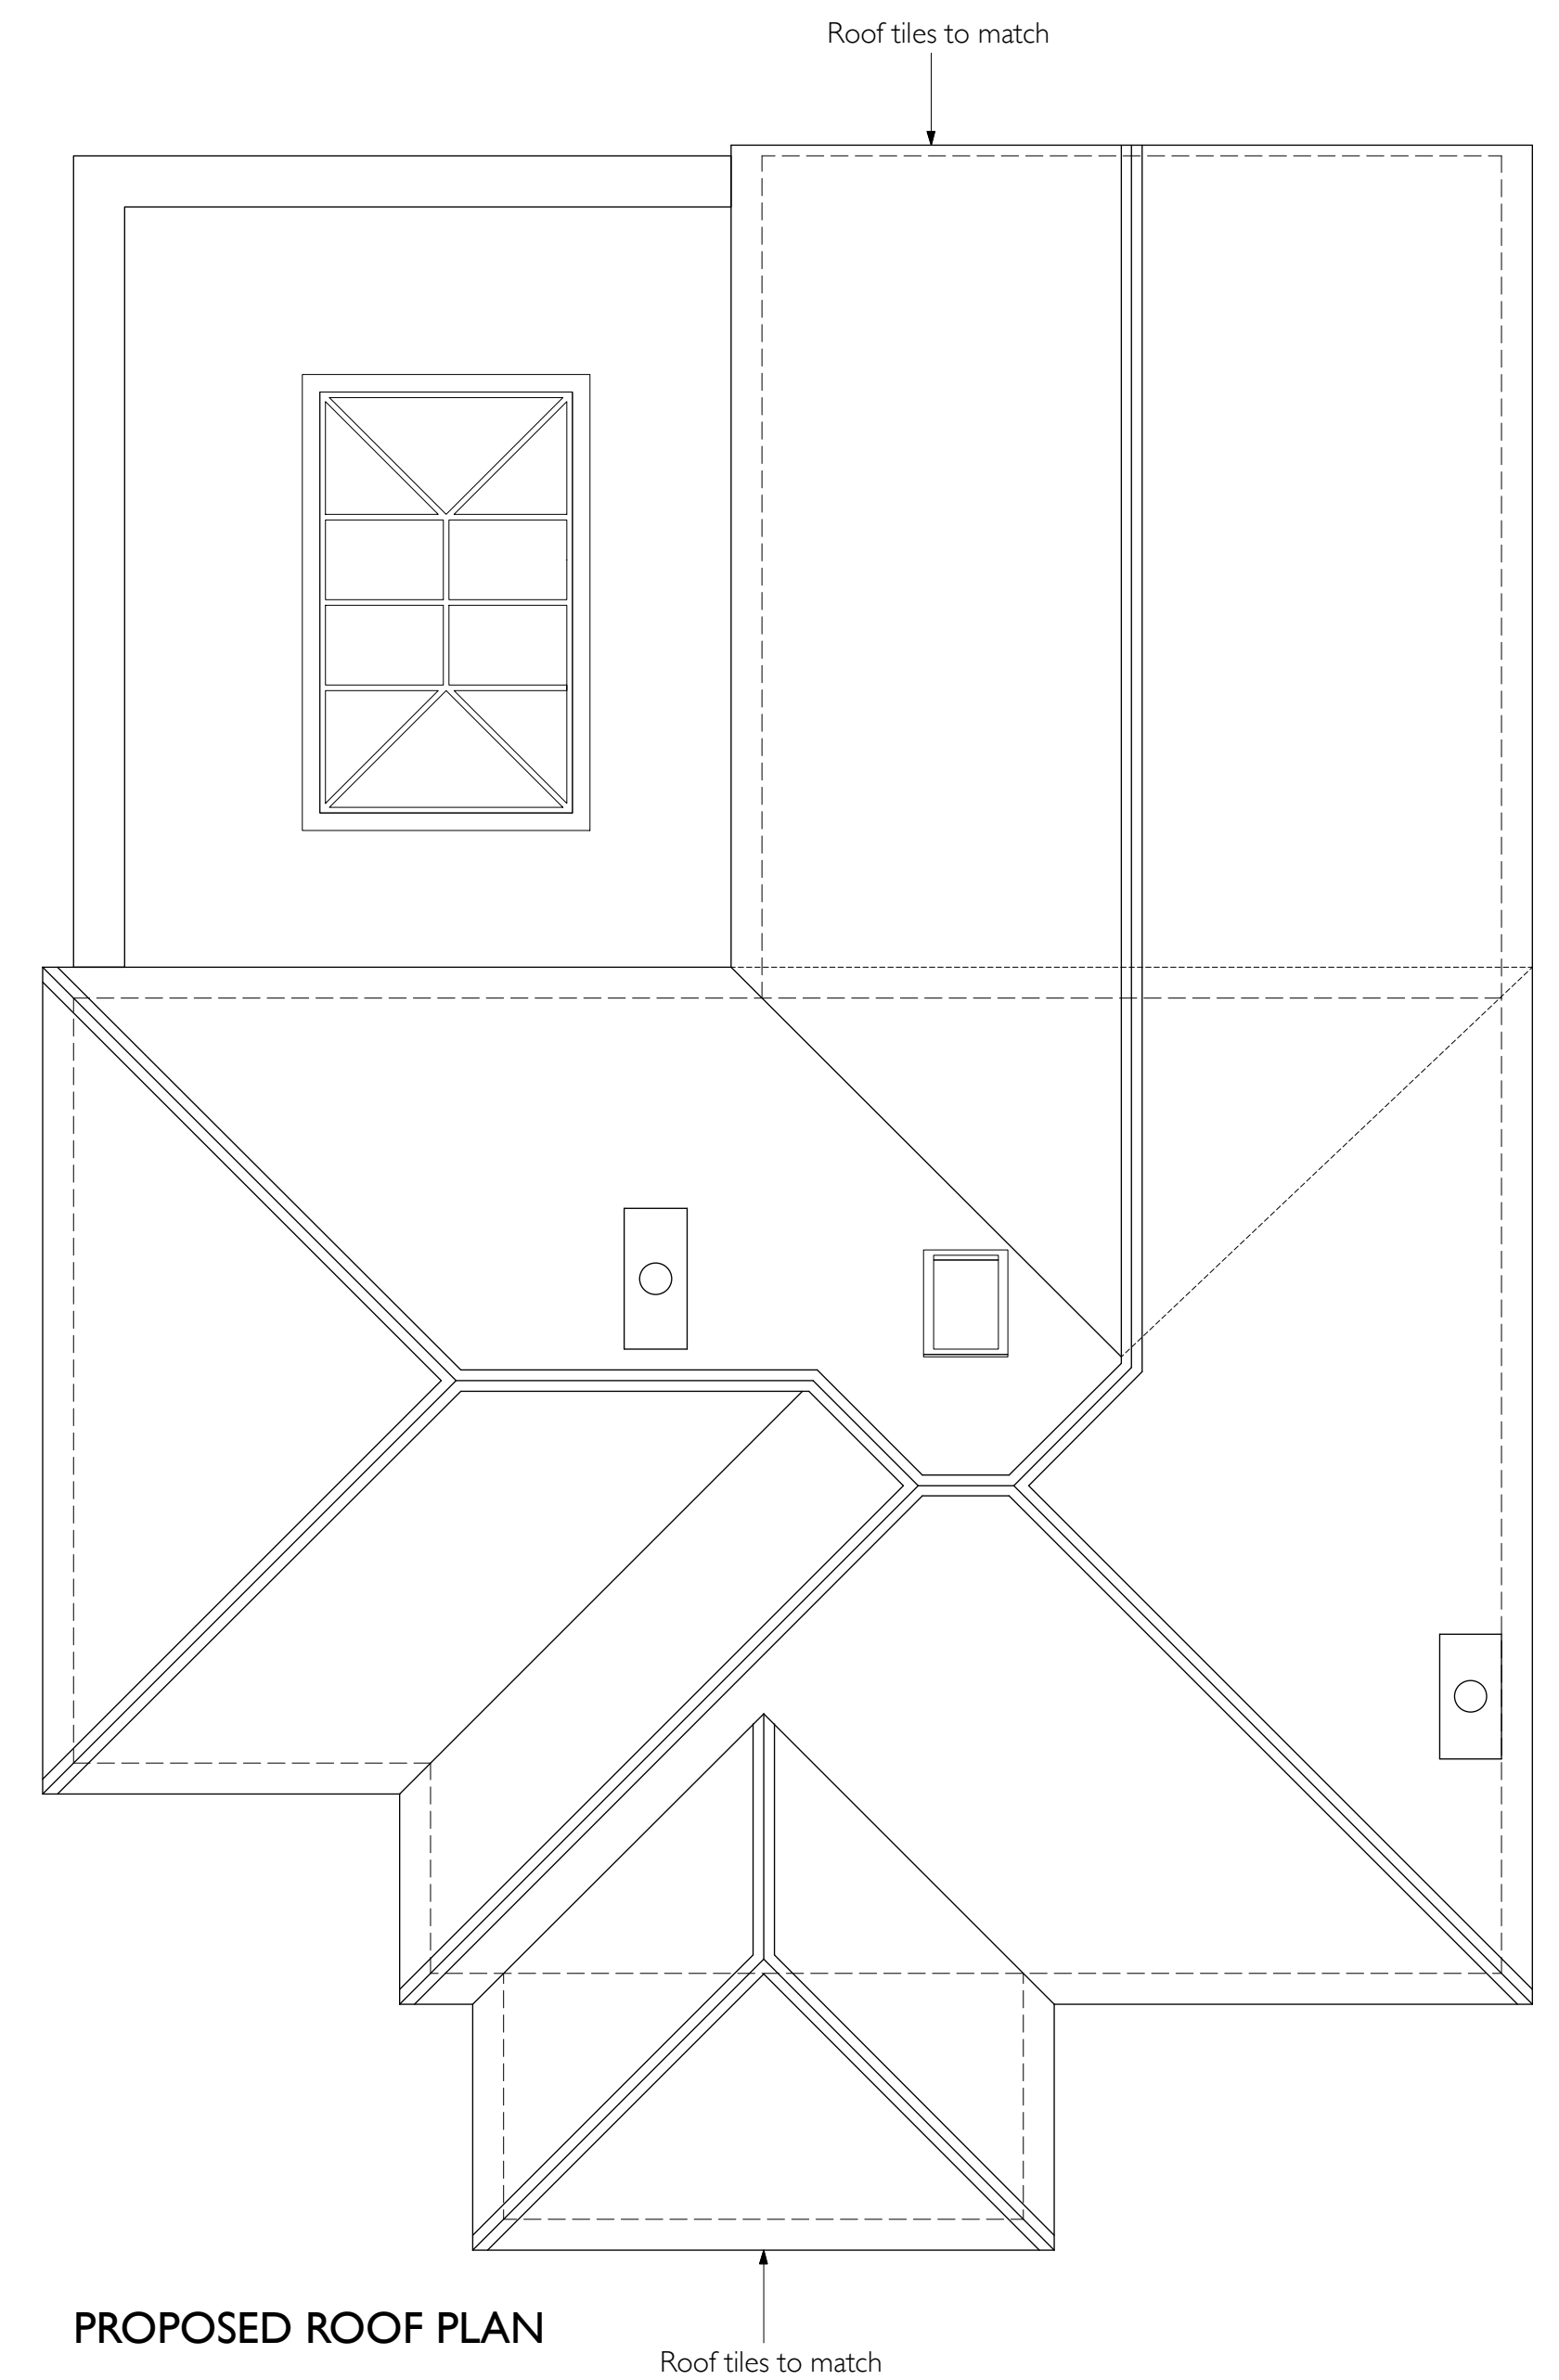

PROPOSED ROOF PLAN

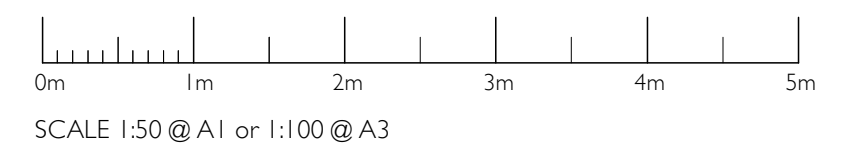

friend architectural and interior design friend associates 8 Sidney Road, Ayr, Ayrshire KA6 4JL T 01292 406544 E design@friendassociates.co.uk www.friendassociates.co.uk	Rev. Date Description	No. 2
	Drawing Title	
	Project Extensions & Barn Conversion	
	Date November 2025	
This drawing is copyright and no portion should be used without consent. All dimensions and levels on this drawing are to be checked on site by contractor and any discrepancies reported to the designer prior to commencement of the work.	Drawn by MF	Job No.
	Scale 1:50 @ A1 1:100 @ A3	