




1 Front Elevation - Proposed
1 : 50



2 Side Elevation - Proposed
1 : 50

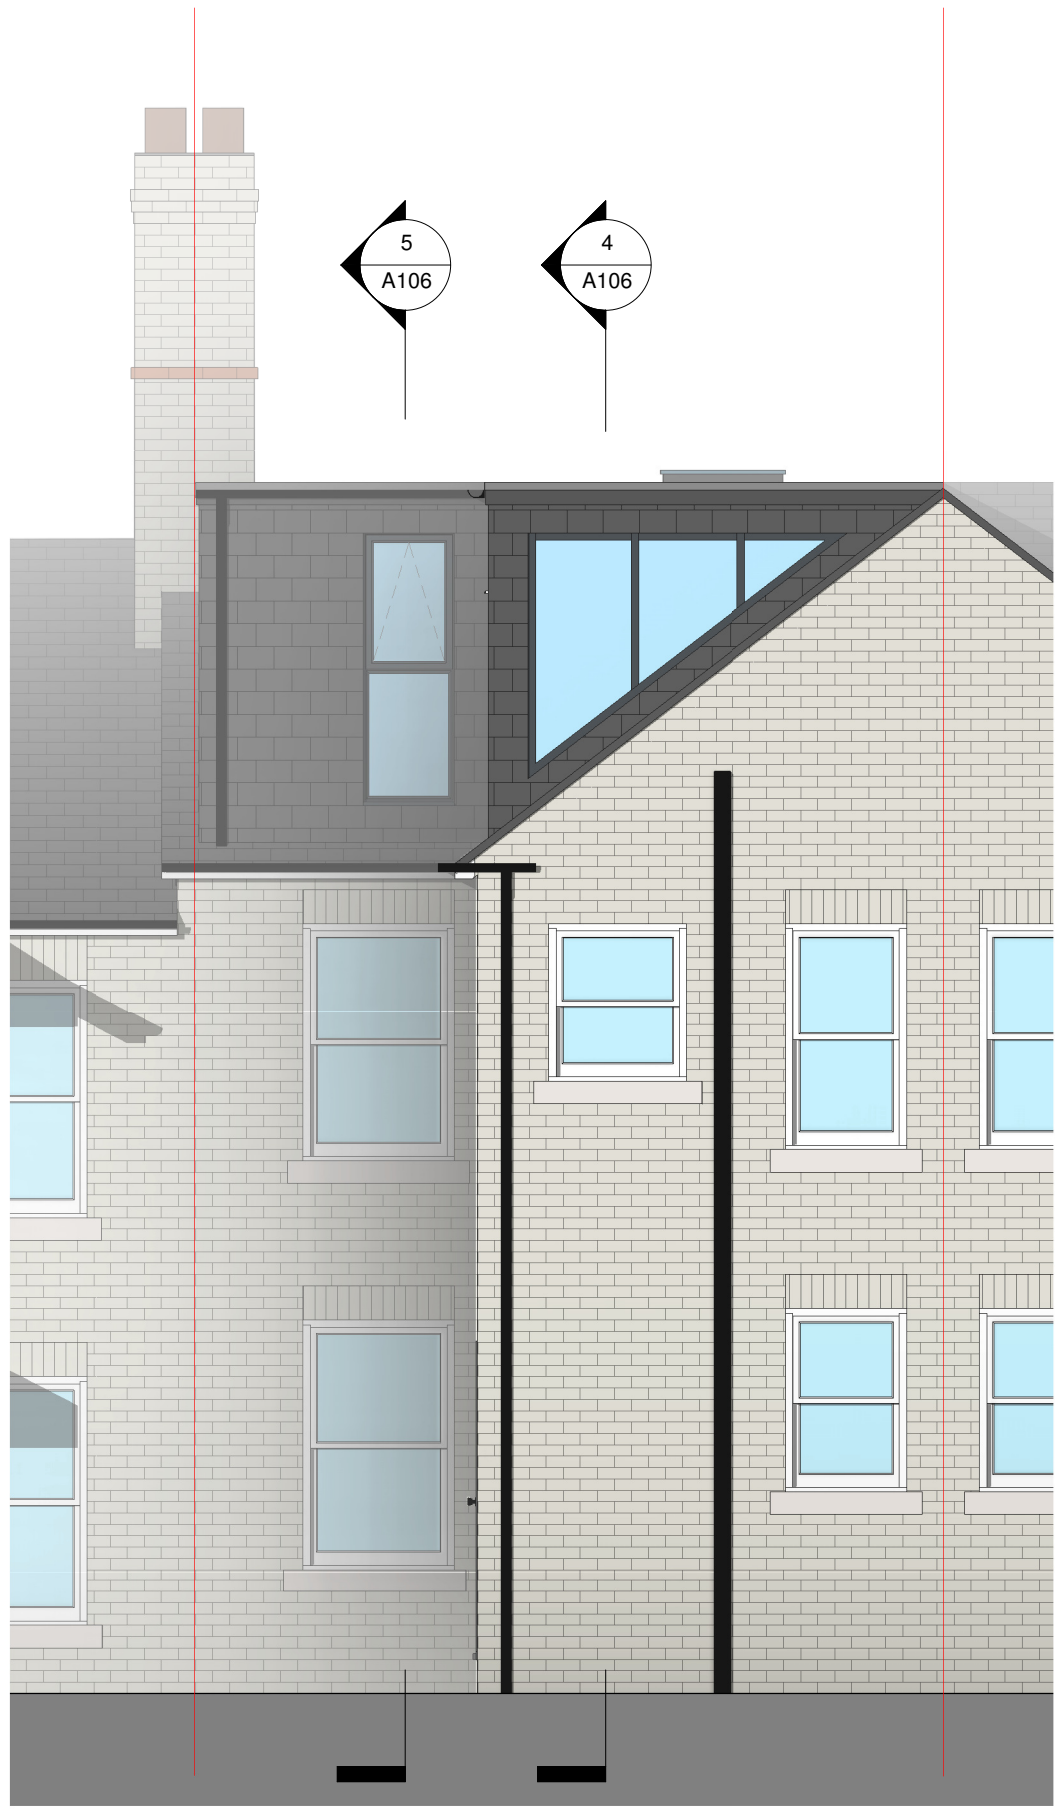


3 Rear Elevation - Proposed
1 : 50

EXTERNAL MATERIALS:	
External Walls	- Slate cladding to match existing roof.
Flat Roof	- Dark grey EPDM membrane
Pitched Roof	- Natural slate to match existing.
Fascia	- Painted timber.
Windows	- Slate coloured powder coated aluminium.
Rooflight	- Velux FK04 660x980 to front elevation - Flat glass rooflight within stairwell by roof maker or similar
Rainwater Goods	- Black UPVC

ADDITIONAL ROOF VOLUME CALCULATION:	
MAIN DORMER Cross sectional area 4.432m2 x length 4.948m = 21.94m3	
OUTRIGGER DORMER Cross sectional area - 3.59m2 x length - 3.804 = 13.66m3	
TOTAL ADDITIONAL VOLUME: 21.94m3 + 13.66m3 = 35.6m3	



4 Typical Section 1
1 : 50

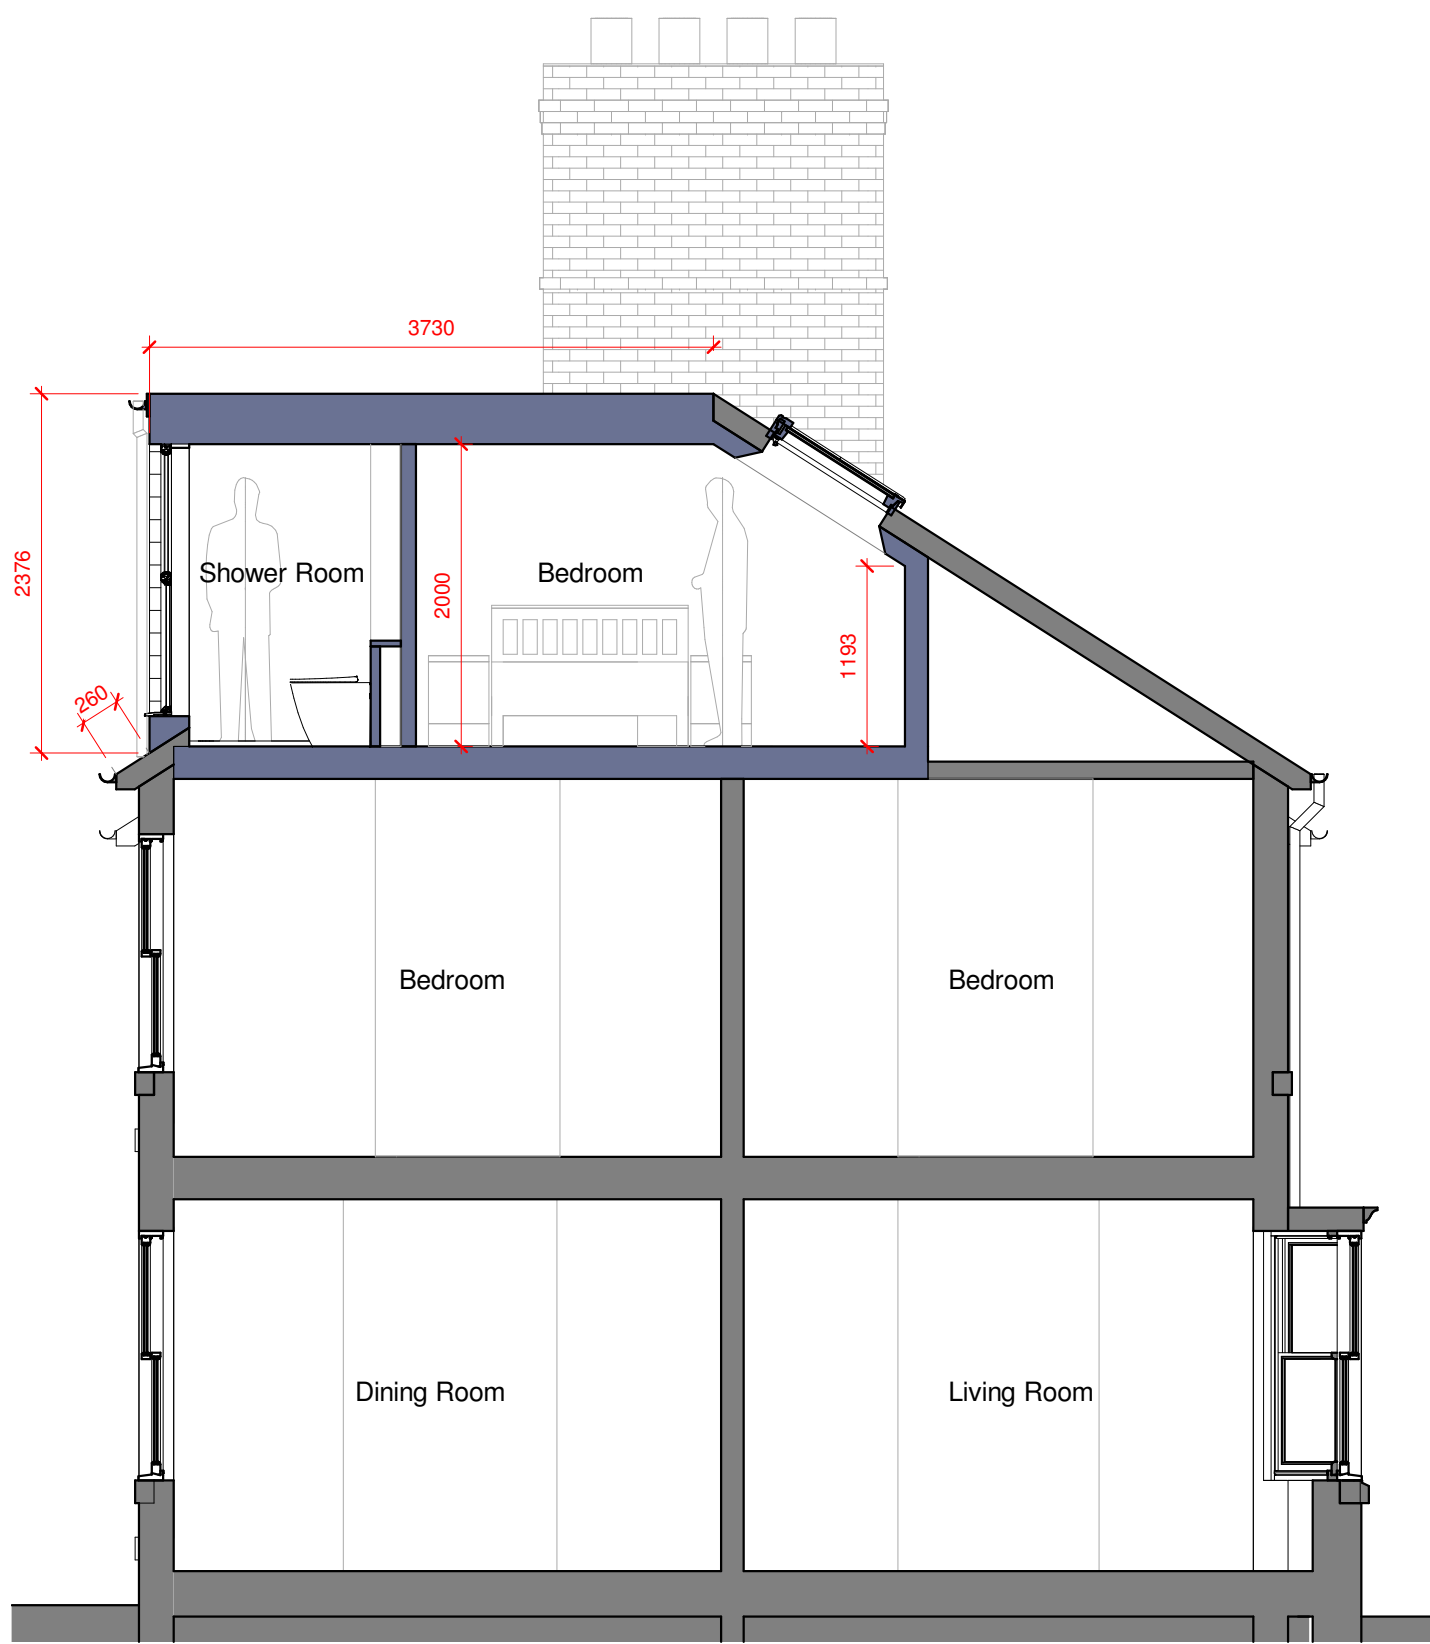

5 Typical Section 2
1 : 50

0 1 to 50 5m				
Rev	Date	Details	Drawn	Checked

Project/Client:		Project No:	
39 Barkway Road		Project Number	
		Dwg No:	
		A106	
		Rev:	
Drawing:		Scale:	@A1
Proposed Elevations		1 : 50	
		Drawn By:	Date:
		Author	
		Checked By:	Date:
		Checker	

