




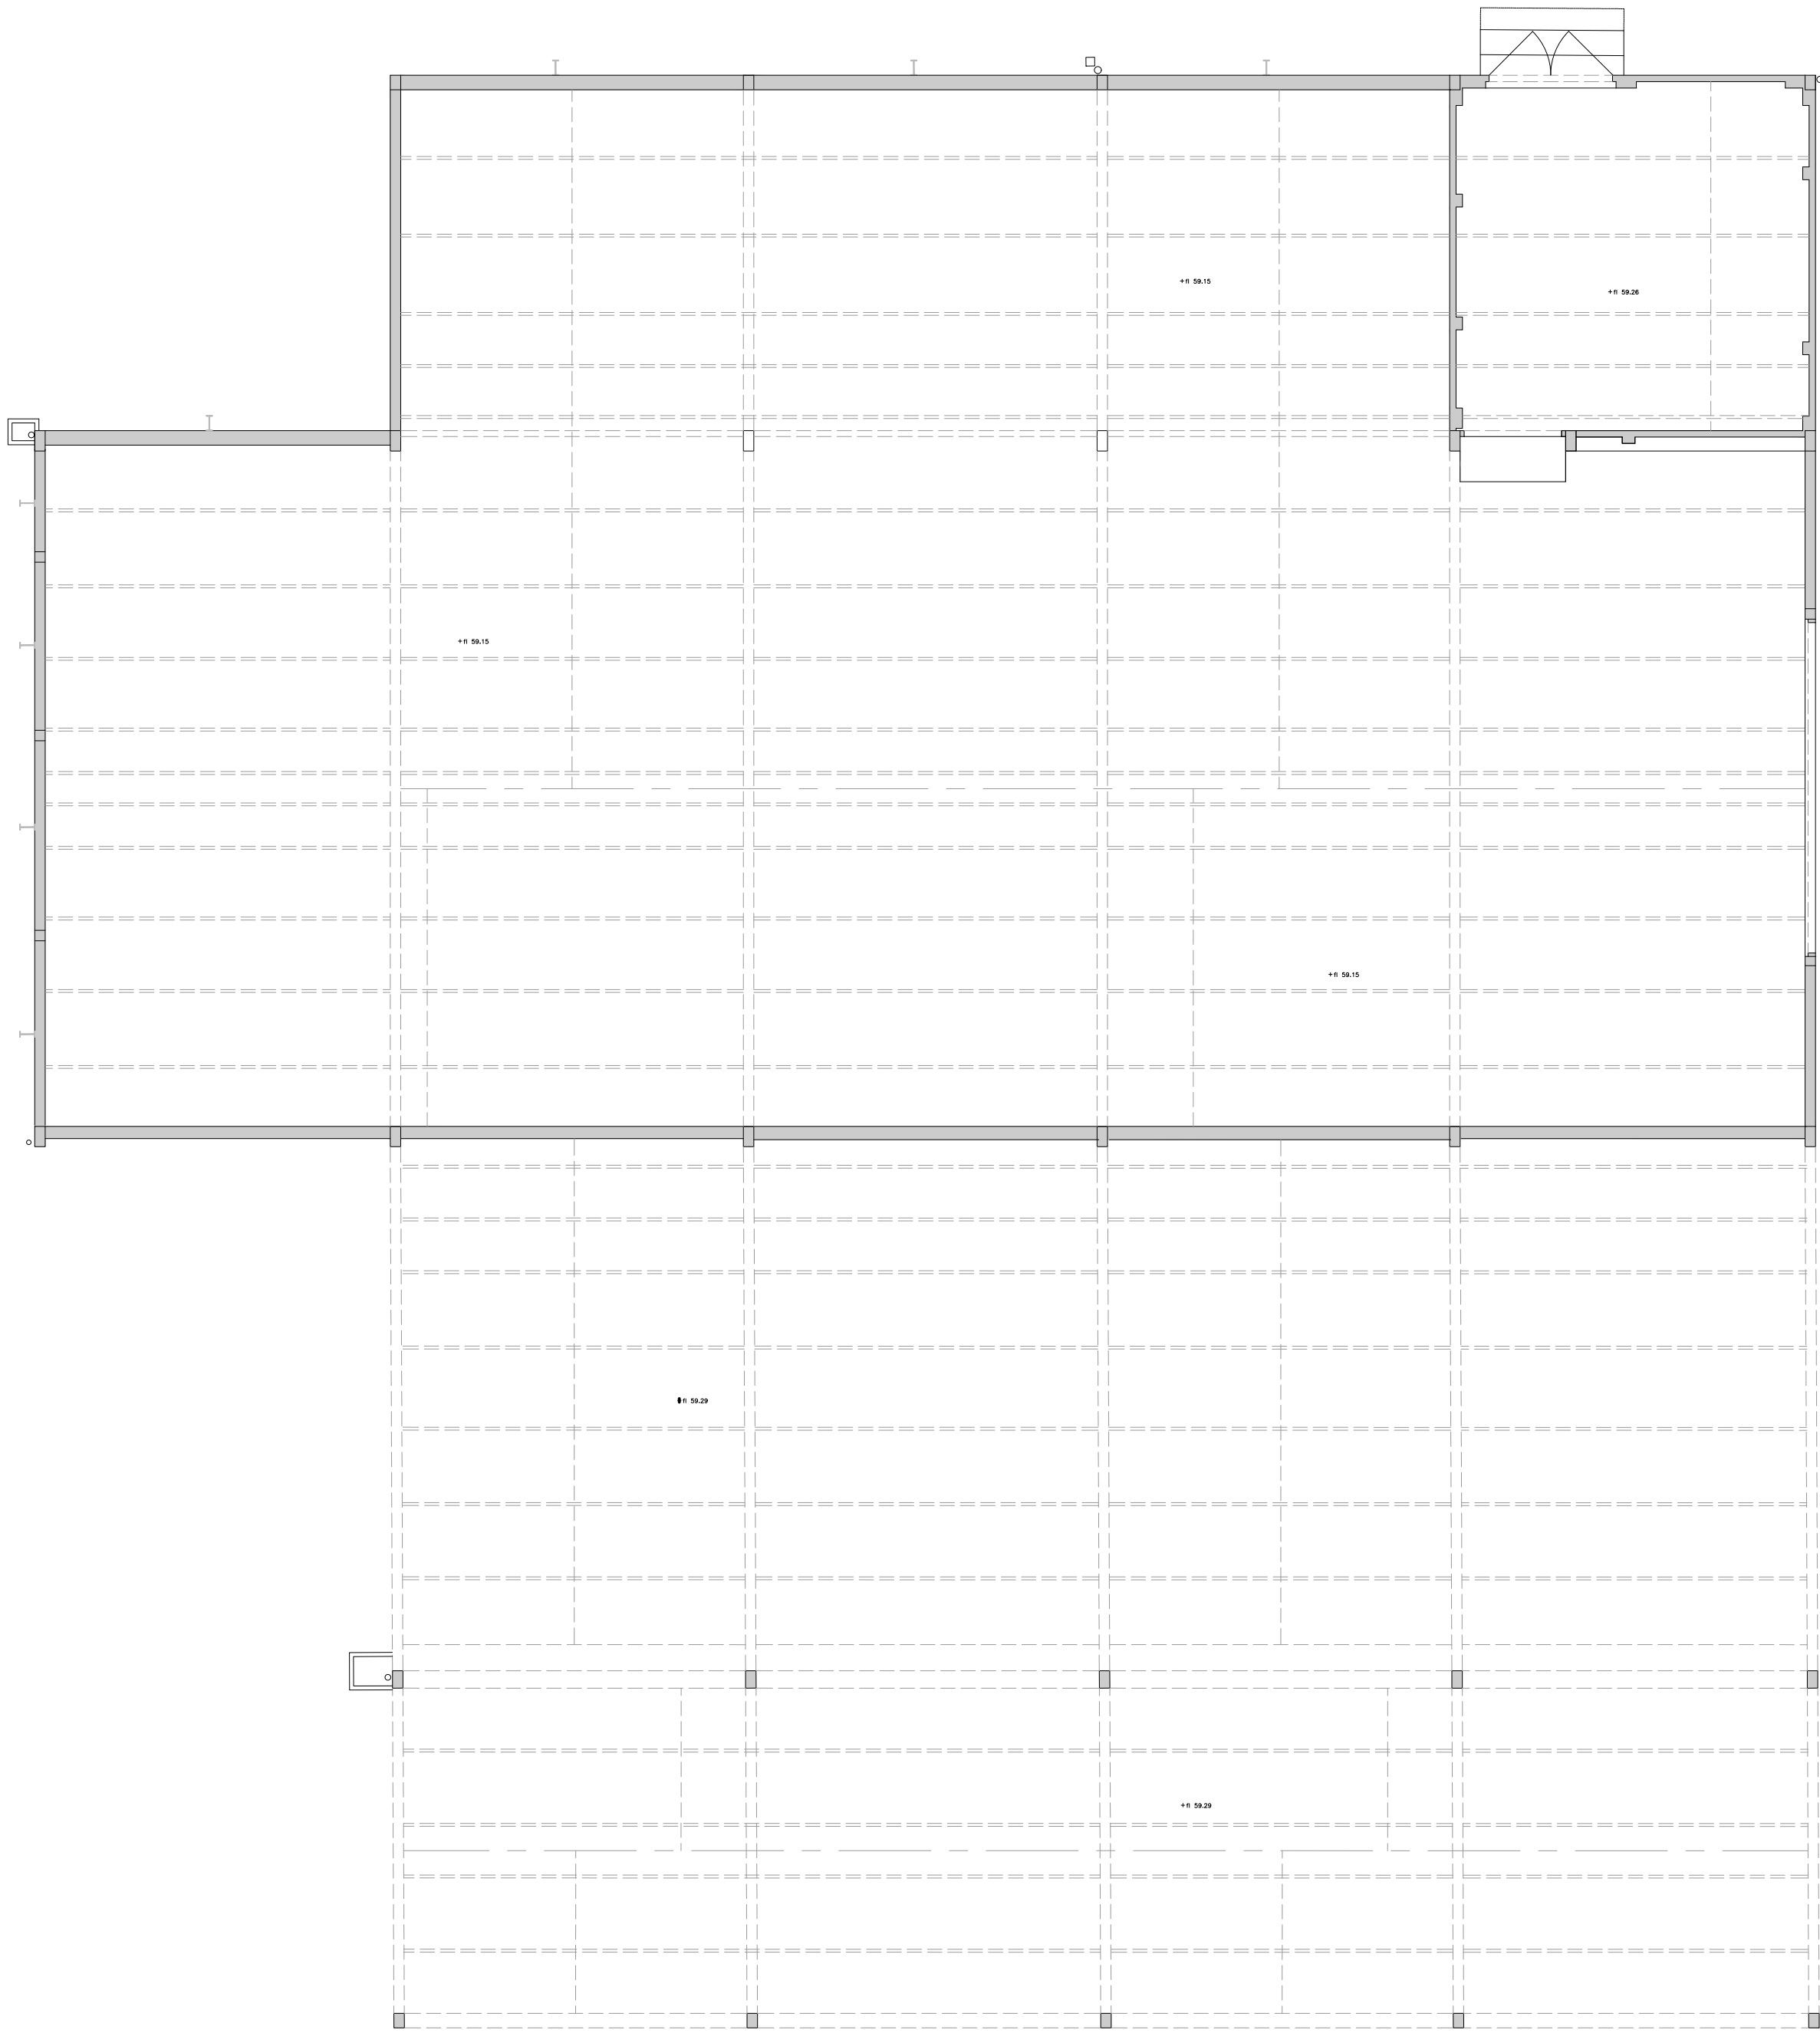


Floor Plan - As Existing
(1:100)

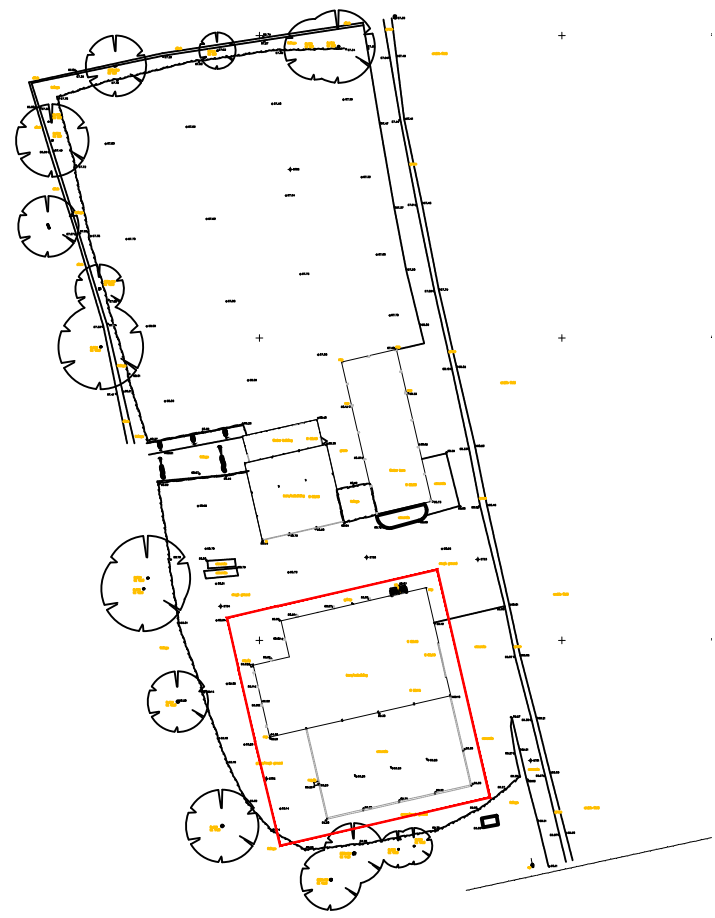


Location Key
Not to scale

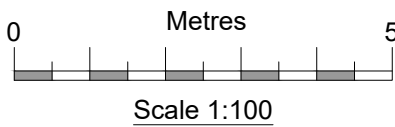

North Elevation - As Existing
(1:100)

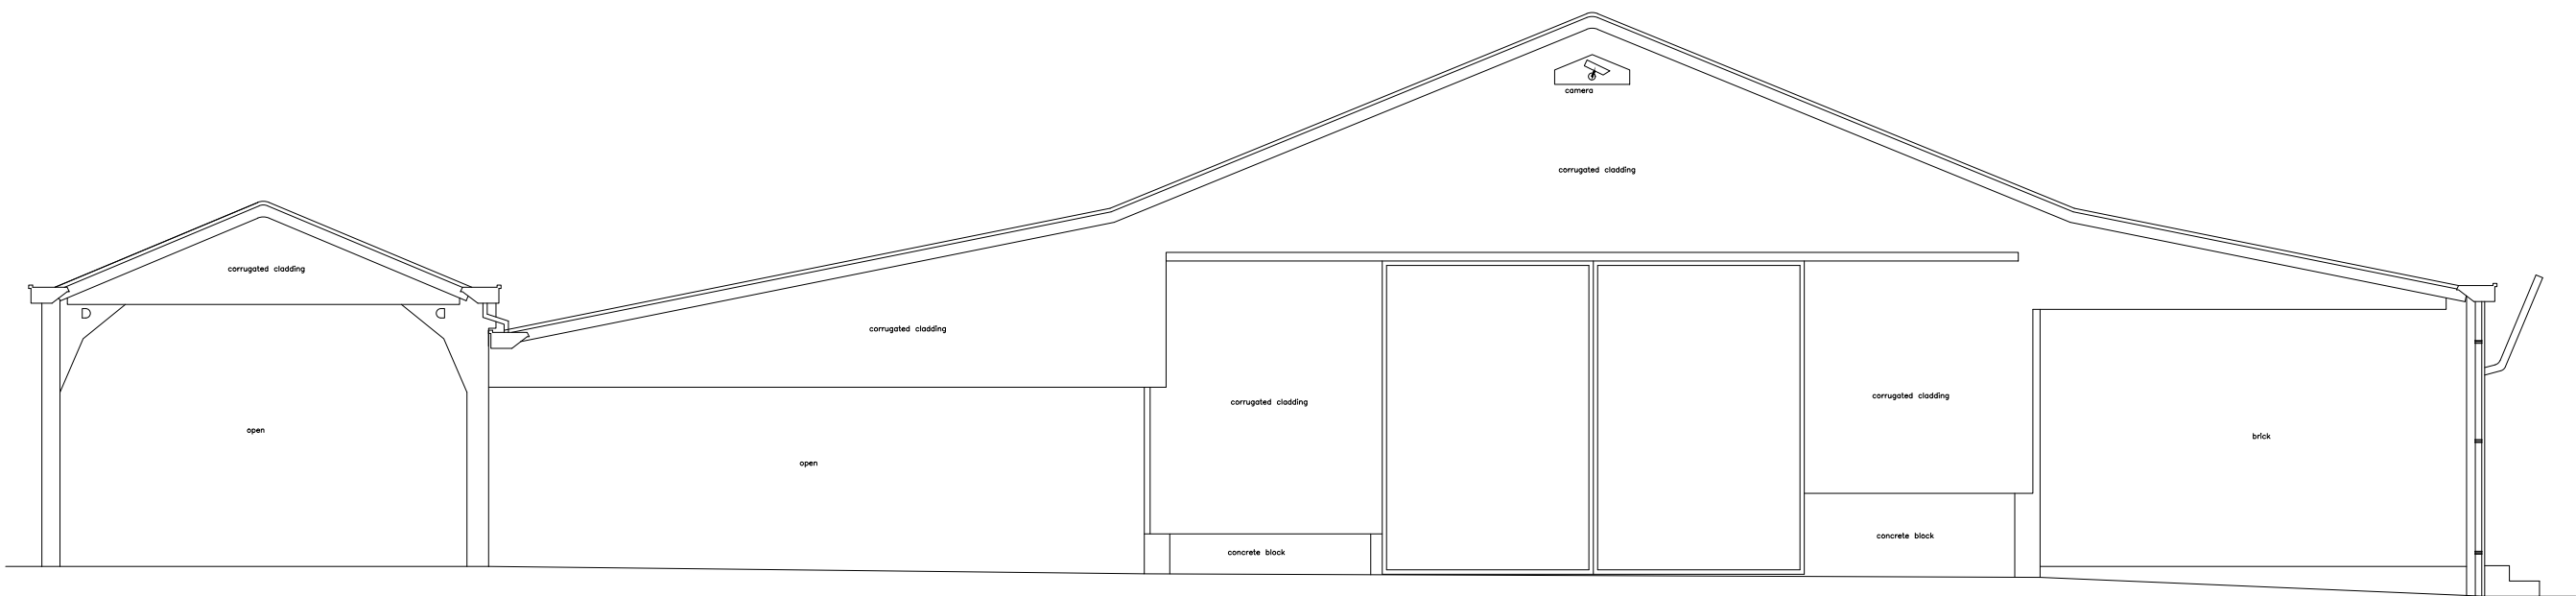

East Elevation - As Existing
(1:100)

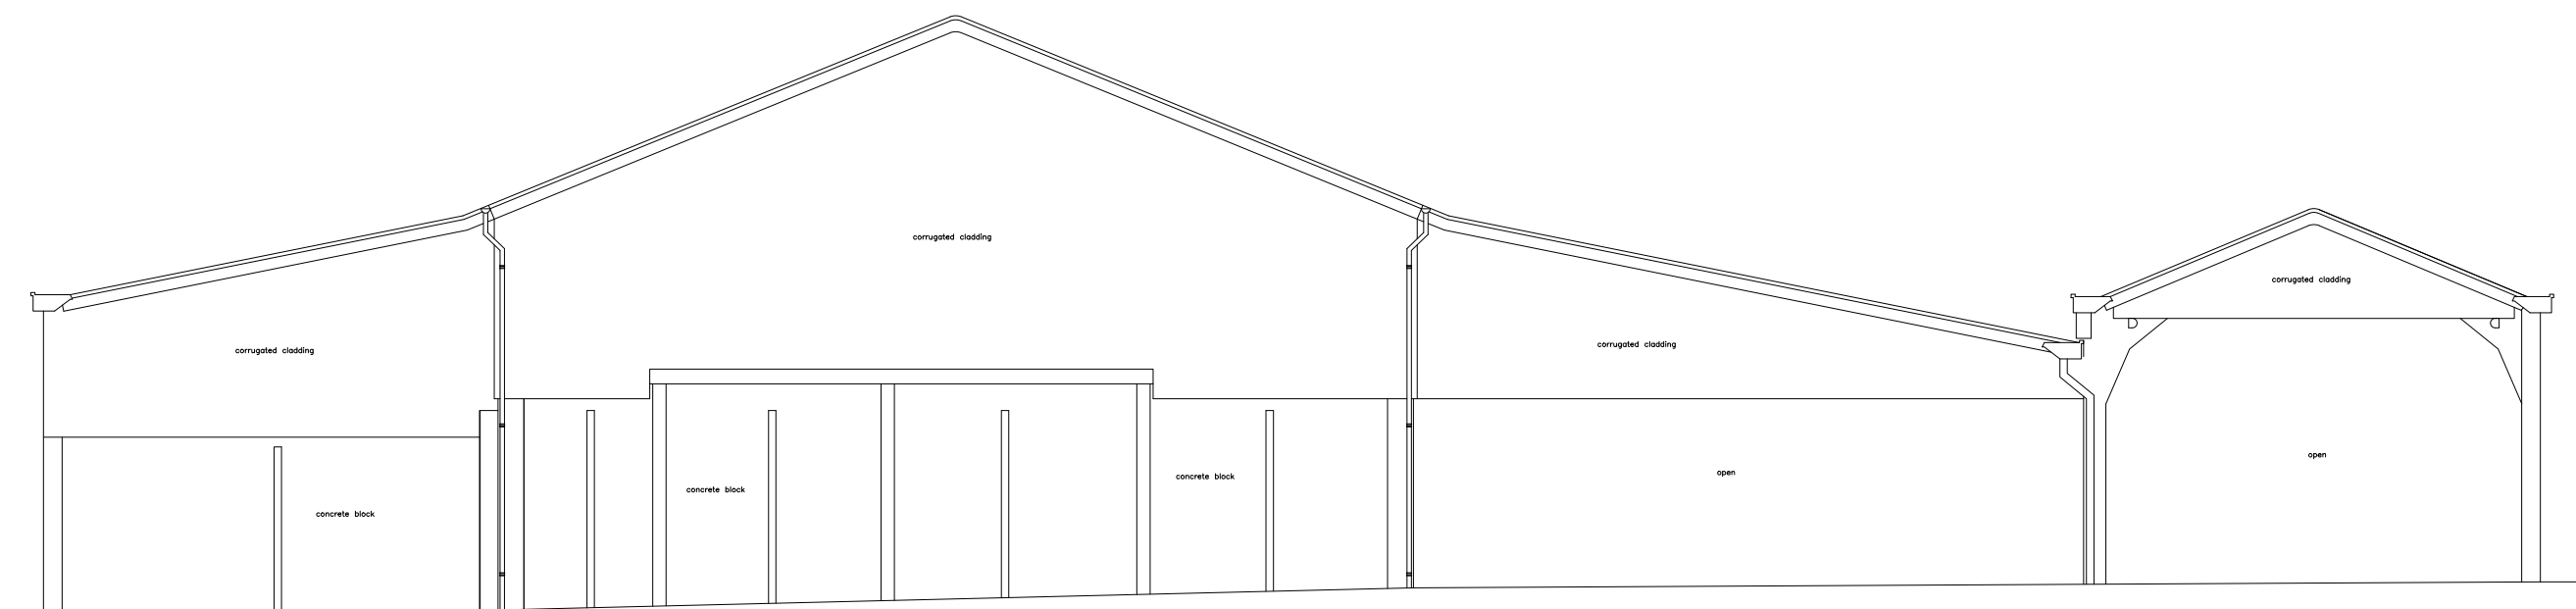

West Elevation - As Existing
(1:100)



South Elevation - As Existing
(1:100)

Notes

- This drawing is to be read in conjunction with all other relevant drawings, details and specifications.
- DO NOT SCALE FROM THIS DRAWING. Use figured dimensions only.
- All dimensions to be confirmed prior to construction.
- Any discrepancies should be reported to Derry Owen Architects at the earliest convenience.

NOTE
Removal of structural elements to be carried out in accordance with a detailed method statement, approved by the Structural Engineer.

PLANNING

-	00.00.00	STATUS/REVISION	JSO
REVISIONS			

Derry Owen Architects

The Warehouse
Prince of Wales Road
Kingsbridge TQ7 1DY

01548 800345
office@derryowenarchitects.co.uk
www.derryowenarchitects.co.uk

client	LUKE WINHAM	date	JULY 2020
project	WEST LANE FARM PIRTON	scale	1:100 @ A1
drawing	PLANS & ELEVATIONS AS EXISTING	drawn	TS
drawing no.	2518.02	rev.	-