


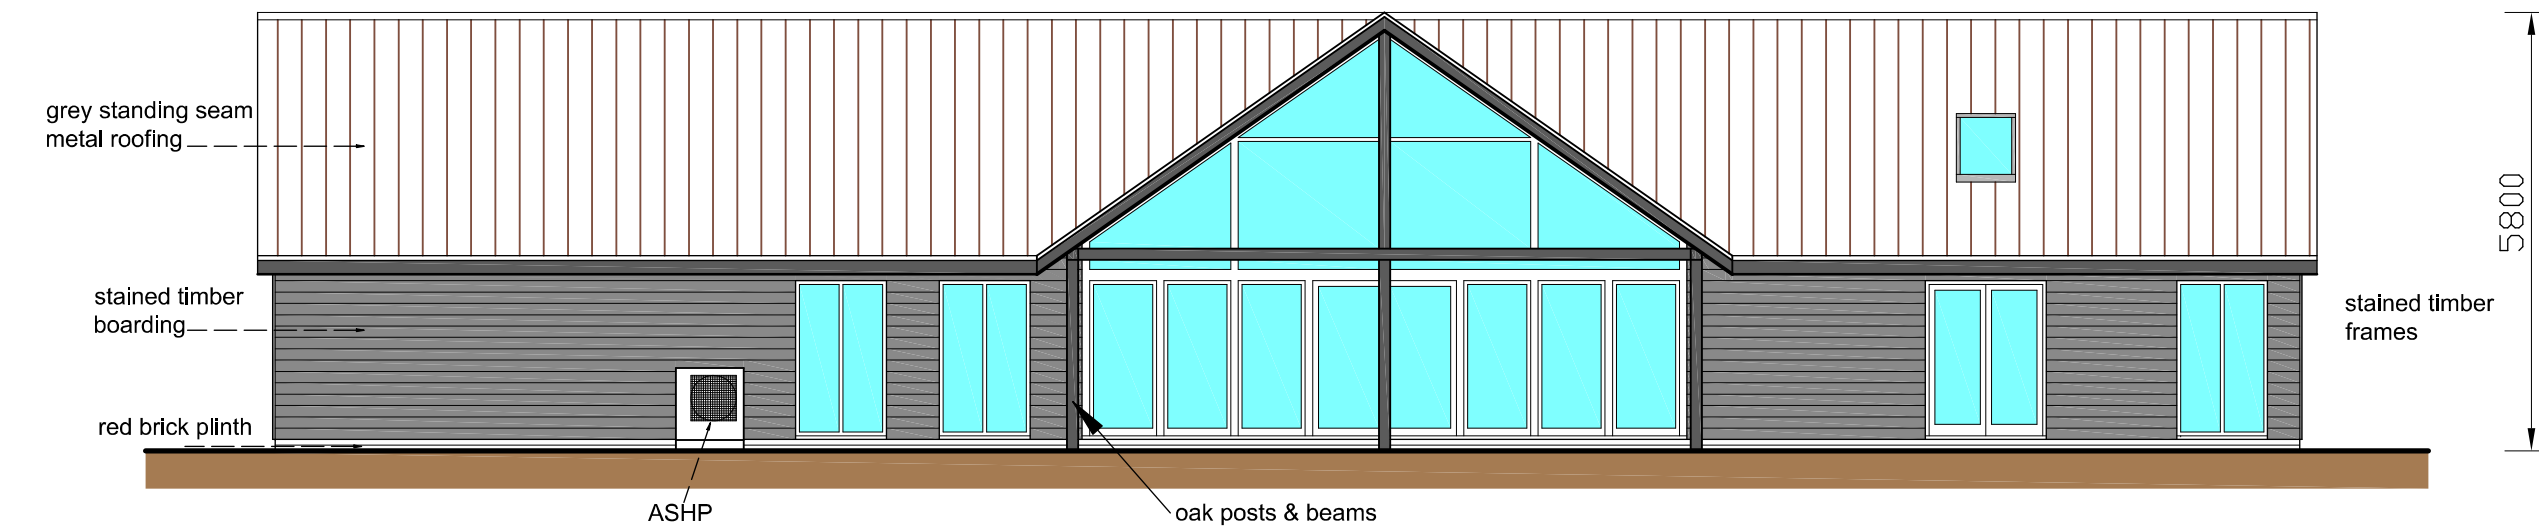


 


FRONT (WEST) ELEVATION

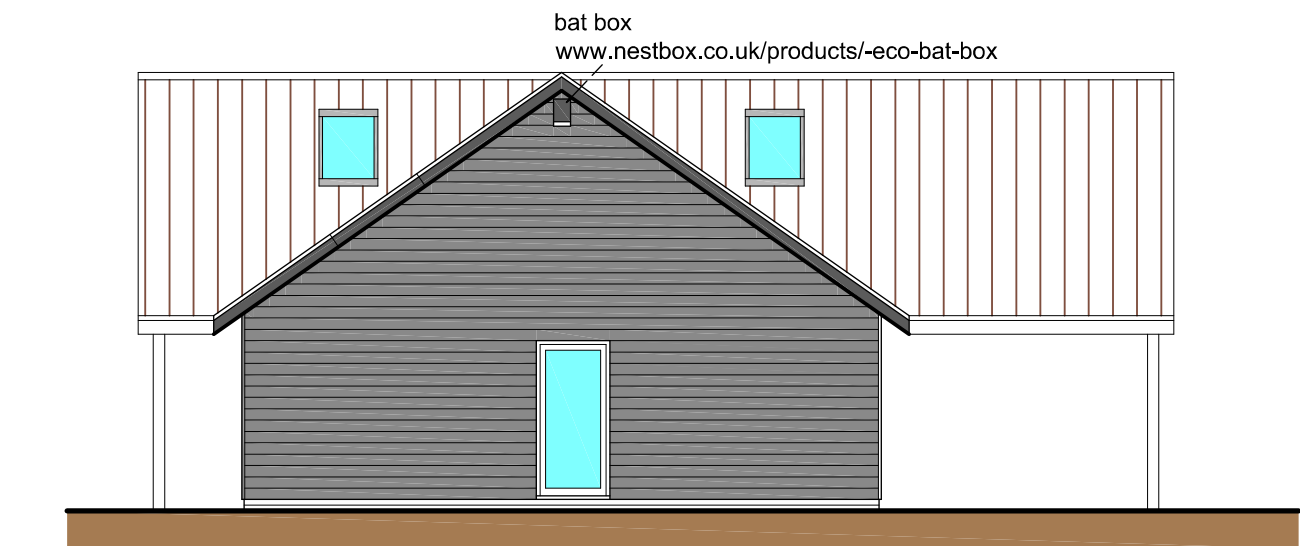


SIDE (SOUTH) ELEVATION

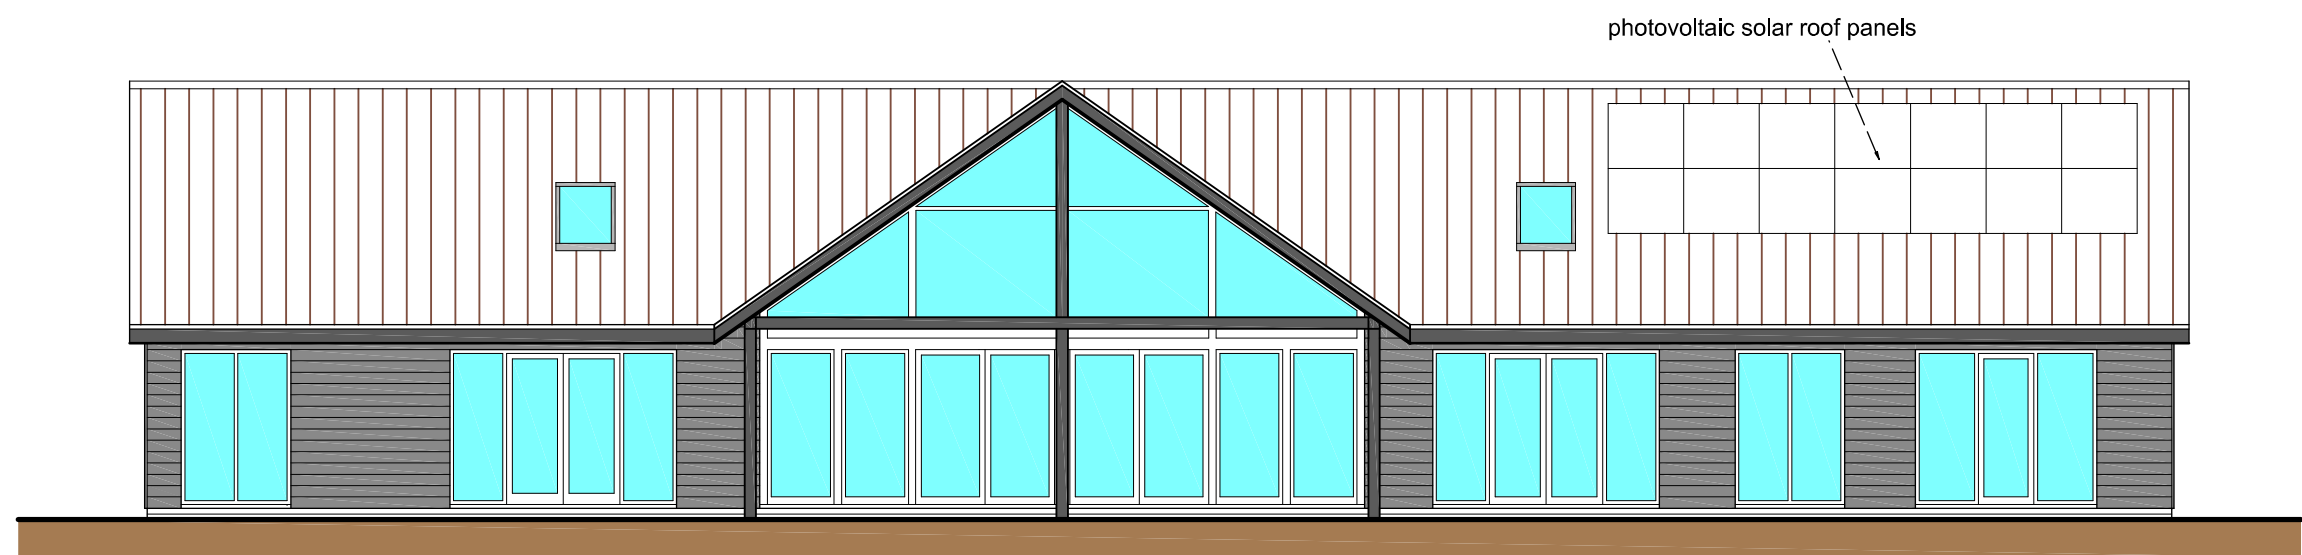



REAR (EAST) ELEVATION

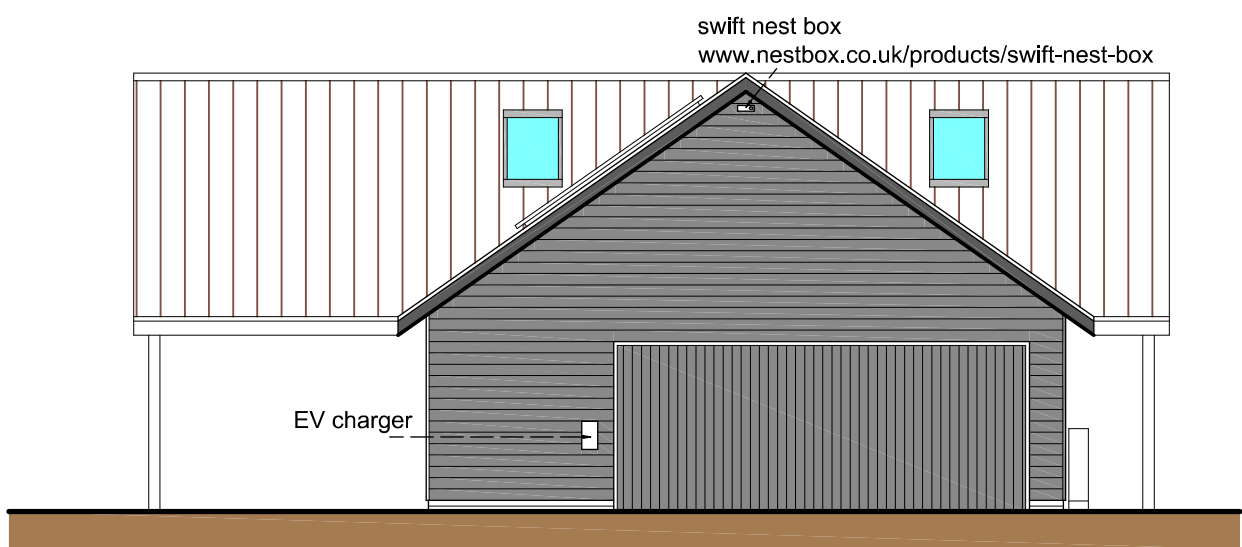

SIDE (NORTH) ELEVATION

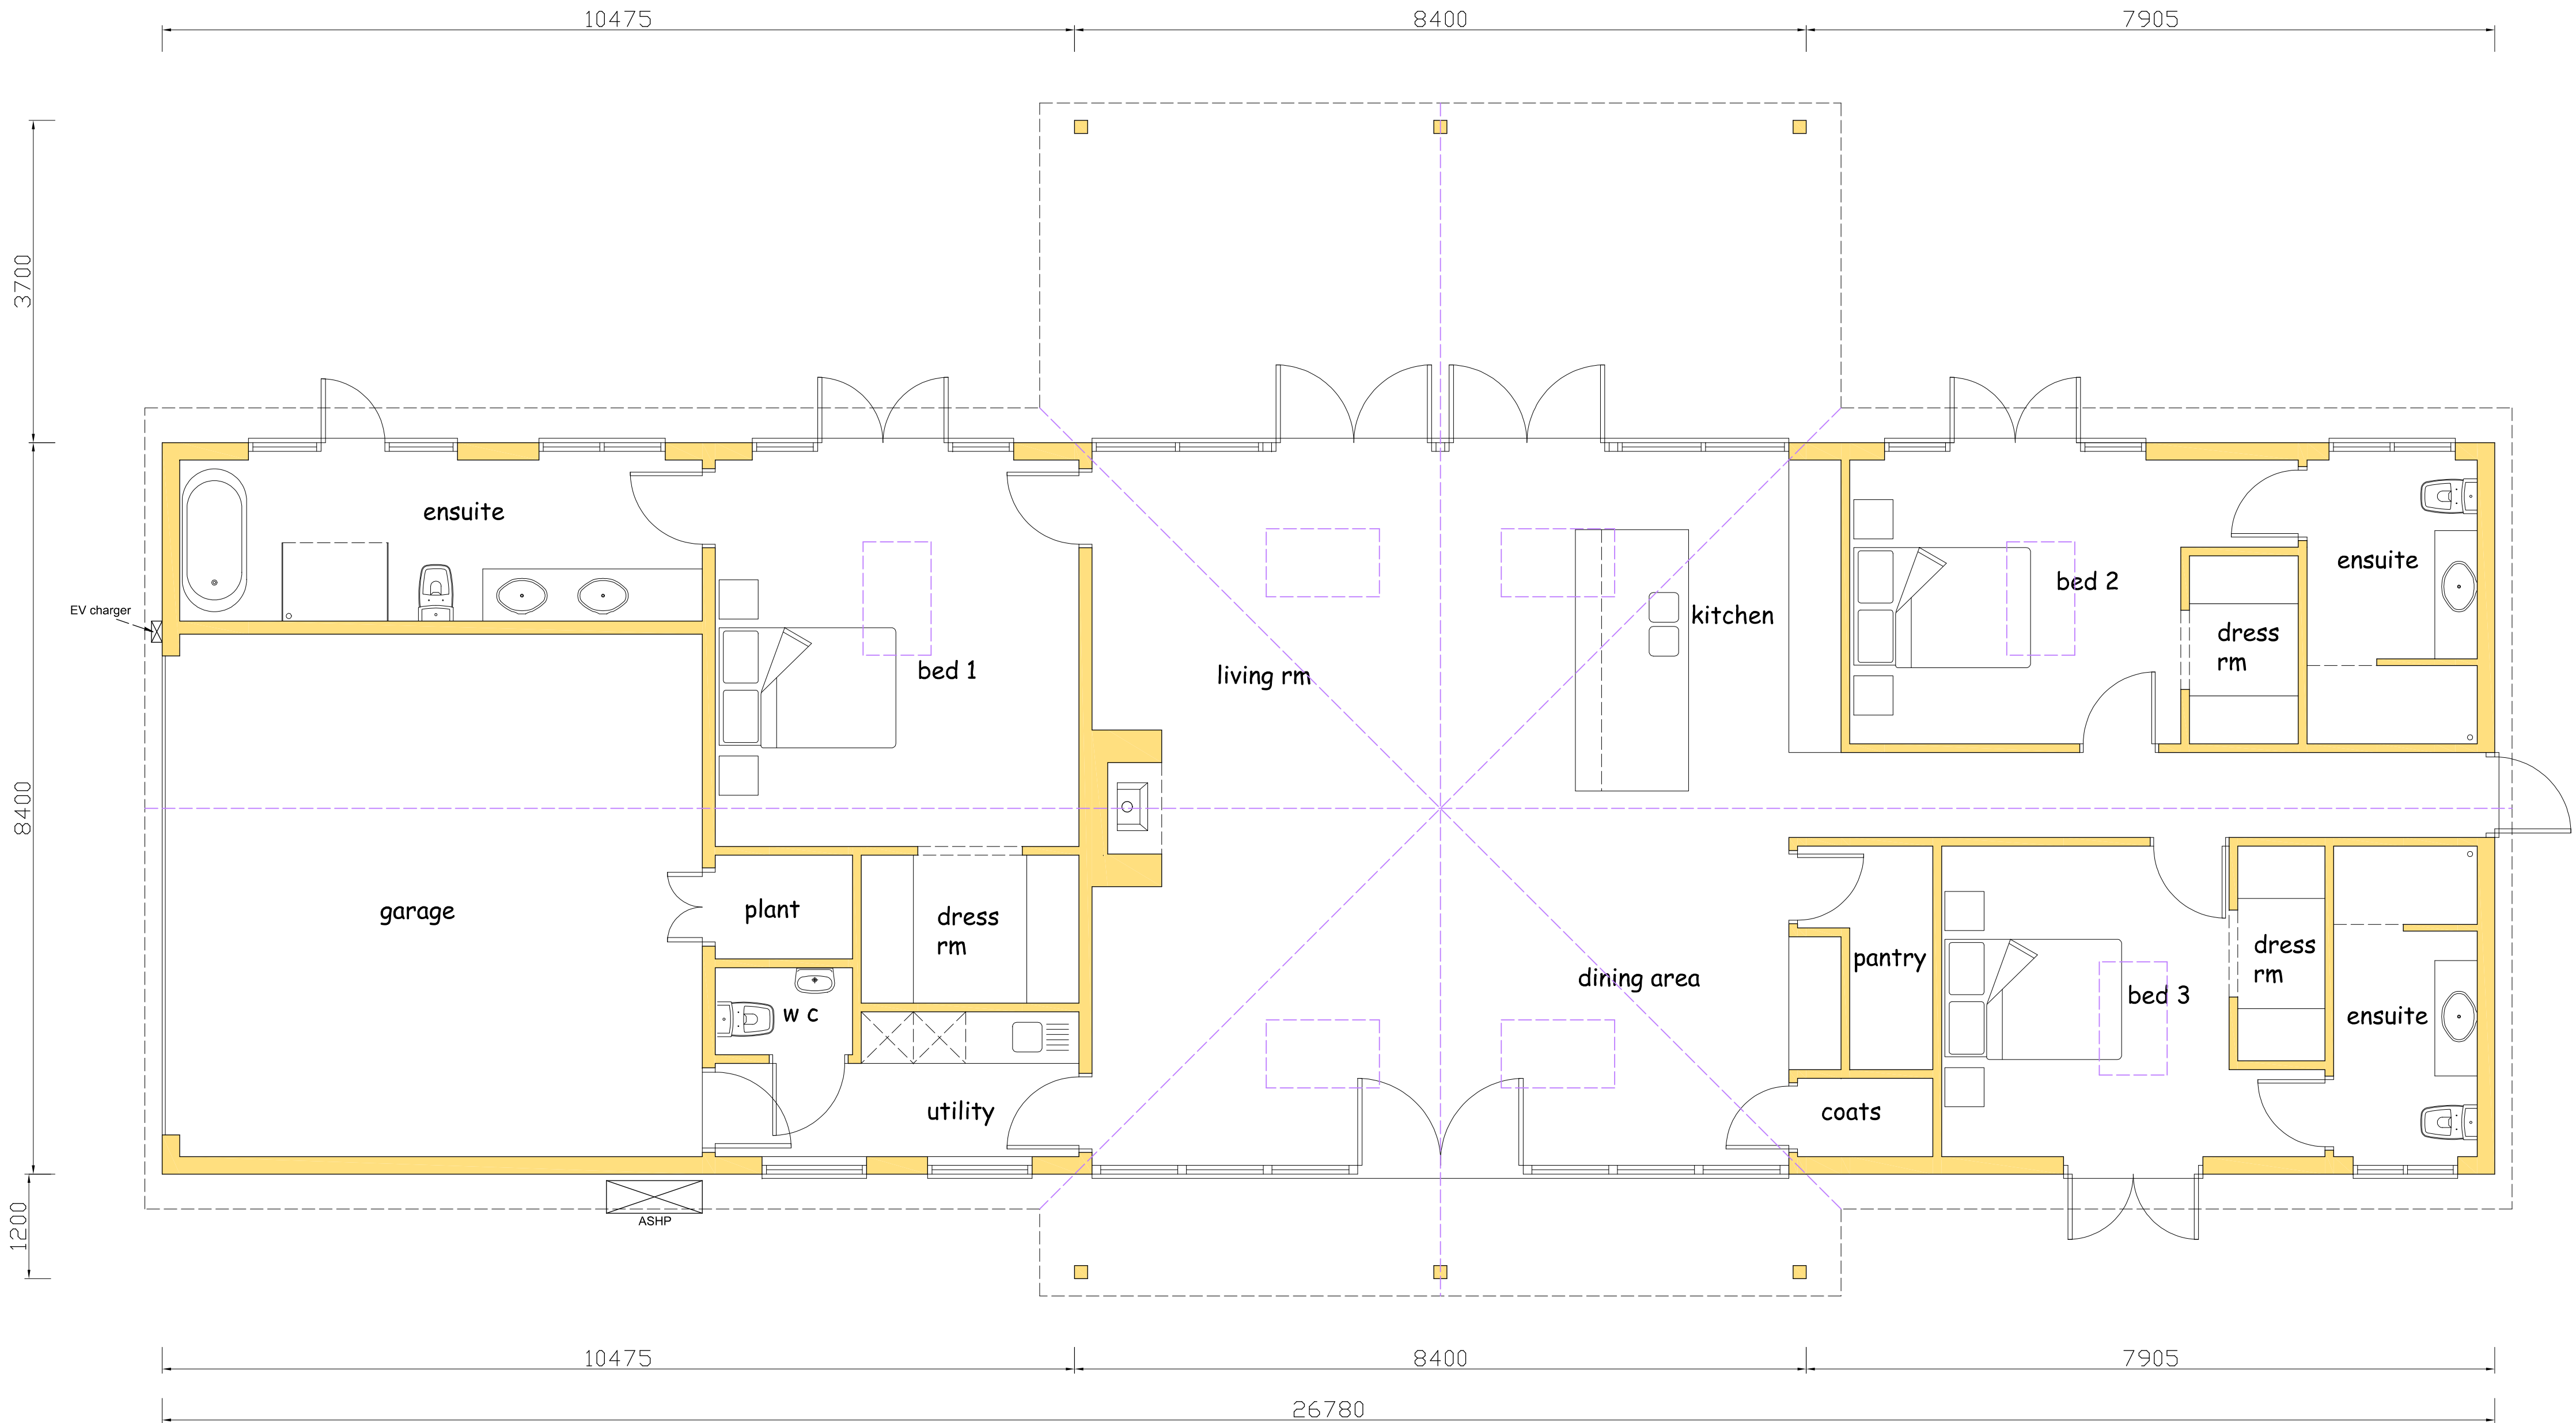

FLOOR PLAN

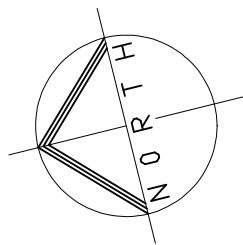 

No.	Date	Revision	Initial

Project

PROPOSED RESIDENTIAL DWELLING ON LAND AT LUFFENHALL, STEVENAGE, HERTS SG2 7PX

Client

MS KARIM KINGSLEY

Drawing

FLOOR PLAN & ELEVATIONS

Scale 1:50 & 1:100 @ A1 Drawn C.R

Checked Date Nov 25

Drawing No.

KIN/25/03

This drawing and design is copyright and must not be reproduced in part or in whole without prior written consent. Contractors must verify all dimensions on site before commencing work.