






SIDE (SOUTH) ELEVATION

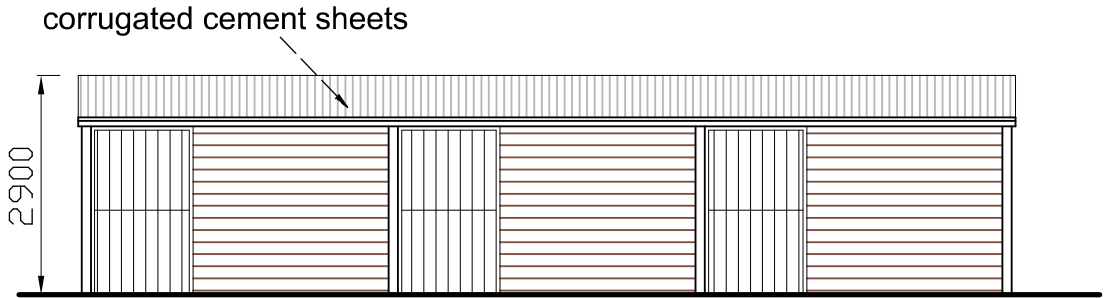



FRONT (WEST) ELEVATION

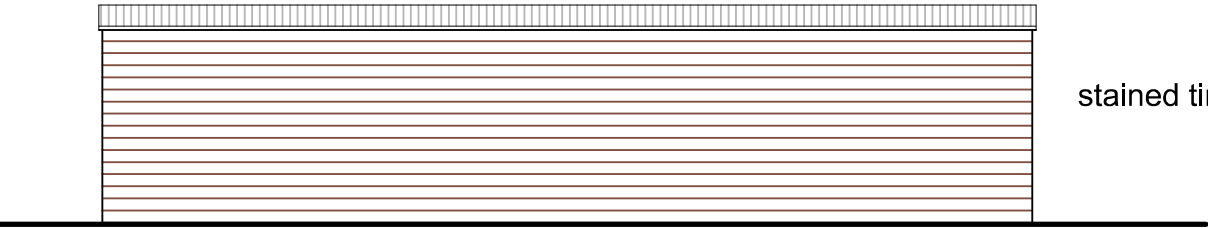

REAR (EAST) ELEVATION

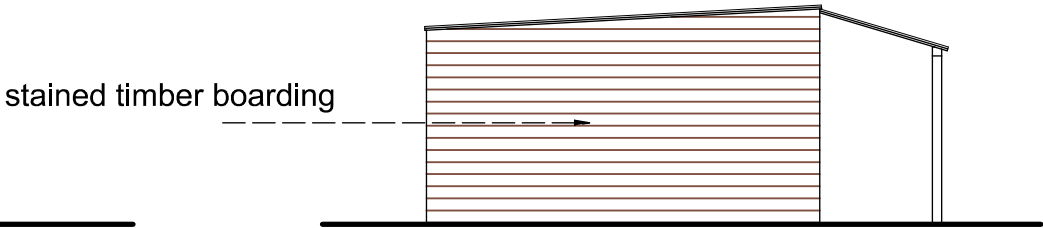

SIDE (NORTH) ELEVATION

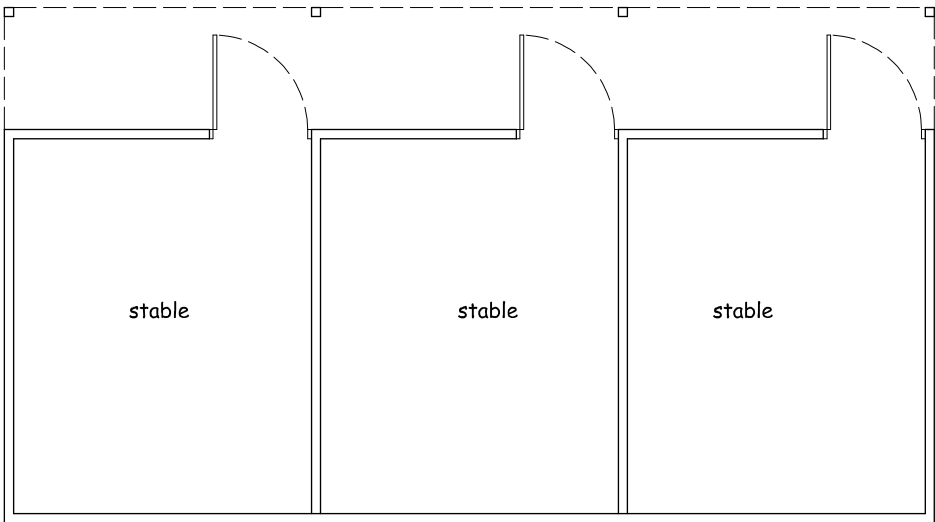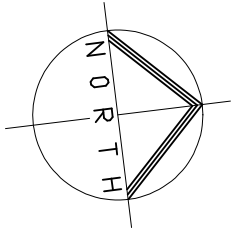

FLOOR PLAN

Project

PROPOSED RESIDENTIAL
DWELLING ON LAND AT
LUFFENHALL, STEVENAGE,
HERTS SG2 7PX

Client

MS KARIM KINGSLEY

Drawing


EXISTING DILAPIDATED
STABLES

Scale 1:100 @ A2 Drawn C.R

Checked Date Nov 25

Drawing No.

KIN/25/05

 

This drawing and design is copyright and must not be reproduced in part or in whole without prior written consent. Contractors must verify all dimensions on site before commencing work