




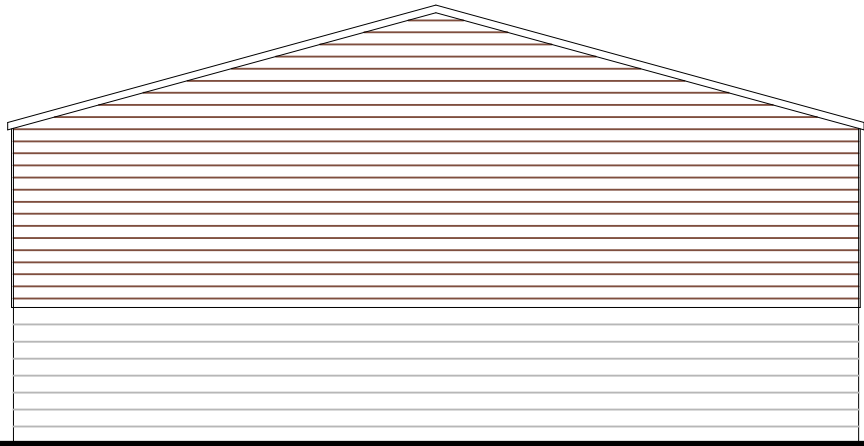


SIDE (SOUTH) ELEVATION

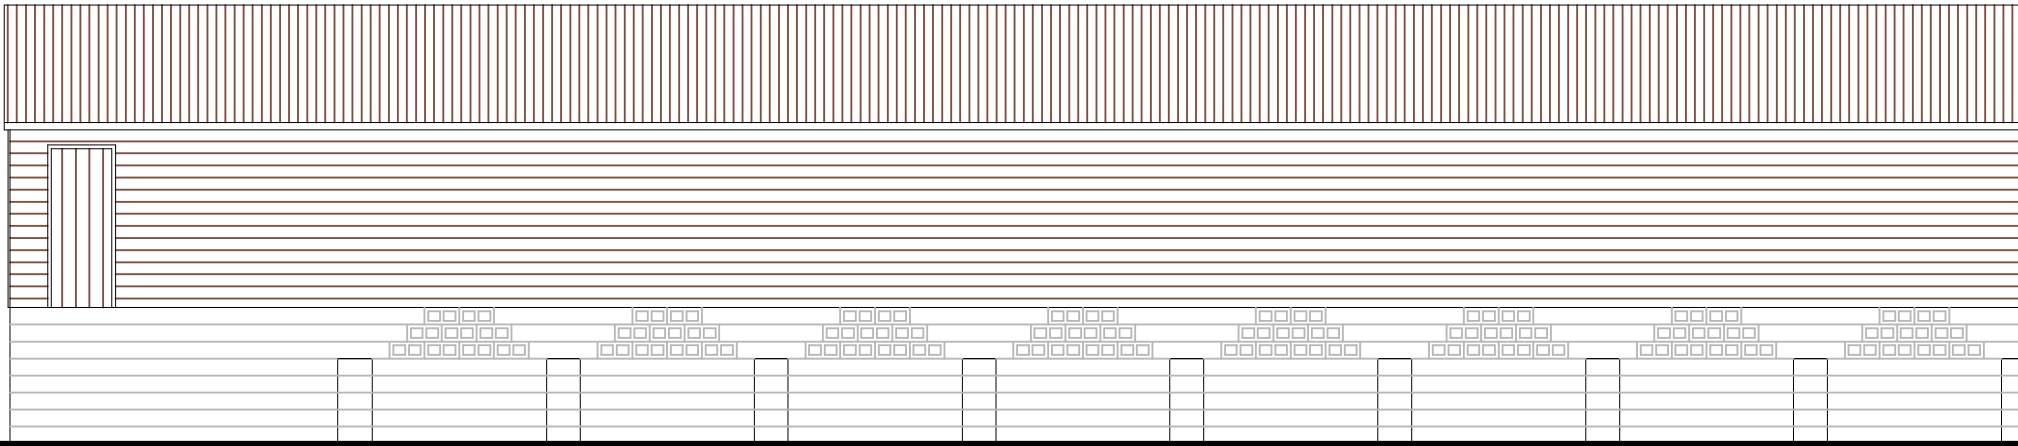


FRONT (WEST) ELEVATION

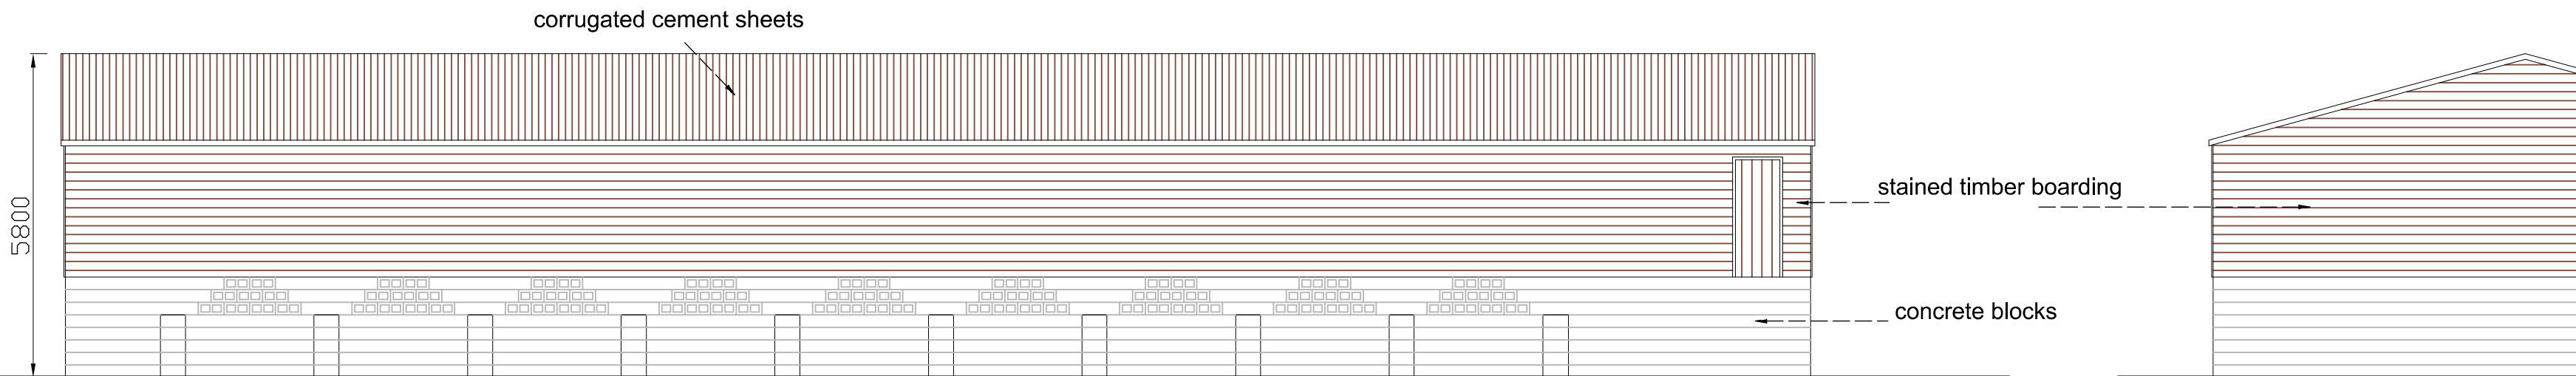



REAR (EAST) ELEVATION

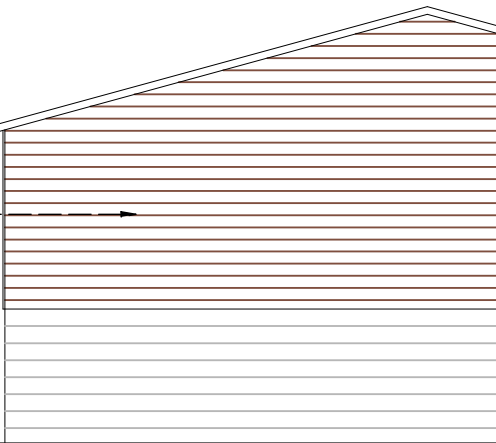

SIDE (NORTH) E

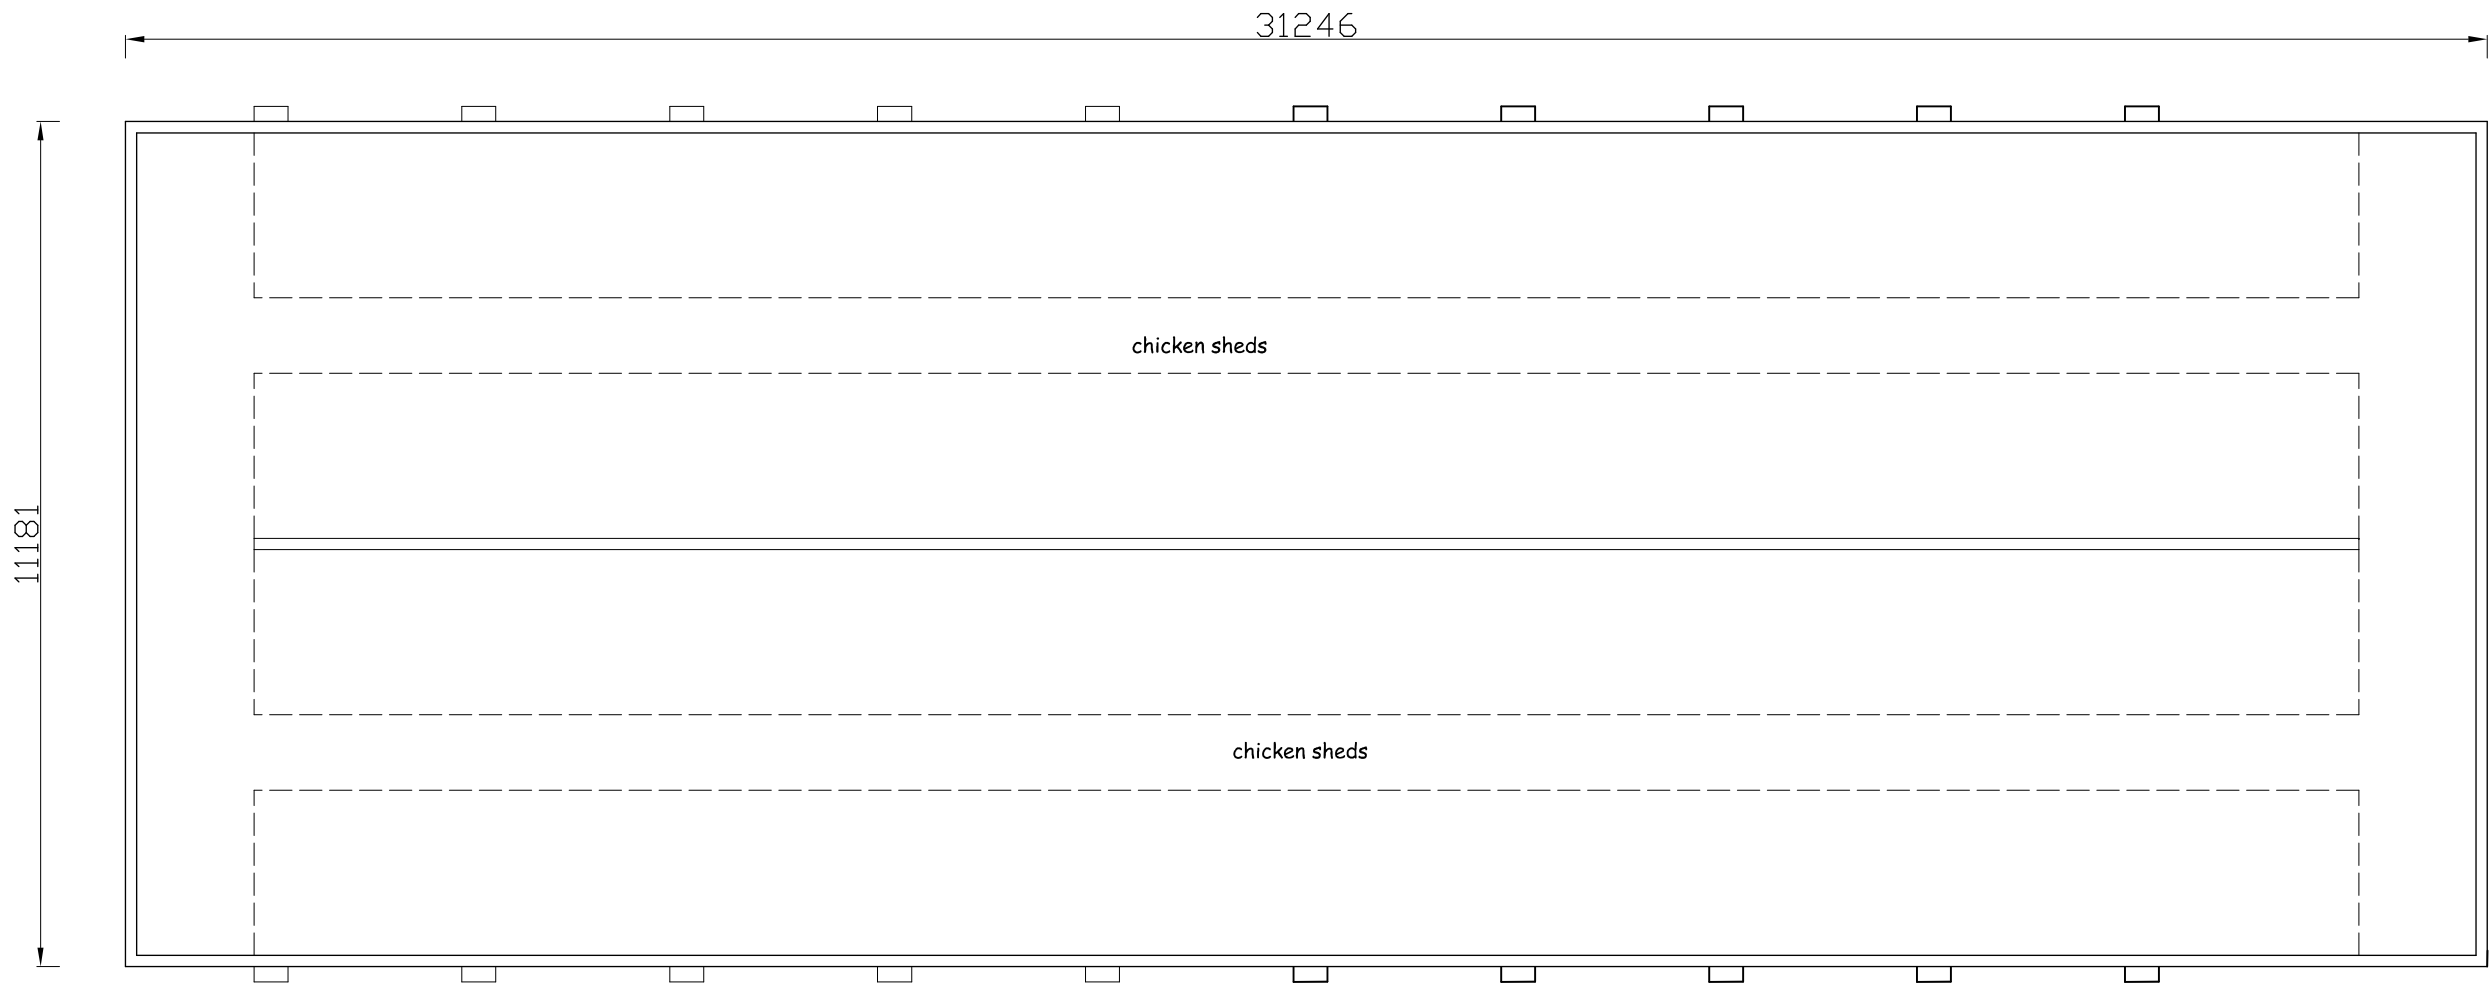

FLOOR PLAN (340 Sq M)

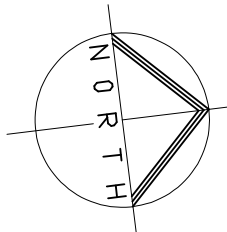 

Project
PROPOSED RESIDENTIAL
DWELLING ON LAND AT
LUFFENHALL, STEVENAGE,
HERTS SG2 7PX

Client
MS KARIM KINGSLEY

Drawing
EXISTING DILAPIDATED
CHICKEN SHED

Scale 1:100 @ A2 Drawn C.R.
Checked Date Nov 25

Drawing No.
KIN/25/04

This drawing and design is copyright and must not be reproduced in part or in whole without prior written consent. Contractors must verify all dimensions on site before commencing work