


New rooflights on front elevation not to protrude by more than 15cm



PROPOSED FRONT ELEVATION

Hanging roof tiles to match main roof

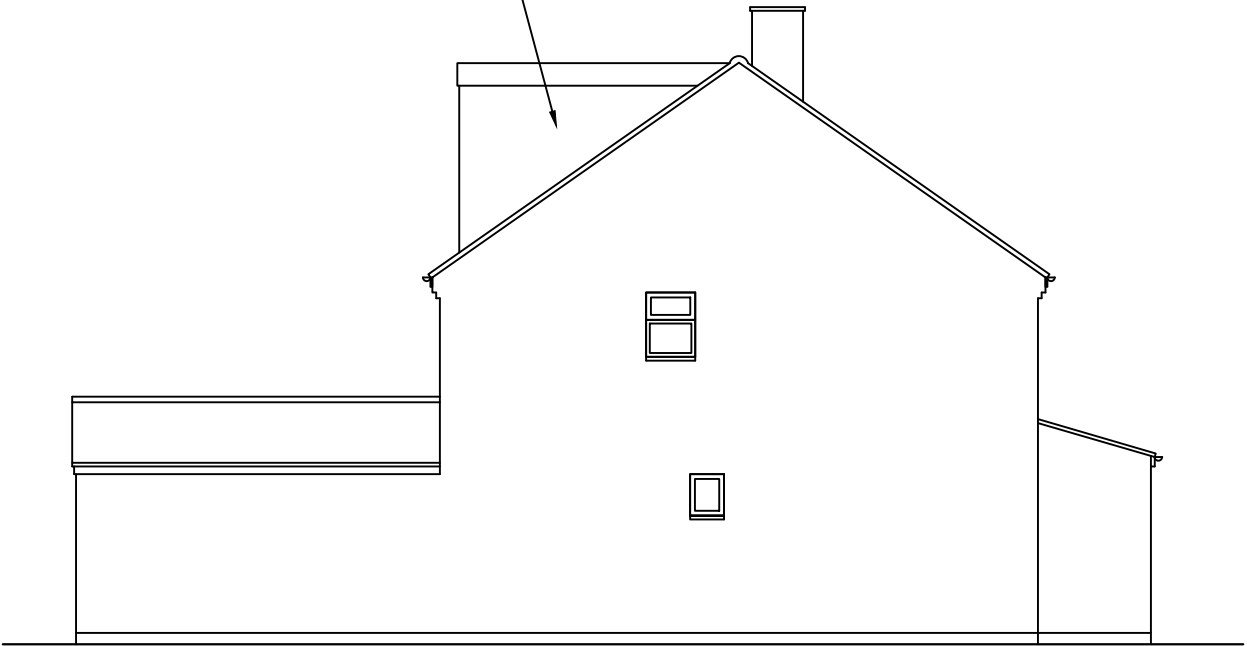


PROPOSED SIDE ELEVATION


Minimum 20cm roof slope from eaves to dormer



PROPOSED REAR ELEVATION

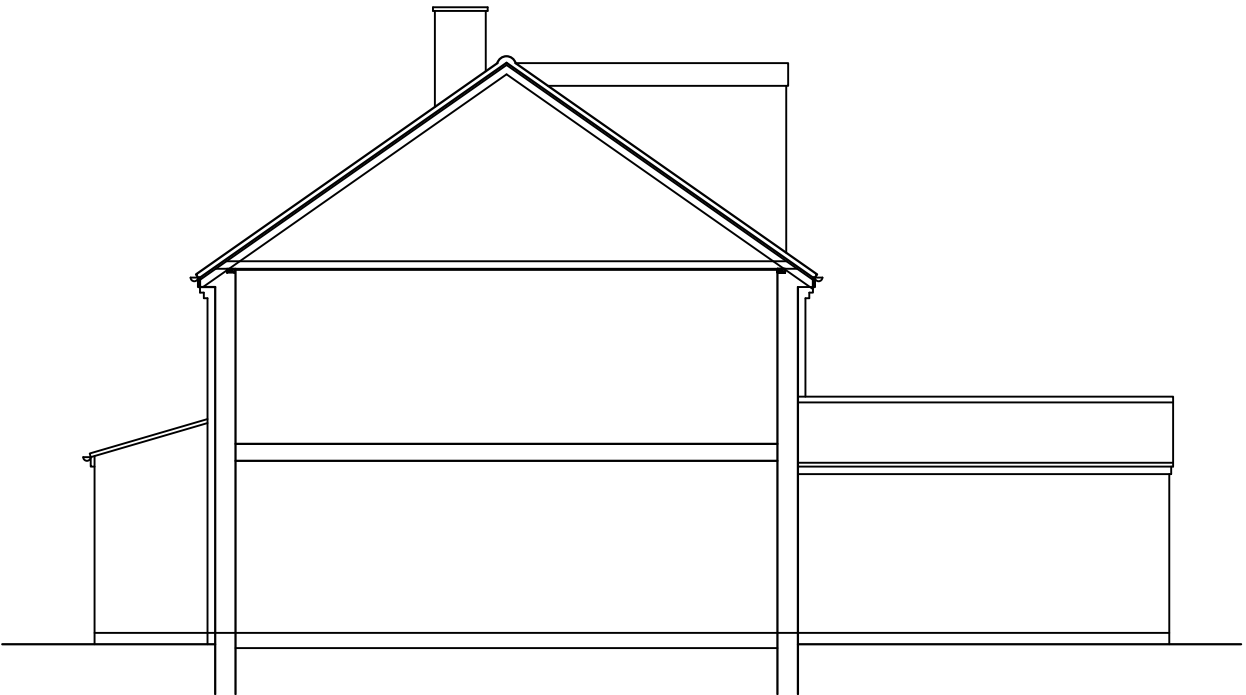

PROPOSED SIDE ELEVATION
(section through No9)

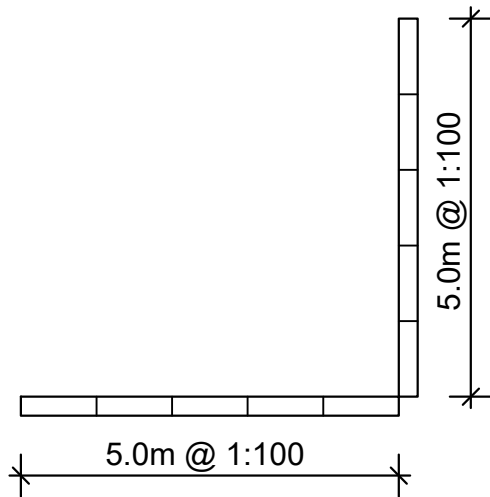

Rev.	Description.	Date.
------	--------------	-------

AT Design (Welwyn) Ltd
Architectual Design Services
30c High Street, Welwyn, Herts AL6 9EQ
Tel: 07931703297 - email: adamtrigg@hotmail.com

Title;
Proposed loft convrsion
7 St Giles Road
Codicote
Herts, SG4 8XW
Proposed elevations

Scale : 1:100 at A3
Date : Nov 2024
Drawn by: AT

Drg.No: AT1231-05