




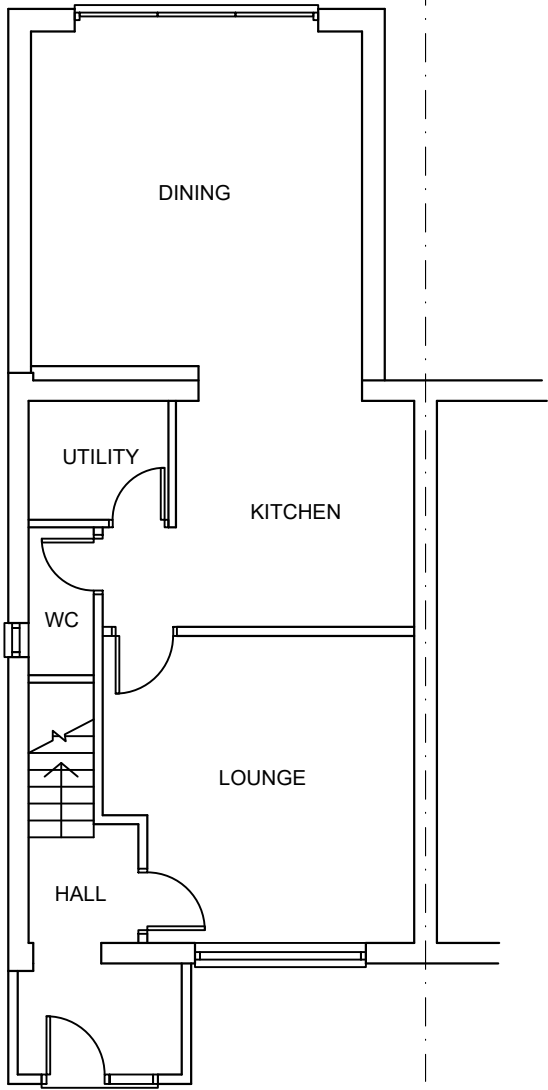


PROPSOED GROUND FLOOR PLAN

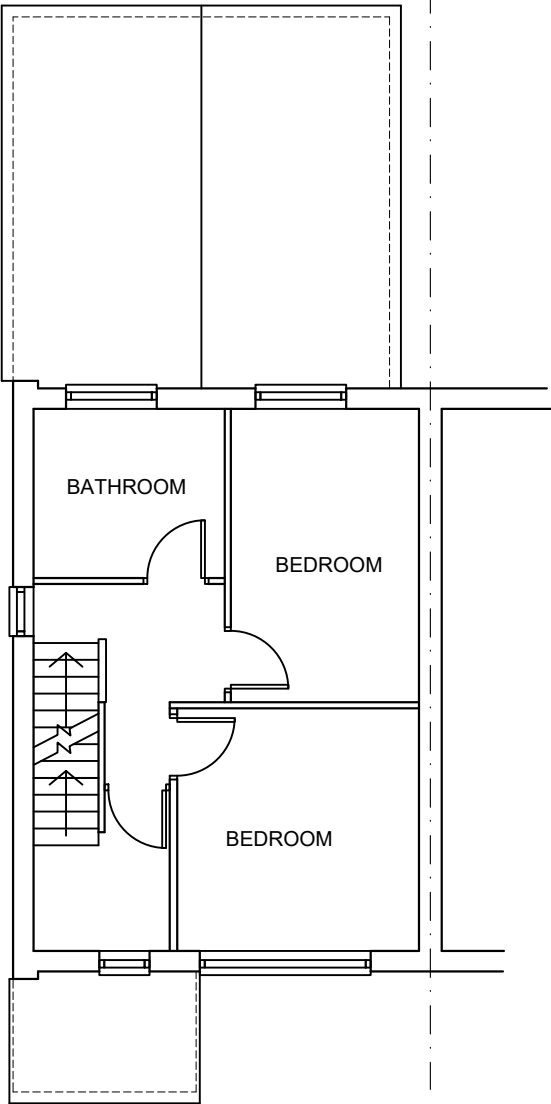


PROPOSED FIRST FLOOR PLAN

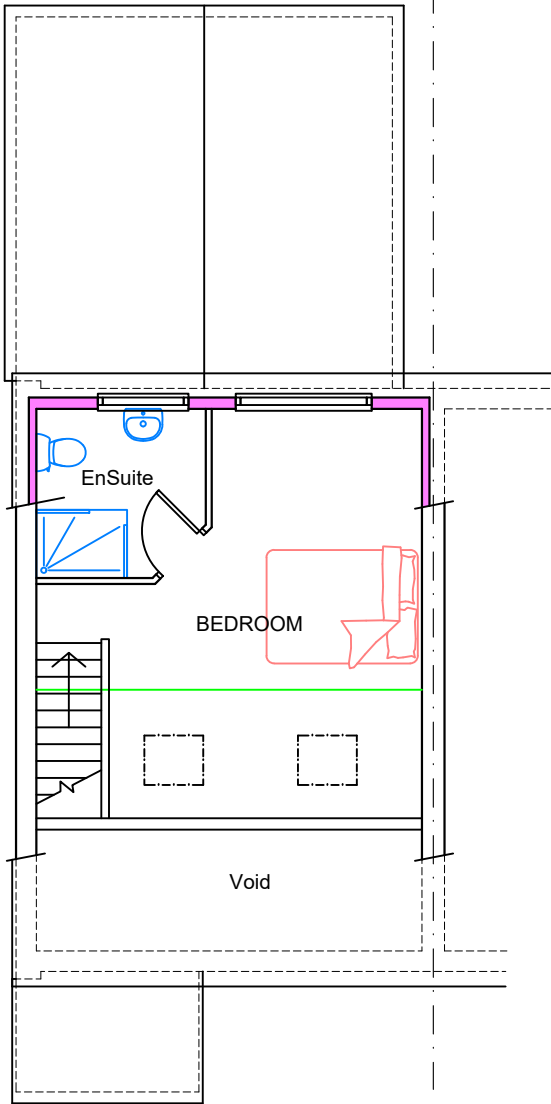

PROPOSED SECOND FLOOR PLAN

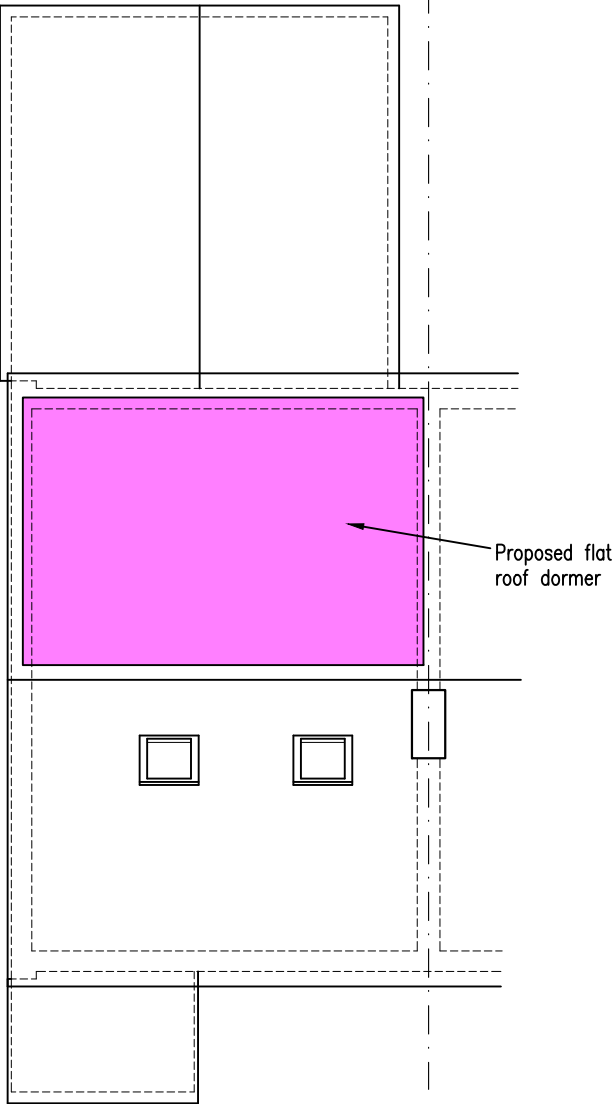

PROPOSED ROOF PLAN

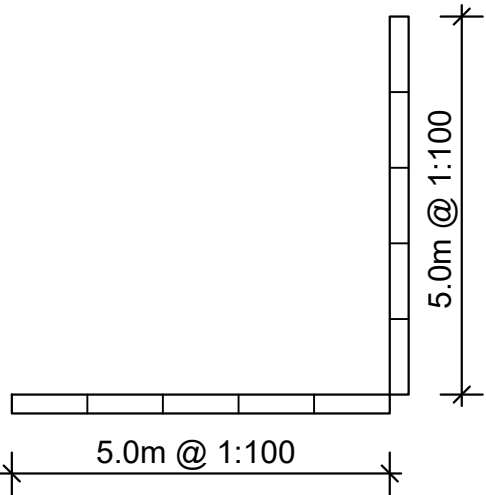

| Rev.   | Description. | Date.        |
|---|--------------|--------------|
| AT Design (Welwyn) Ltd<br>Architectual Design Services<br>30c High Street, Welwyn, Herts AL6 9EQ<br>Tel: 07931703297 - email: adamtrigg@hotmail.com |              |              |
| Title;<br>Proposed loft convrsion<br>7 St Giles Road<br>Codicote<br>Herts, SG4 8XW<br>Proposed floor plans                                          |              |              |
| Scale : 1:100 at A3<br>Date : Nov 2024   |              | Drawn by: AT |
| Drg.No: AT1231-04   |              |              |