




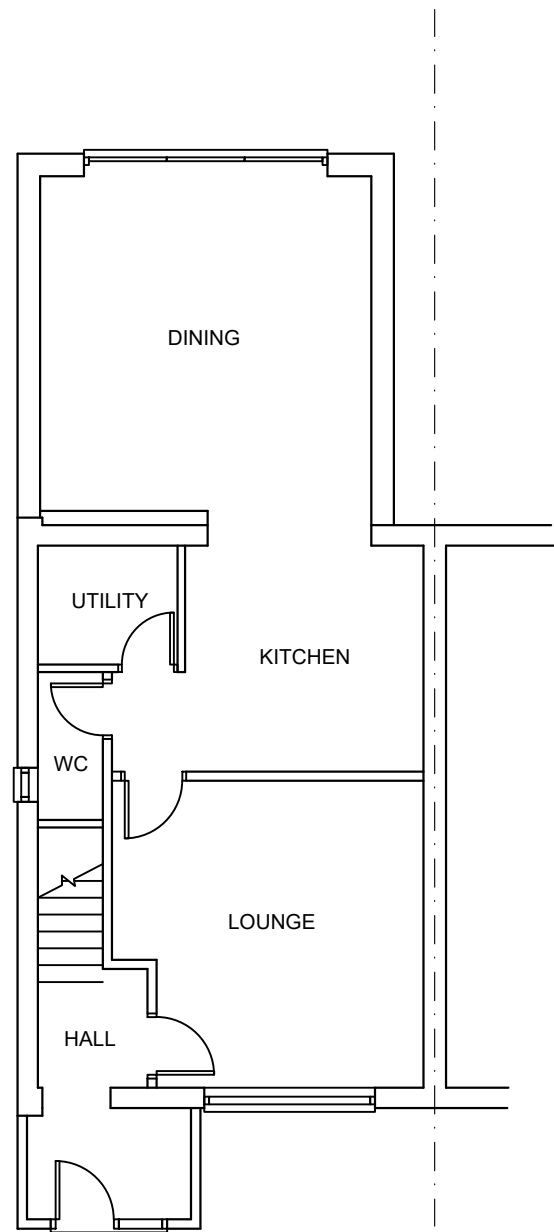


EXISTING GROUND FLOOR PLAN

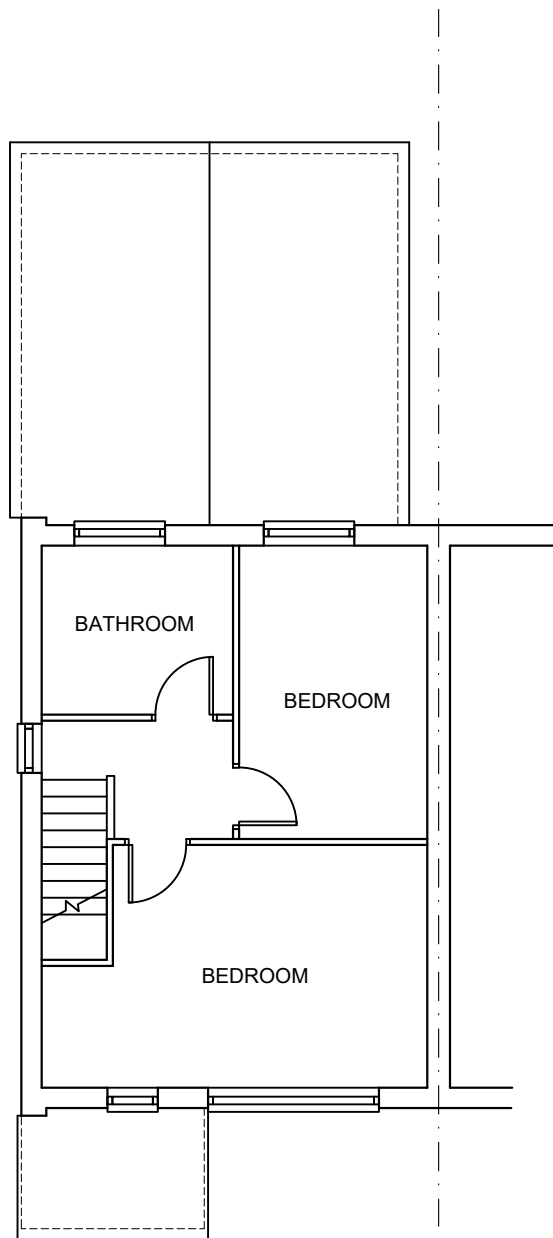

EXISTING FIRST FLOOR PLAN

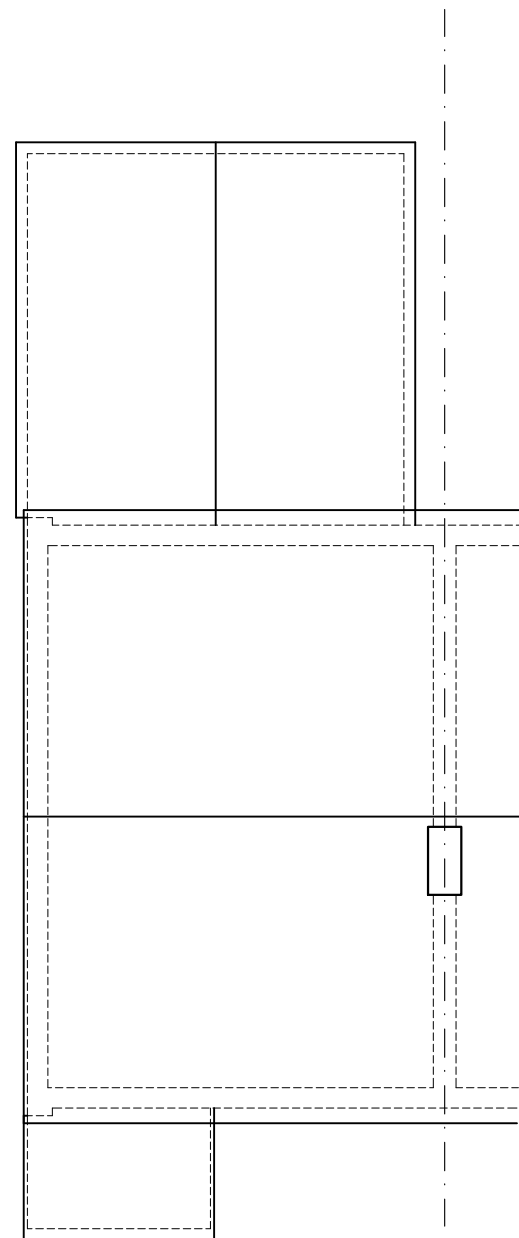

EXISTING ROOF PLAN

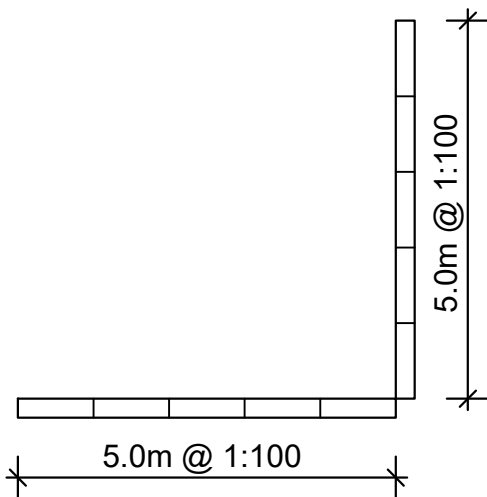

Rev.	Description.	Date.
------	--------------	-------

AT Design (Welwyn) Ltd
Architectual Design Services
30c High Street, Welwyn, Herts AL6 9EQ
Tel: 07931703297 - email: adamtrigg@hotmail.com

Title;
Proposed loft convrsion
7 St Giles Road
Codicote
Herts, SG4 8XW
Existing floor plans

Scale : 1:100 at A3
Date : Nov 2024
Drawn by: AT

Drg.No: AT1231-02