
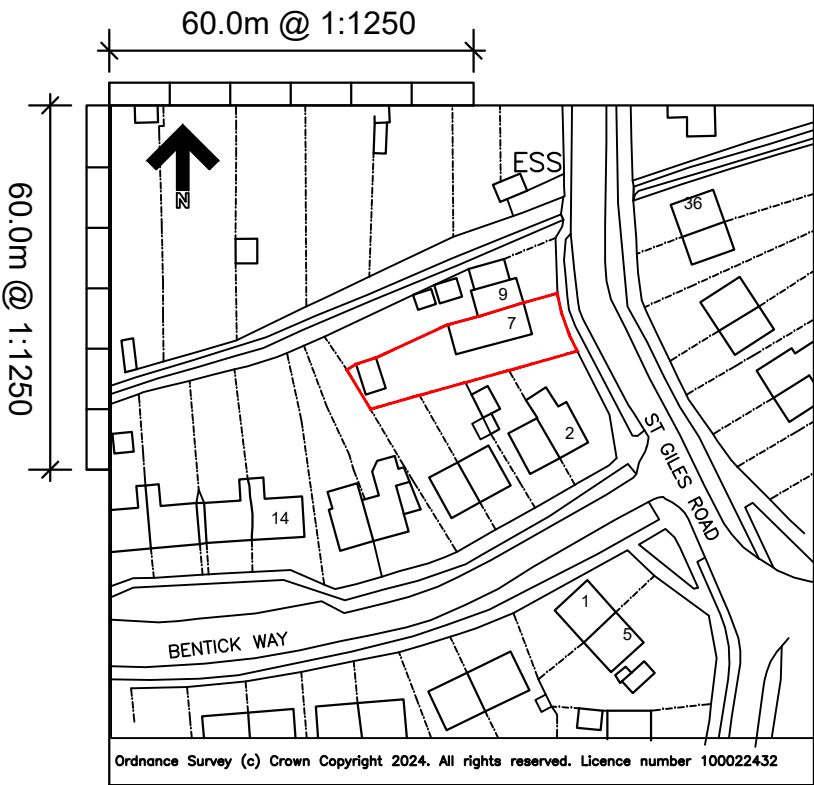


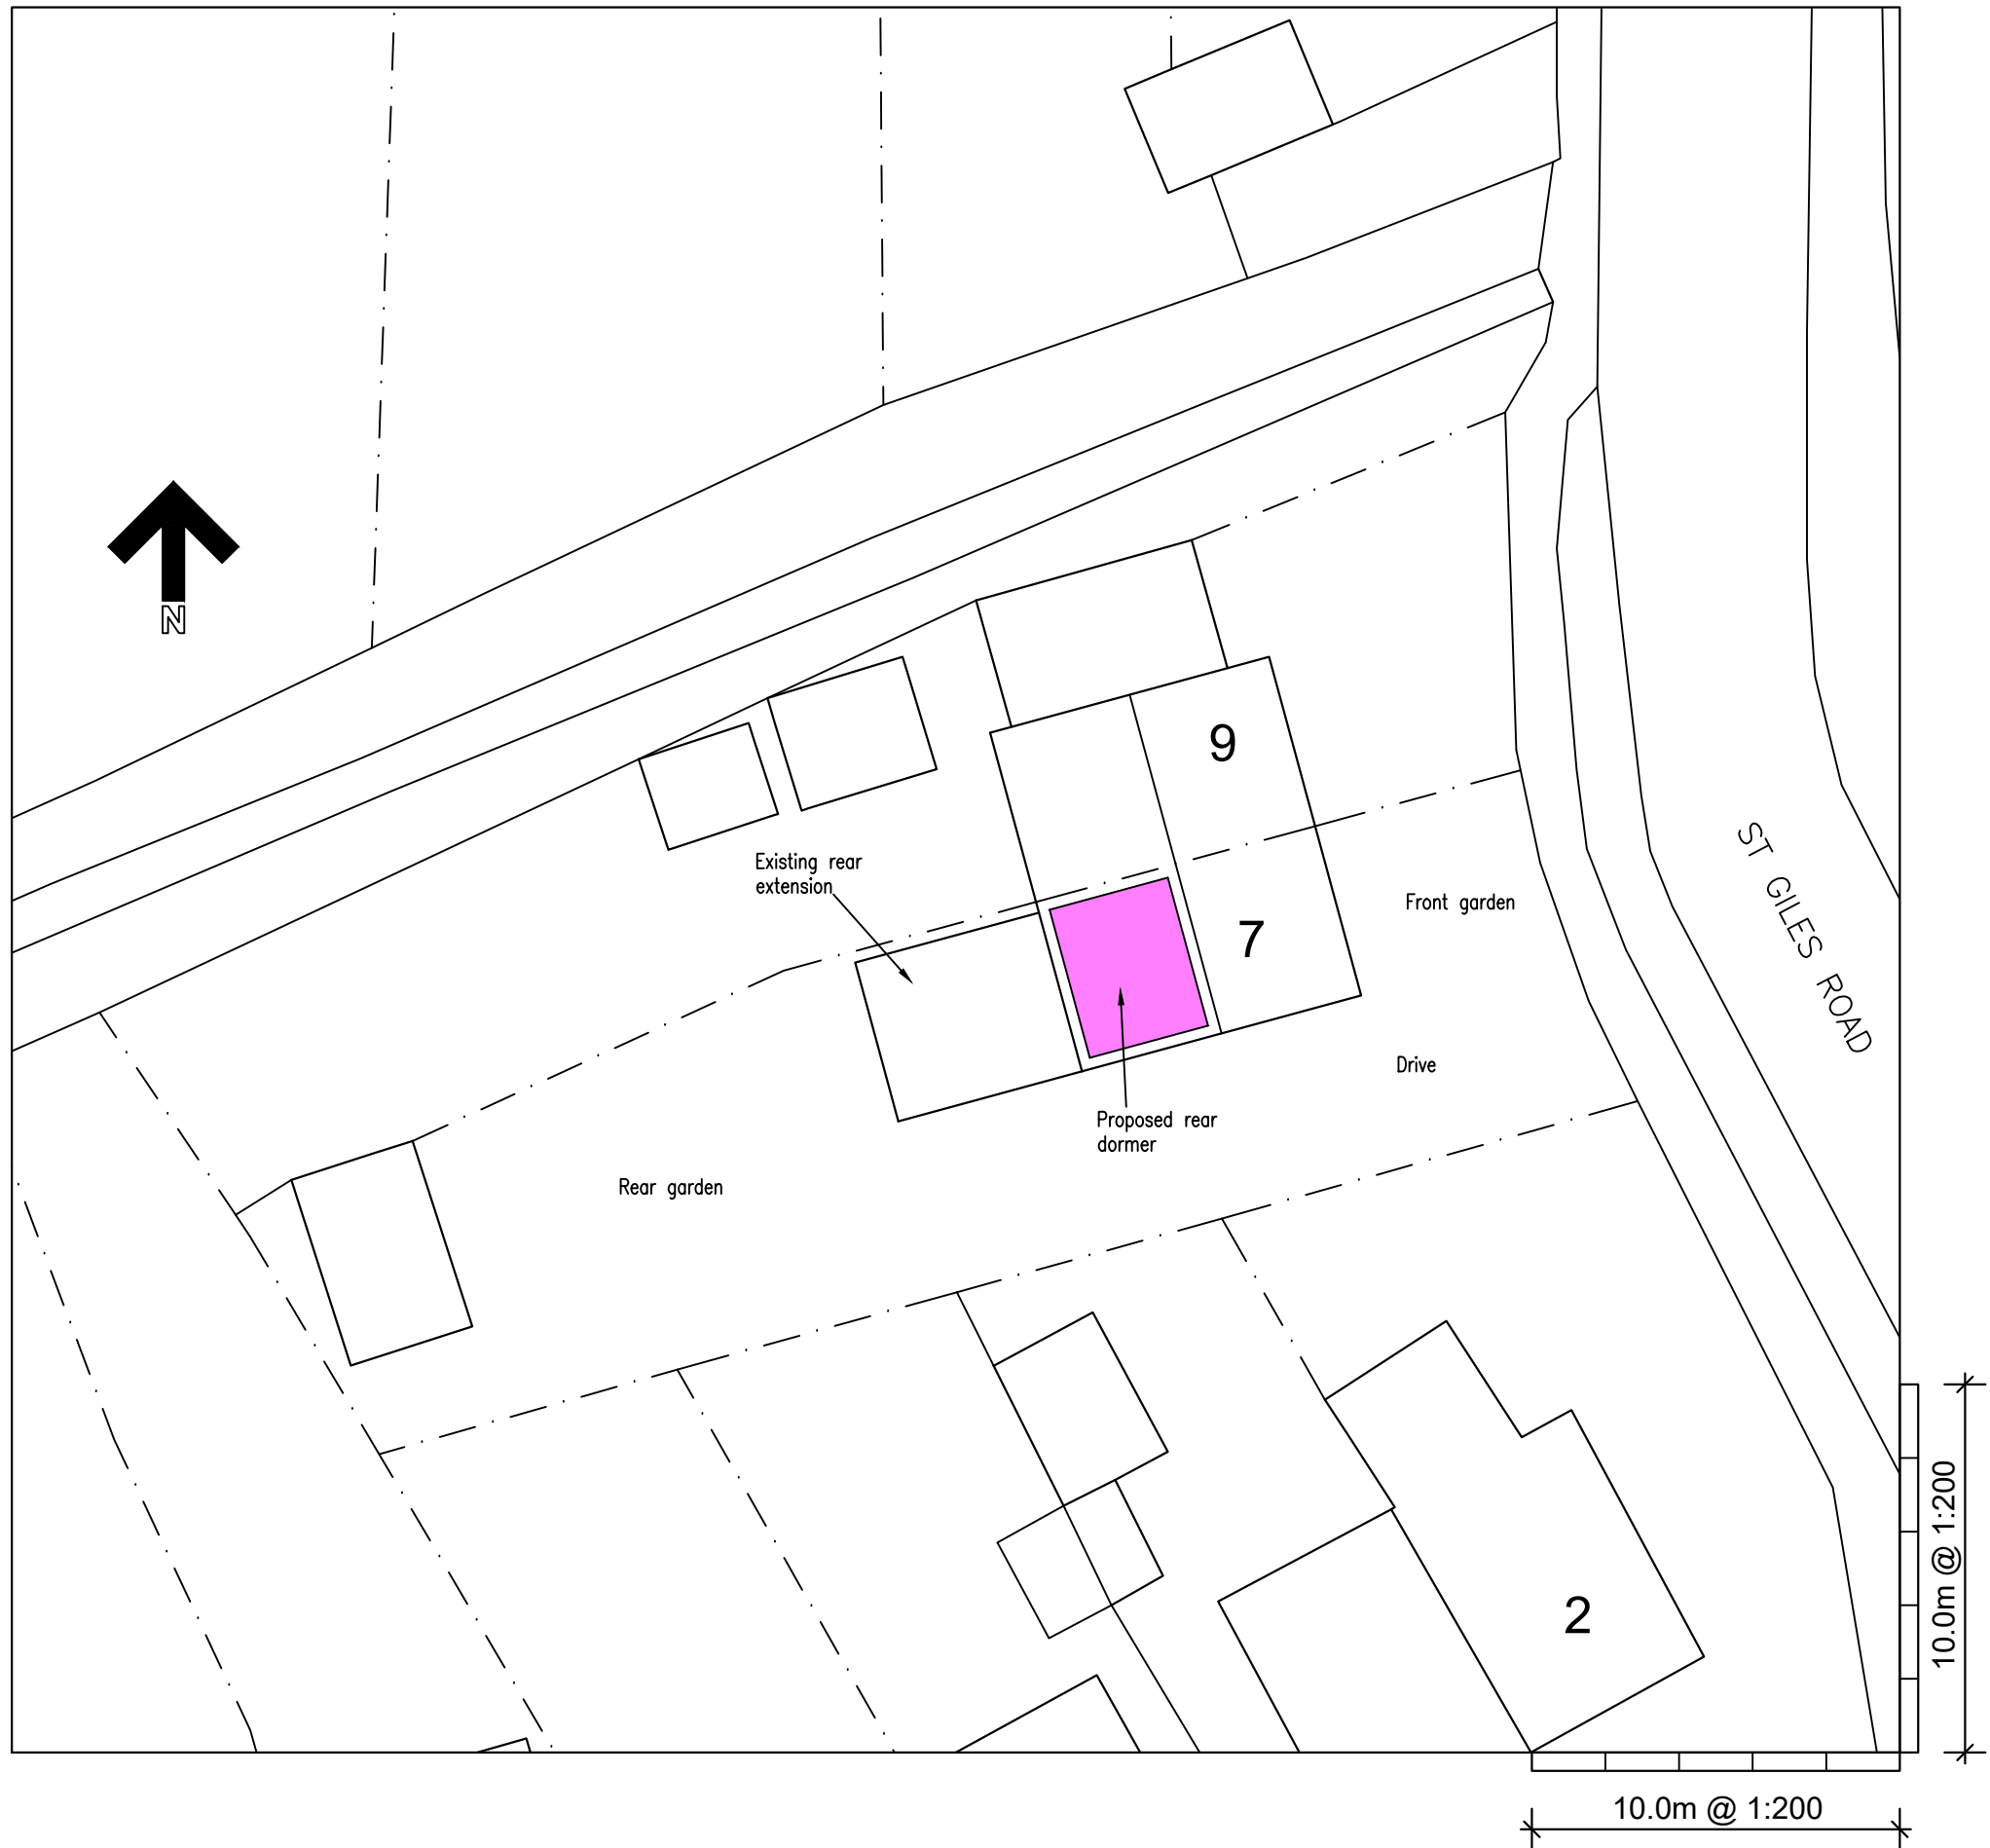

Site Location Plan 1:1250

Rev.	Description.	Date.
------	--------------	-------

AT Design (Welwyn) Ltd Architectual Design Services 30c High Street, Welwyn, Herts AL6 9EQ Tel: 07931703297 - email: adamtrigg@hotmail.com		
---	--	--

Title; Proposed loft convrsion 7 St Giles Road Codicote Herts, SG4 8XW Site plan & location plan

Scale : 1:200 at A3 Date : Nov 2024	Drawn by: AT
--	--------------

Drg.No: AT1231-01
