




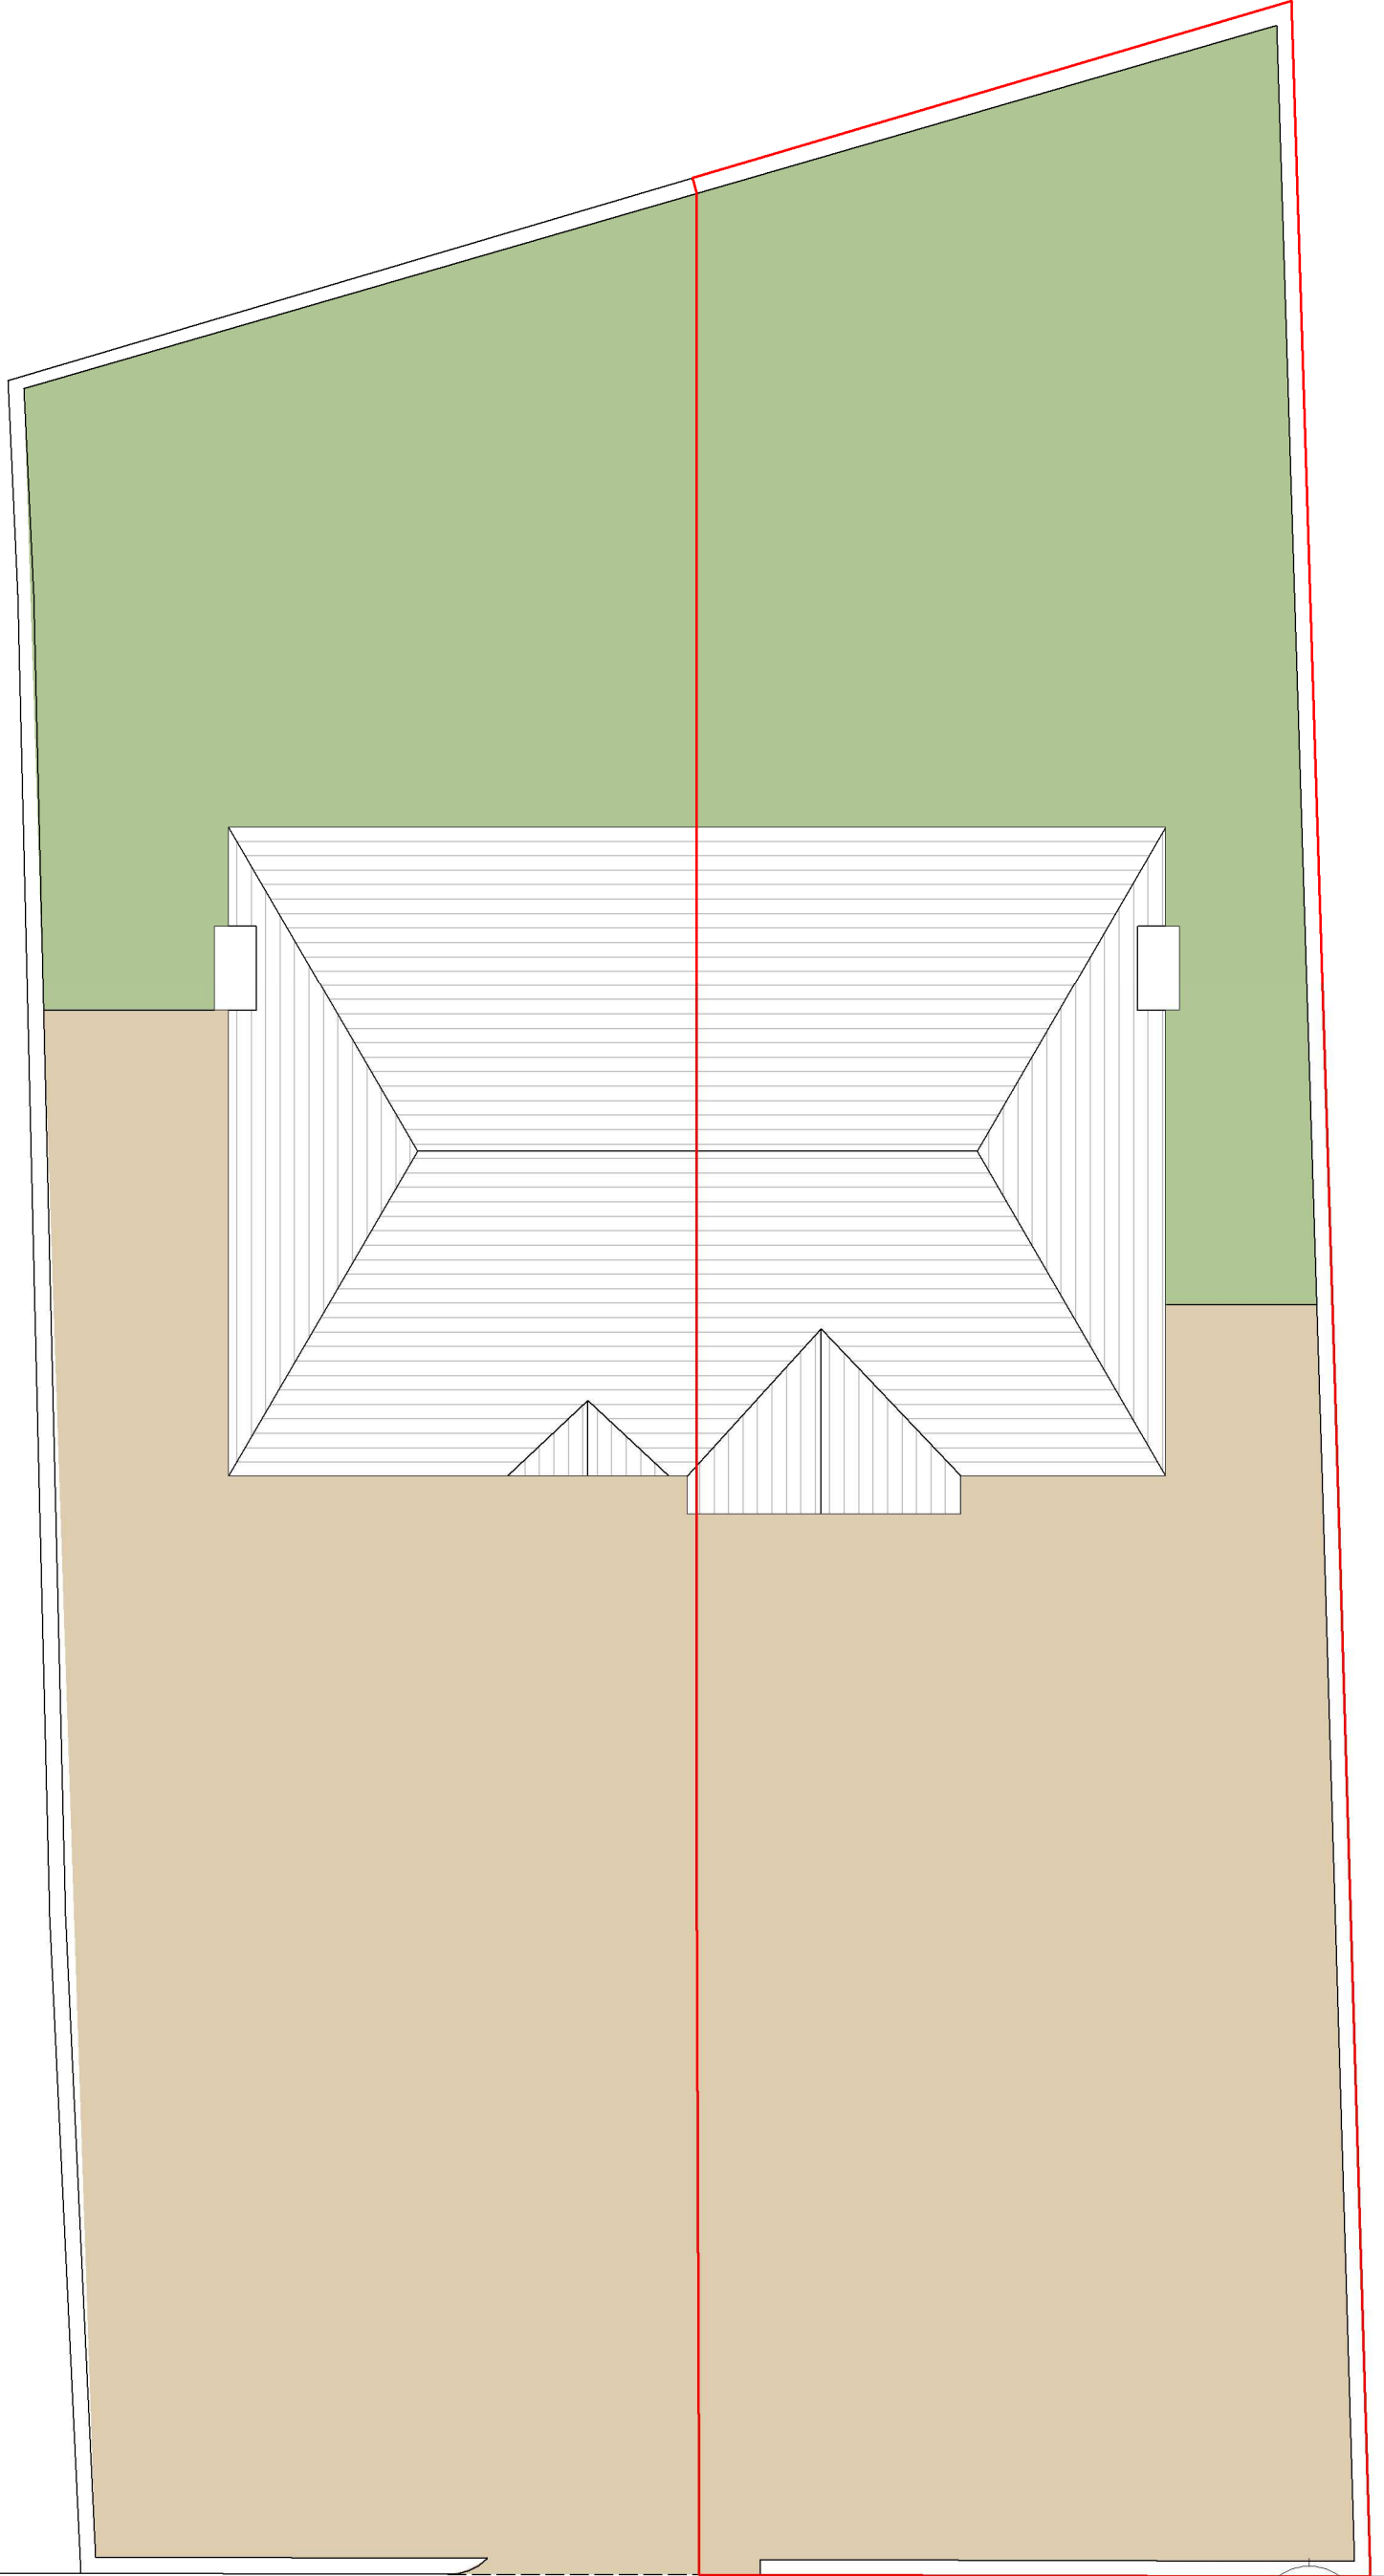


1:100 Existing Site Plan

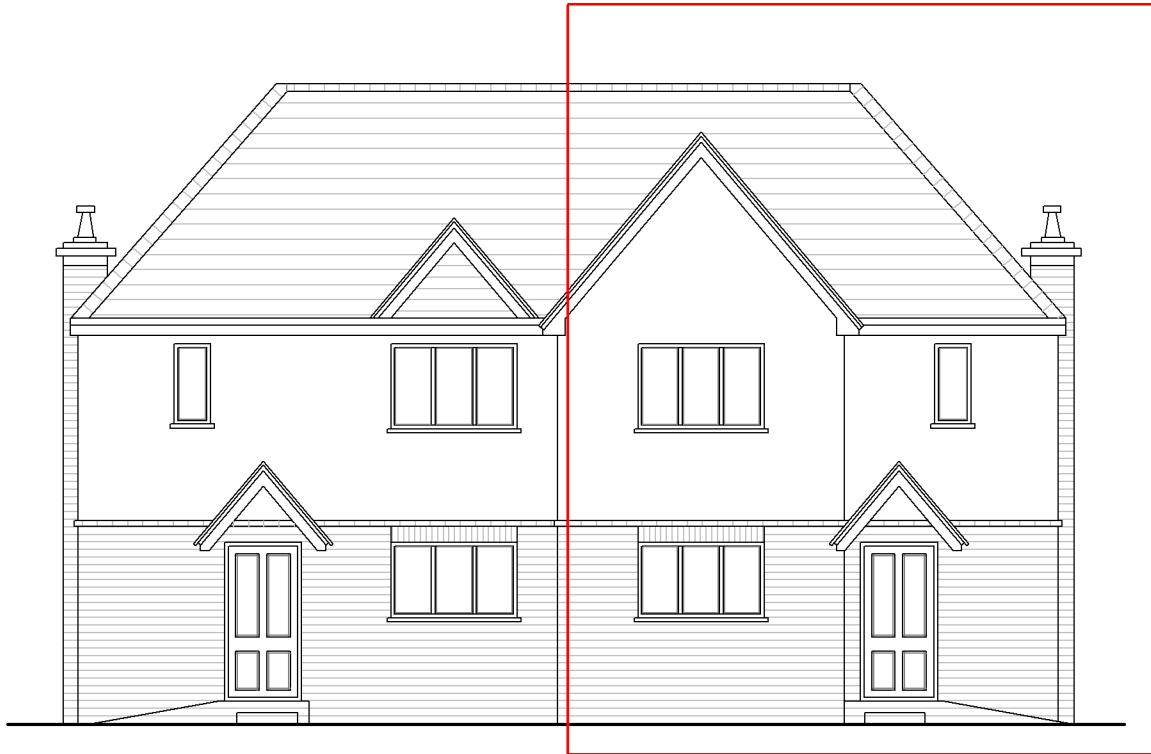


1:100 Existing Front Elevation

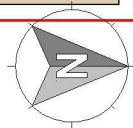


1:100 Existing Side Elevation

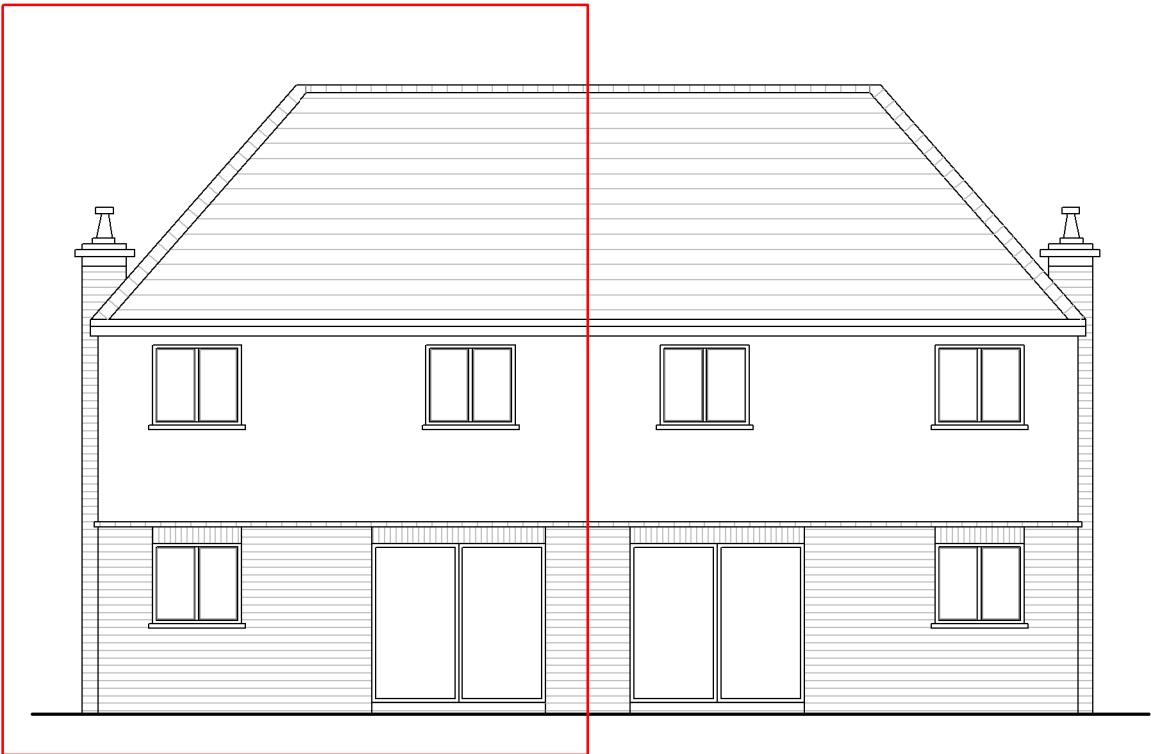

1:100 Existing Rear Elevation

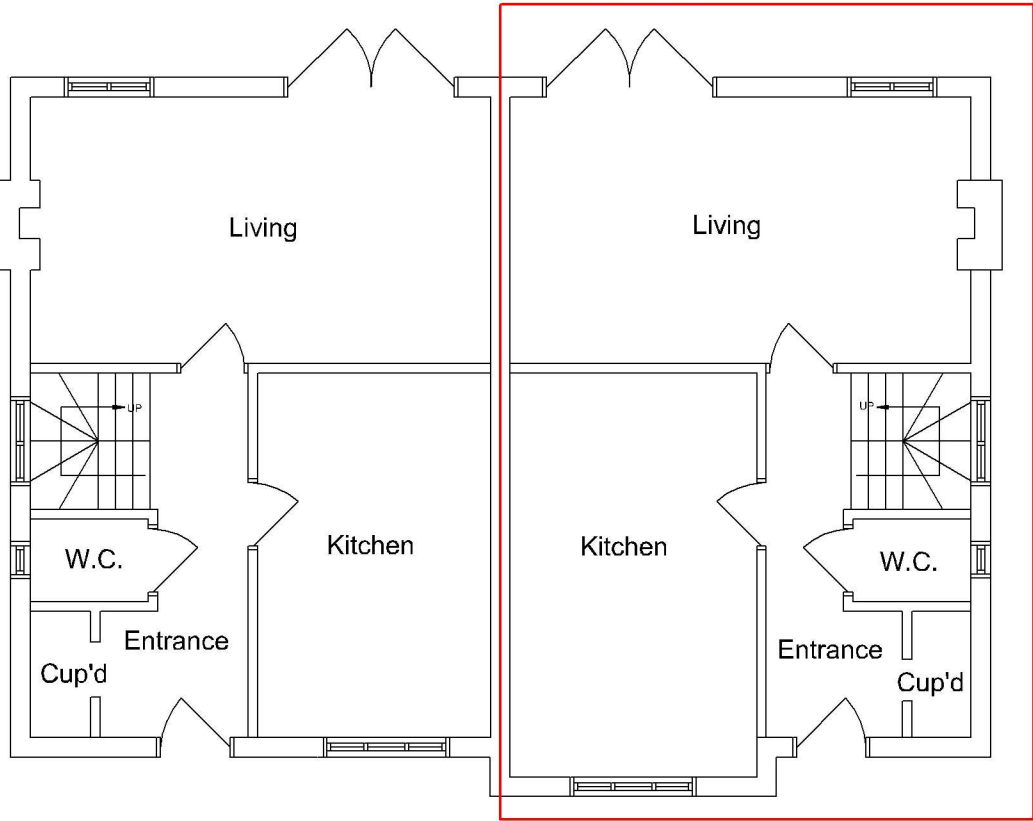

1:100 Existing Ground Floor Plan

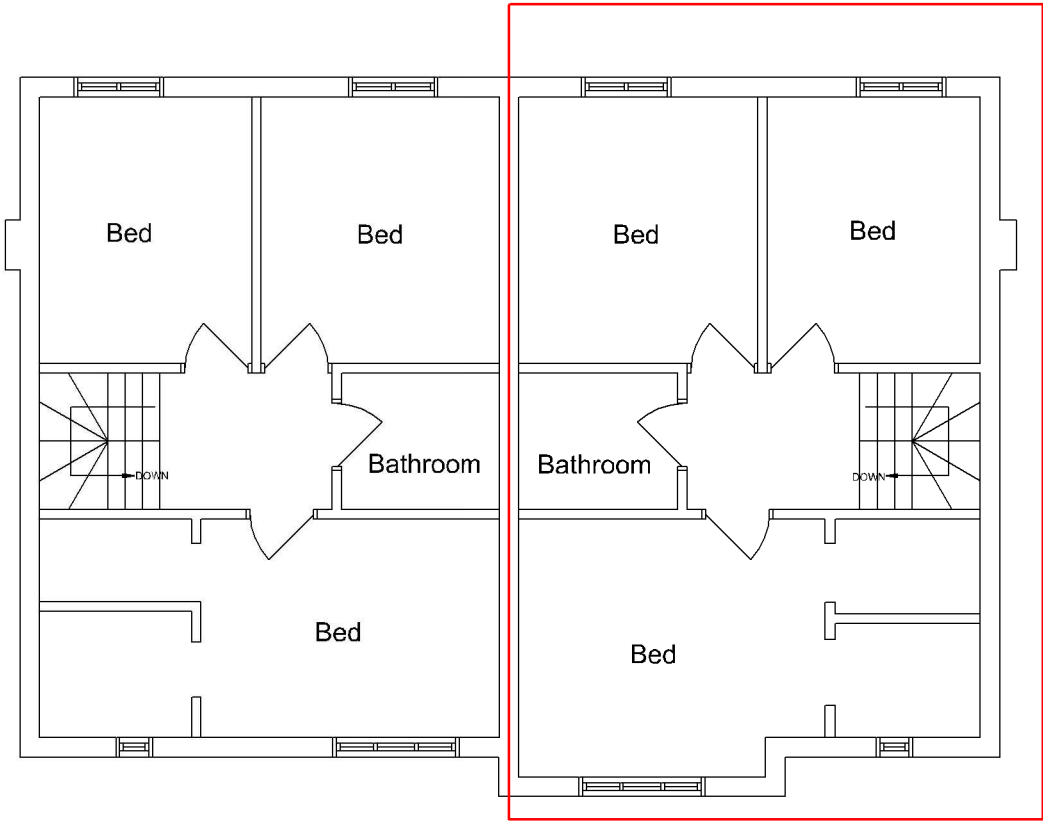

1:100 Existing First Floor Plan



THE PLANNING CONSULTANCY LTD

The Studio, 2 Bradbury Farm Barns
Hare Street, Buntingford,
Hertfordshire,
SG9 0DX



Project Name: The Basset, Bankside, High Street, Barley, Royston SG8 8HU

Project No: 320

Drawing Title: Existing Plans

Drawn by: HLW

Scale: 1:100 @ A2

Date Drawn: 24/08/2024

DRG NO: 02 - 100

Dimensions are in millimeters unless otherwise stated. Do not scale from this drawing. If in doubt, ask.