

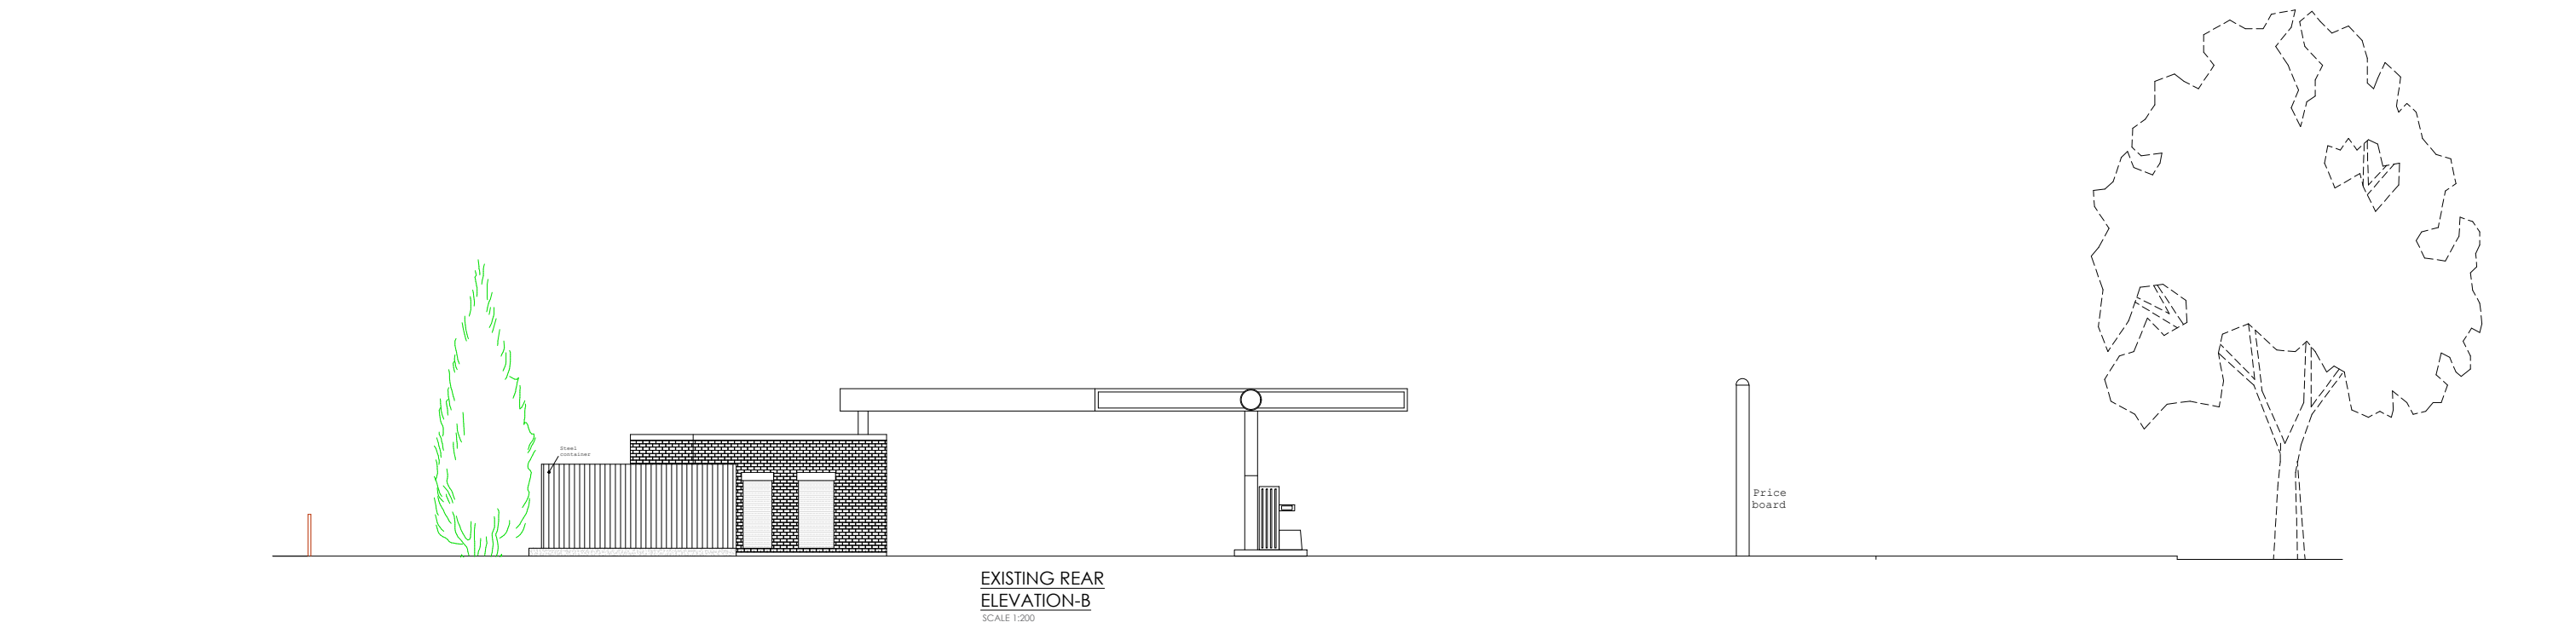



Rear—Container

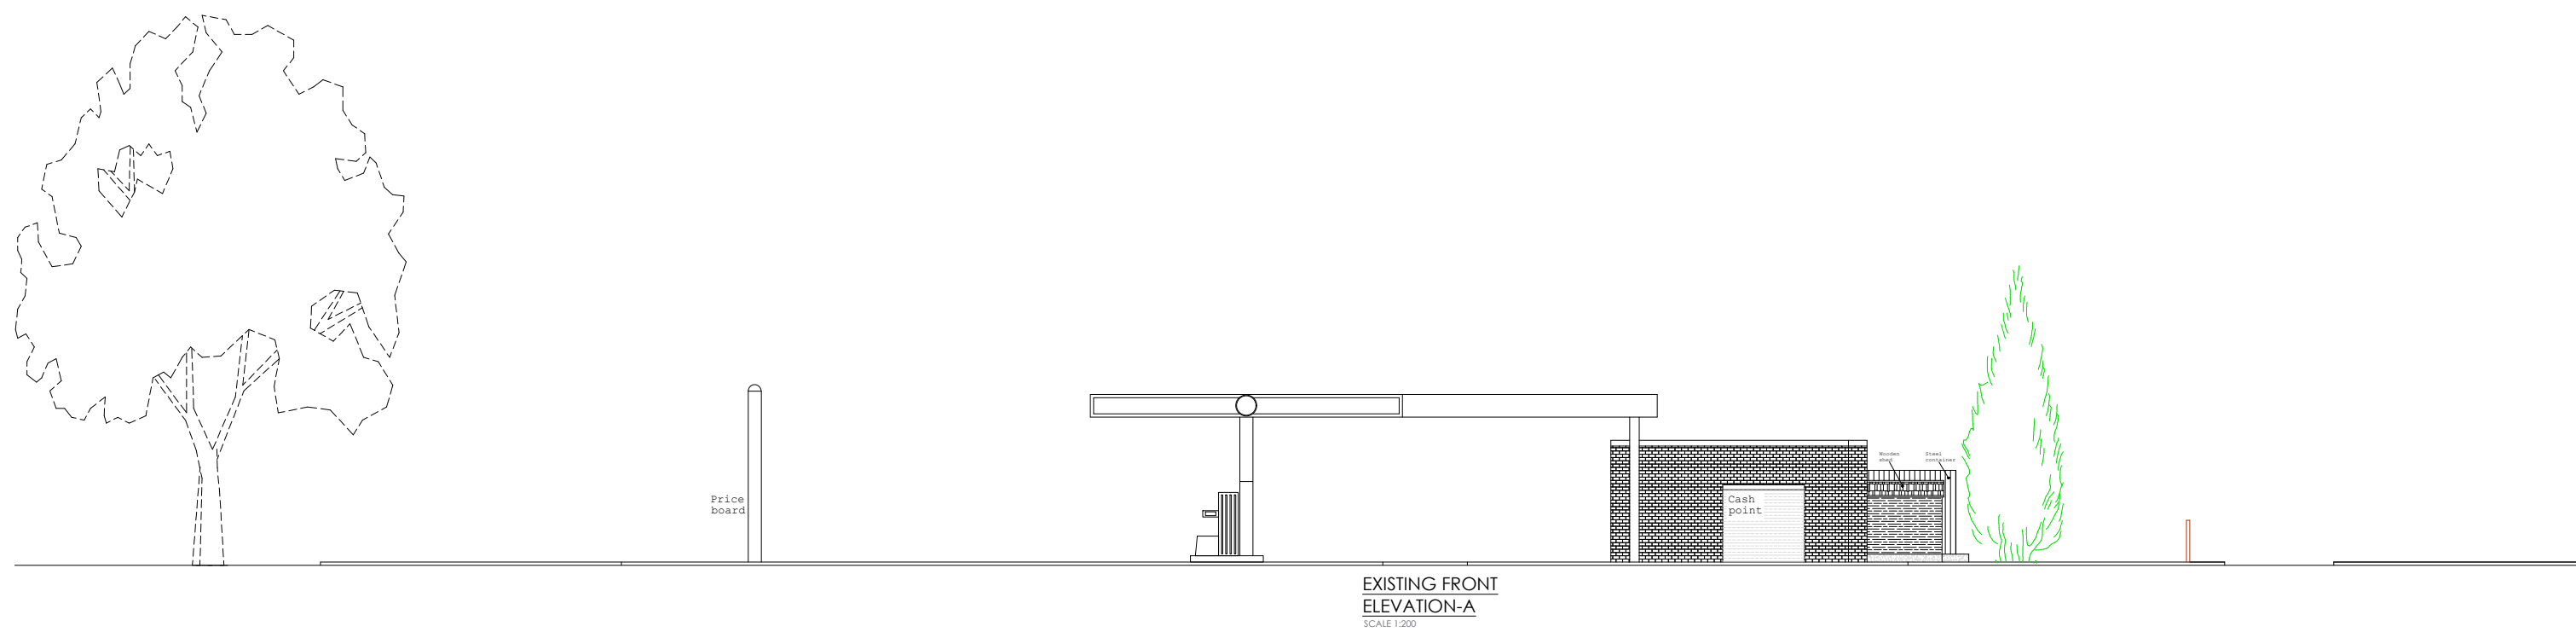

Side—Container

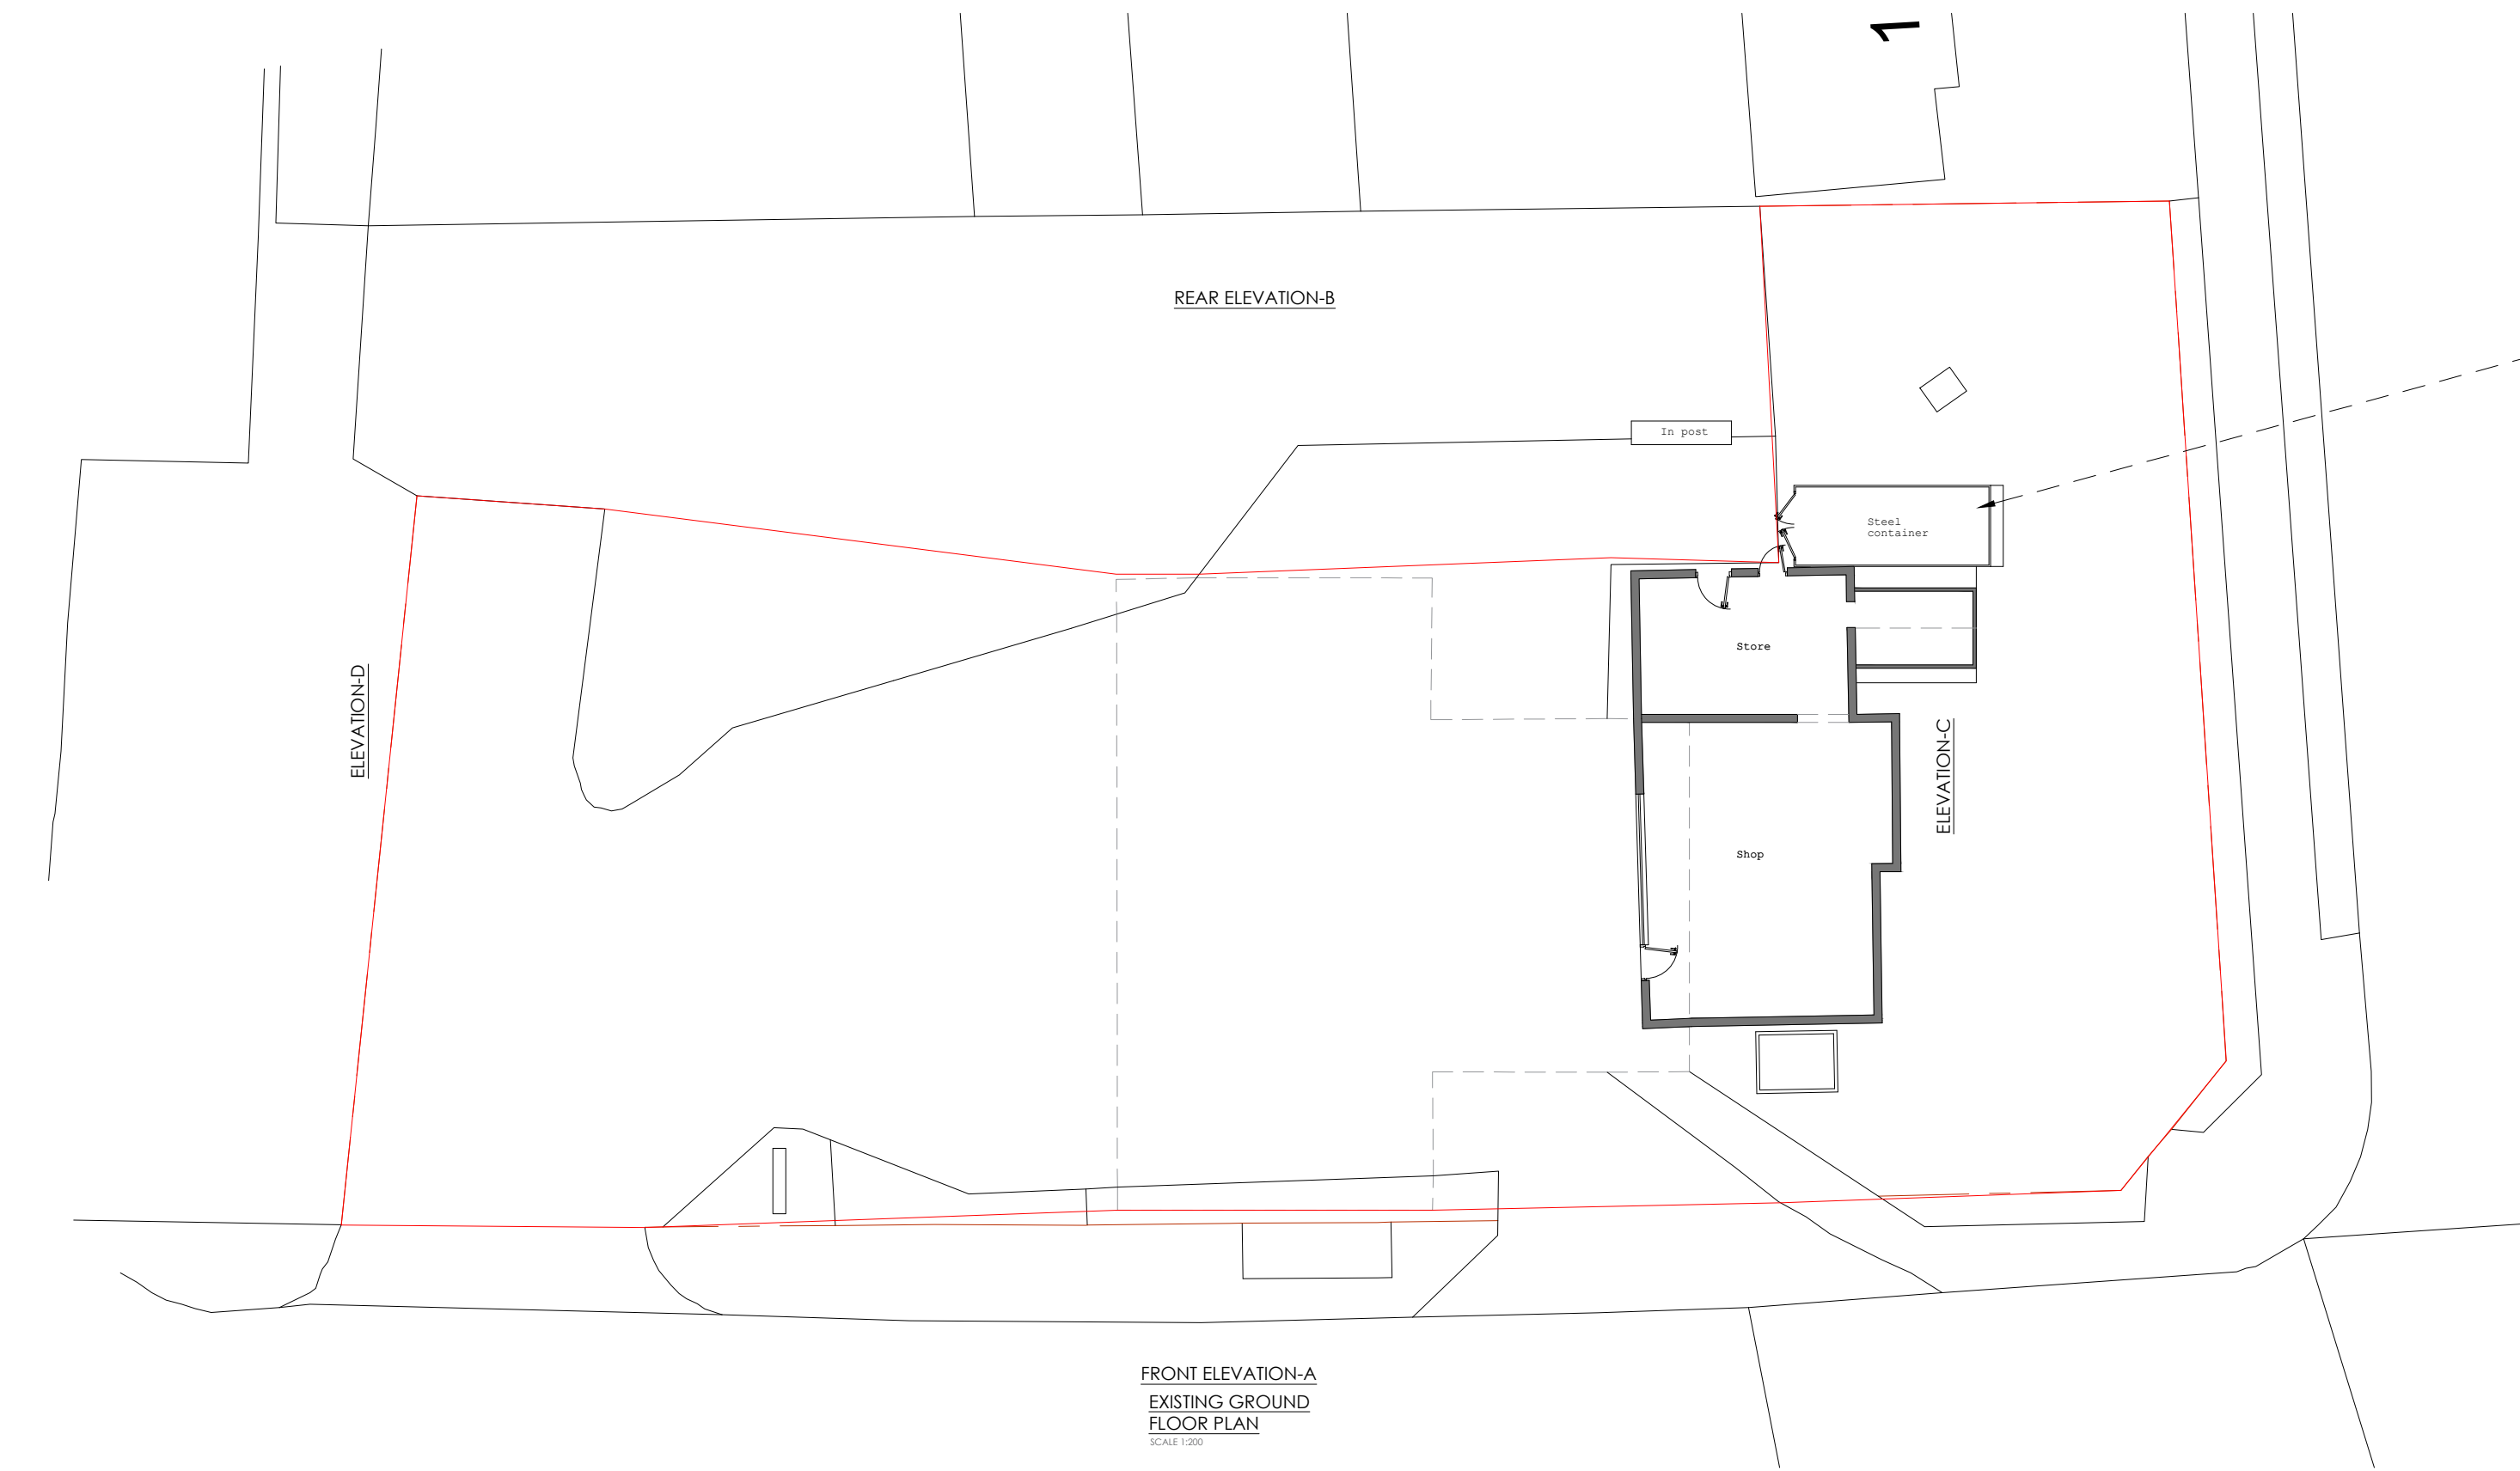


01856 898 022
www.UKPlanningMaps.com

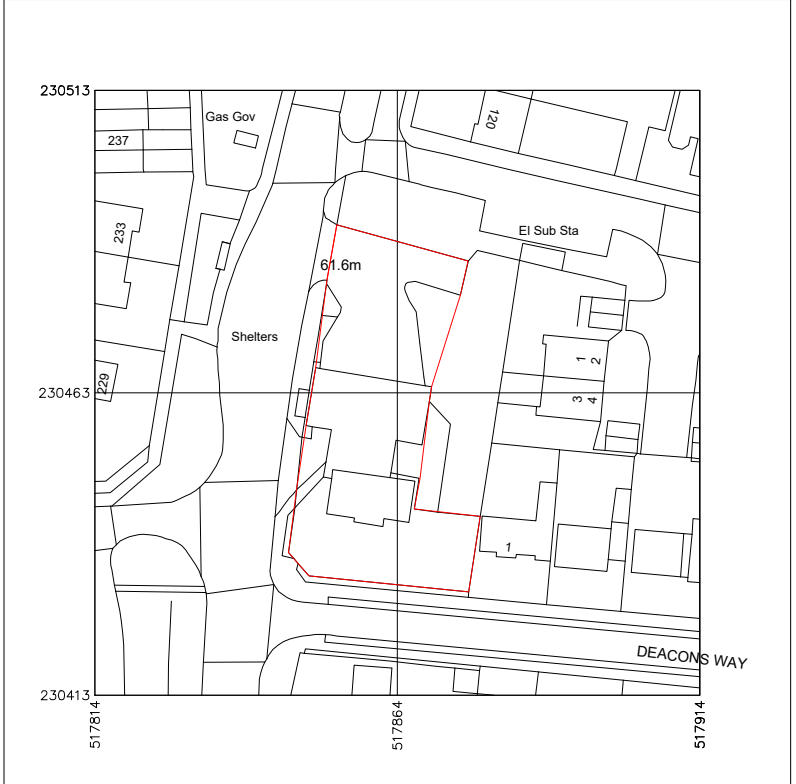


Produced on 30 August 2024 from the Ordnance Survey National Geographic Database and incorporating surveyed revision available at this date.
This map shows the area bounded by 517814 230413, 517814 230413, 517814 230513, 517814 230413.
Crown copyright and database rights 2024 OS 100054135. Supplied by copyright trading as UKPlanningMaps.com a licensed Ordnance Survey partner (OS 100054135).
Data licence expires 30 August 2025. Unique plan reference: v15/1143219/1537662

LOCATION MAP
SCALE 1:1250

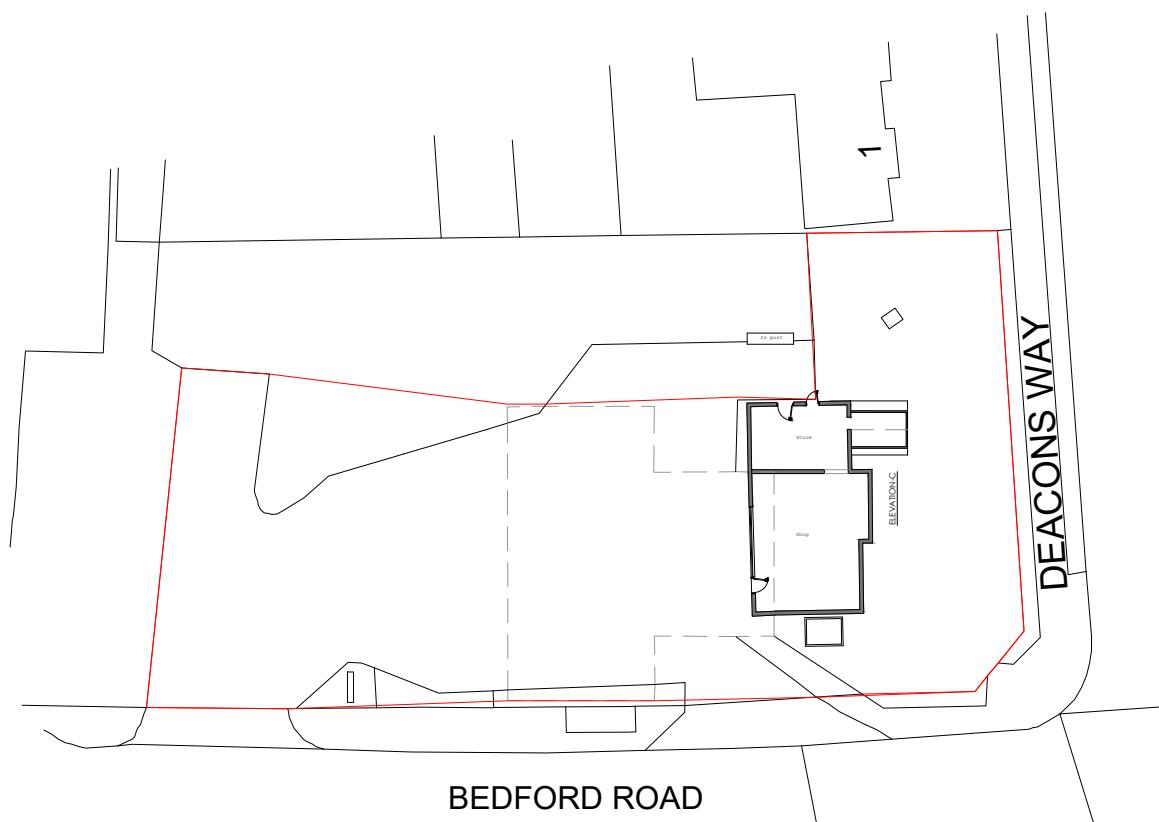


PRE-EXISTING GROUND FLOOR
BLOCK PLAN
SCALE 1:500

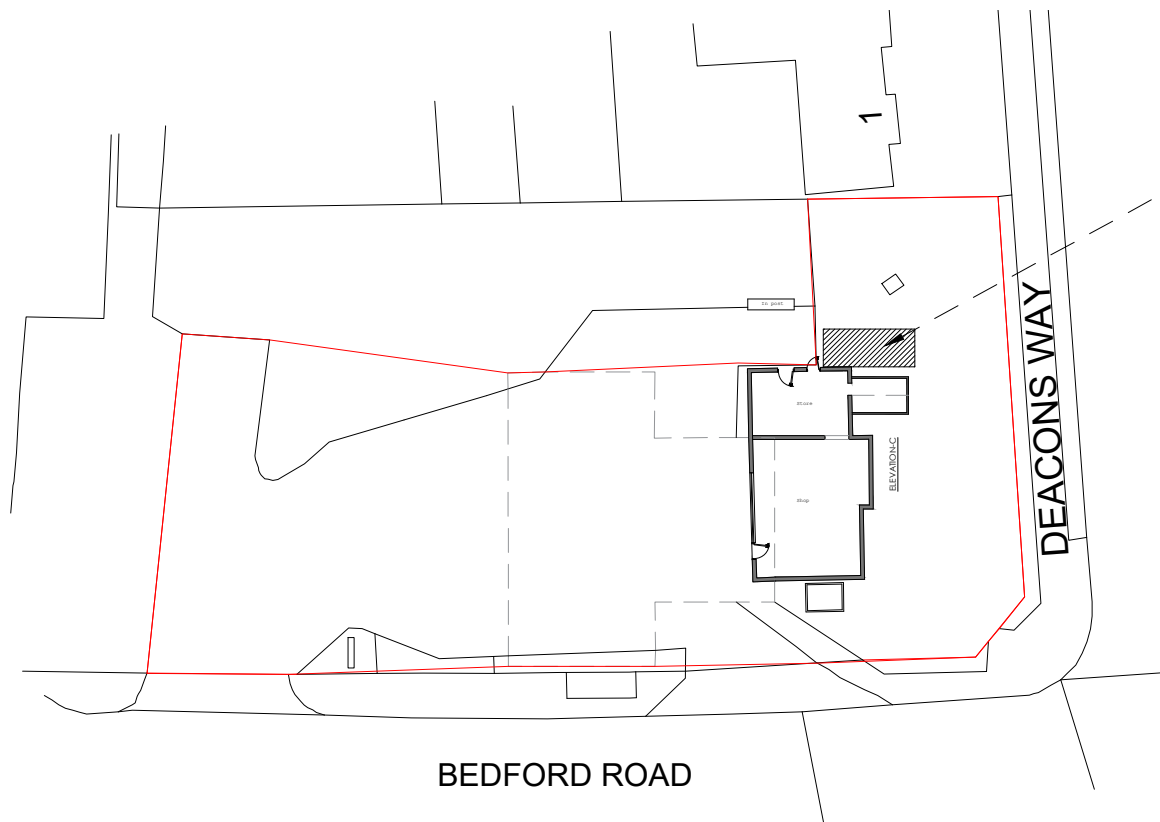

EXISTING GROUND FLOOR
BLOCK PLAN
SCALE 1:500

PROPOSED
CONTAINER
(Retrospective
Application)

 

Do not scale off the drawings (scale only for planning purposes).		ARCH./CLIENT		Drawn UB	
Project Title WESTMILL SERVICE STATION BEDFORD RD HITCHIN SG5 2UG		Checked SP		Scale 1:200	
Drawing Title EXISTING SITE, FLOOR PLANS, ELEVATIONS AND BLOCK PLAN		Size A1		Rev. —	
Project No. 2458		Drawing No. P-02			