

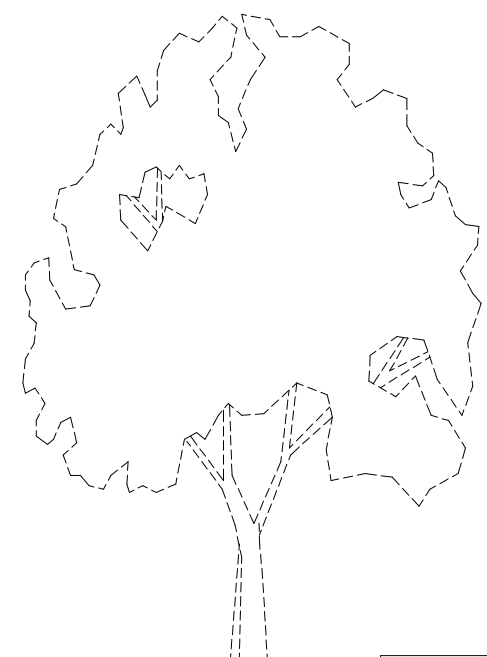
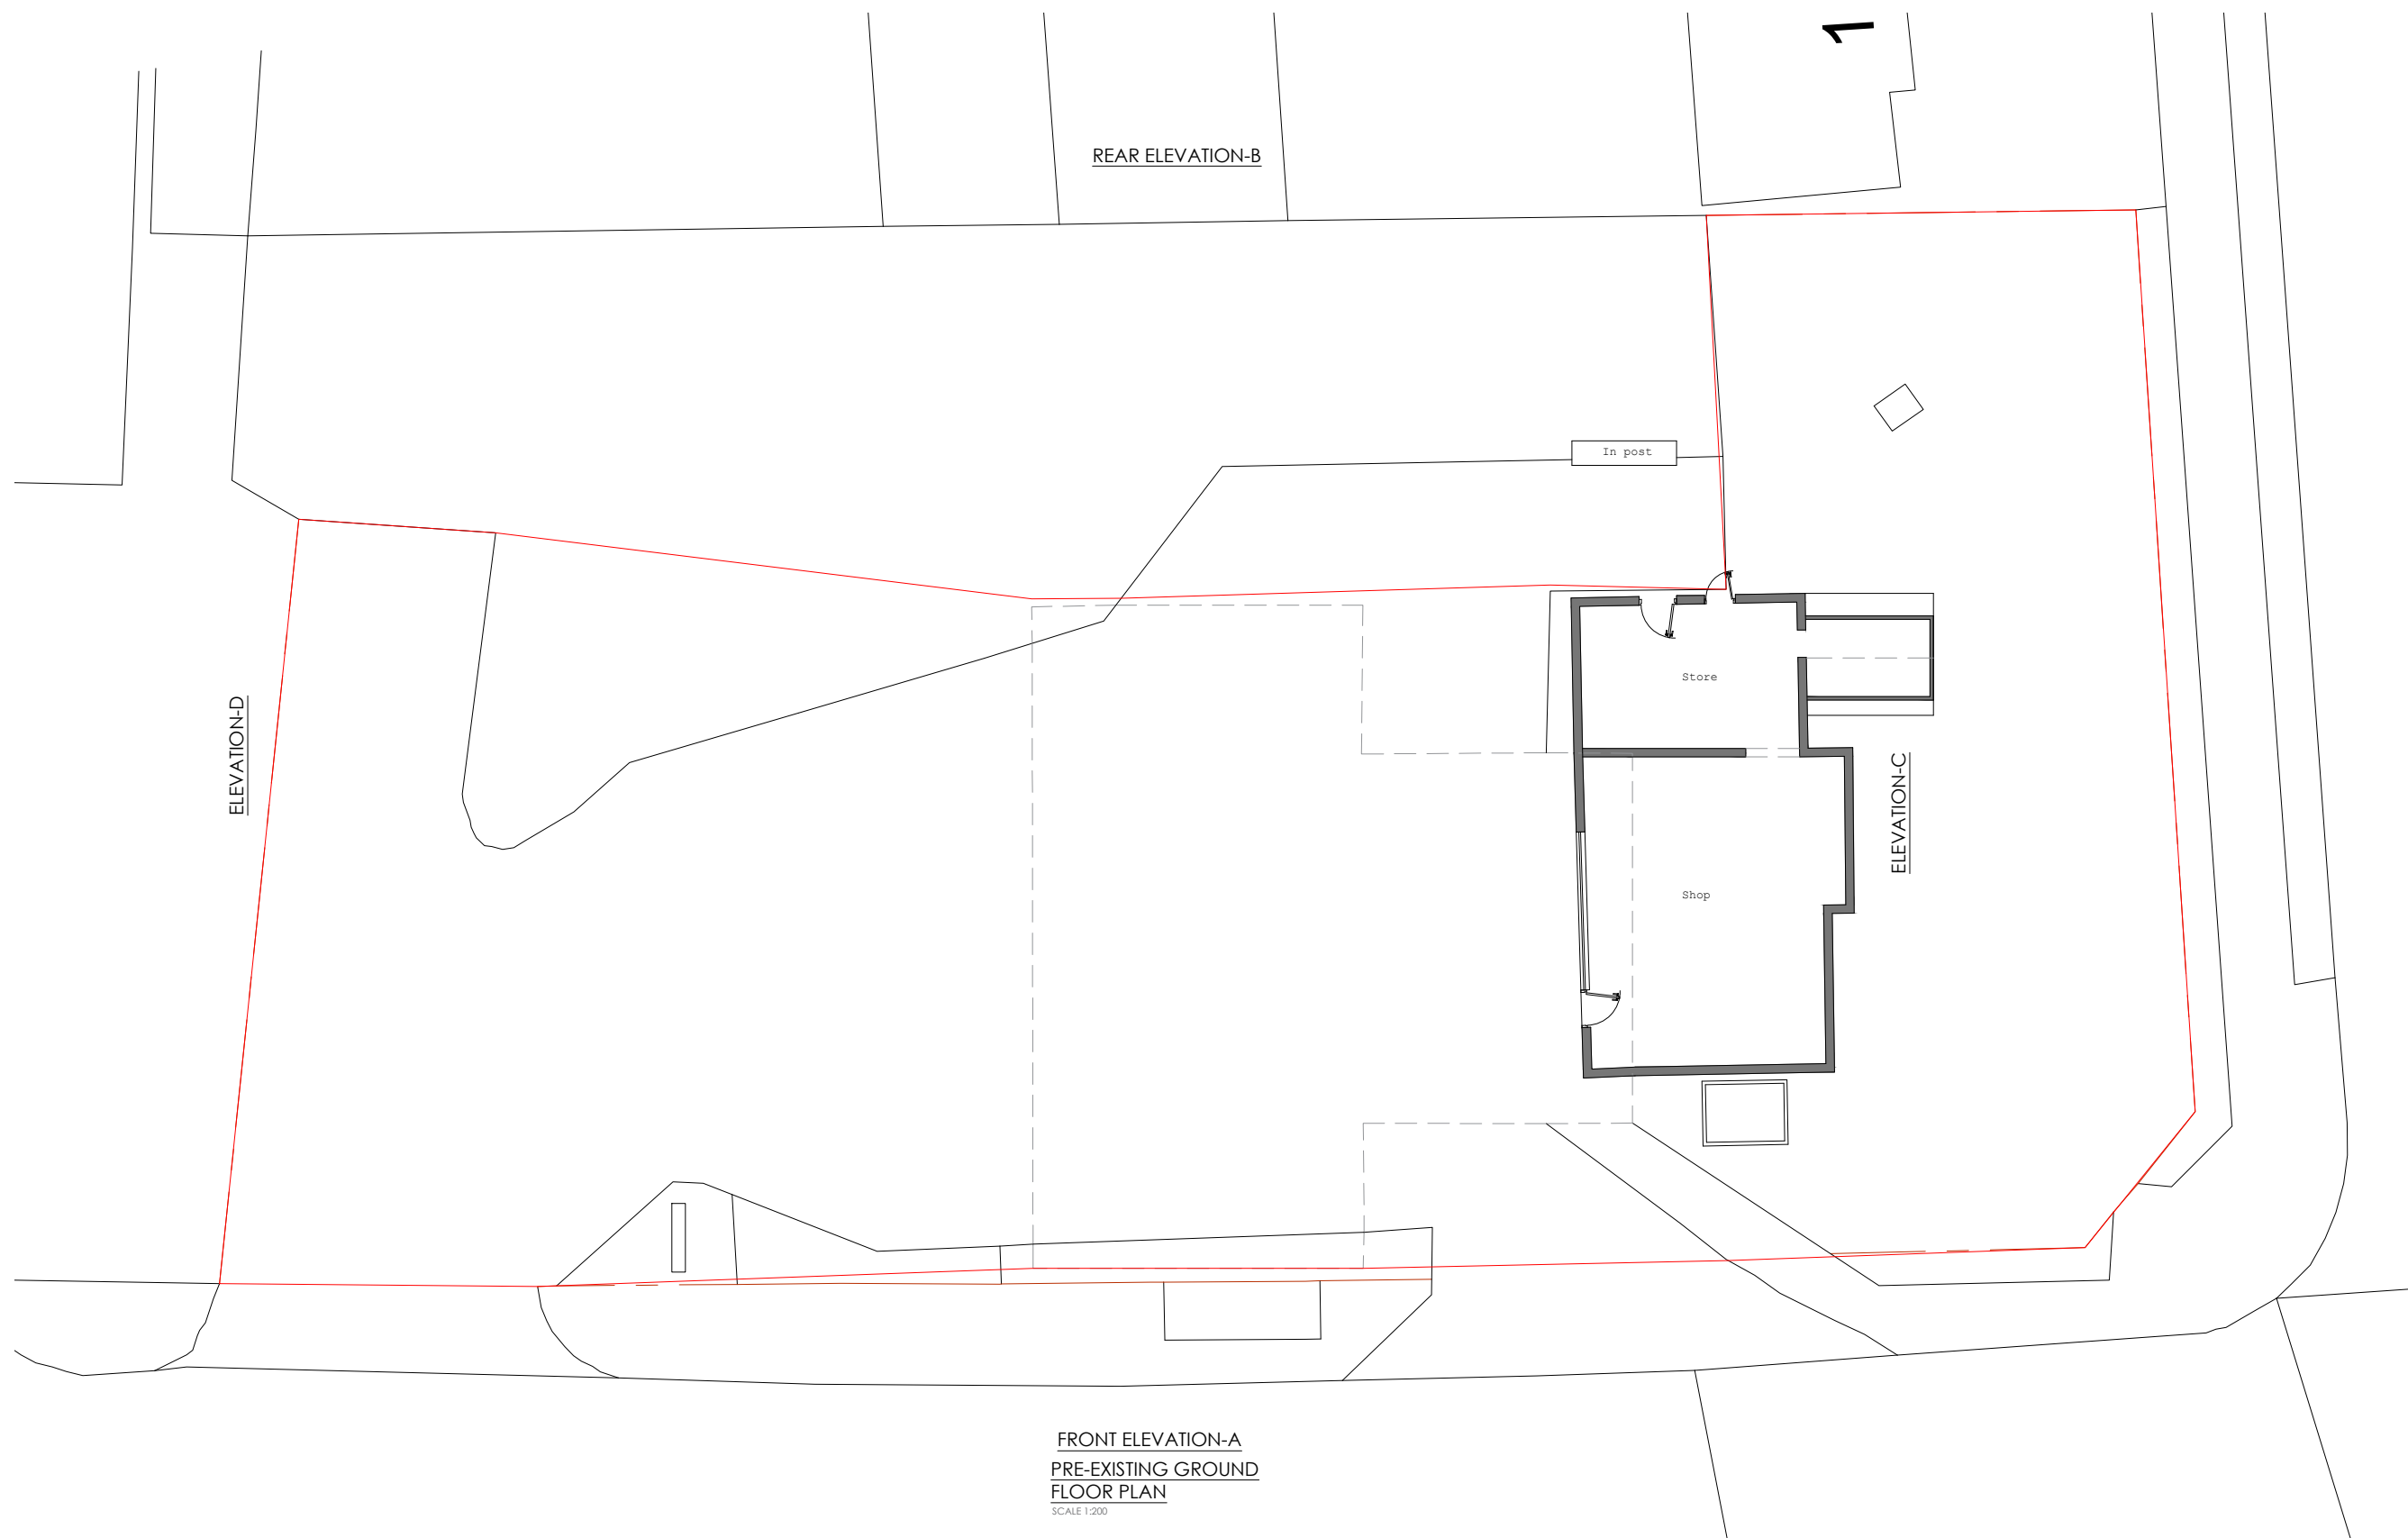
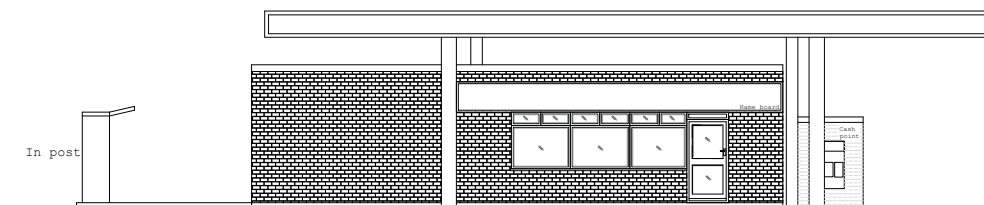
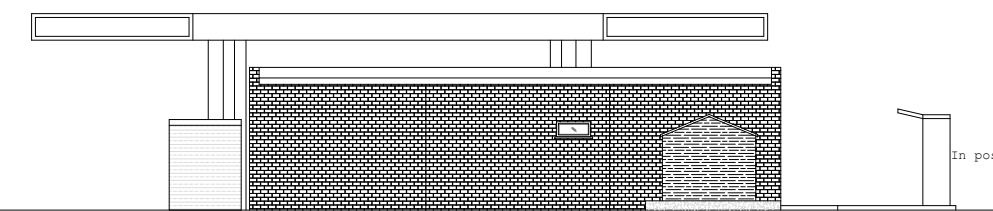


PRE-EXISTING FRONT
ELEVATION-A
SCALE 1:200

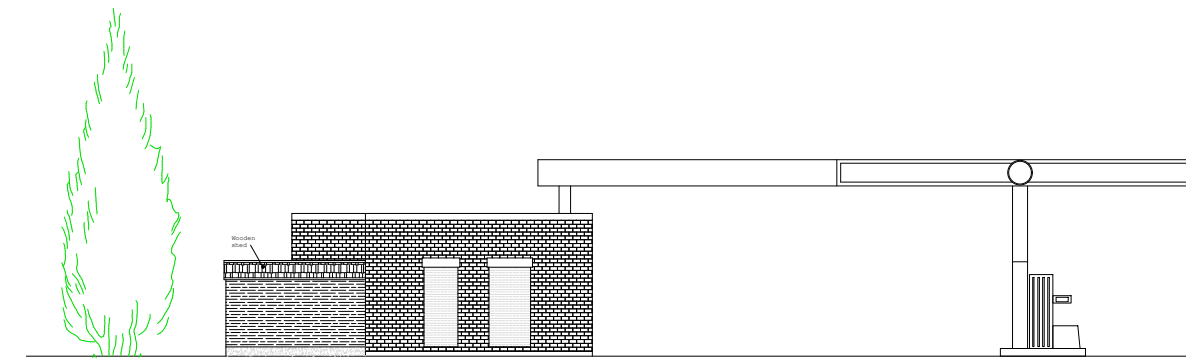

PRE-EXISTING SIDE
ELEVATION-C
SCALE 1:200

EXISTING SIDE
ELEVATION-D
SCALE 1:200

 

Do not scale off the drawings (scale only for planning purposes).

ARCH./CLIENT	Drawn UB		
Project Title WESTMILL SERVICE STATION BEDFORD RD HITCHIN SG5 2UG	Checked SP		
Drawing Title PRE- EXISTING SITE, FLOOR PLANS, ELEVATIONS	Scale 1: 200	Size A2	
Project No. 2458	Drawing No. P-01	Rev. -	