


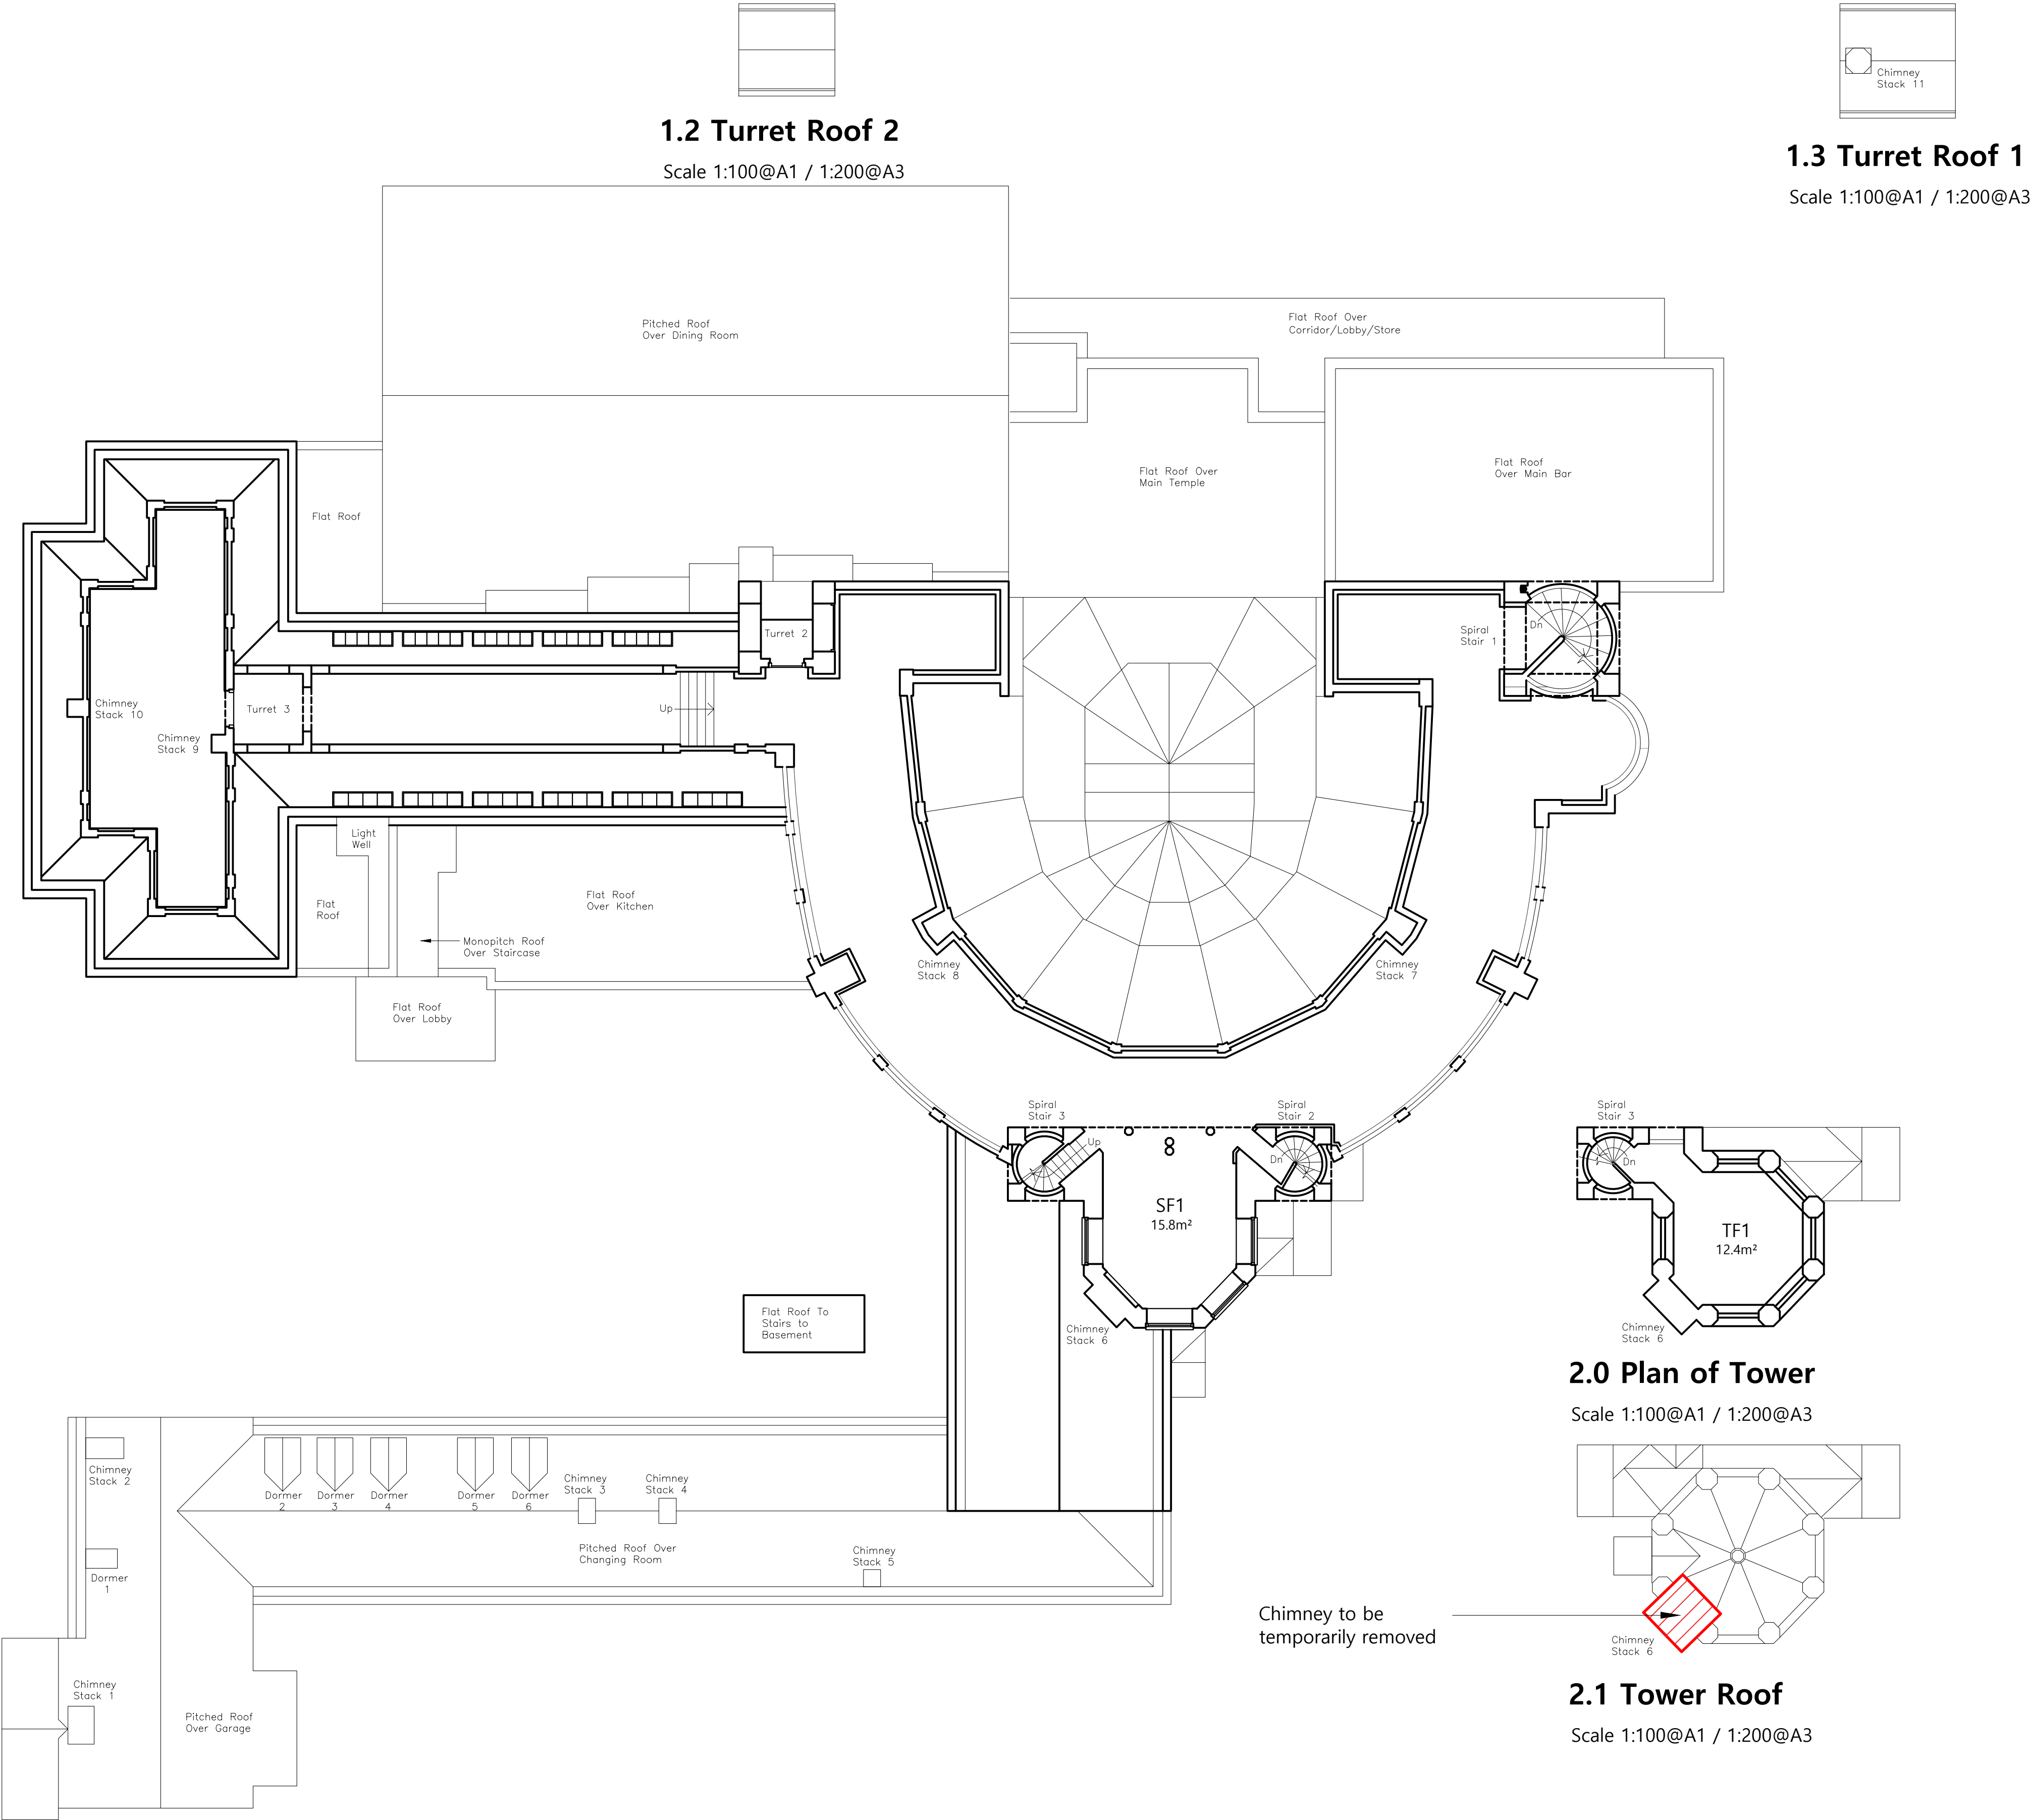


NOTES

Drawings are based on survey data and may not accurately represent what is physically present. Scale for planning purposes only. All dimensions are to be verified on site before proceeding with the work.

All dimensions are in millimeters unless noted otherwise.

James Mackintosh Architects shall be notified in writing of any discrepancies.

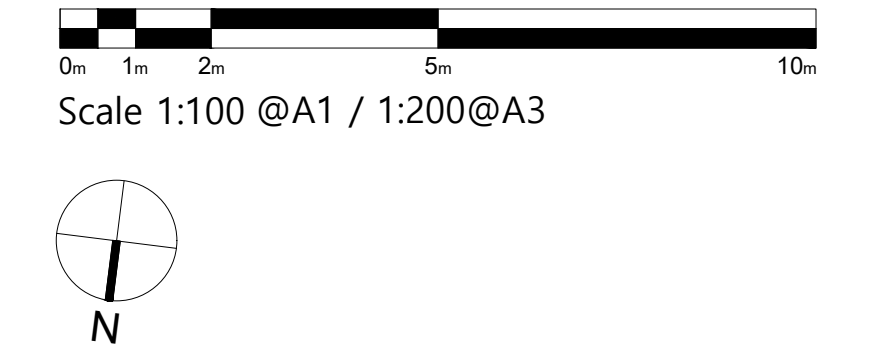

- Mar21 AO JPM First issue

ISSUE	DATE	DRAWN	CHECKED	DESCRIPTION
-------	------	-------	---------	-------------

PROJECT The Cloisters
Letchworth Garden City
SG6 3TH

CLIENT Lawrence Cloisters Trust

JAMES MACKINTOSH ARCHITECTS
DESIGN / CONSERVATION / HISTORIC INTERIORS
E: studio@jmacintosh.com
T: 01608 692310 W: www.jamesmackintosharchitects.com

DWG TITLE Roof Plan
As existing

STATUS Listed Building Consent

JOB/DWG No. 253 - 114

SCALE 1:100@A1 1:200@AREVISION -