



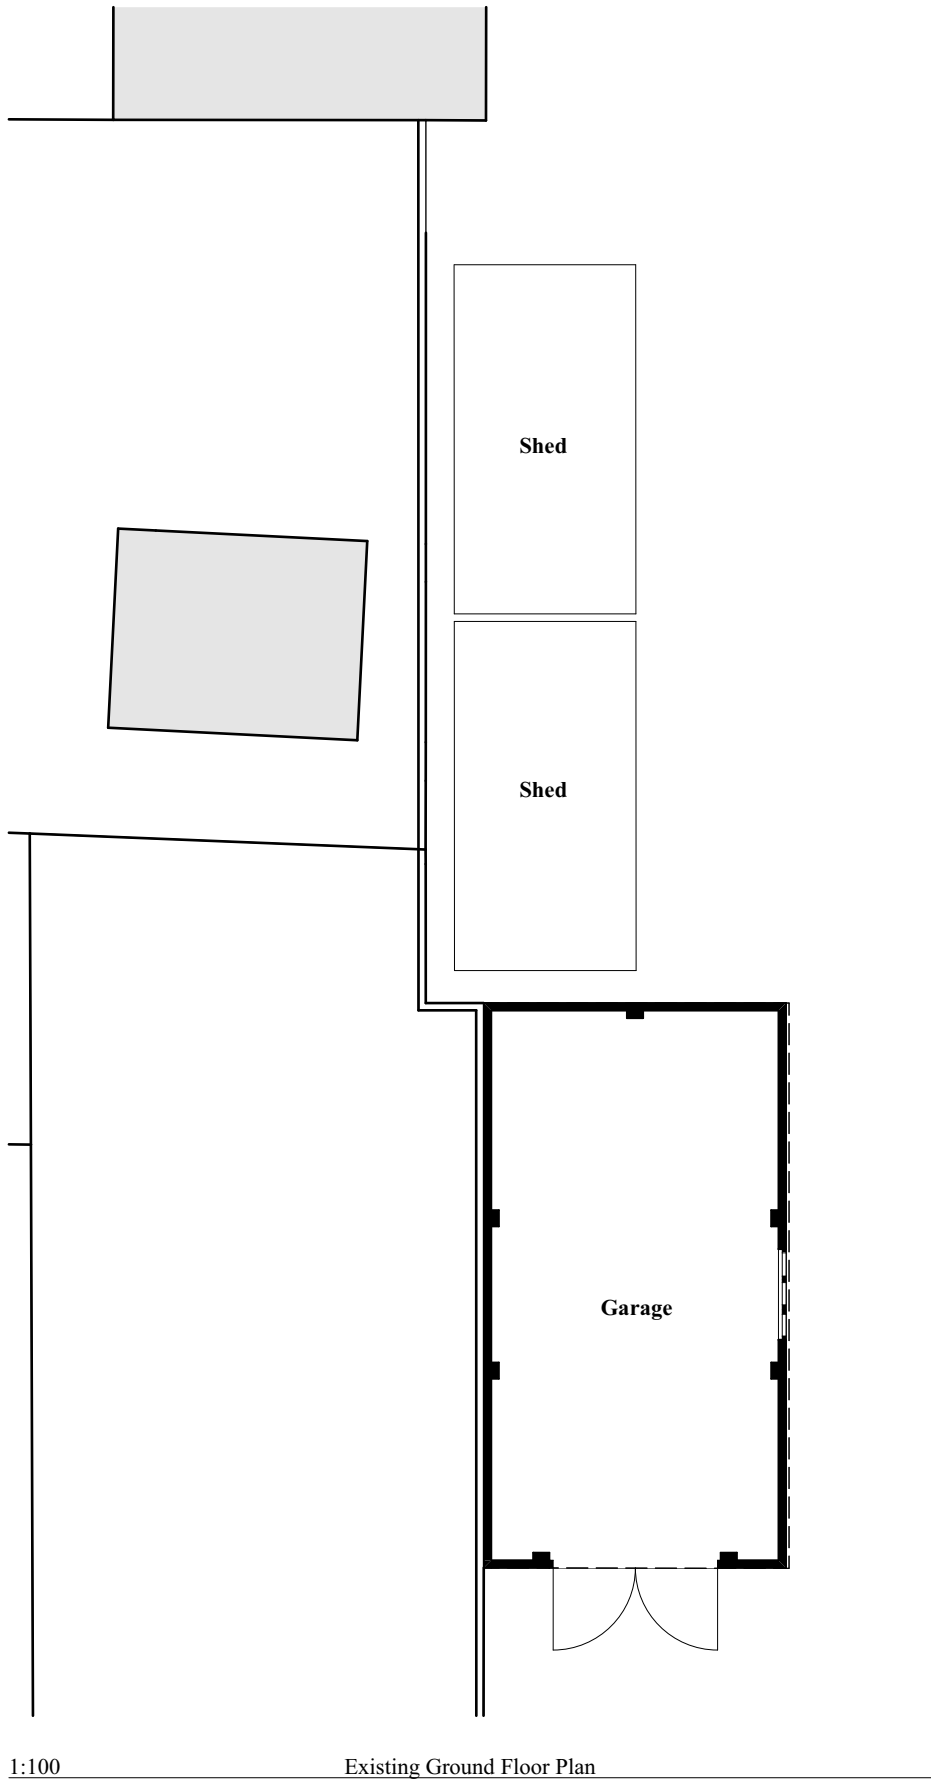


1:100 Existing Ground Floor Plan




1:100 Existing Roof Plan

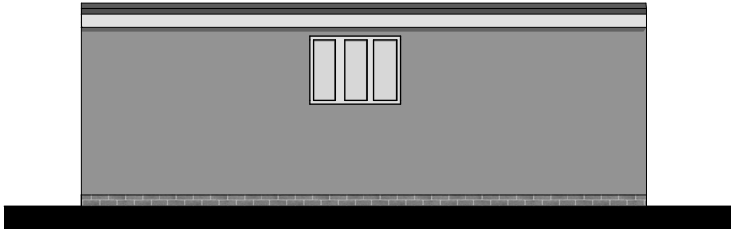


1:100 Existing North West Elevation

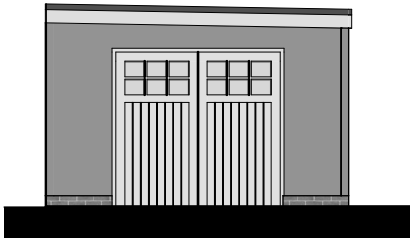

1:100 Existing North East Elevation

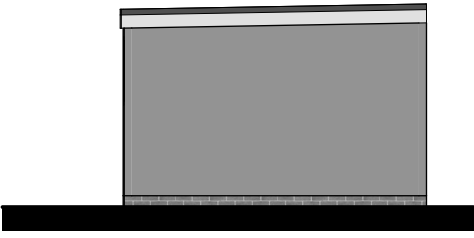

1:100 Existing South West Elevation

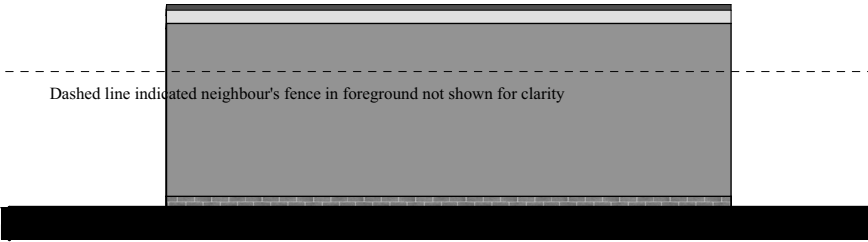

1:100 Existing South East Elevation



London | Cambridge | St Ives
0208 050 6206 | 01480 301 554
info@cbb-architects.co.uk



Status
Planning

Client Name
Geraint James

Project Address
18 Pembroke Road Baldock SG7 6DB

Title
Existing Plans and Elevations

Scale
1:100@A3

Drawing Number
24188-0100

Date
13/08/2024

Revision
P1

Rev	Date	Drawn by	Change description
P1	13/08/2024	GC	Issued for Planning



General Notes
Do not scale from this drawing, apart from Town Planning purposes. Work to figure dimensions only. This drawing is the property of Cameron Bosque Brookes Architects Limited and copyright is reserved by them. This drawing is issued on the basis that it is not copied, used or disclosed by or to any unauthorised person without the prior written consent of Cameron Bosque Brookes Architects Limited. The drawing representative of the building or site and intended works. Contractors should carry out their own independent site surveys to confirm dimensions.