




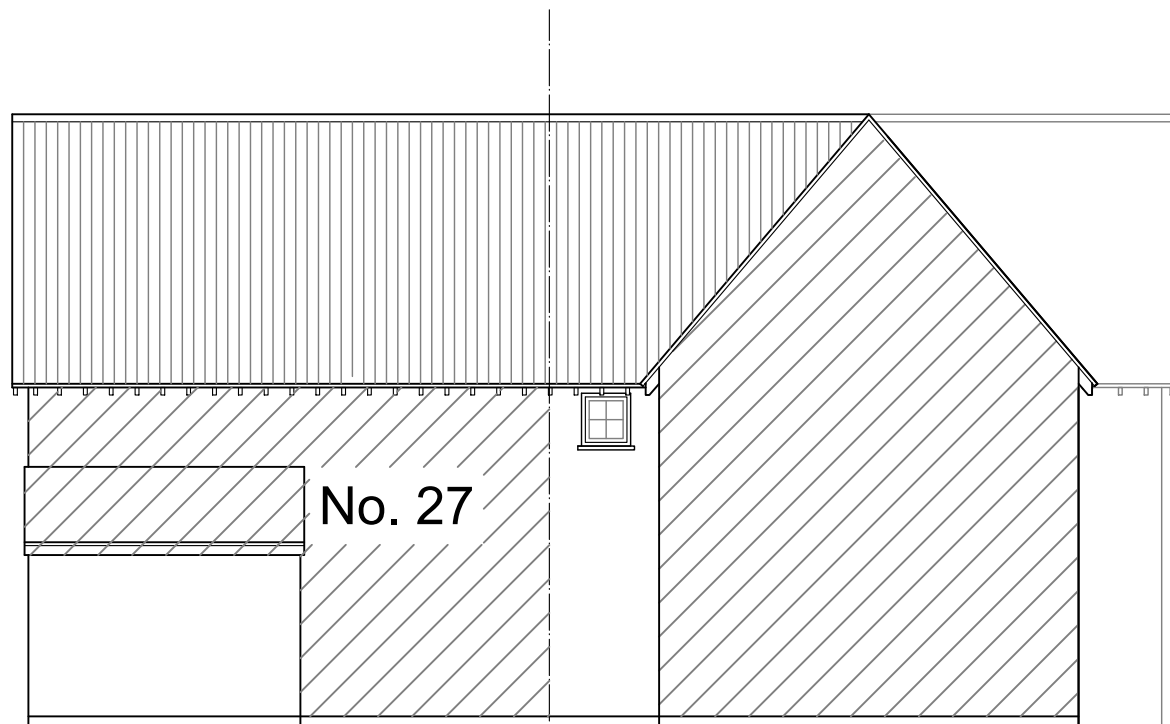


Front Elevation (West)

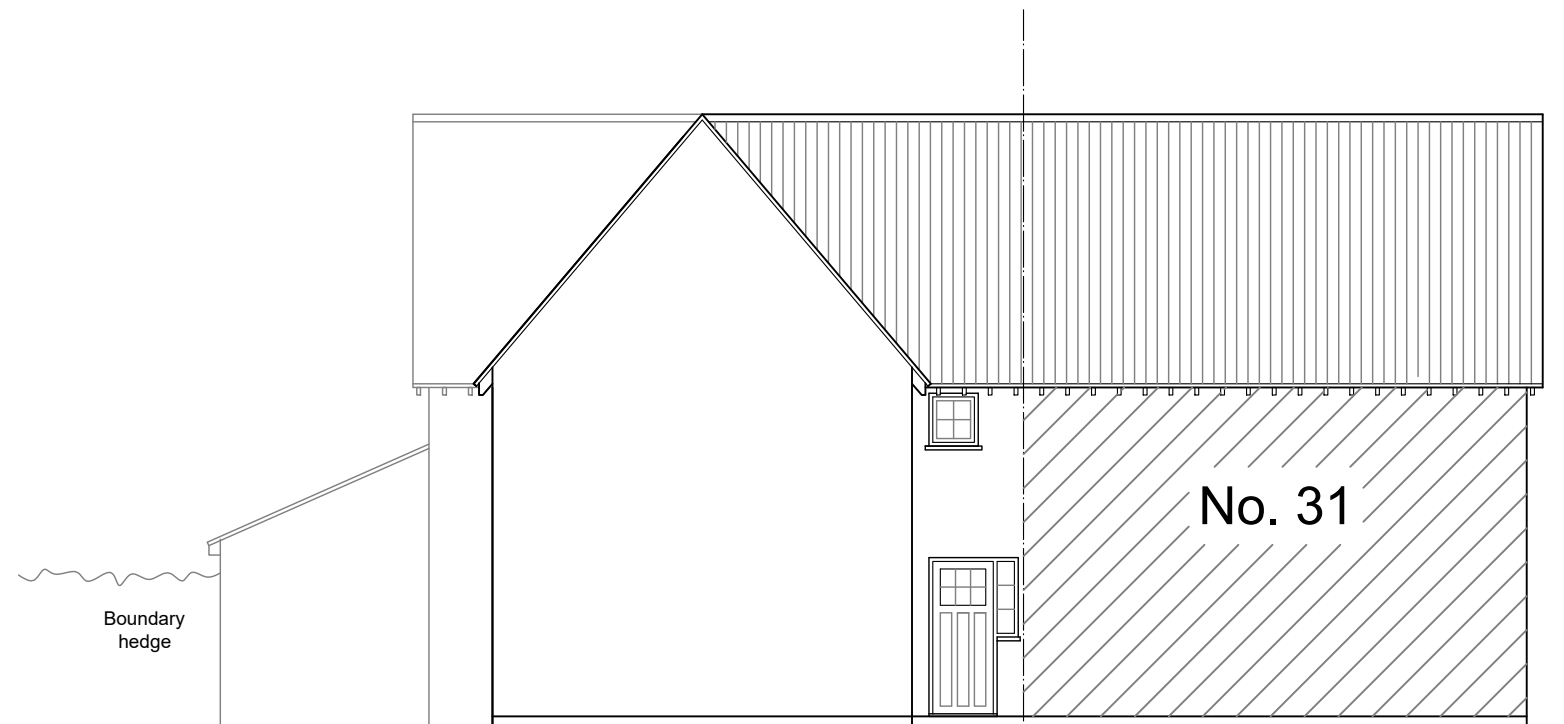


Front Elevation (North)

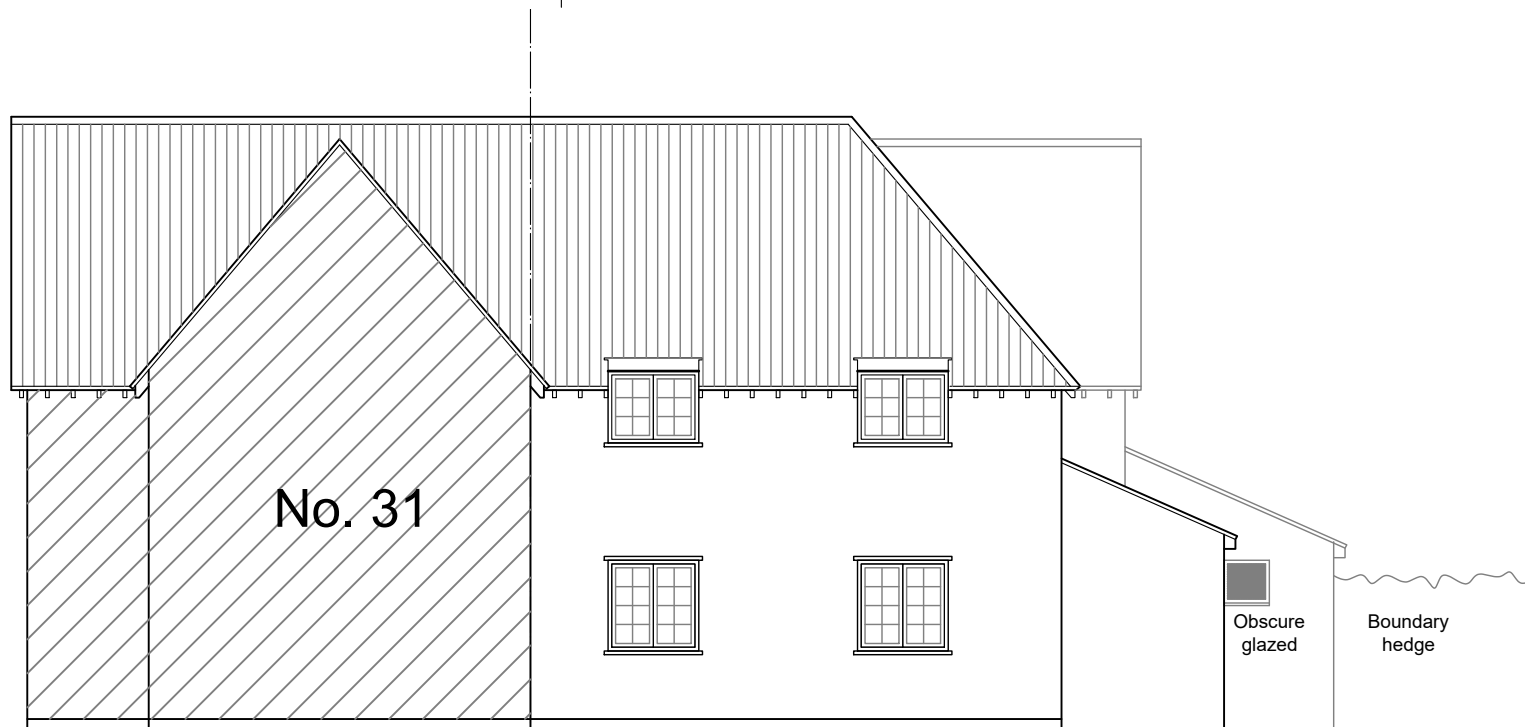

Rear Elevation (South)

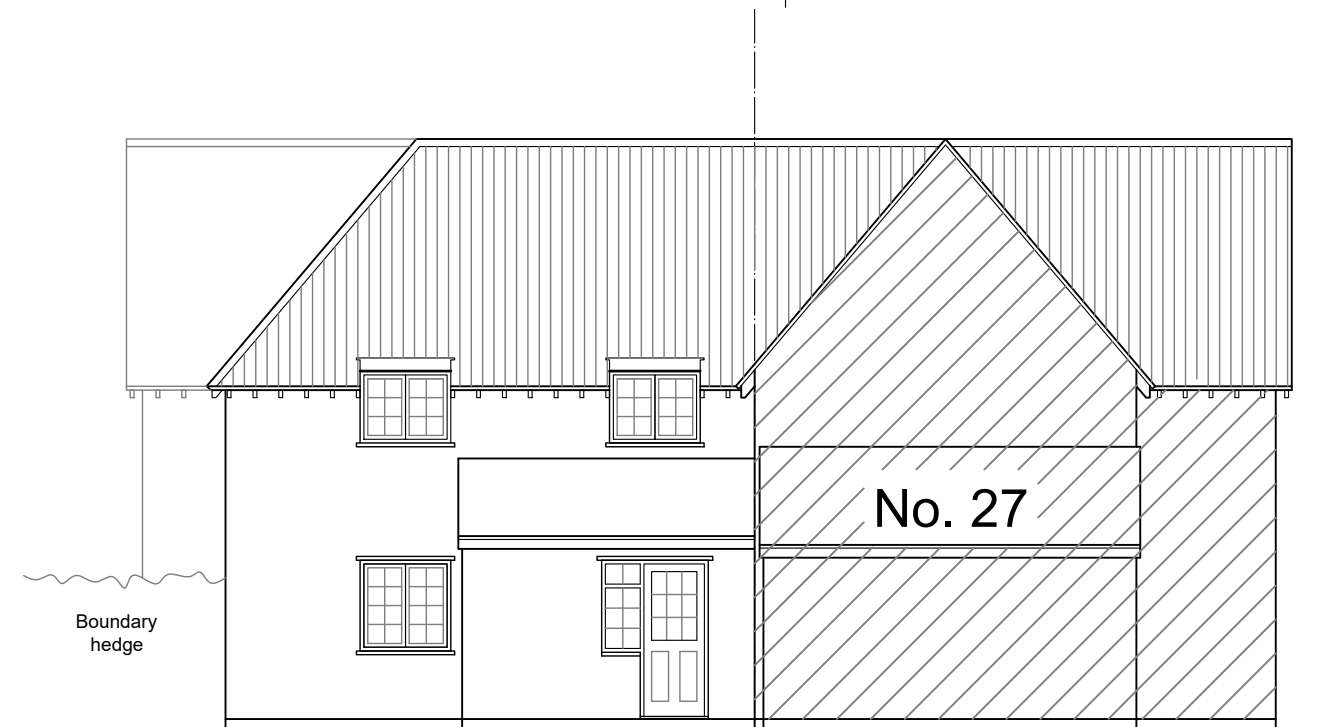

Rear Elevation (East)

 

SCALE BAR

Project		Client		 Lines & Squares Ltd 81 London Road Knebworth Herts SG3 6HG	
37 Stockens Green, Knebworth		Knebworth Tenants Ltd			
Title		Drawn	RF	Checked	
Proposed Elevations		Scale	1:100@A3	Approved	
		© Copyright reserved			
		Project No.		Drawing No.	Rev
		LS875		P05	-