




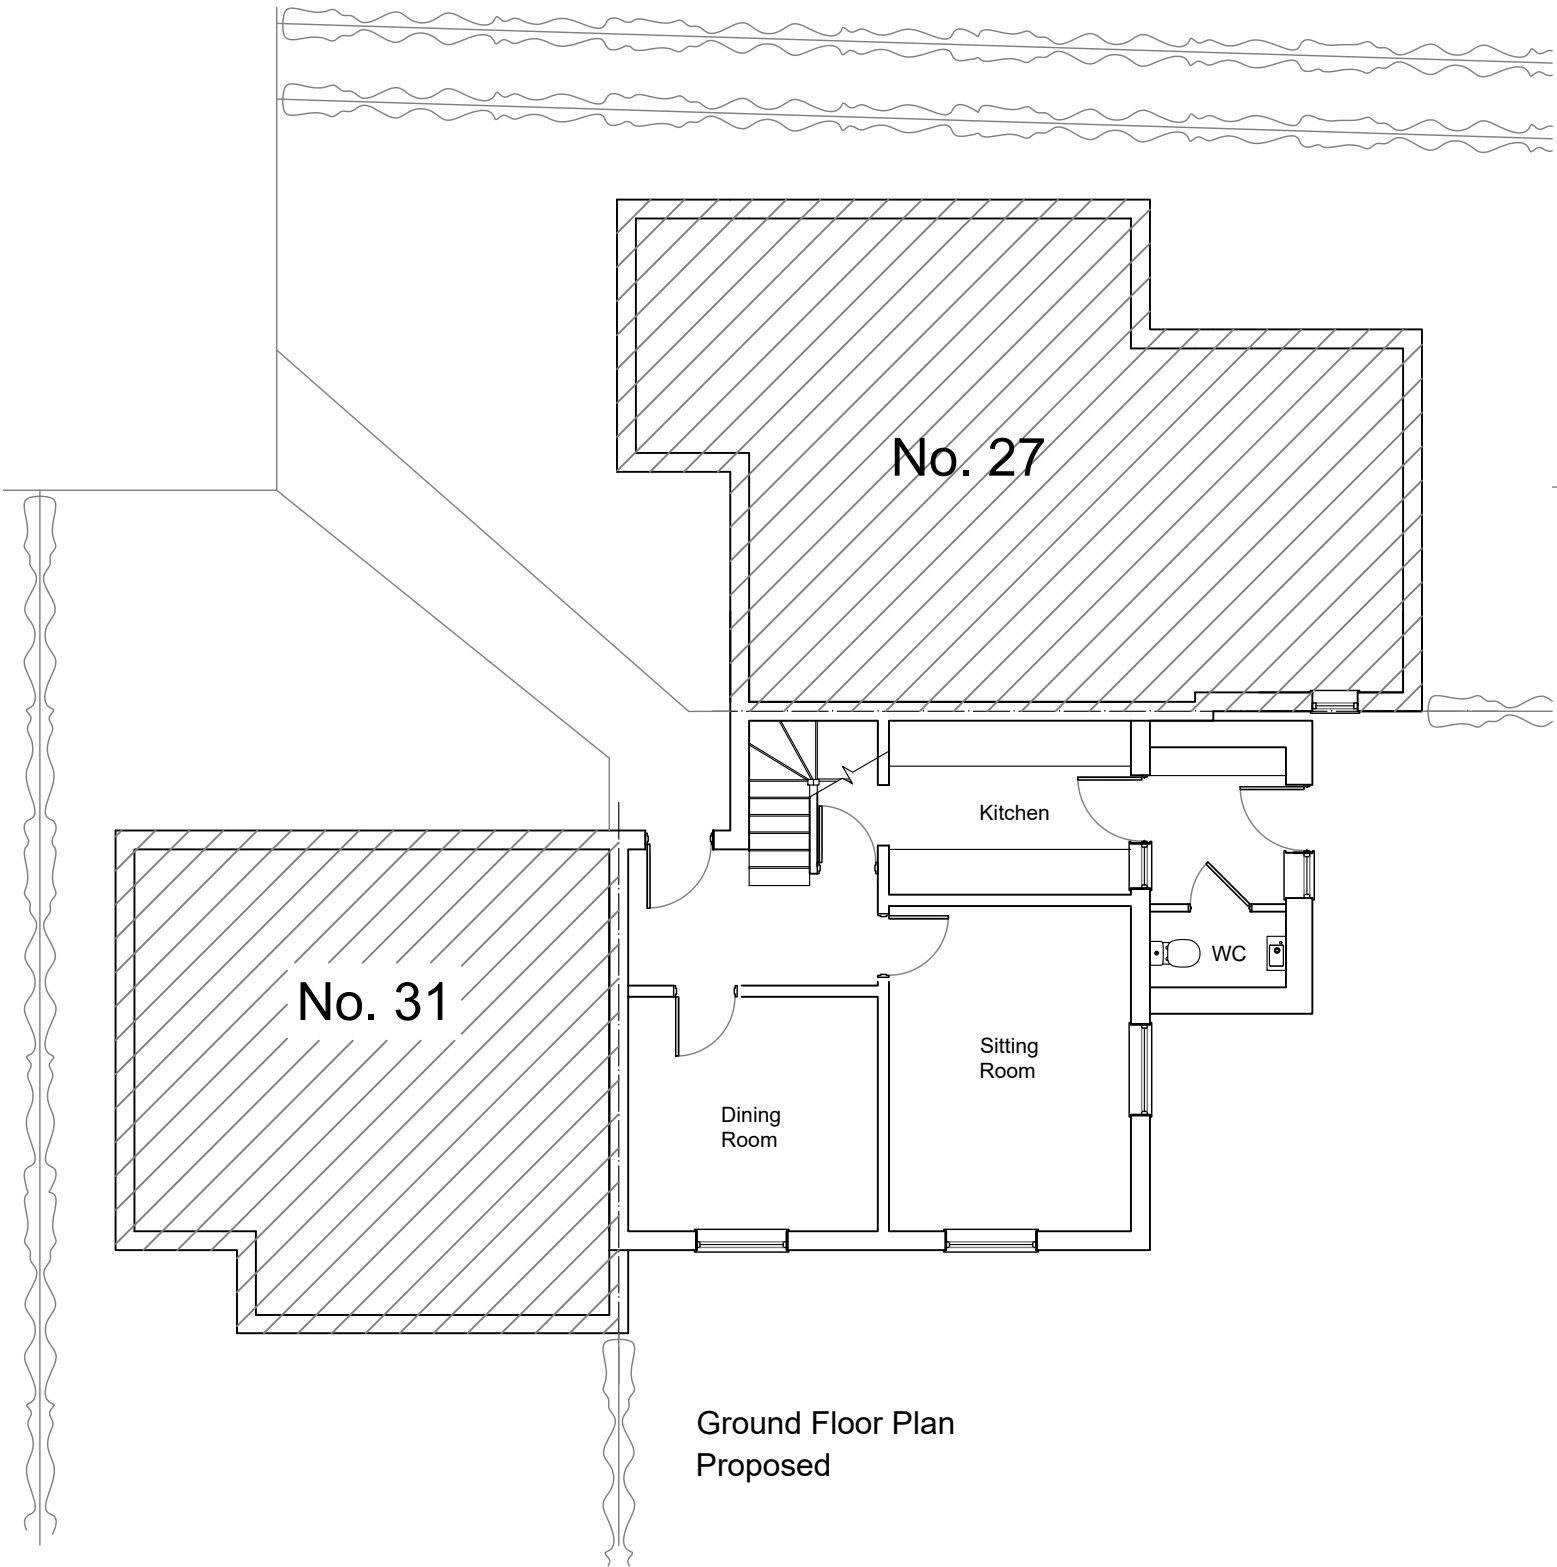

Ground Floor Plan
Proposed

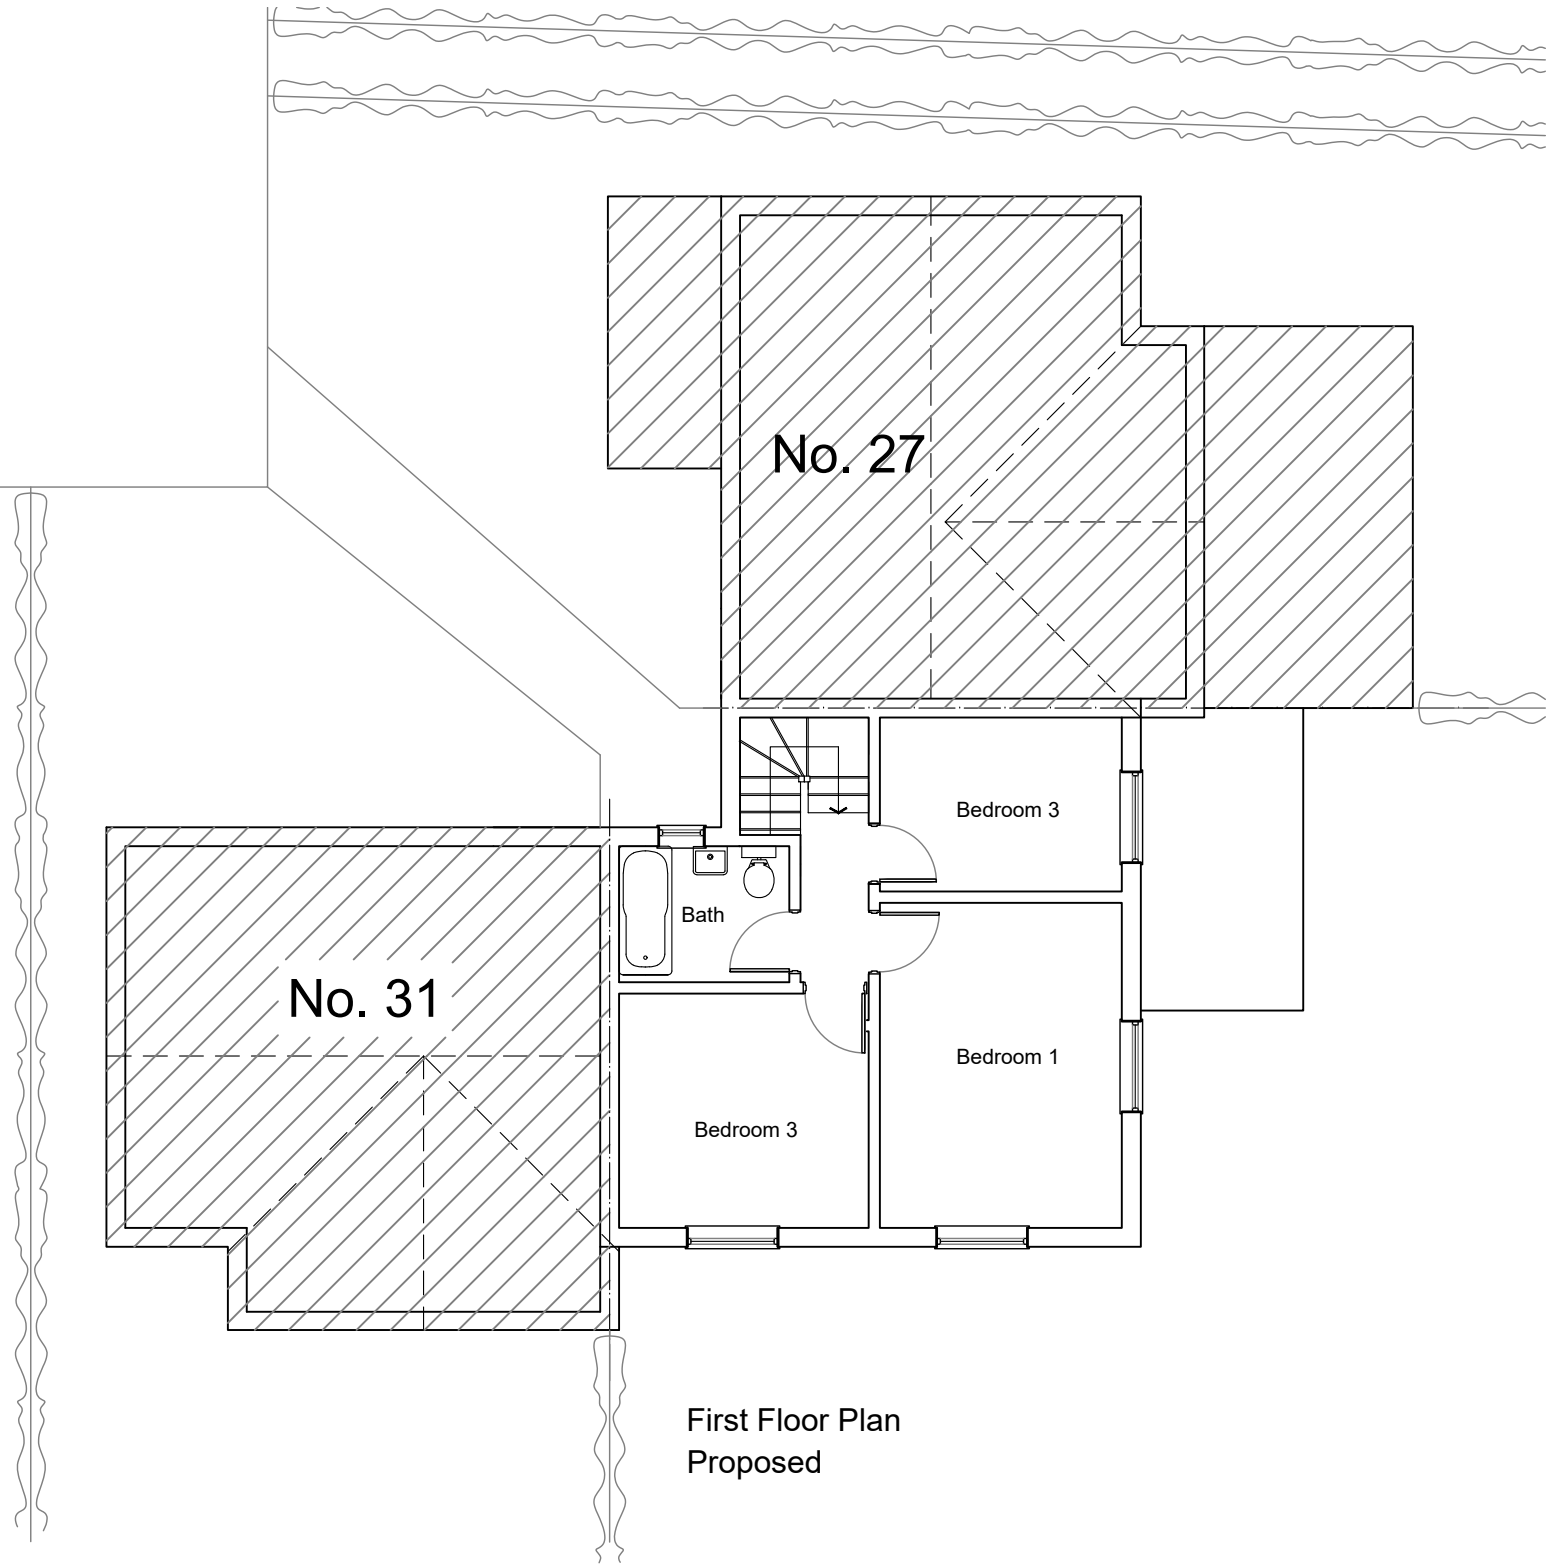

First Floor Plan
Proposed

 

SCALE BAR

Project		Client		L&S DESIGN Lines & Squares Ltd 81 London Road Knebworth Herts SG3 6HG			
37 Stockens Green, Knebworth		Knebworth Tenants Ltd					
Title		Drawn	RF	Checked			
		Scale	1:100@A3	Approved			
		© Copyright reserved					
		Project No.		Drawing No.		Rev	
		LS875		P04		-	