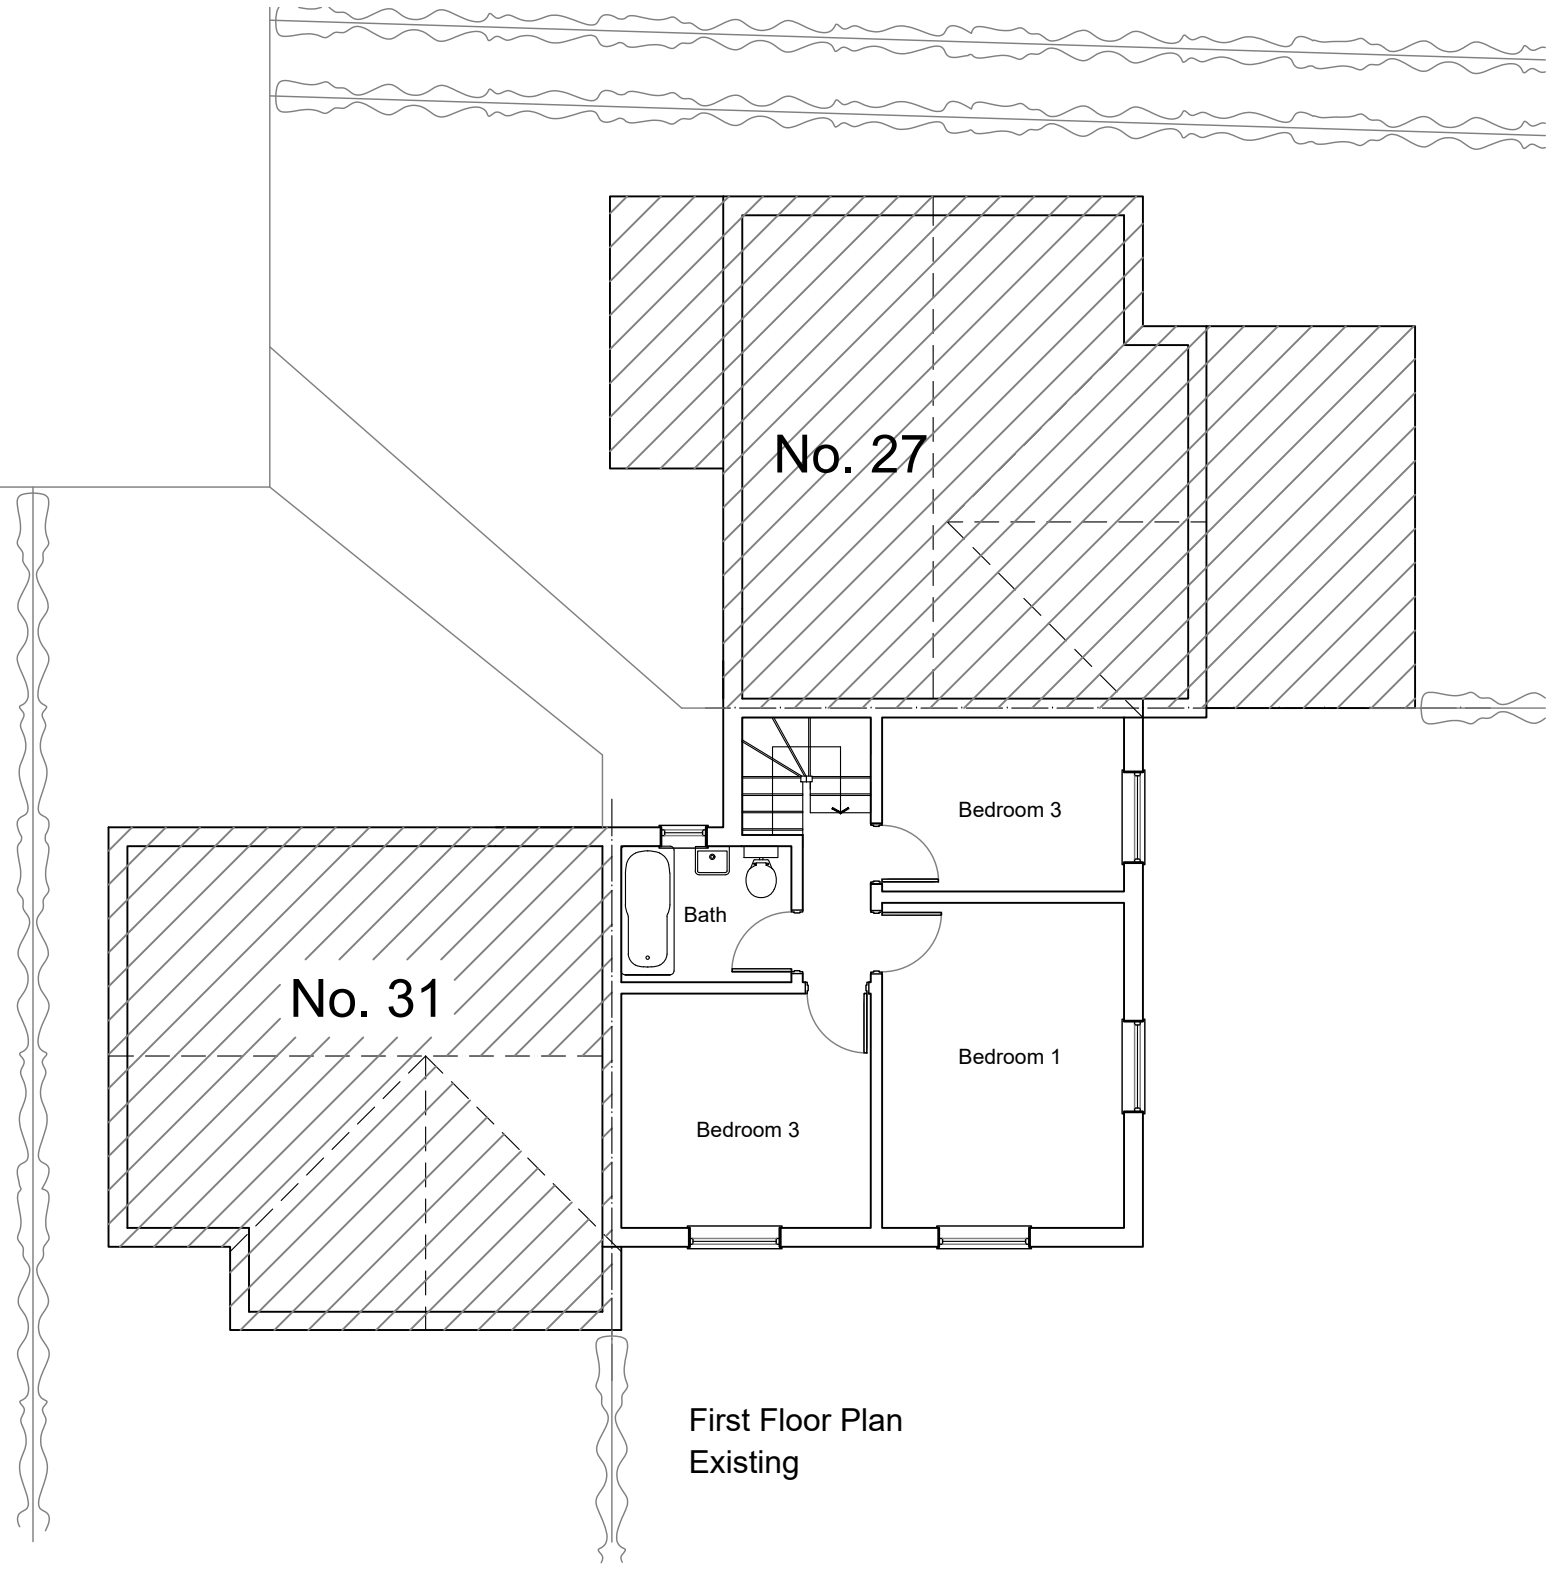
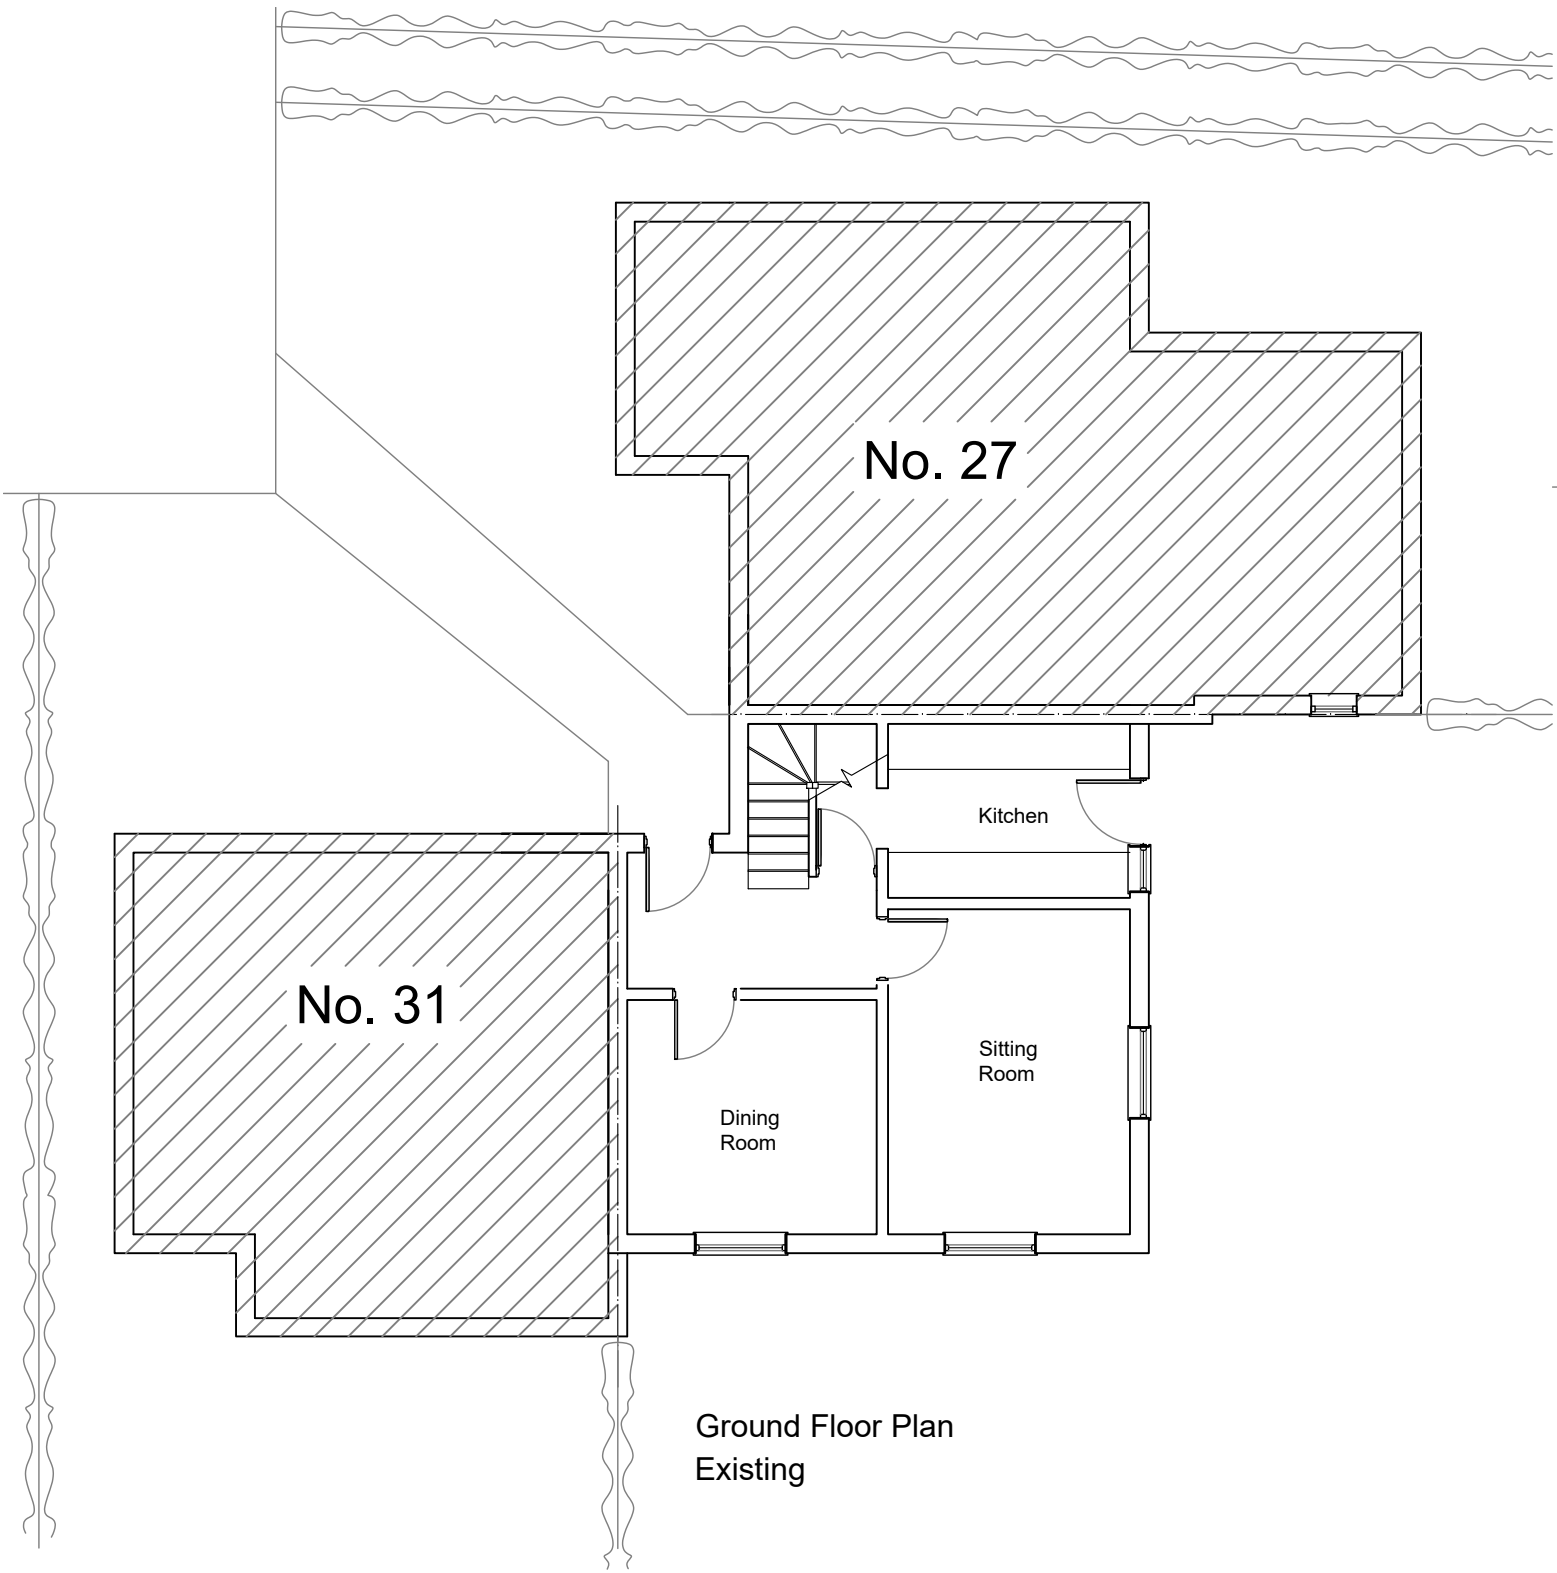


Project		Client		L&S DESIGN Lines & Squares Ltd 81 London Road Knebworth Herts SG3 6HG	
37 Stockens Green, Knebworth		Knebworth Tenants Ltd			
Title	Drawn		RF	Checked	
	Scale		1:100@A3	Approved	
	© Copyright reserved				
Existing Floor Plans		Project No.		Drawing No.	Rev
		LS875		P02	-