


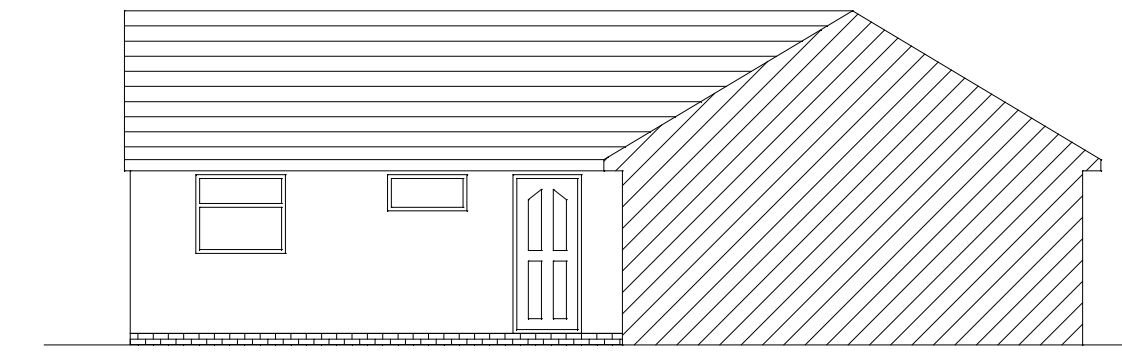
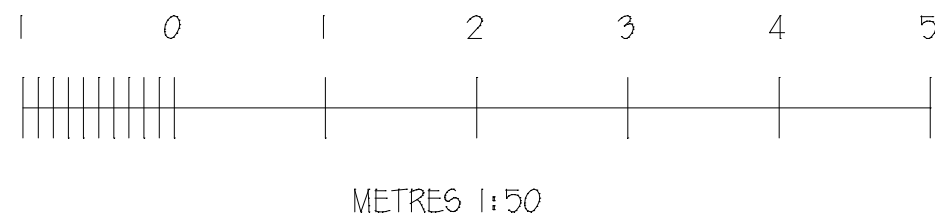


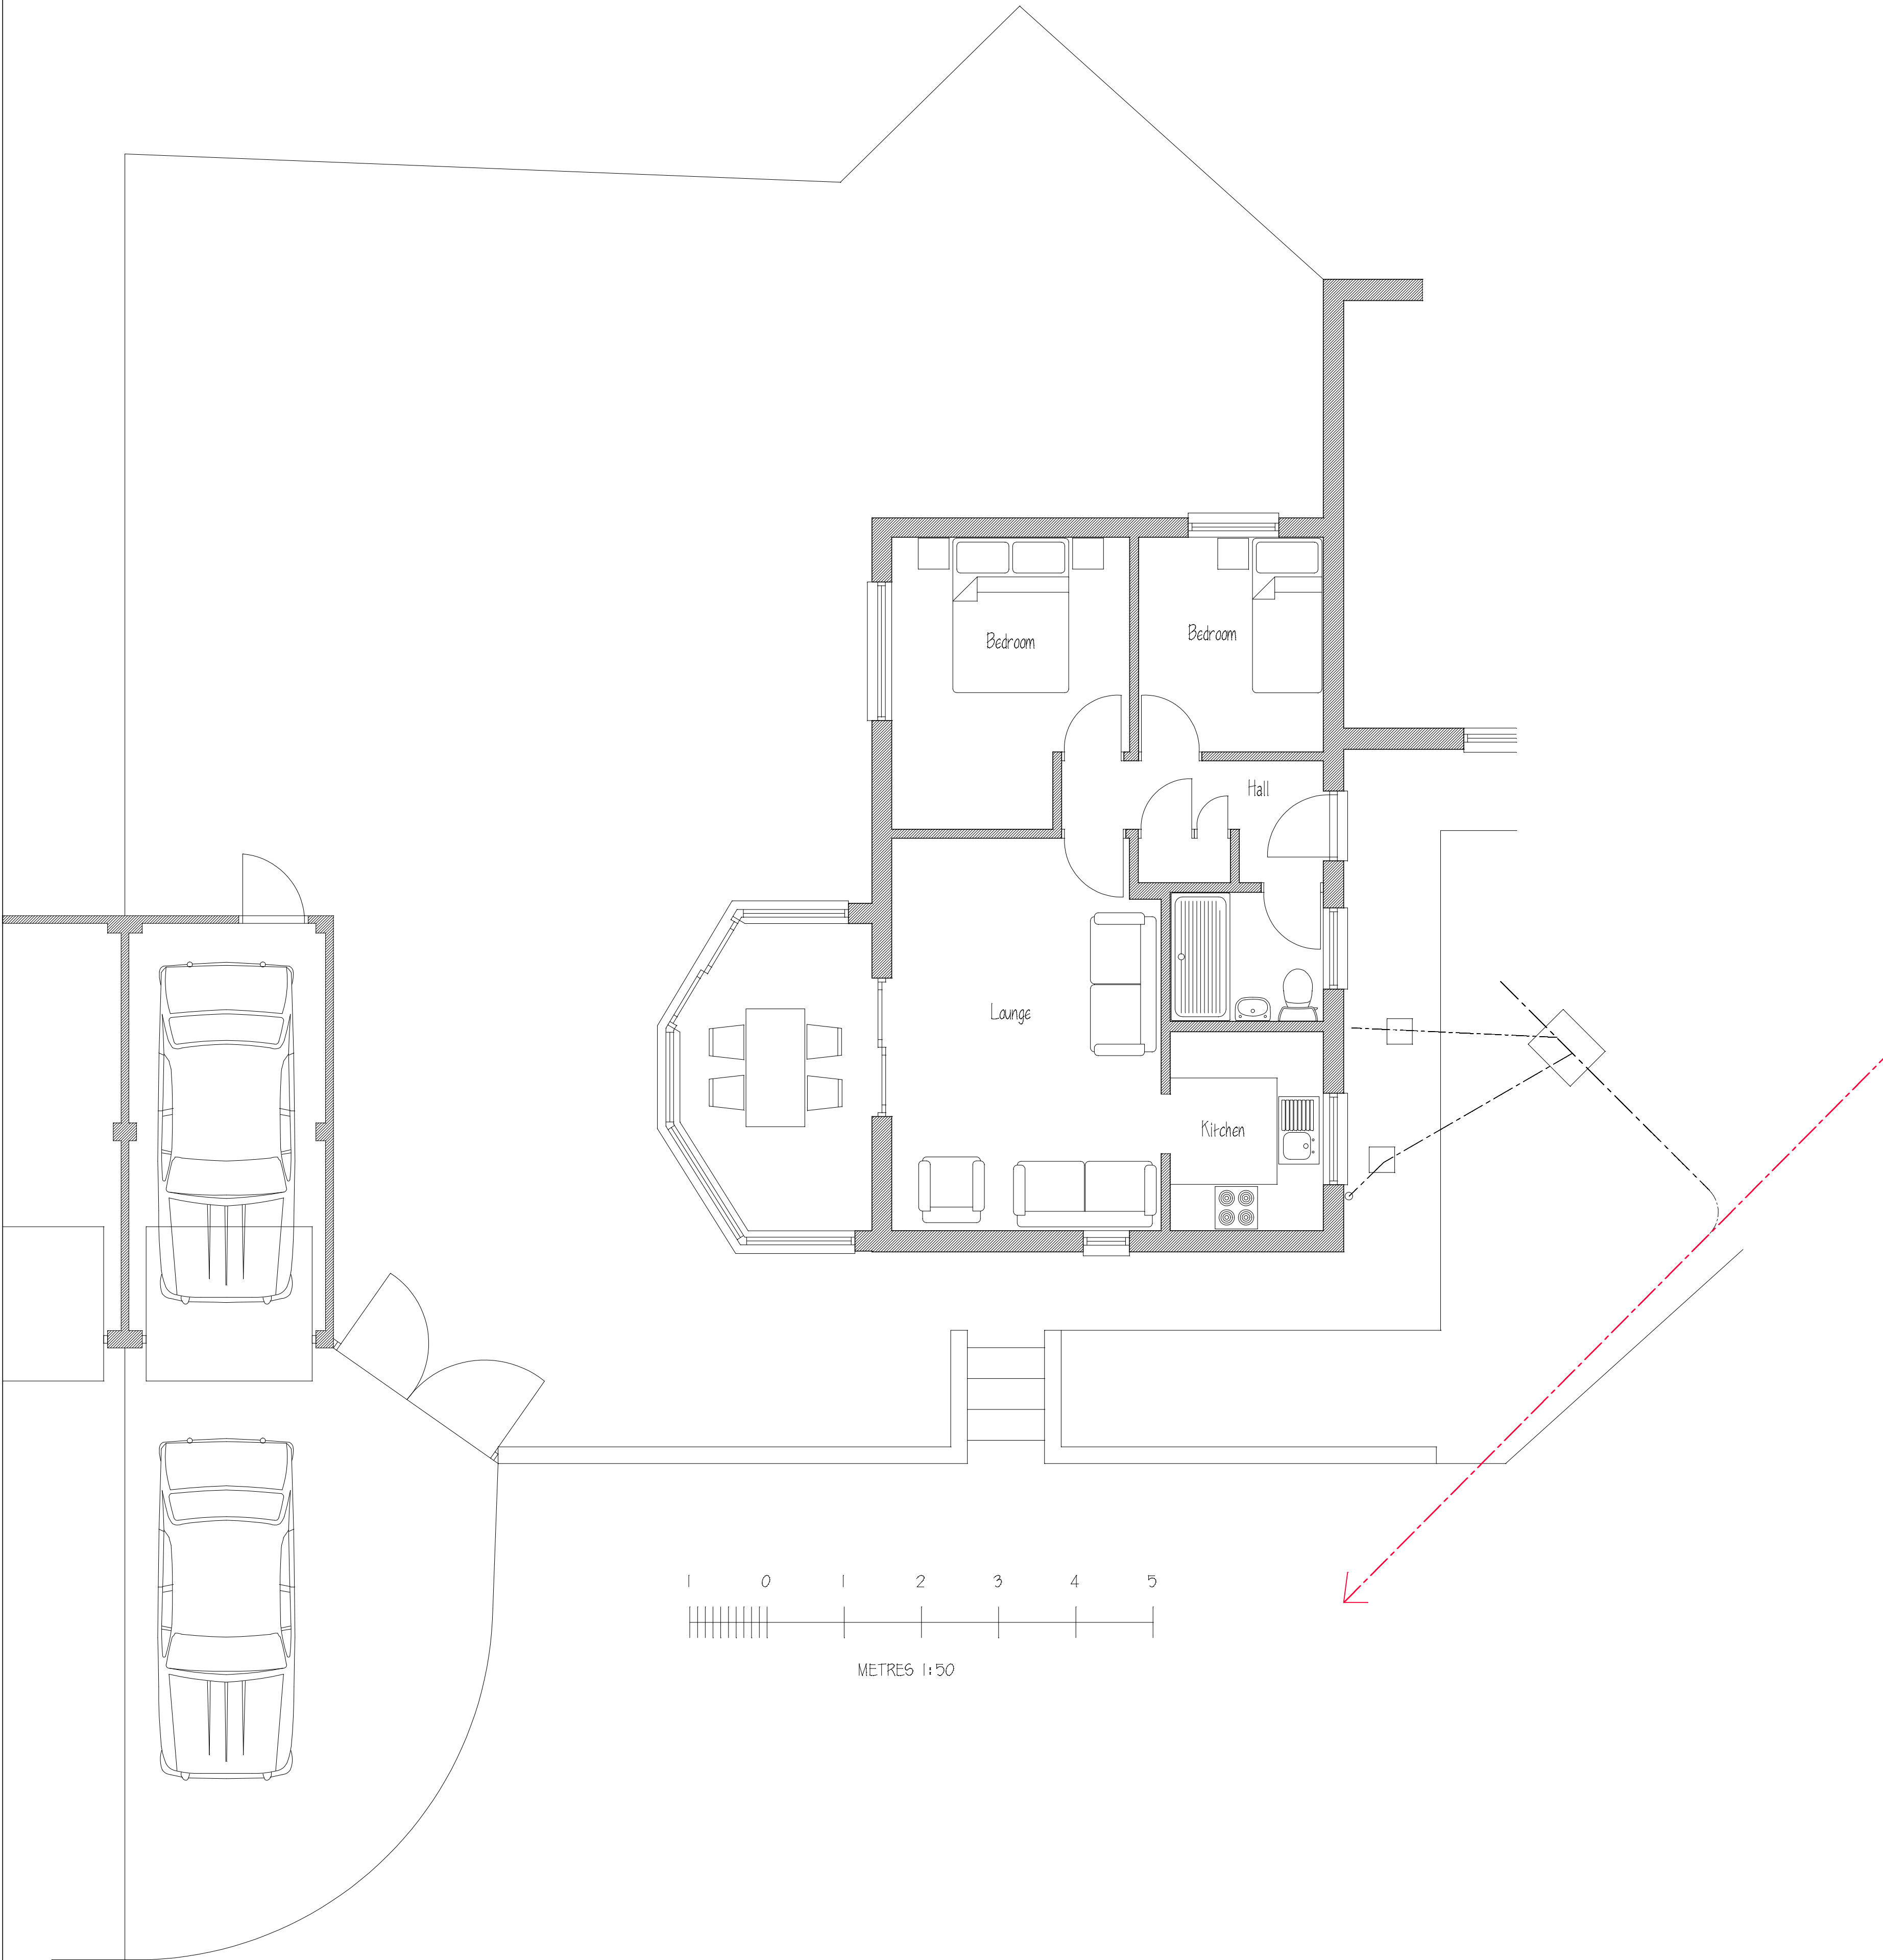


Front Elevation (South East)

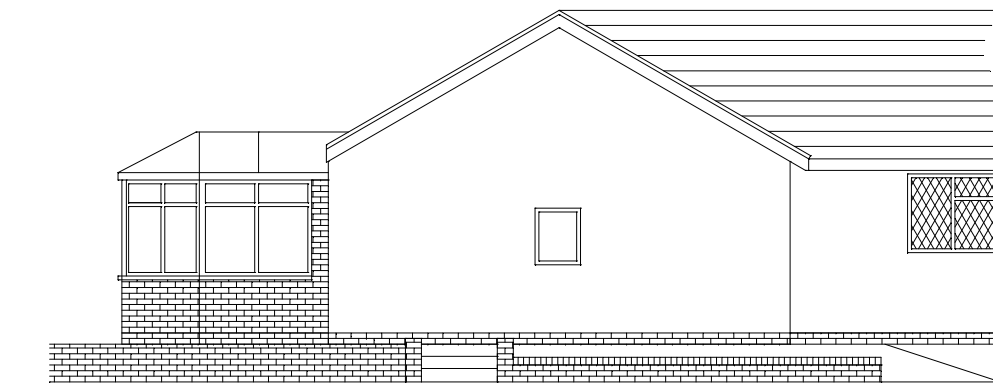


Side Elevation (South West)

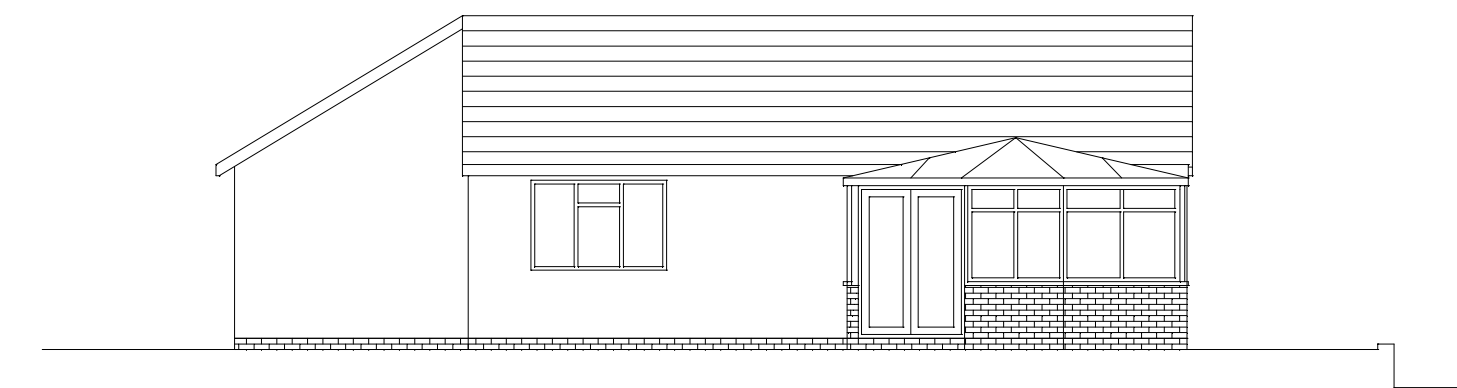



Rear Elevation (North West)

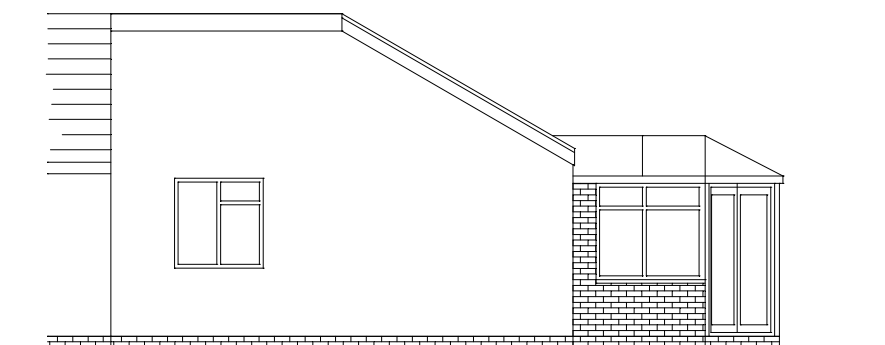

Side Elevation (North East)

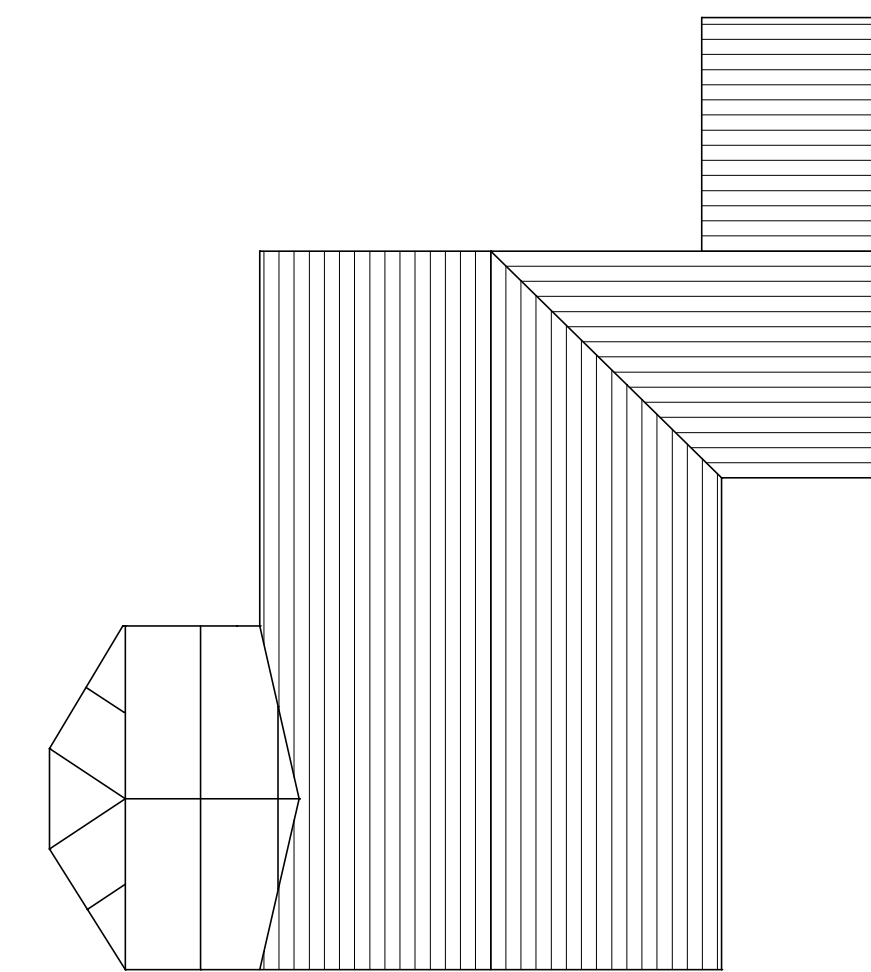


Roof Plan

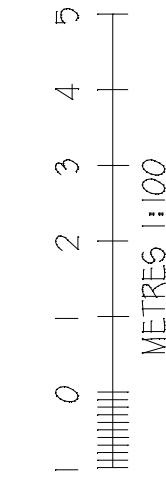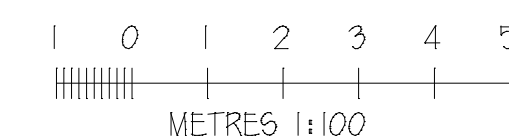


ALL DIMENSIONS & INFORMATION FOUND ON THESE DRAWINGS ARE TO BE CHECKED BY THE CONTRACTOR PRIOR TO COMMENCEMENT OF ANY WORKS ON SITE.
ANY DISCREPANCIES FOUND ARE TO BE DISCUSSED WITH ARIA DESIGN.
IF IN DOUBT - "ASK"


REVISIONS:-

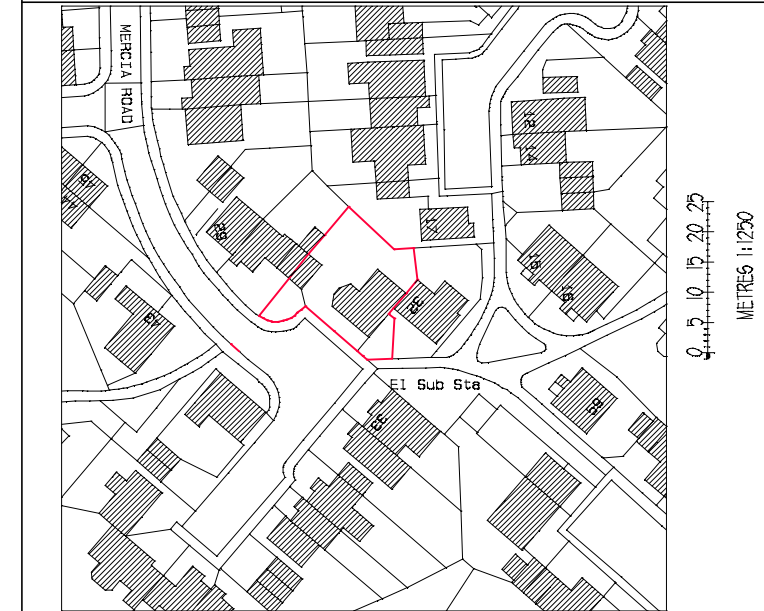

NOTES:- Location Plan 1:1250 Ordnance Survey Licence No 503736

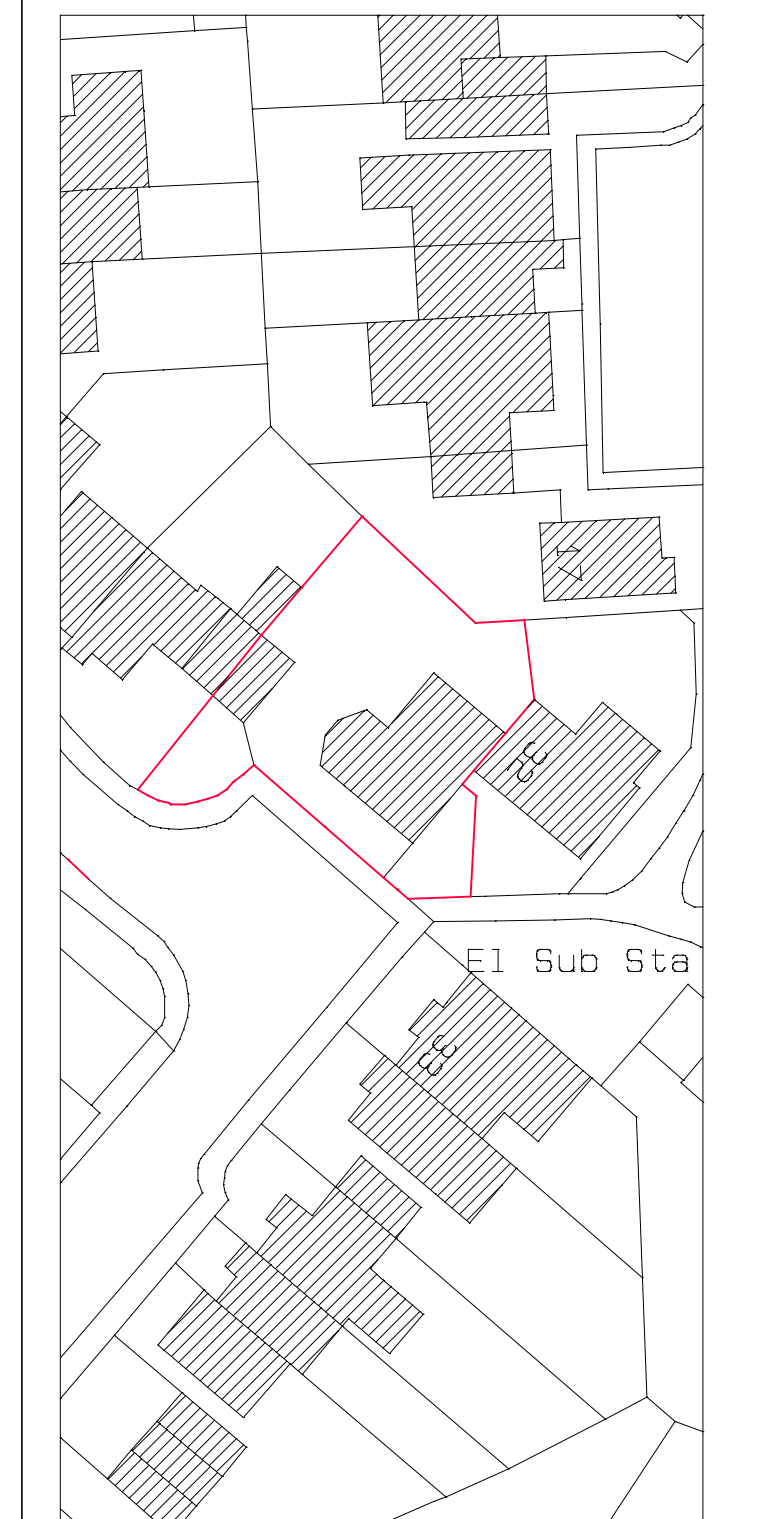

Site Plan 1:500 Ordnance Survey Licence No 503736

 

PROJECT:-

31 Mercia Road
Baldock
Herts

TITLE:-

Plans and Elevations
as Existing

SCALE:- 1:50, 1:100, 1:500
1:1250 (A1)

DATE:- Oct 2025

JOB/DRG. No:-

1587:01

Aria Design

ARCHITECTURAL DESIGNS AND SURVEYS
90 Chertsey Rise
Stevenage
Hertfordshire SG2 9JL
Tel (01438) 231641 Mob 07780 928317