




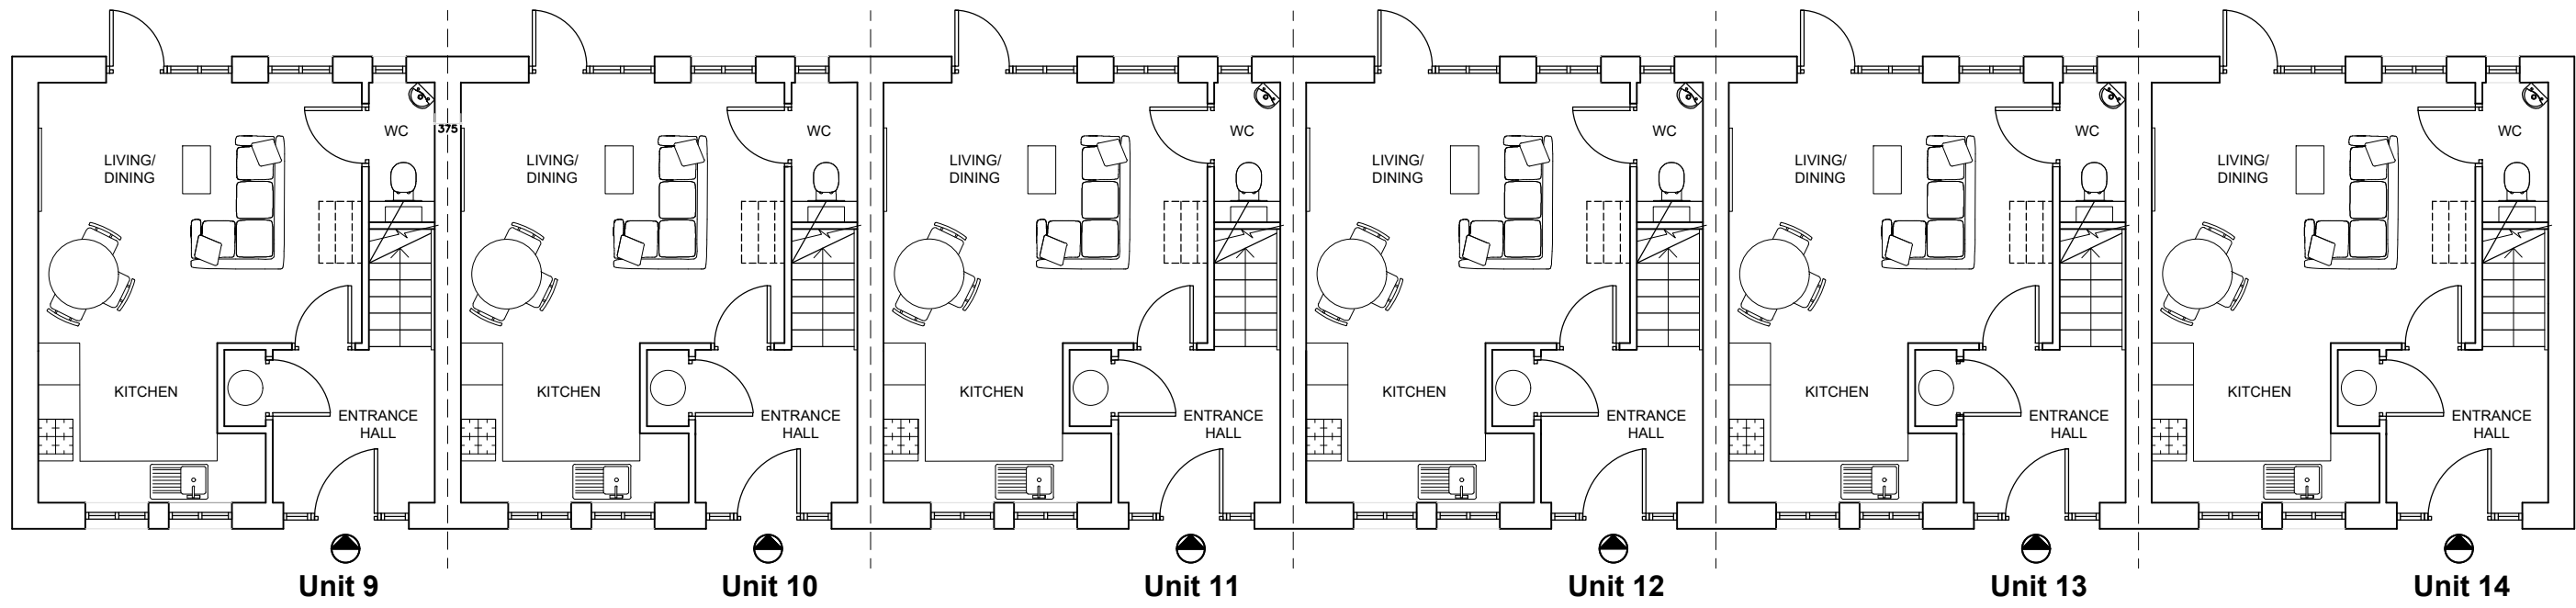

PROPOSED GROUND FLOOR PLANS - UNITS 9 TO 14

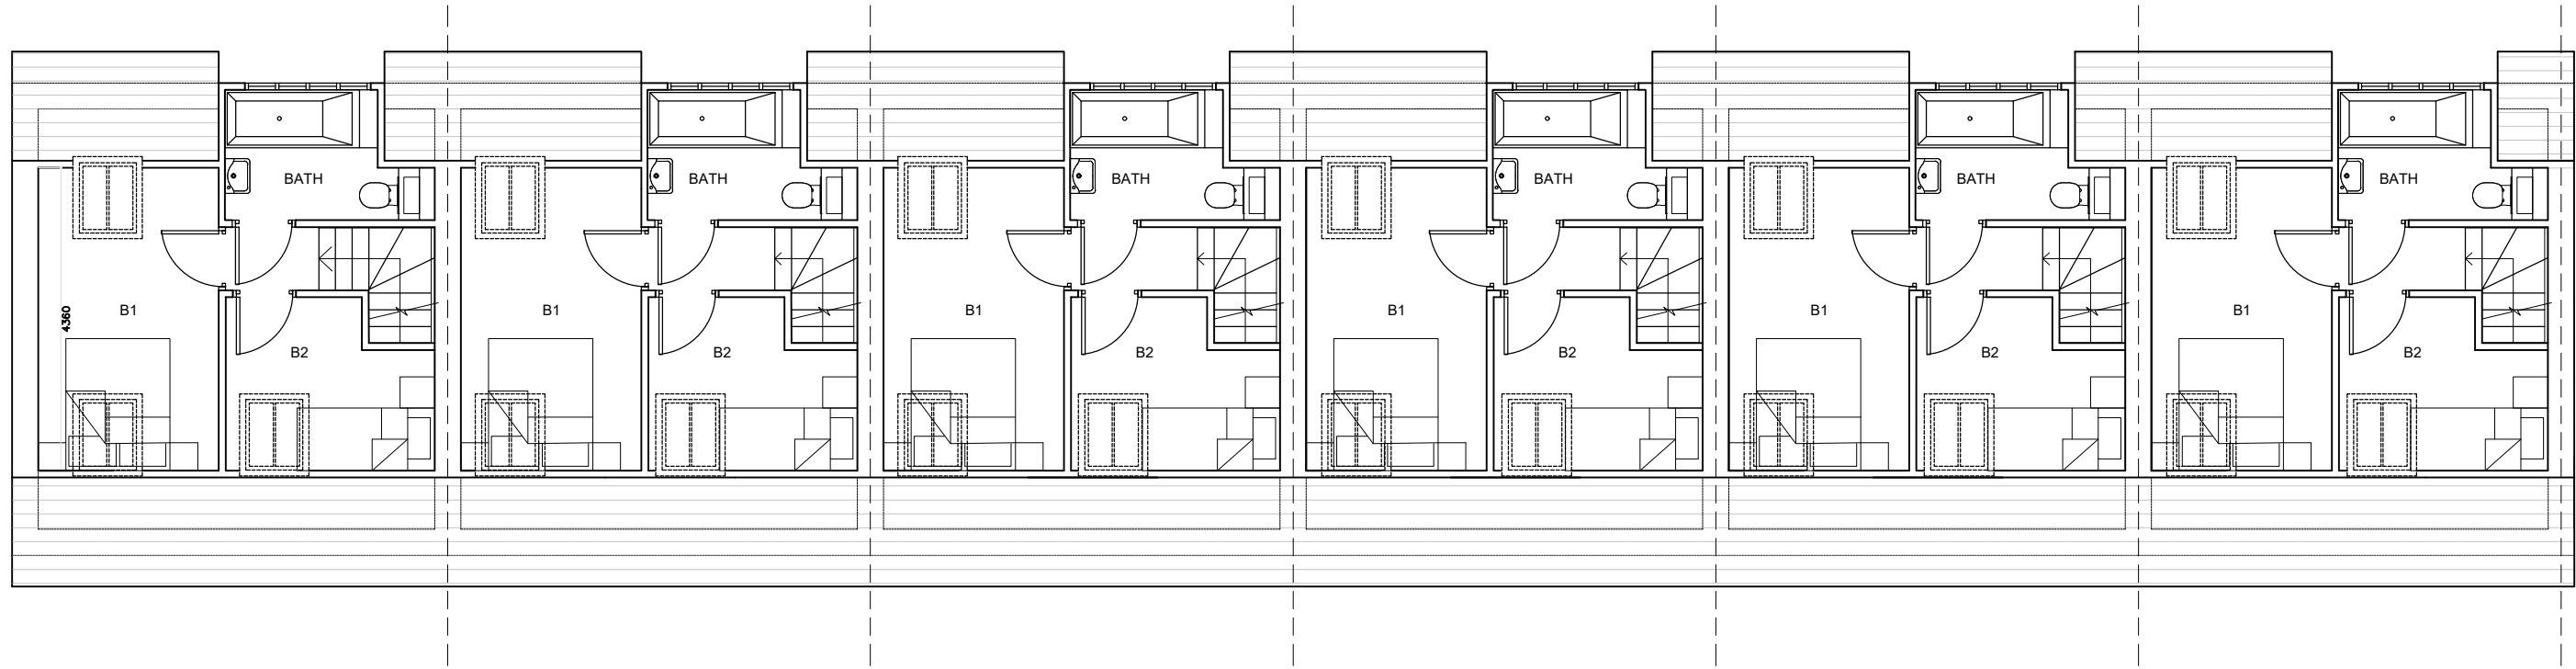

PROPOSED FIRST FLOOR PLANS - UNITS 9 TO 14

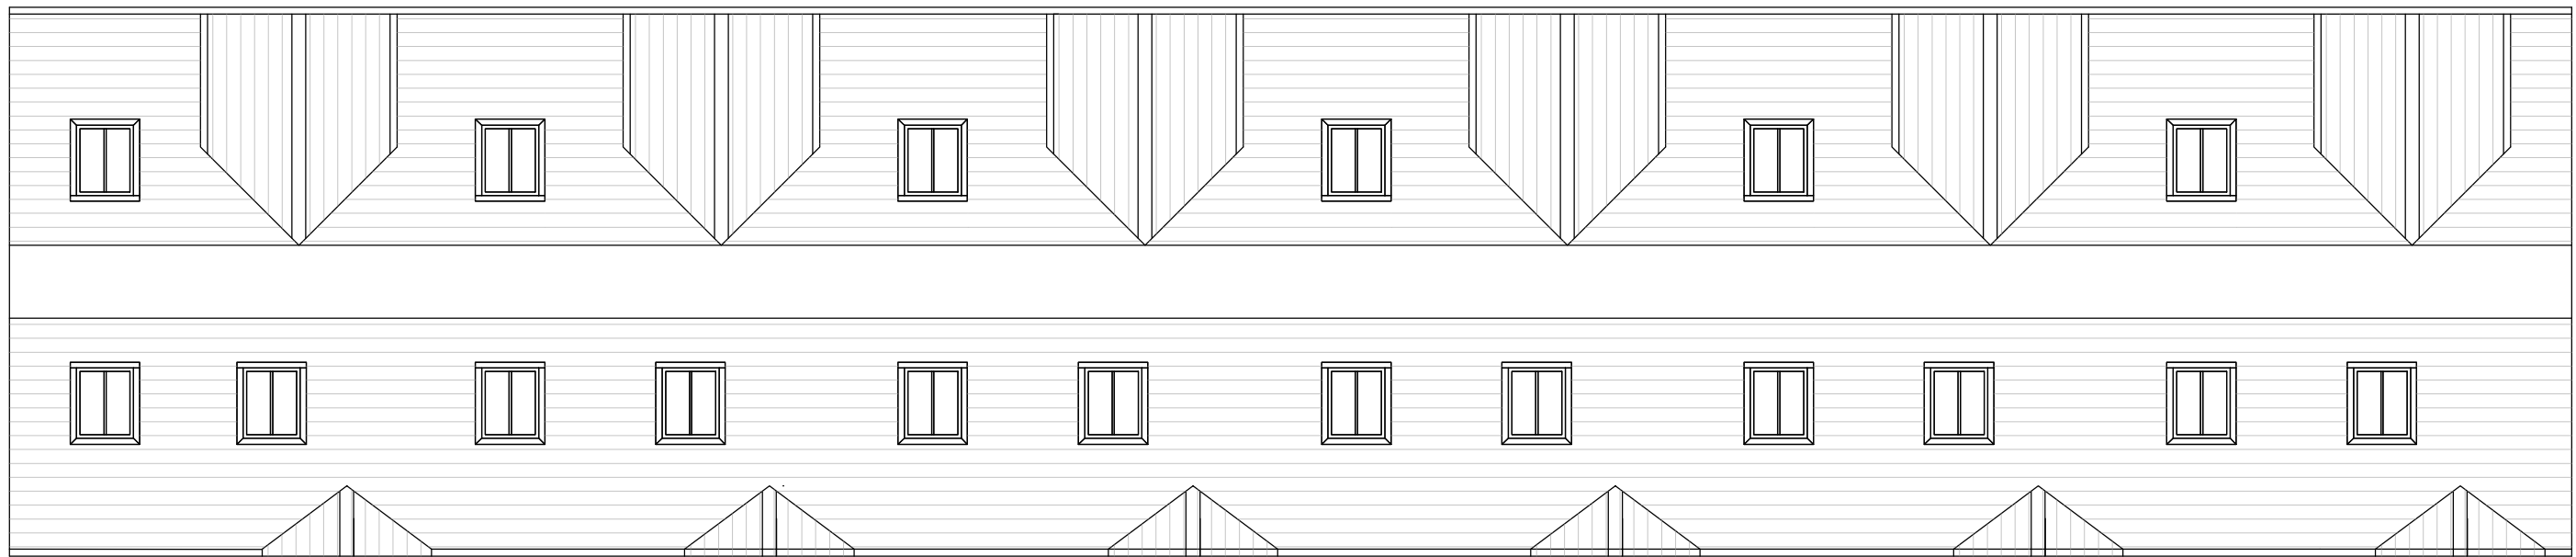

PROPOSED ROOF PLANS - UNITS 9 TO 14




PROPOSED FRONT ELEVATIONS - SOUTH/WEST - UNITS 9 TO 14




PROPOSED REAR ELEVATIONS - NORTH/EAST - UNITS 9 TO 14

GIA					
	Ground Floor	First Floor	Total Sq.m	Total Sq.ft	Occupation
Cottages					
Unit 9	34.5	27.4	61.9	666.2	2 Bed
Unit 10	34.5	27.4	61.9	666.2	2 Bed
Unit 11	34.5	27.4	61.9	666.2	2 Bed
Unit 12	34.5	27.4	61.9	666.2	2 Bed
Unit 13	34.5	27.4	61.9	666.2	2 Bed
Unit 14	34.5	27.4	61.9	666.2	2 Bed
Total			371.4	3997.2	

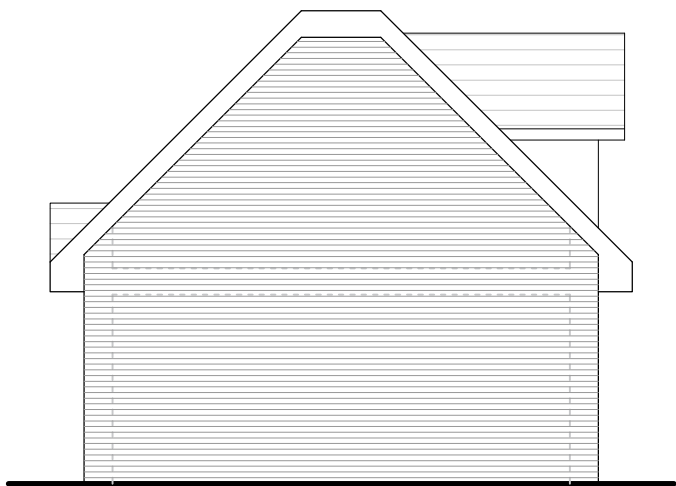

PROPOSED SIDE ELEVATION - SOUTH/EAST - UNITS 9 TO 14

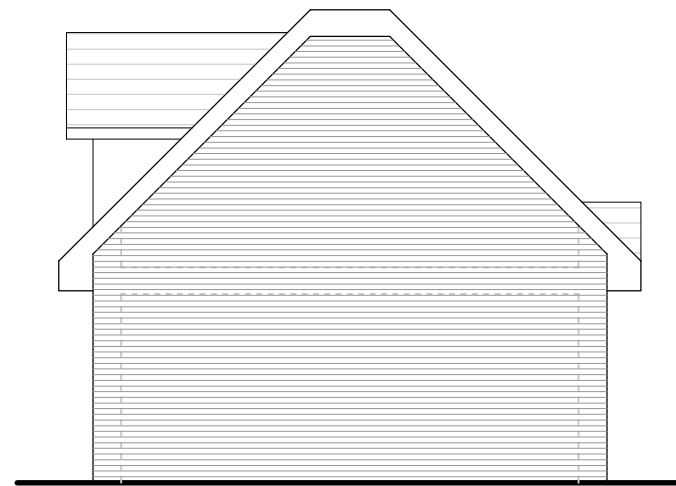

PROPOSED SIDE ELEVATION - NORTH/WEST - UNITS 9 TO 14

drawing stage

PLANNING

Briffa Phillips

Architecture Design Planning Consultants Project Management

19-21 Holywell Hill, St Albans
Herts AL1 1EZ
Tel: 01727 540567
Fax: 01727 731671
www.briffaphillips.com
info@briffaphillips.com

project title

NODE COURT

drawing title

PROPOSED PLANS AND ELEVATIONS
UNITS 9-14

scale

1:100@A1

job architect

MB

drawn

JE/HW

checked

MB

date

29.08.24

project no.

1581

drawing no.

227

revision

E