


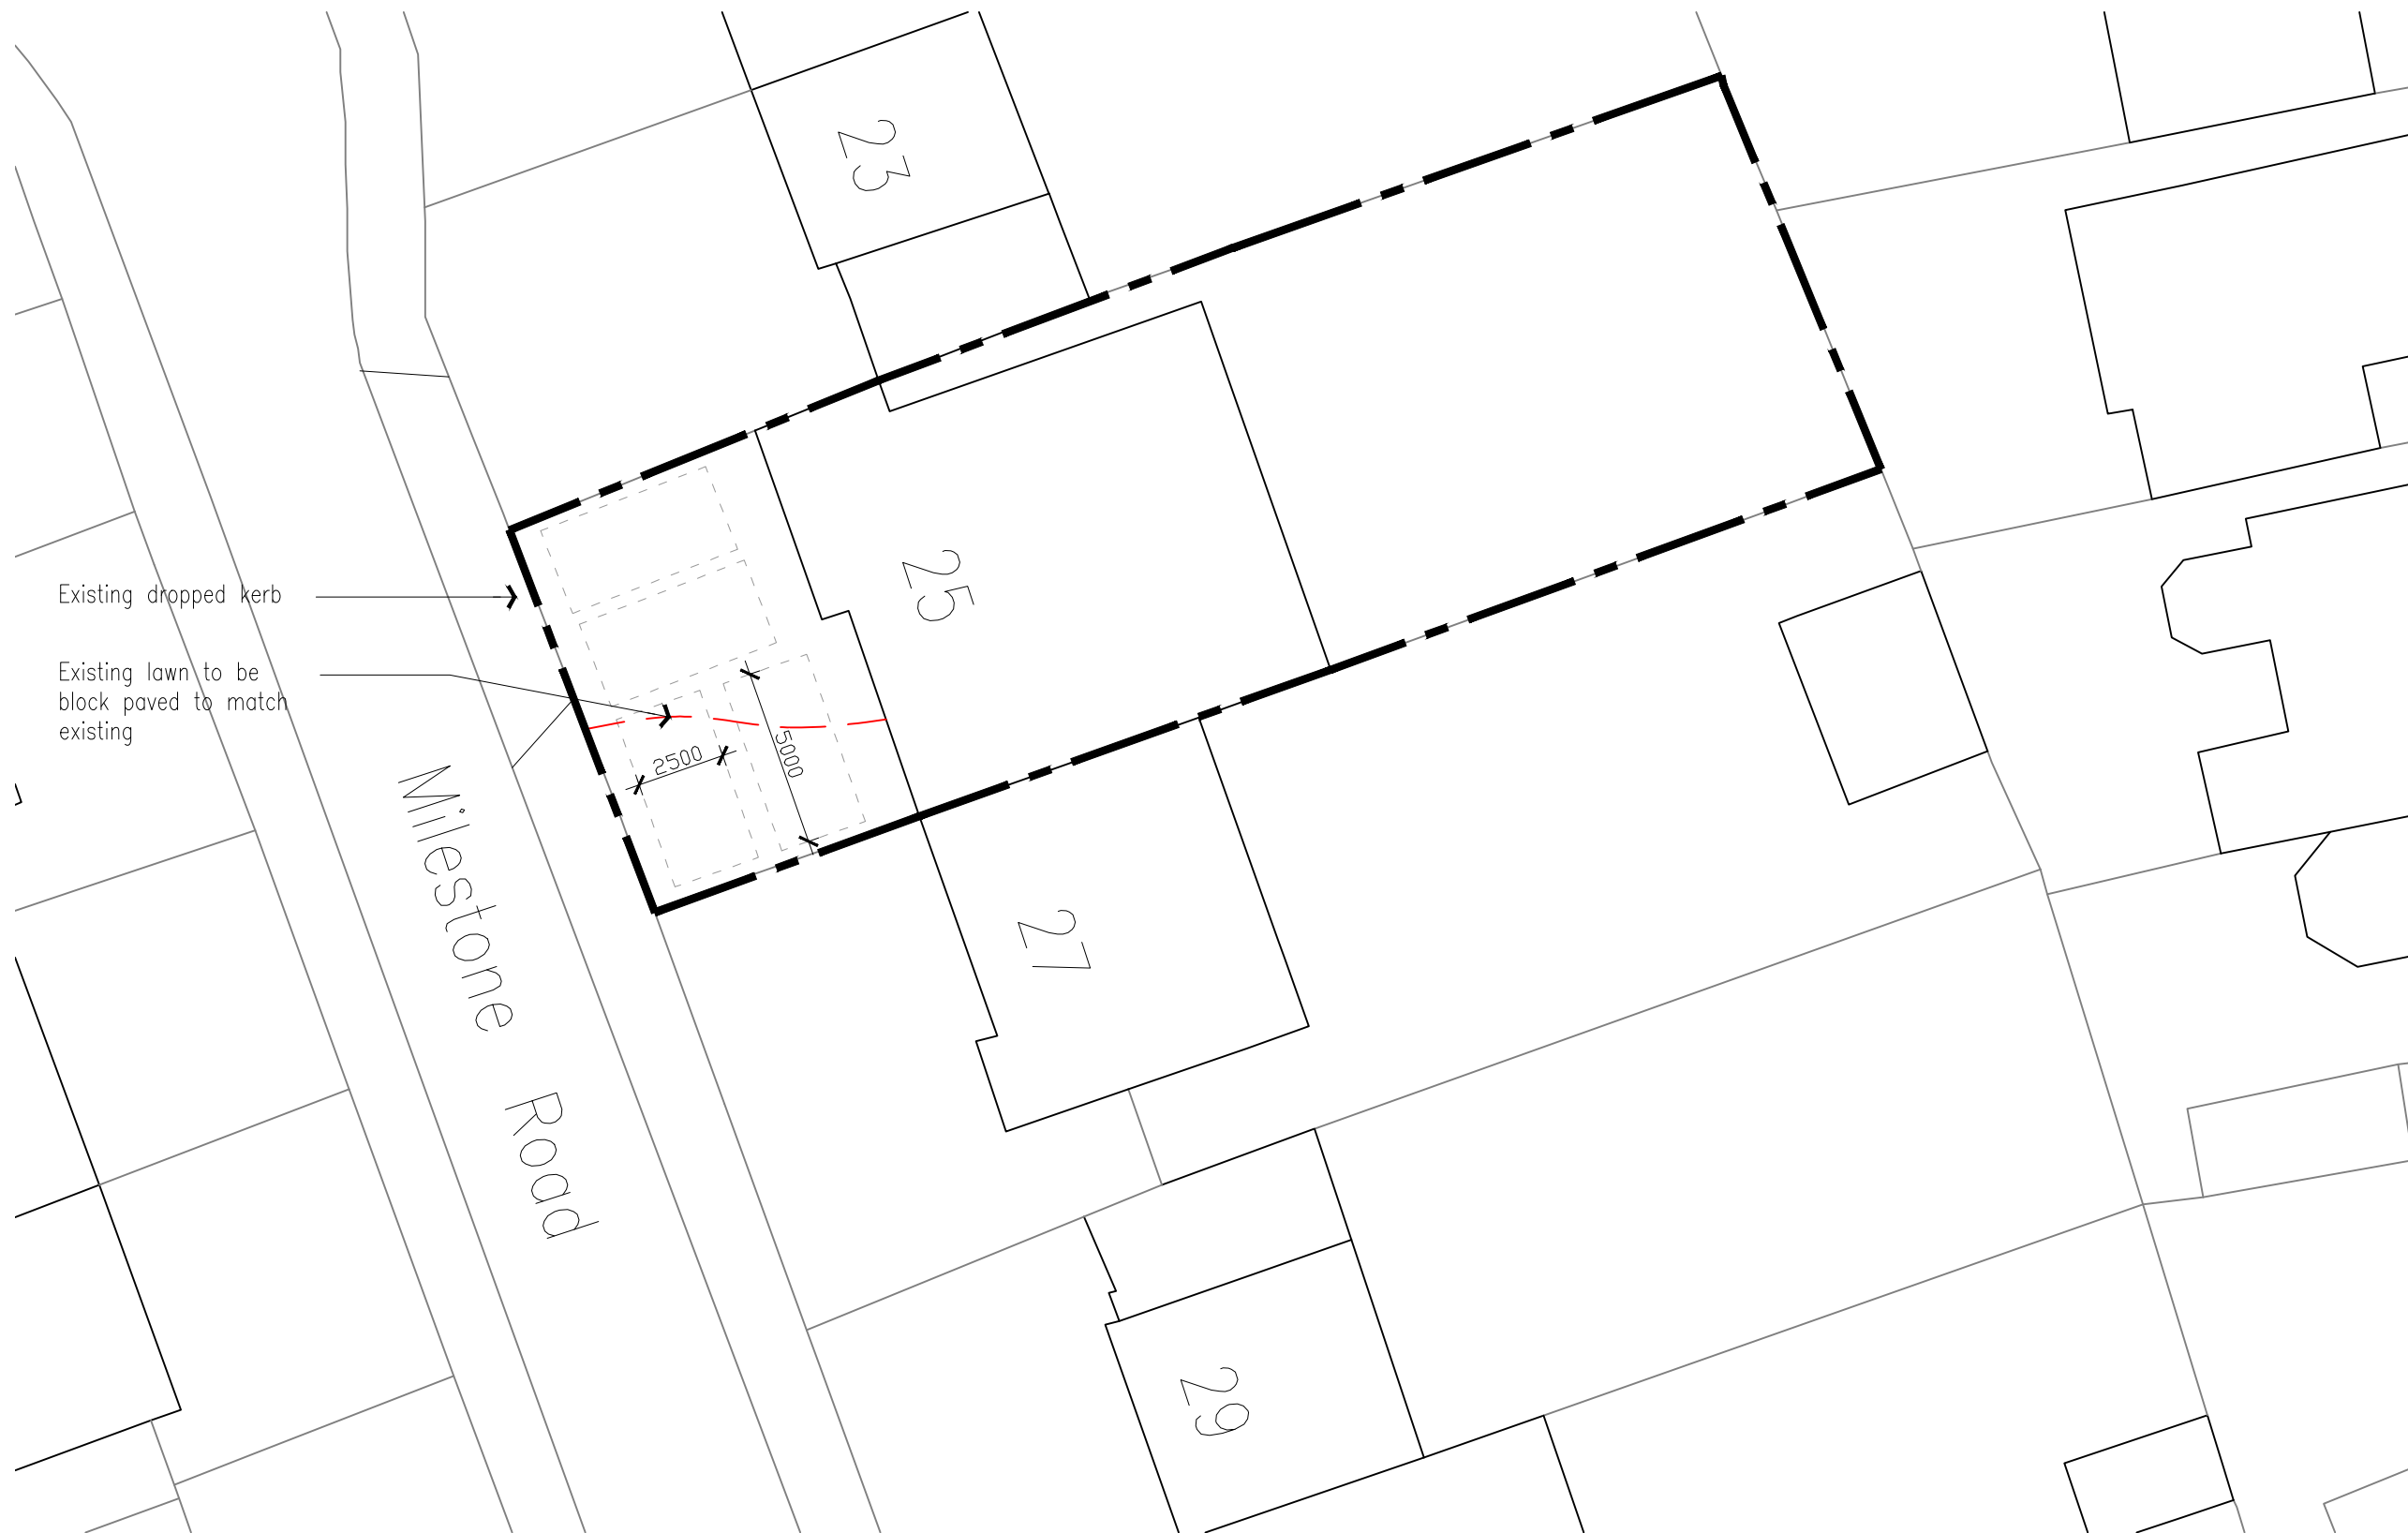

[01] PROPOSED SITE PLAN 1:200



CROE ARCHITECT LLP:
THIS DRAWING IS THE PROPERTY OF CROE ARCHITECTS LLP. AND IS ISSUED ON THE CONDITION THAT IT IS NOT REPRODUCED, DISCLOSED OR COPIED TO ANY UNAUTHORISED PERSON IN WHOLE OR PART WITHOUT PRIOR WRITTEN CONSENT.


NO DIMENSIONS ARE TO BE SCALED FROM THIS DRAWING. ALL DIMENSIONS STATED MUST BE VERIFIED ON SITE. THE ARCHITECT MUST BE ADVISED OF ANY DISCREPANCIES PRIOR TO ANY ITEM OF WORK BEING PUT IN HAND.
THIS DRAWING MUST BE READ TOGETHER WITH THE SPECIFICATION, BILL OF QUANTITIES AND RELATED DRAWINGS.

CLIENT:
Mr Osei – Tutu
PROJECT:
25
Milestone Road
Hitchin
STATUS:
PLANNING

TITLE:
Proposed Site Plan

DRAWN BY: AB **DATE:** Jan'25 **SCALE:** As shown

PRO NUM: 25009 **DRAWING NUM:** -01 **REV:** -

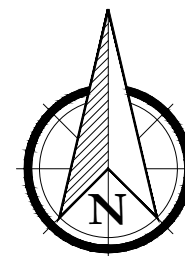

CROE
ARCHITECTS

arb | **RIBA** Chartered Practice

TELEPHONE : 01462 453931
EMAIL : info@croearchitects.co.uk
WEB : www.croearchitects.co.uk