




NOTE :-
All dimensions must be checked on site and not scaled from this drawing

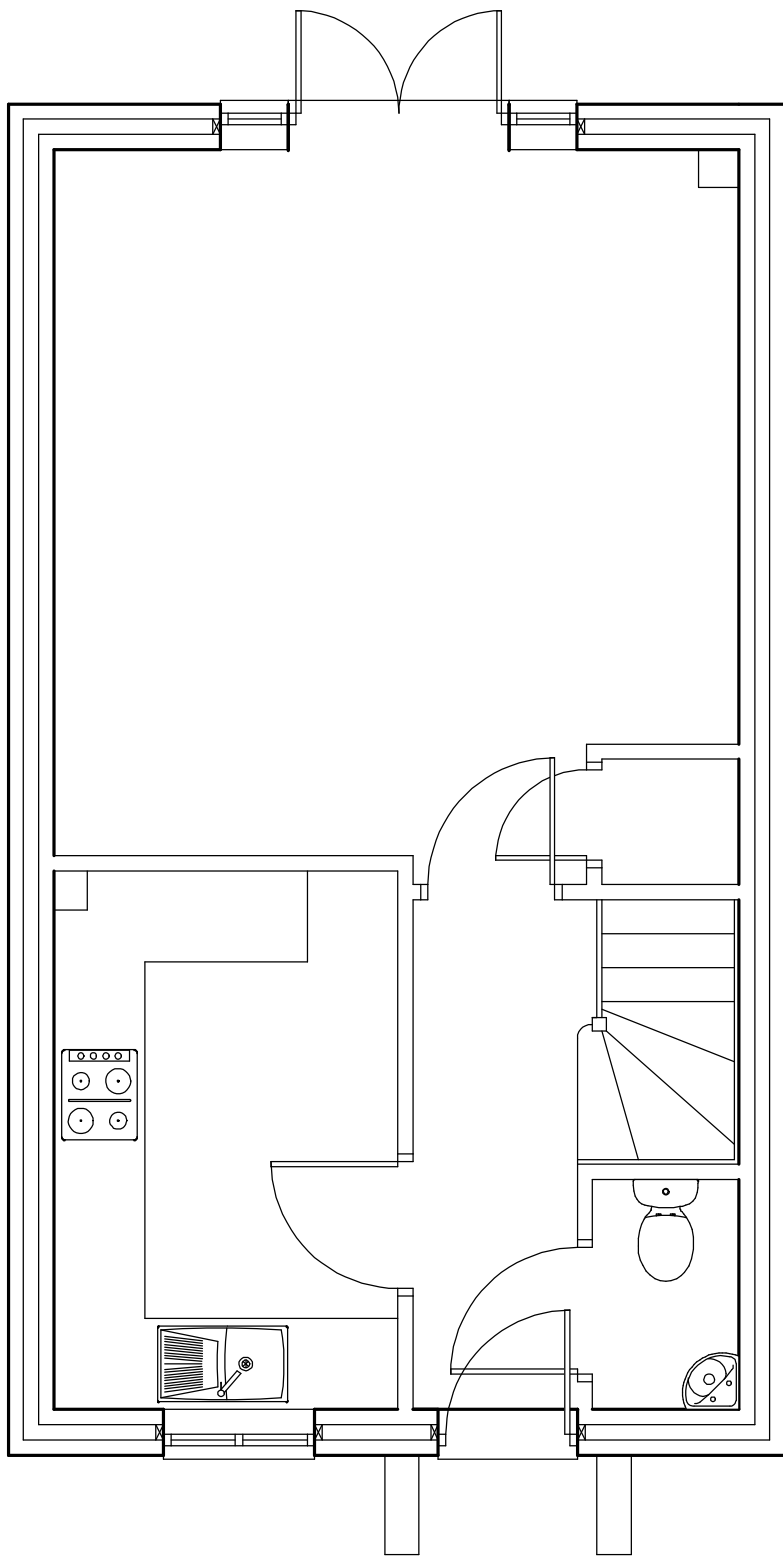


Existing Ground Floor

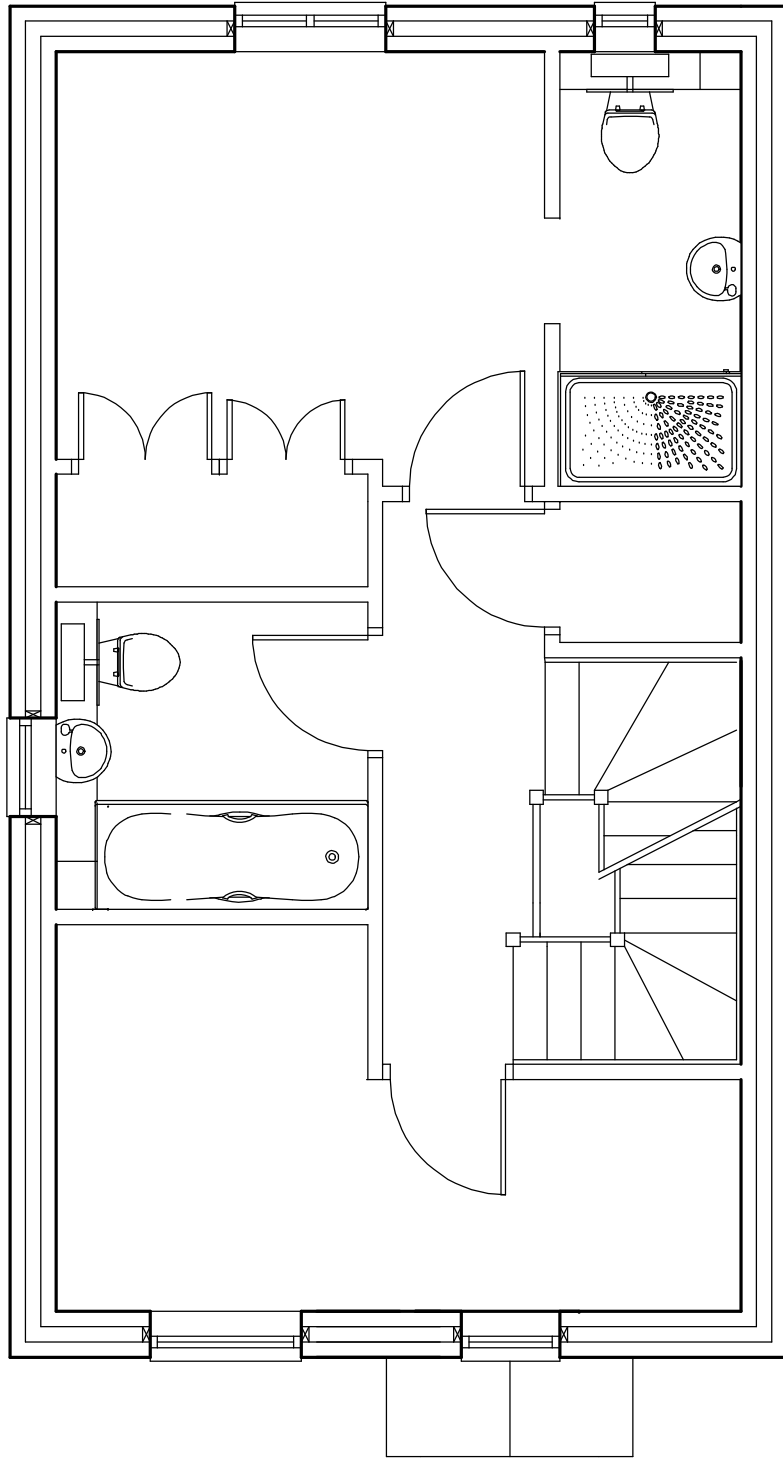


Existing First Floor

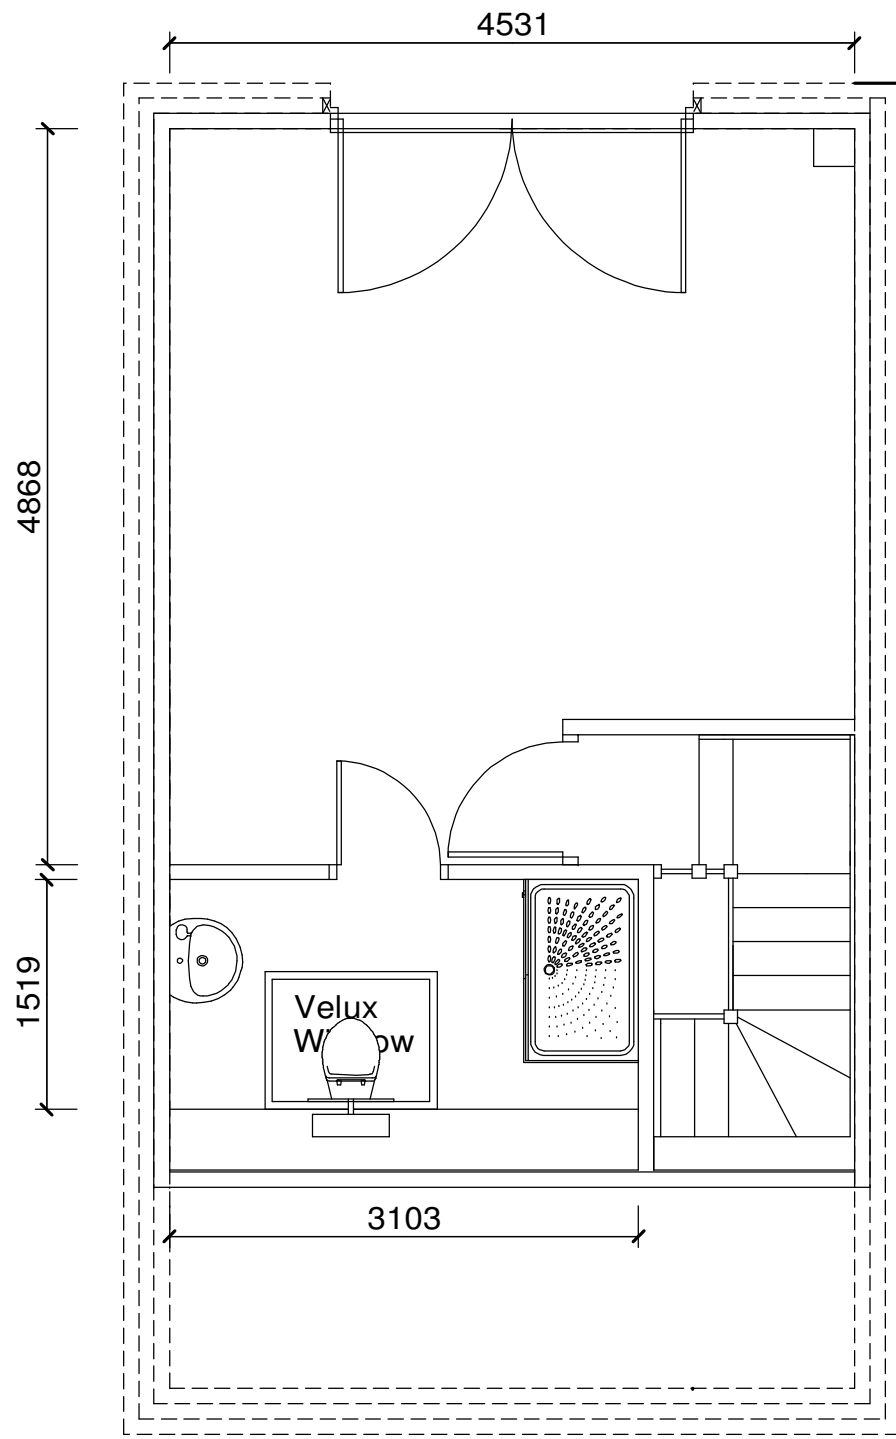


Existing Second Floor
Unchanged

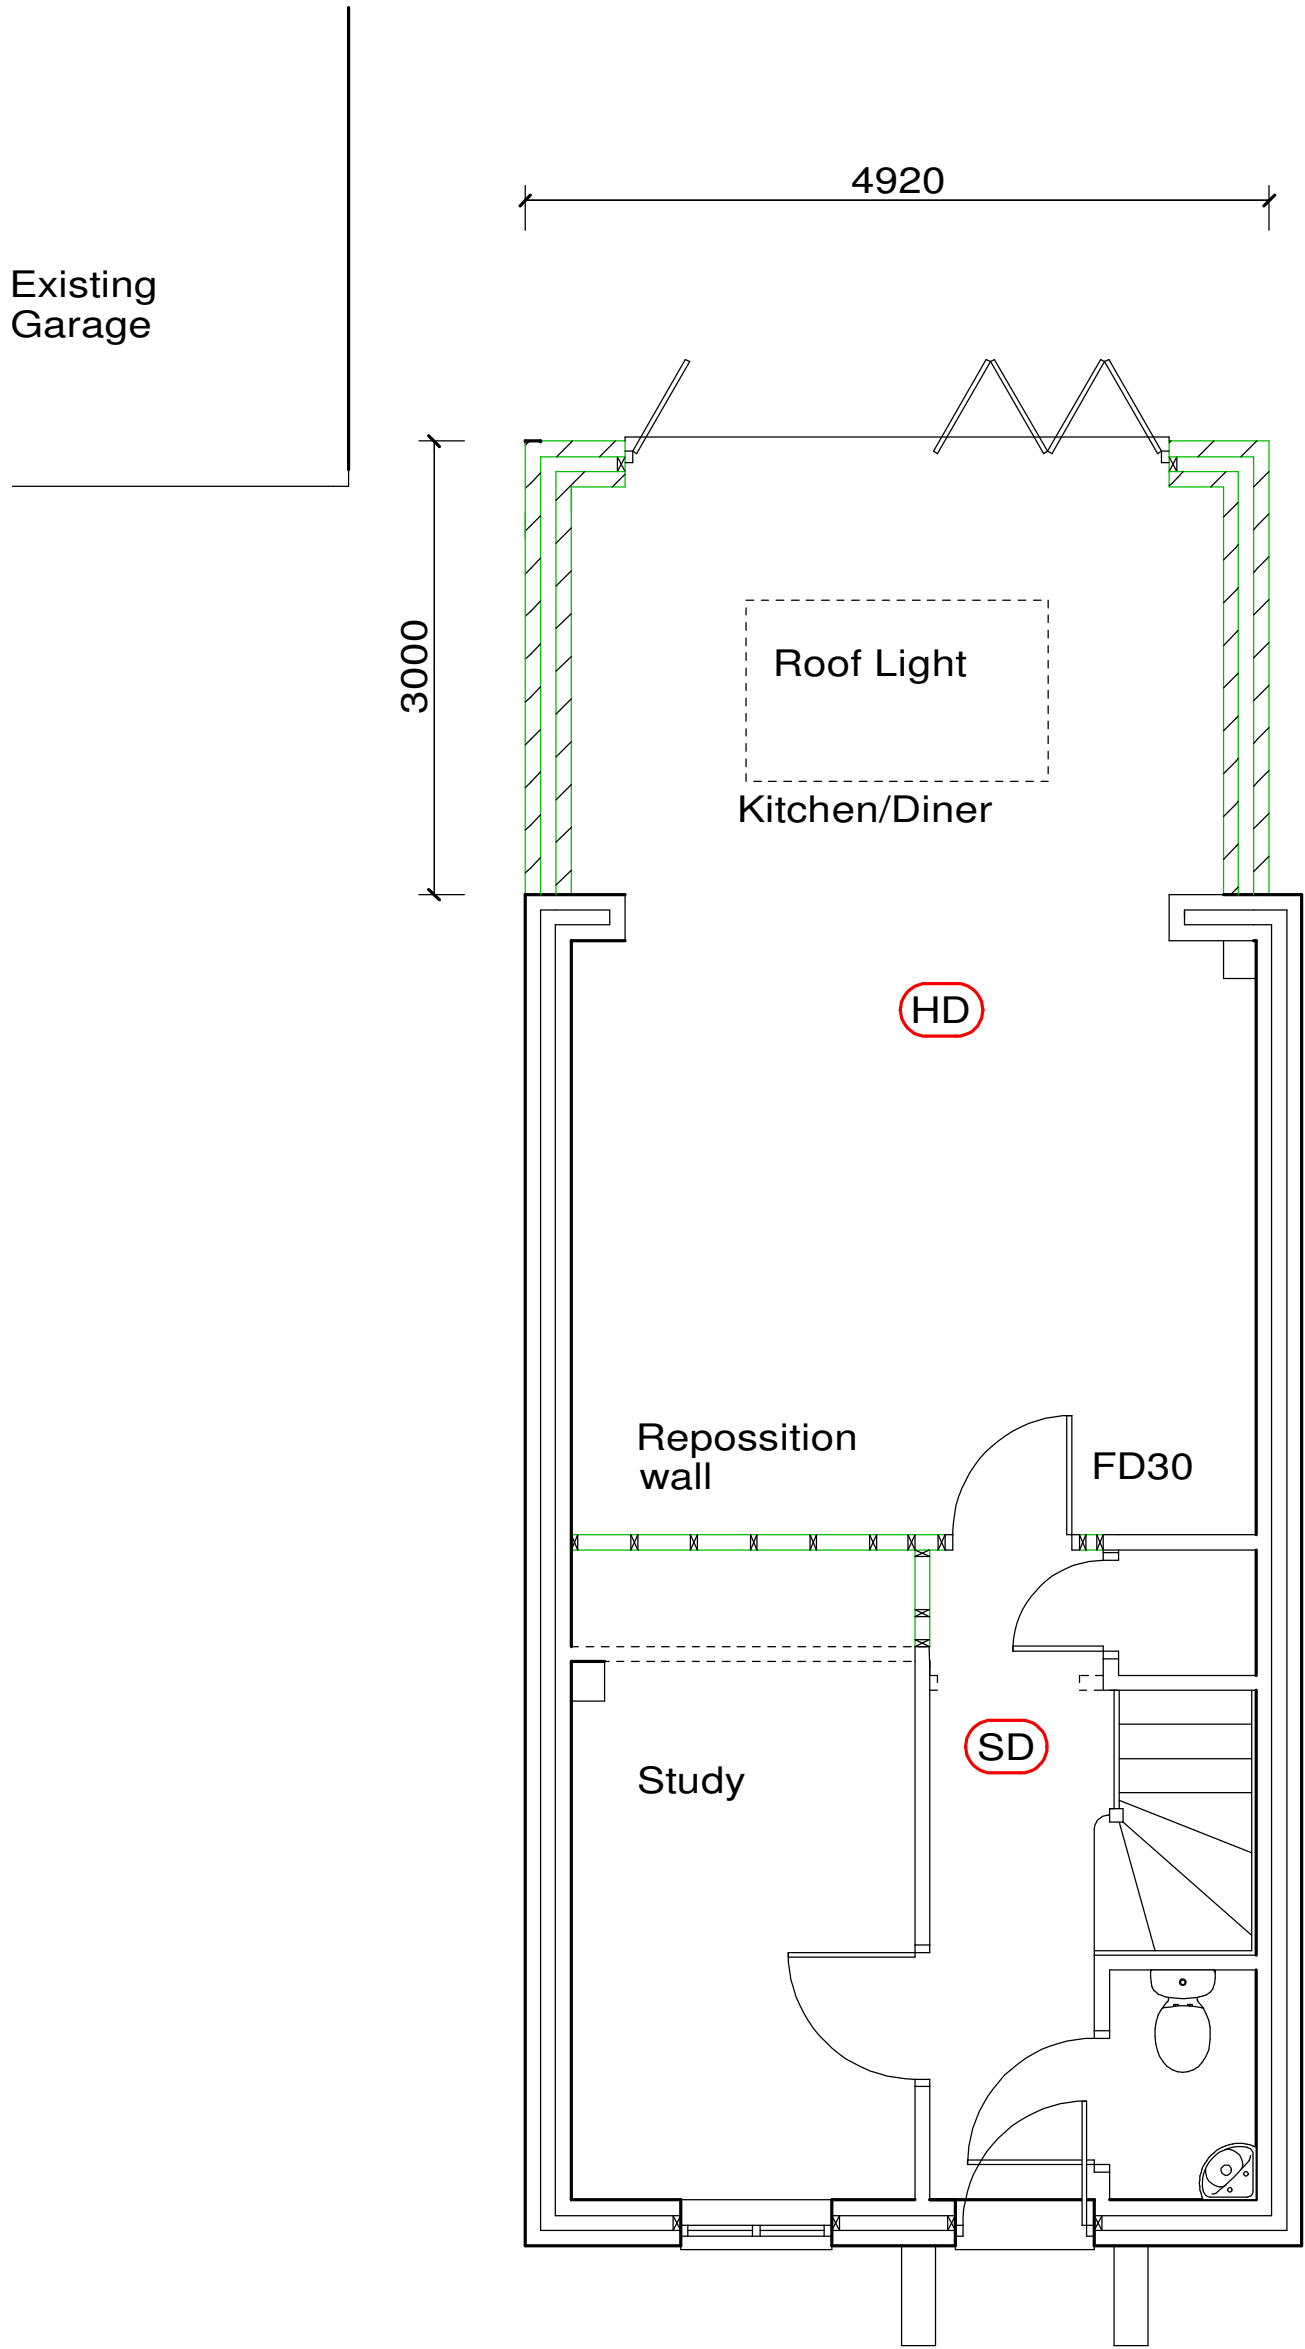


Proposed Ground Floor

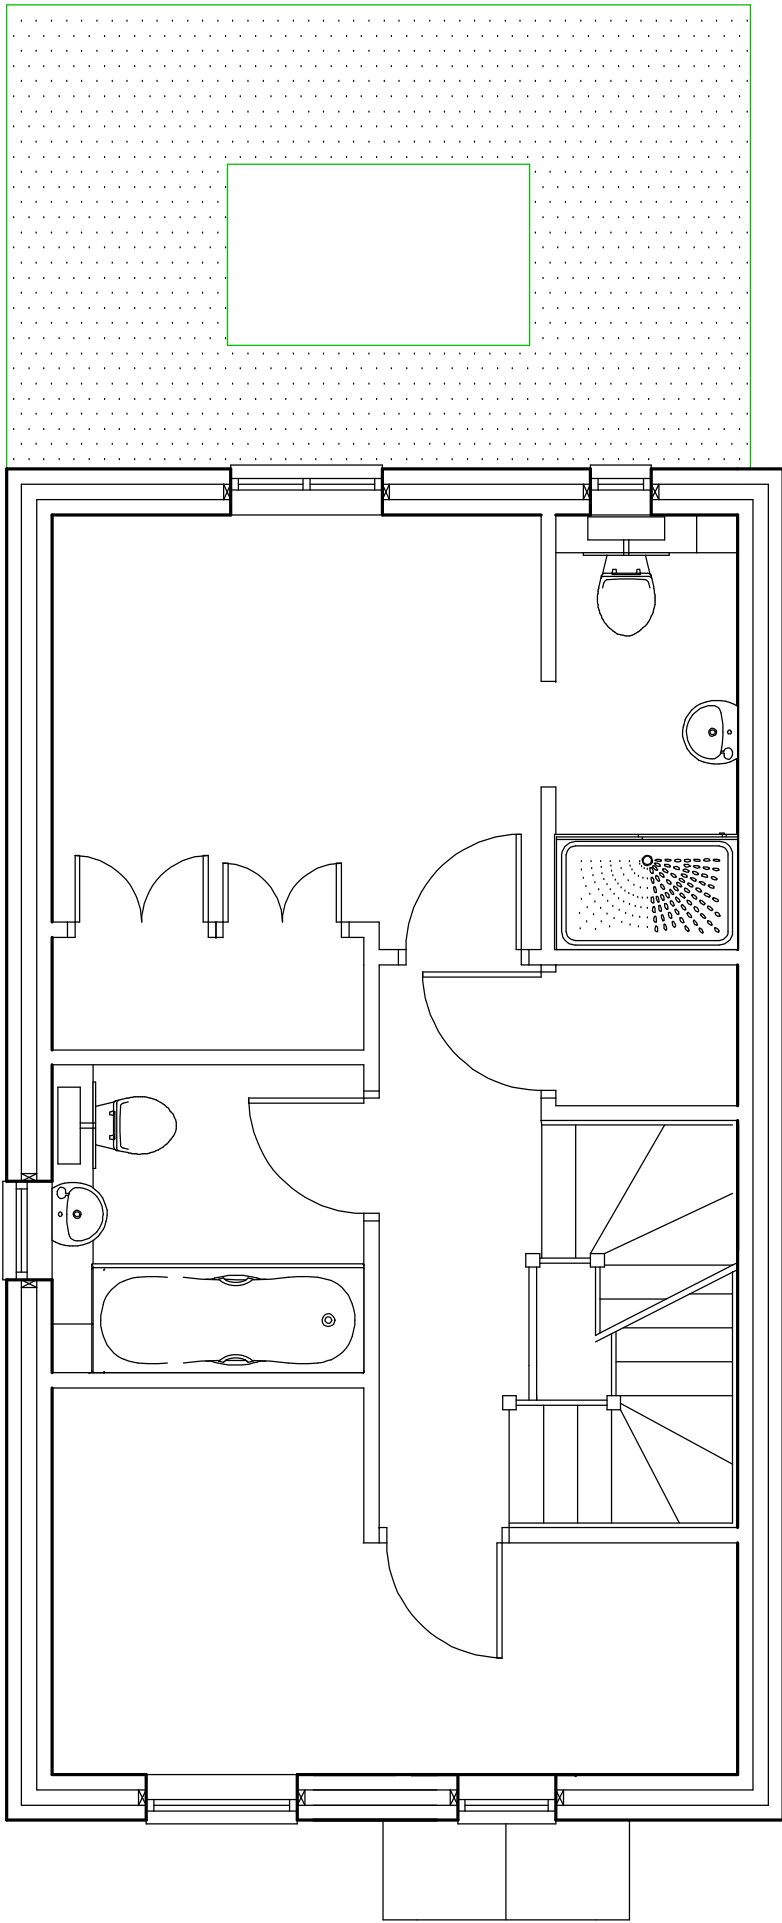

Proposed First Floor

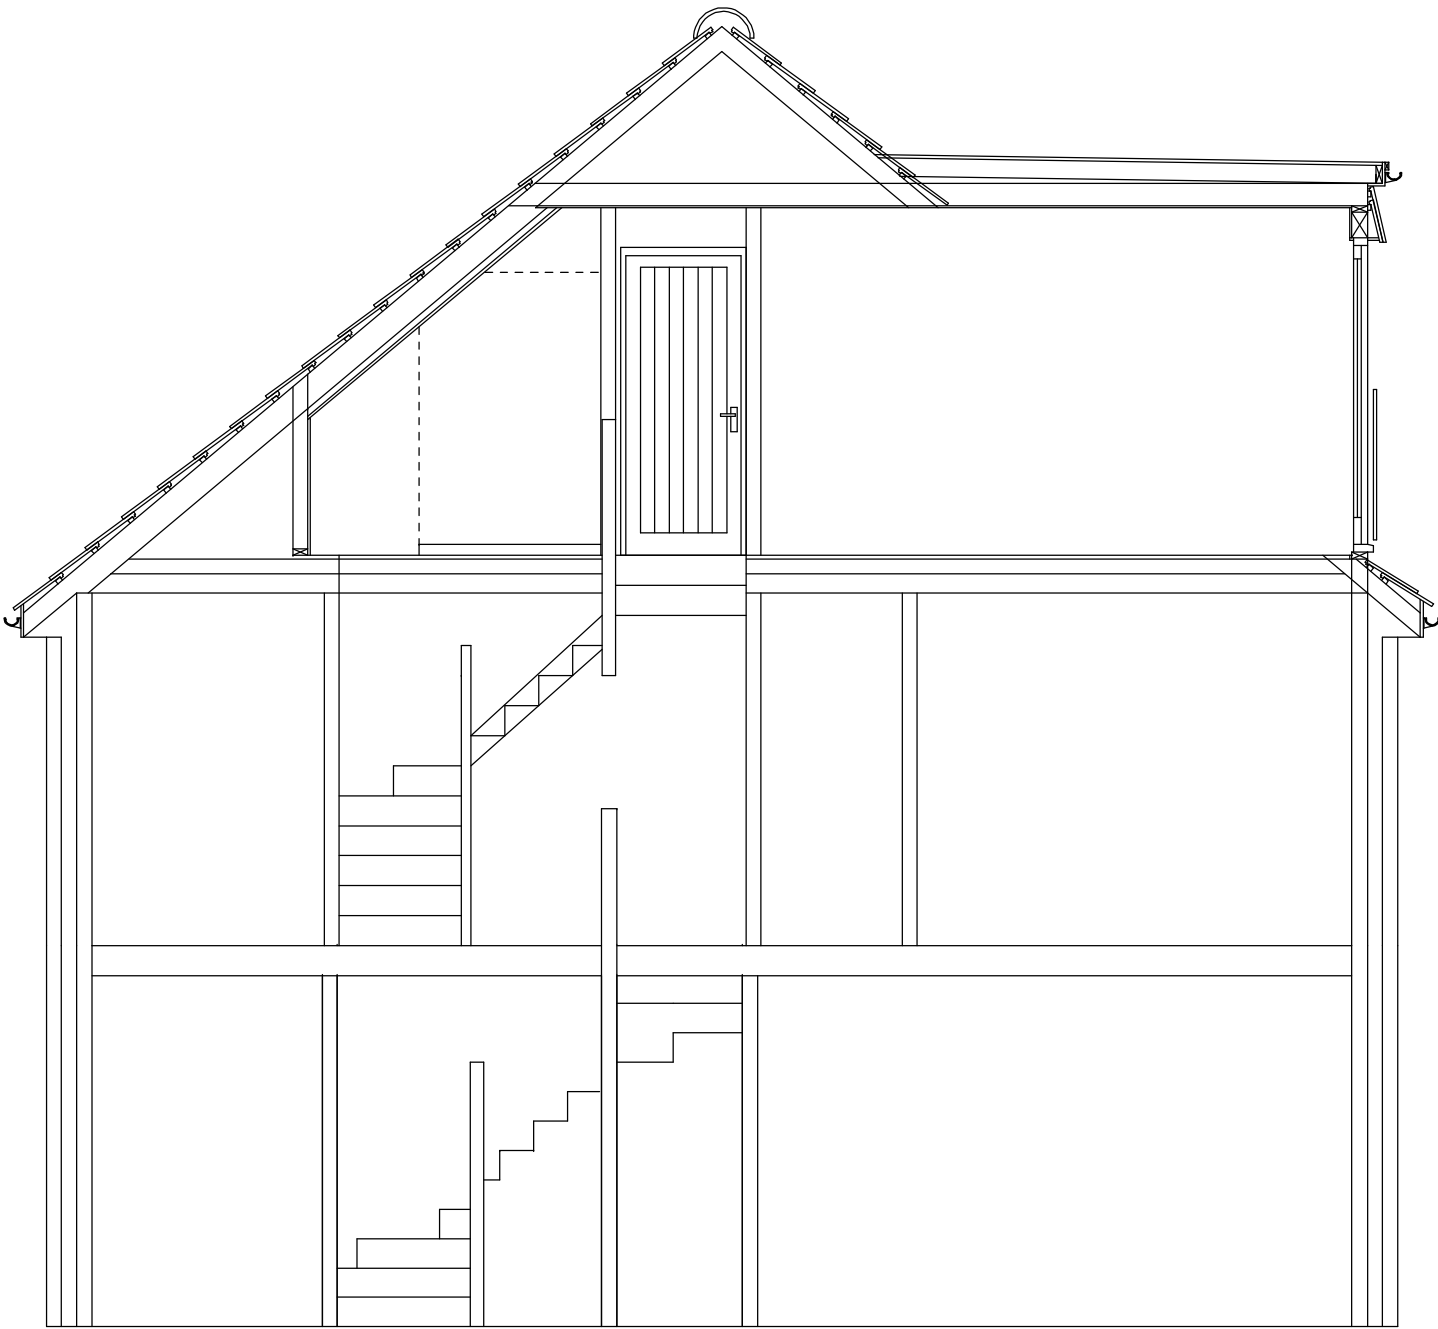

Existing Section

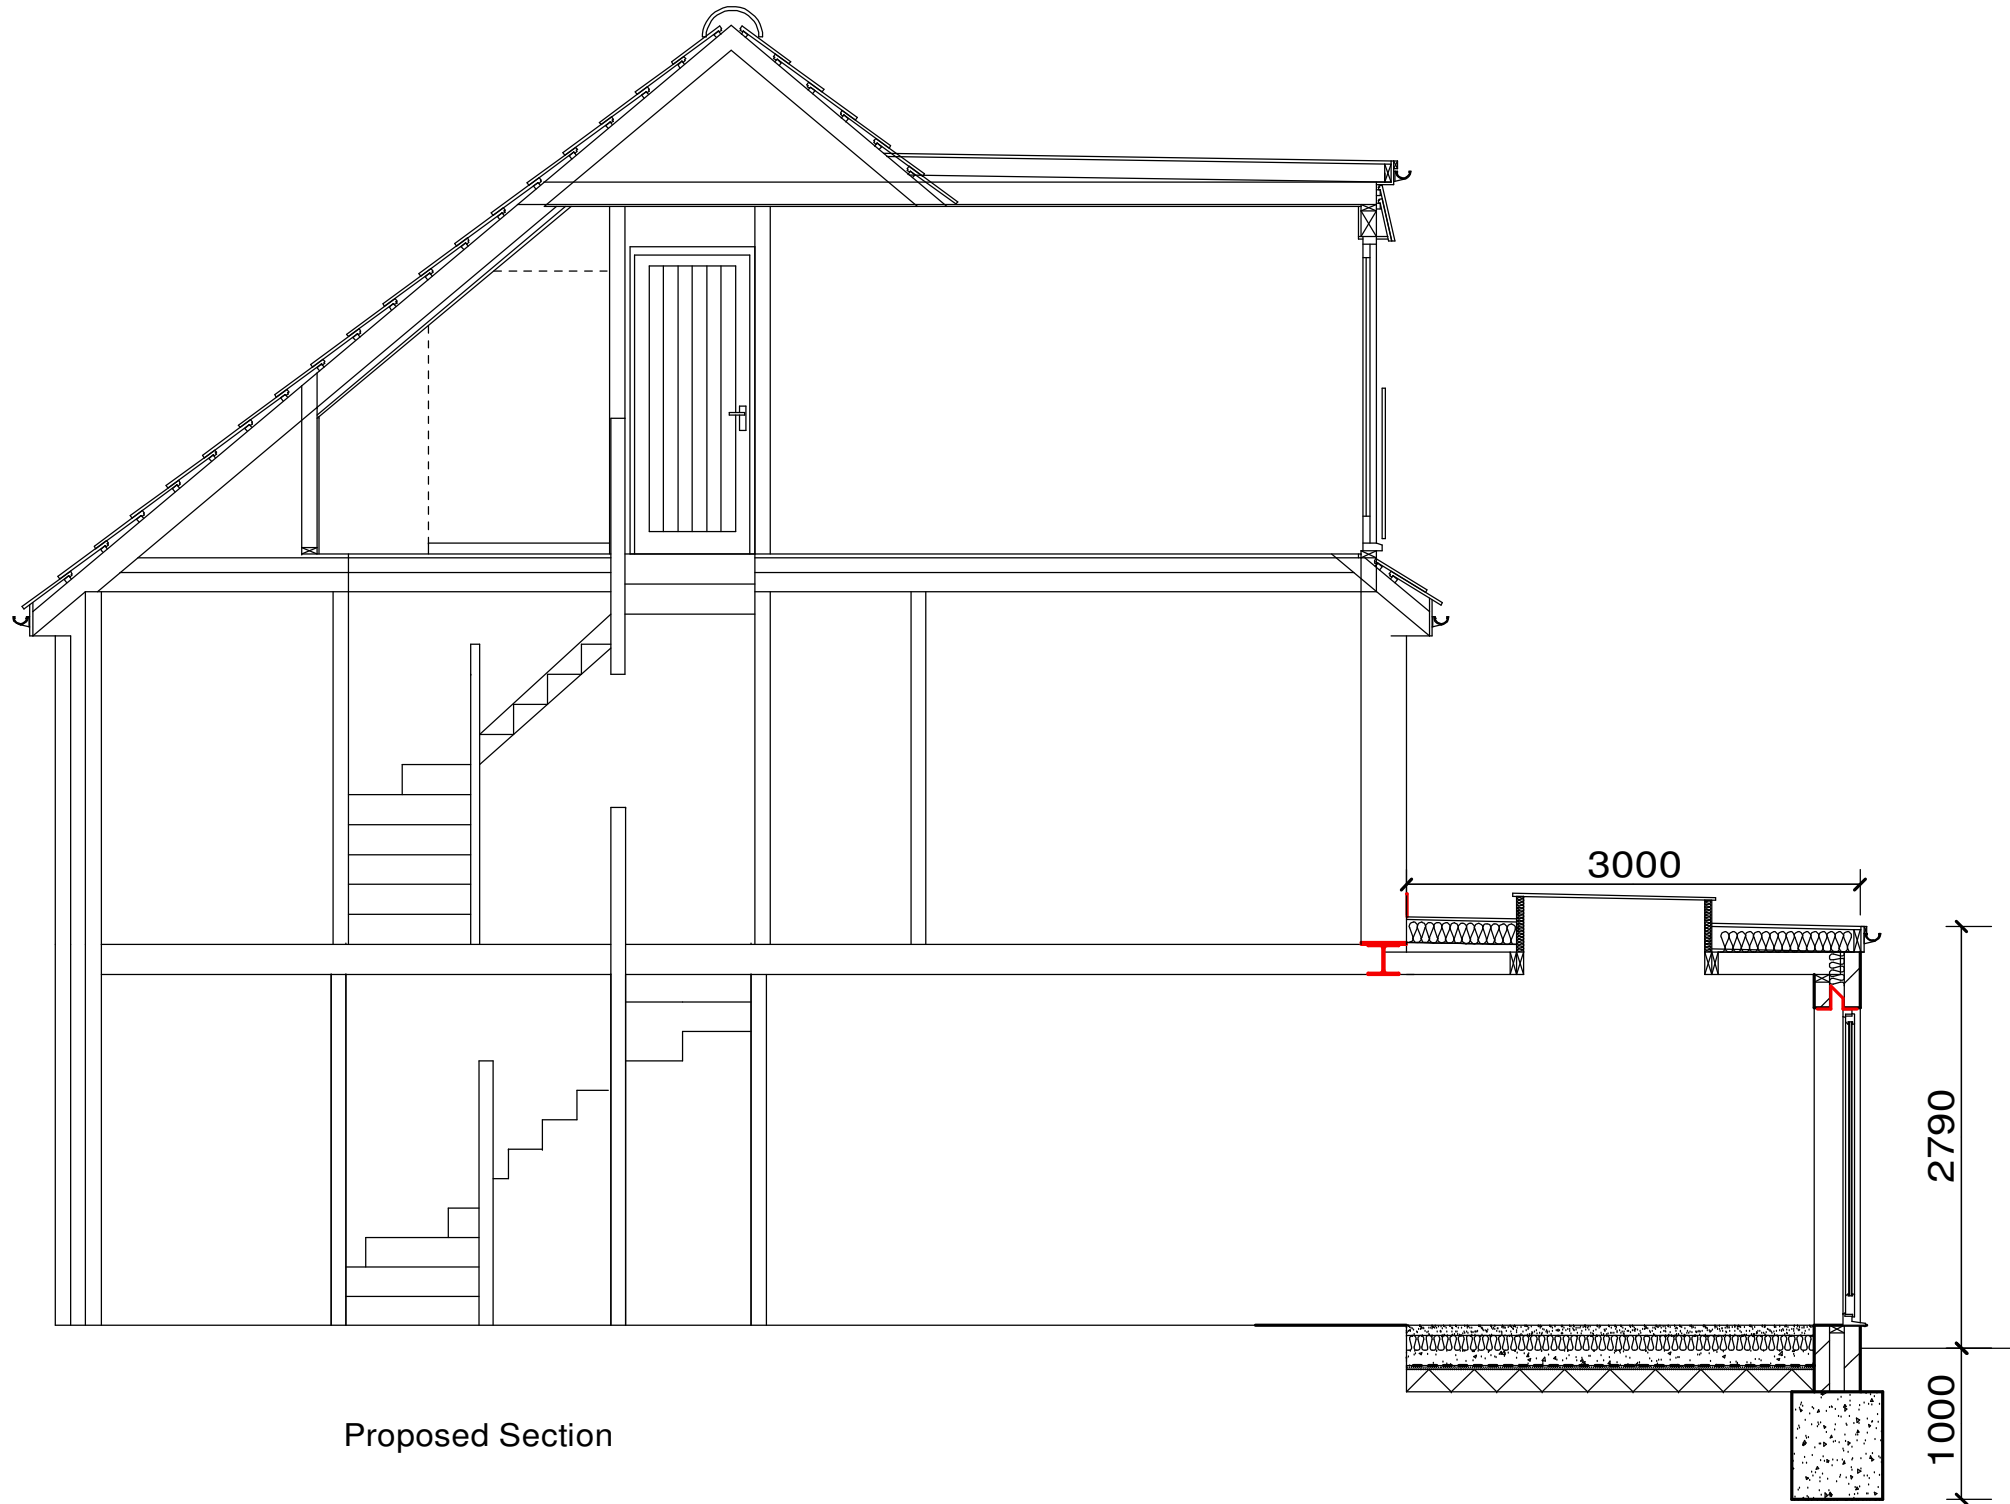

Proposed Section



Client
_ Mr O Moorhouse

Job Title
_ Proposed Single Storey Rear Extension at
_ 17 Chime Dell
_ Whitwell
_ Hertfordshire
_ SG4 8BS

Drawing Title
_ Existing and Proposed Floor Plan
_ and Sections

Scale 1 : 50

Date September 2024

Drawn by
_ R Blackman

Drg No.
_ 24 - 173 - 1

Rev.
_ A