




PROPOSED FRONT ELEVATION - 1:100

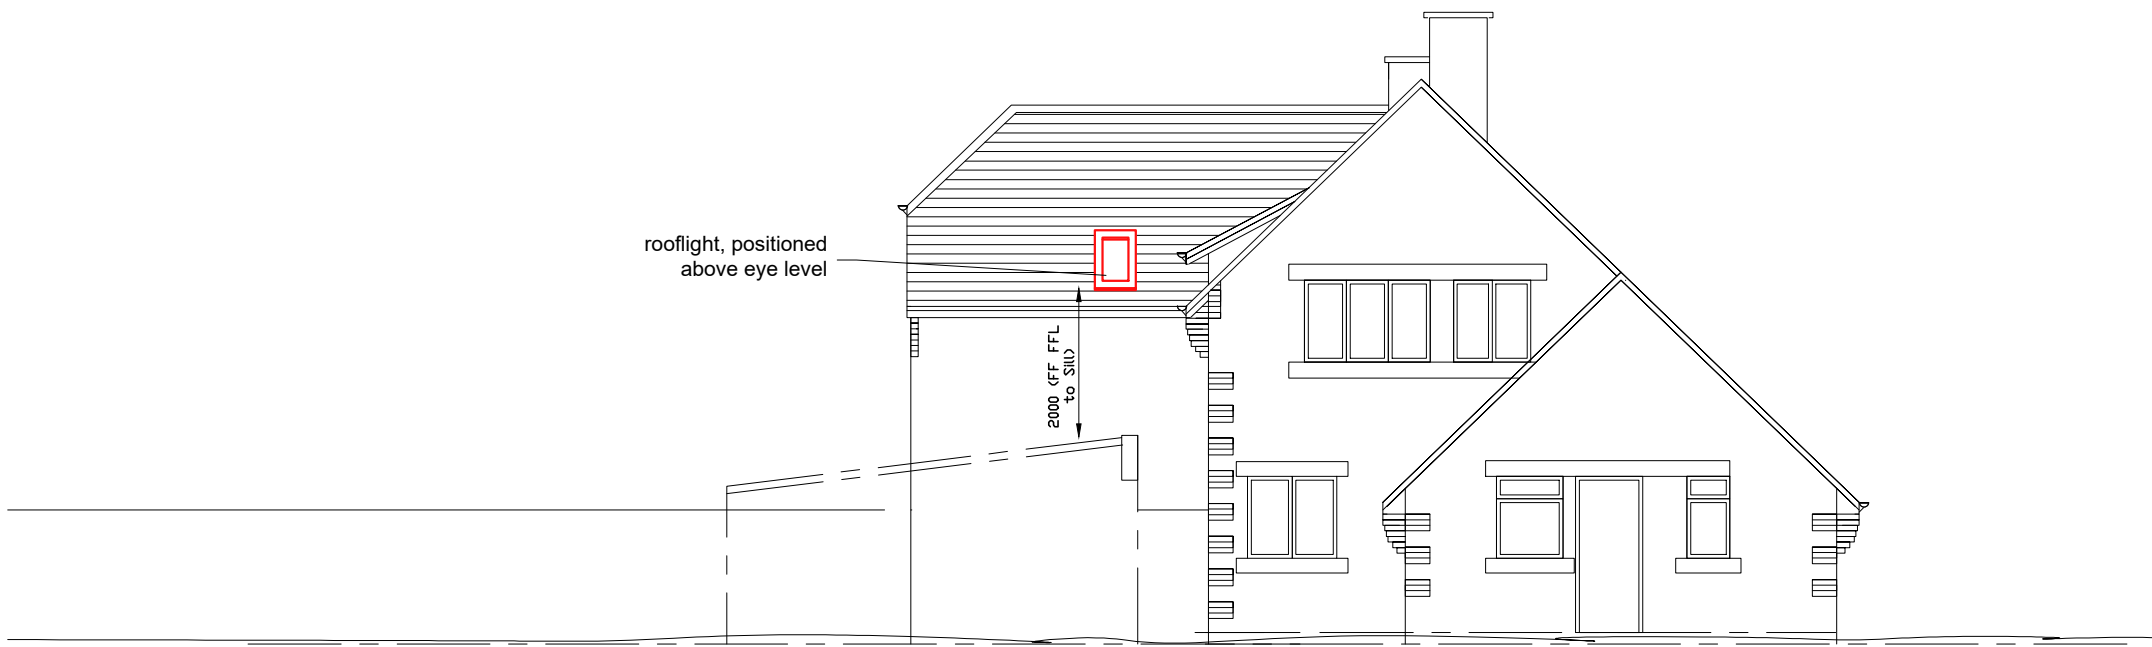


PROPOSED SIDE ELEVATION - 1:100



PROPOSED REAR ELEVATION - 1:100

PROPOSED GROUND FLOOR PLAN - 1:50


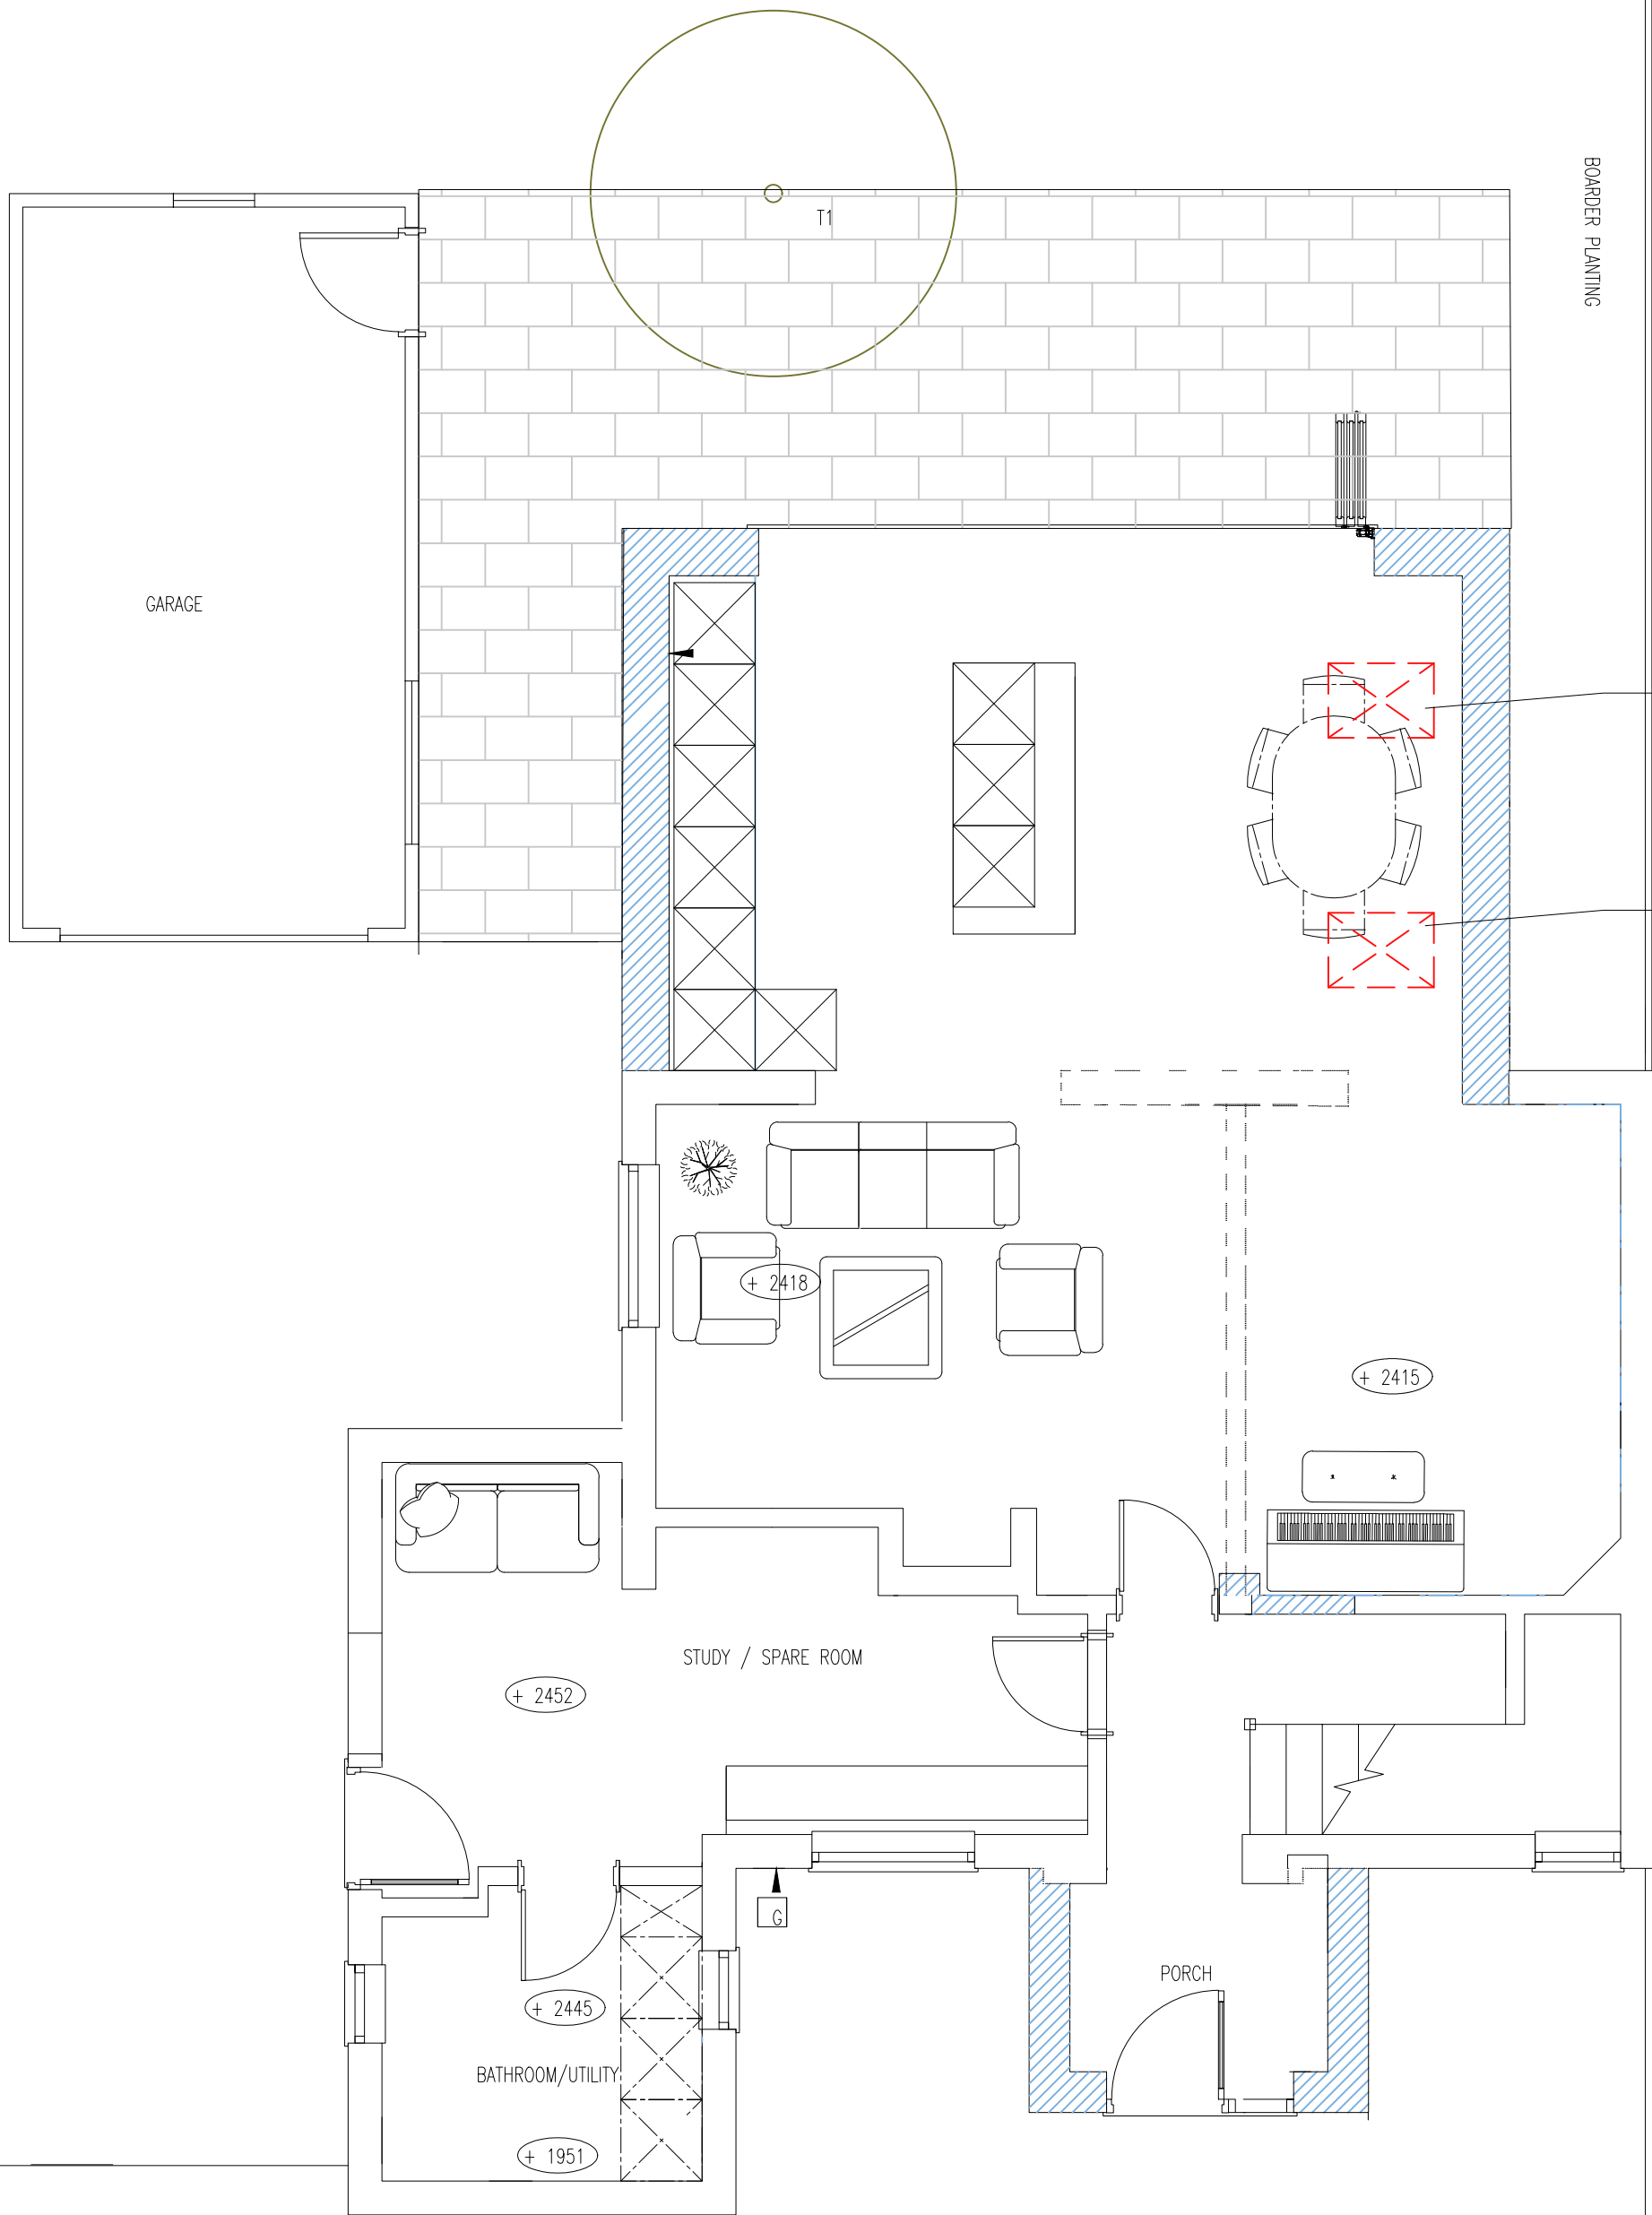


rooflights, positioned above eye level


rooflights, positioned above eye level

rooflight, positioned above eye level


PROPOSED SIDE ELEVATION - 1:100

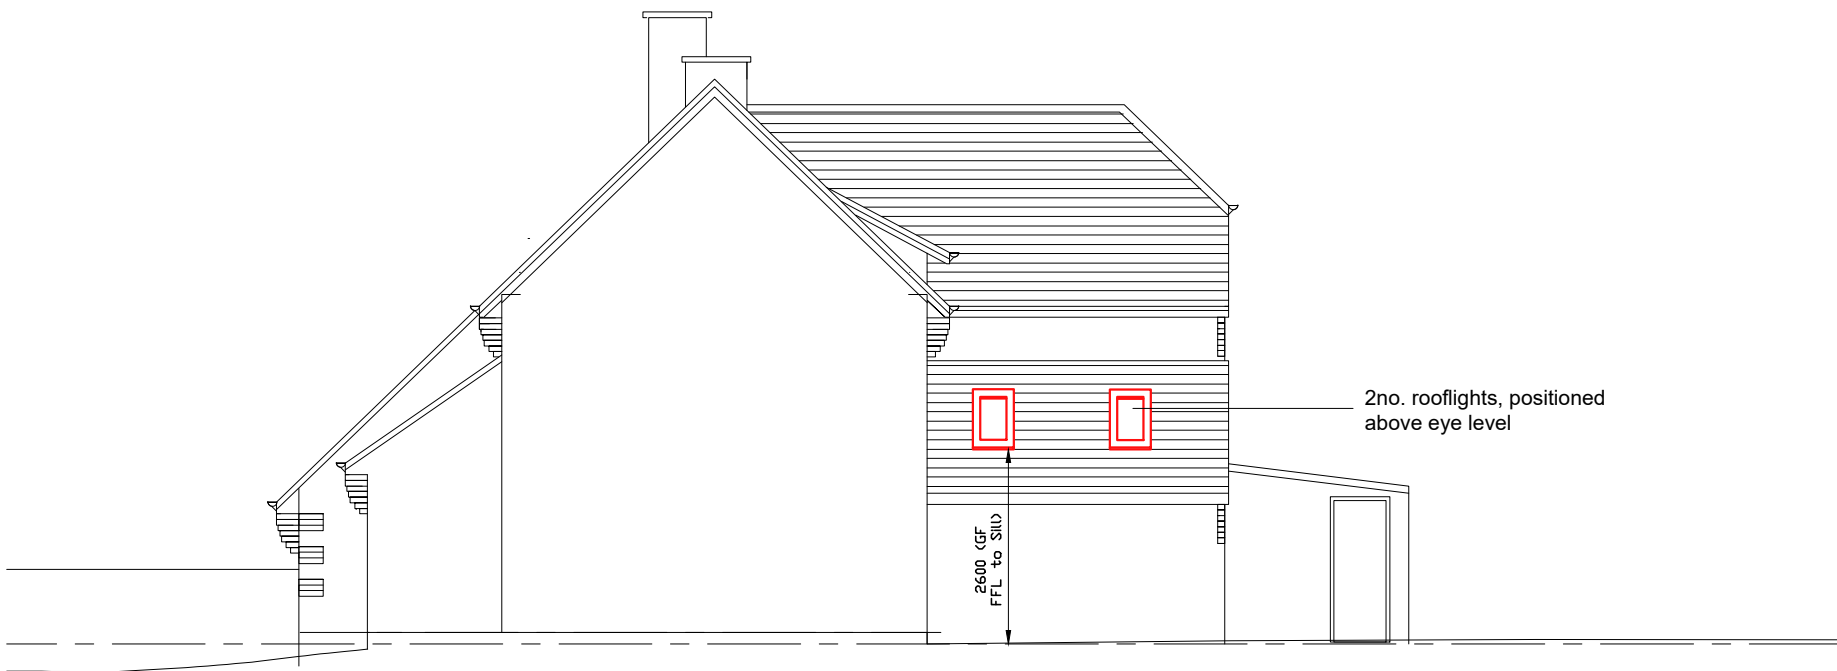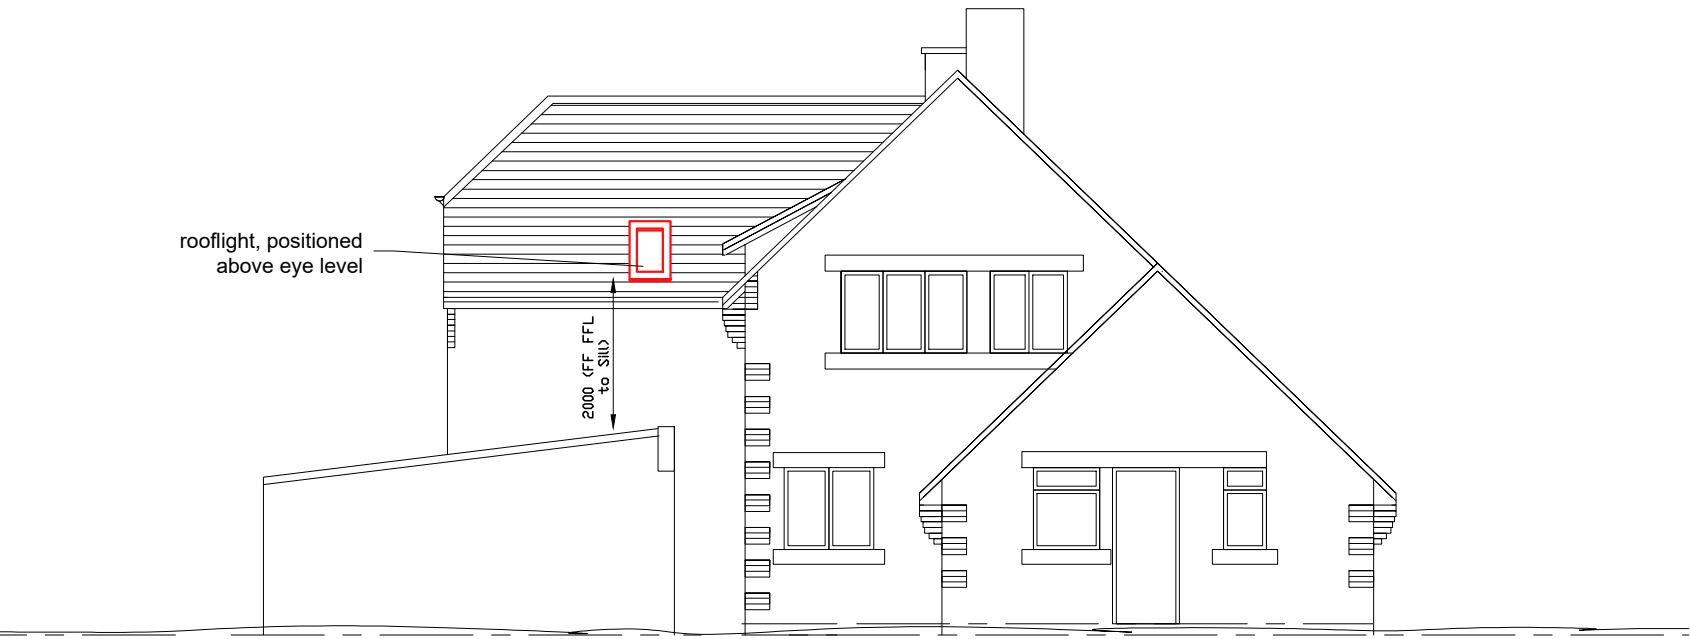

PROPOSED SIDE ELEVATION - 1:100

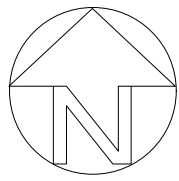

PROPOSED SITE PLAN- 1:200

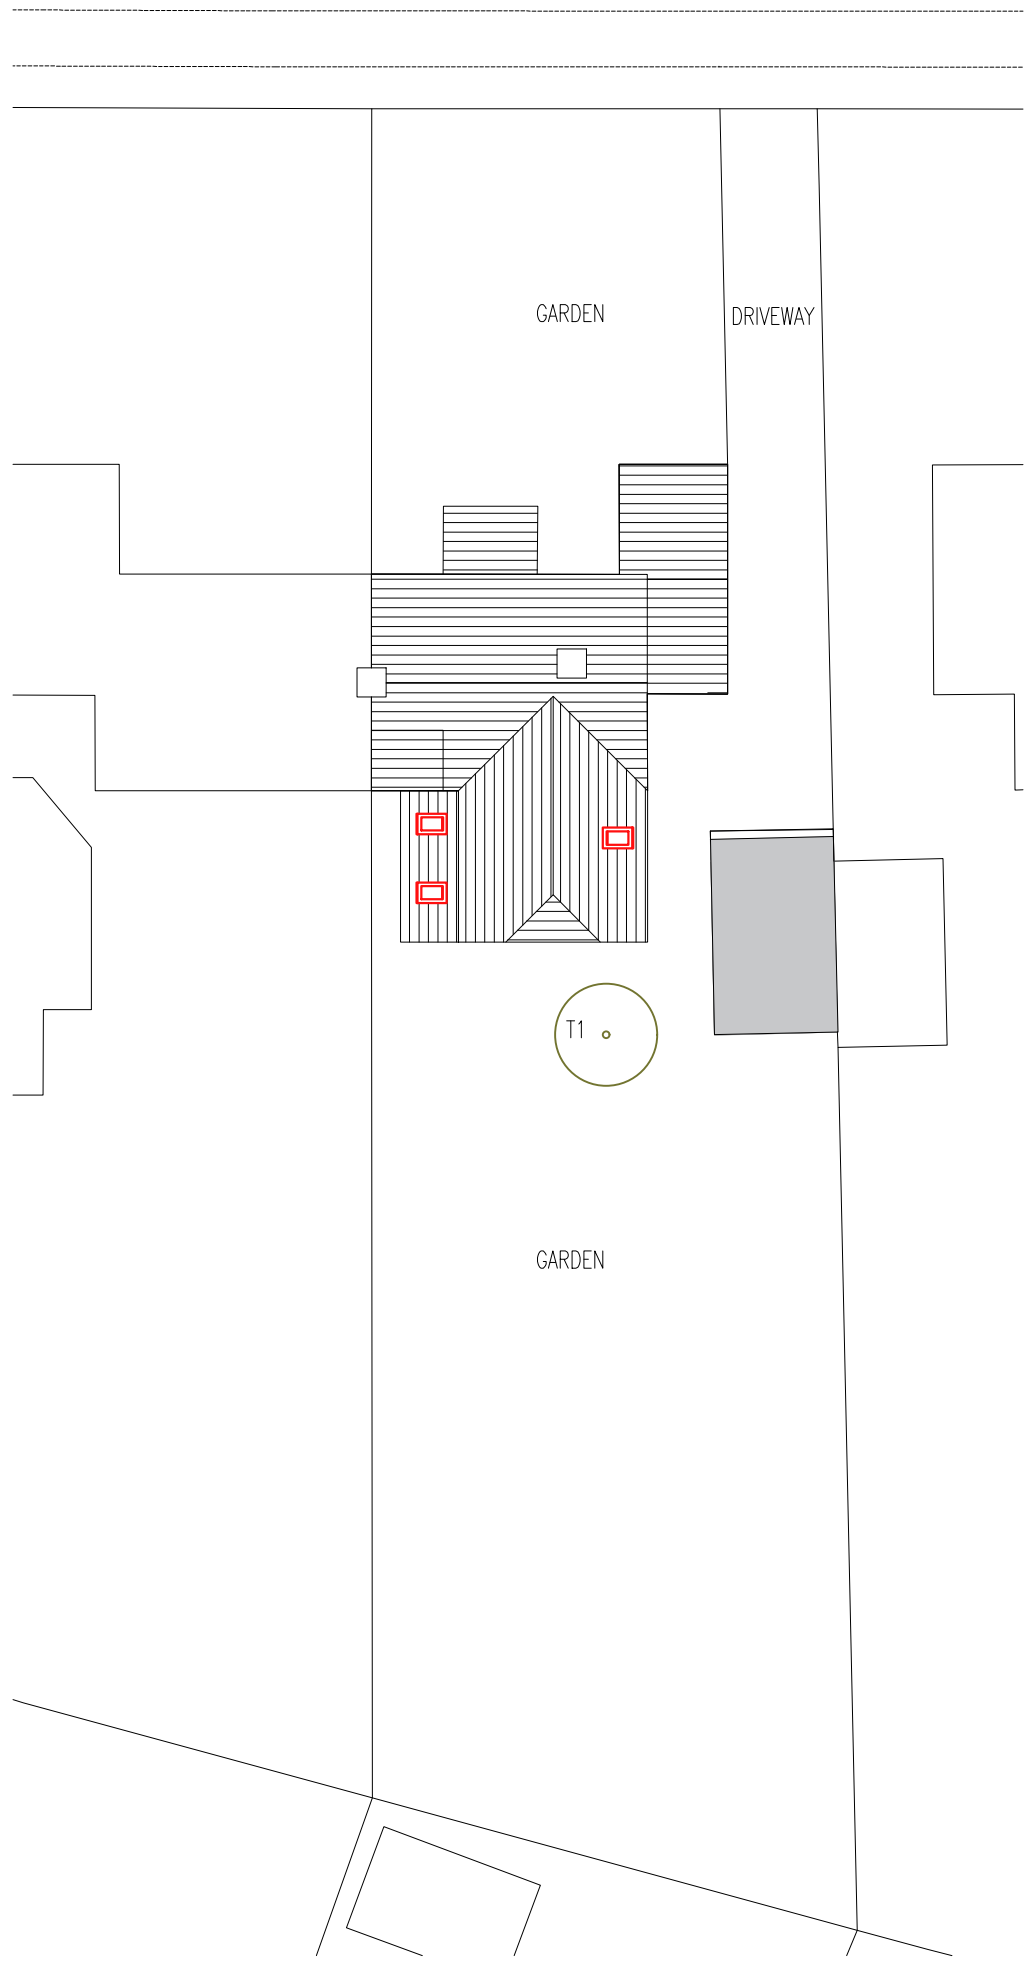

METRES
0 5
SCALE 1: 100

METRES
0 5
SCALE 1: 50

PLANNING DRAWING

Any discrepancies, errors or omissions should be referred to the client for clarification immediately upon discovery. For planning purposes only.

Site Address :		
14 HEATH AVENUE _ ROYSTON		
Drawing Title:		
PROPOSAL DRAWING/ EXTENSIONS & INT.AL		
Drawing By:	Date:	11 /10/24
Drawing Reference:	Revision:	Scale:
02	B	1:100,1:50

Rev B Rooflights added to GF and FF roofs. 11.10.24

PROPOSED FIRST FLOOR PLAN - 1:50

