



NOTE: NOT FOR CONSTRUCTION

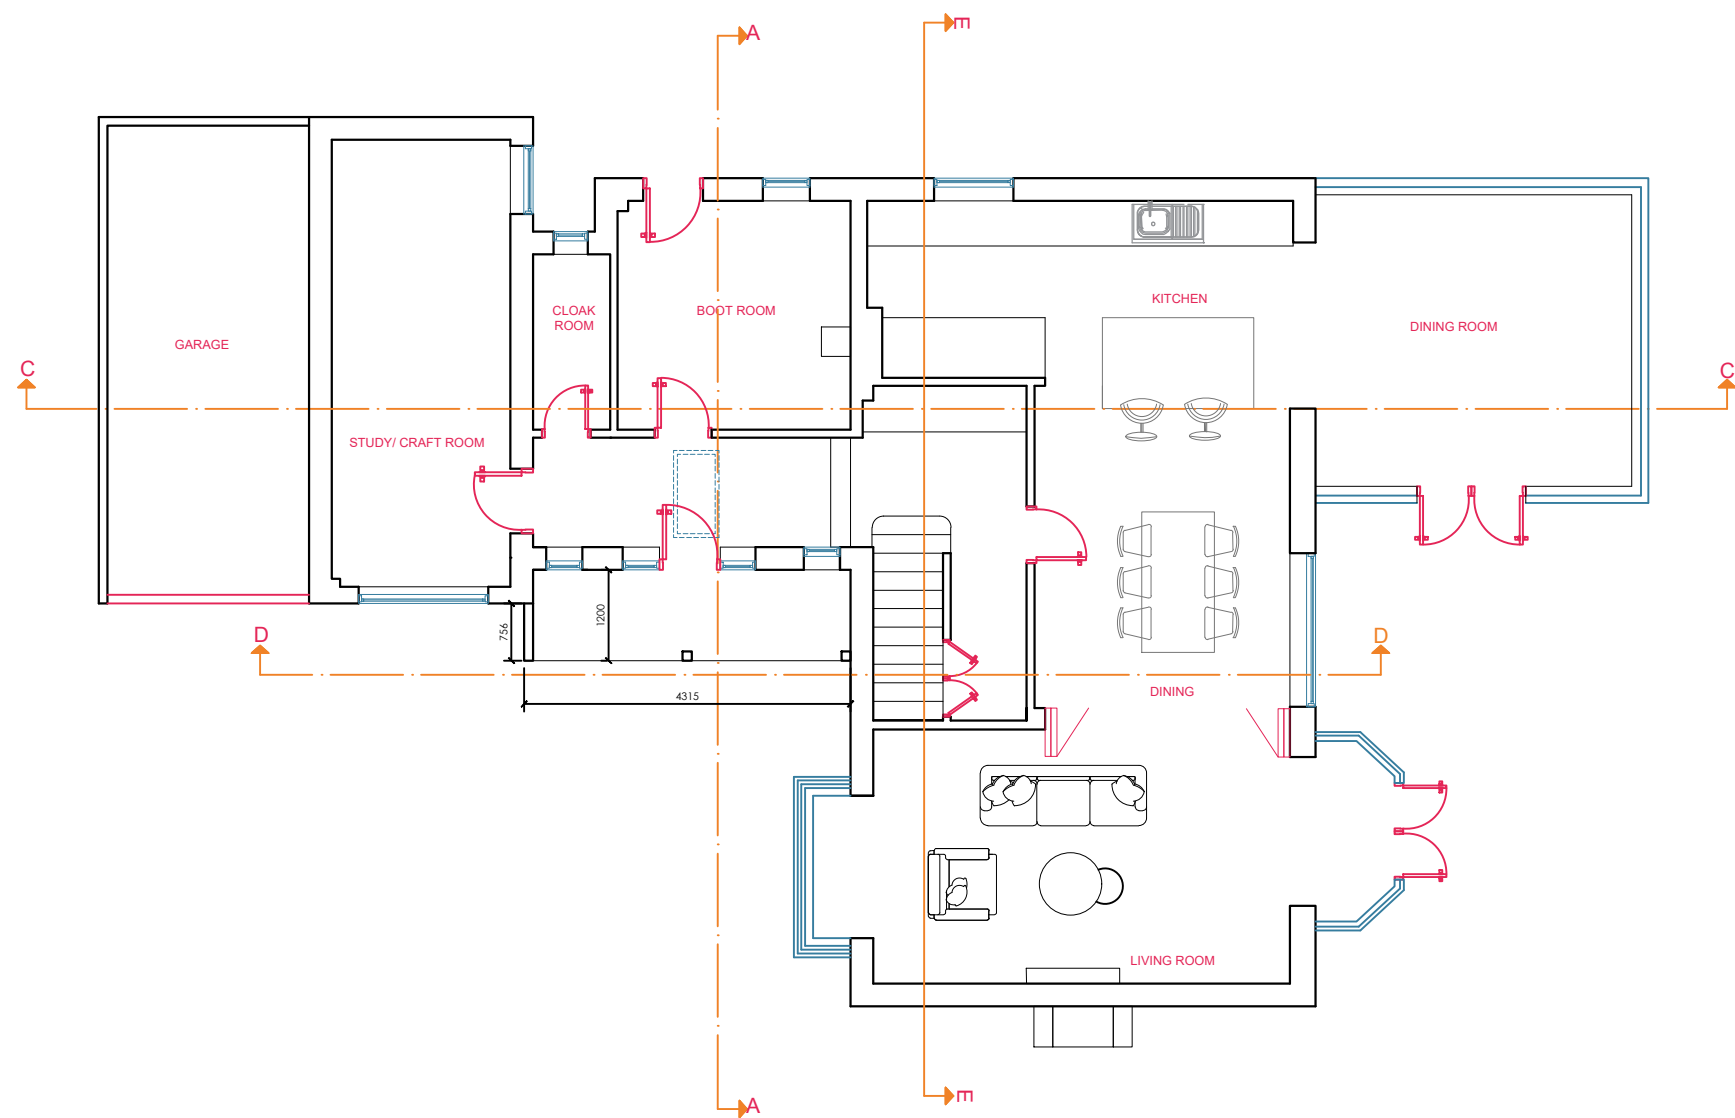


PROPOSED GROUND FLOOR PLAN

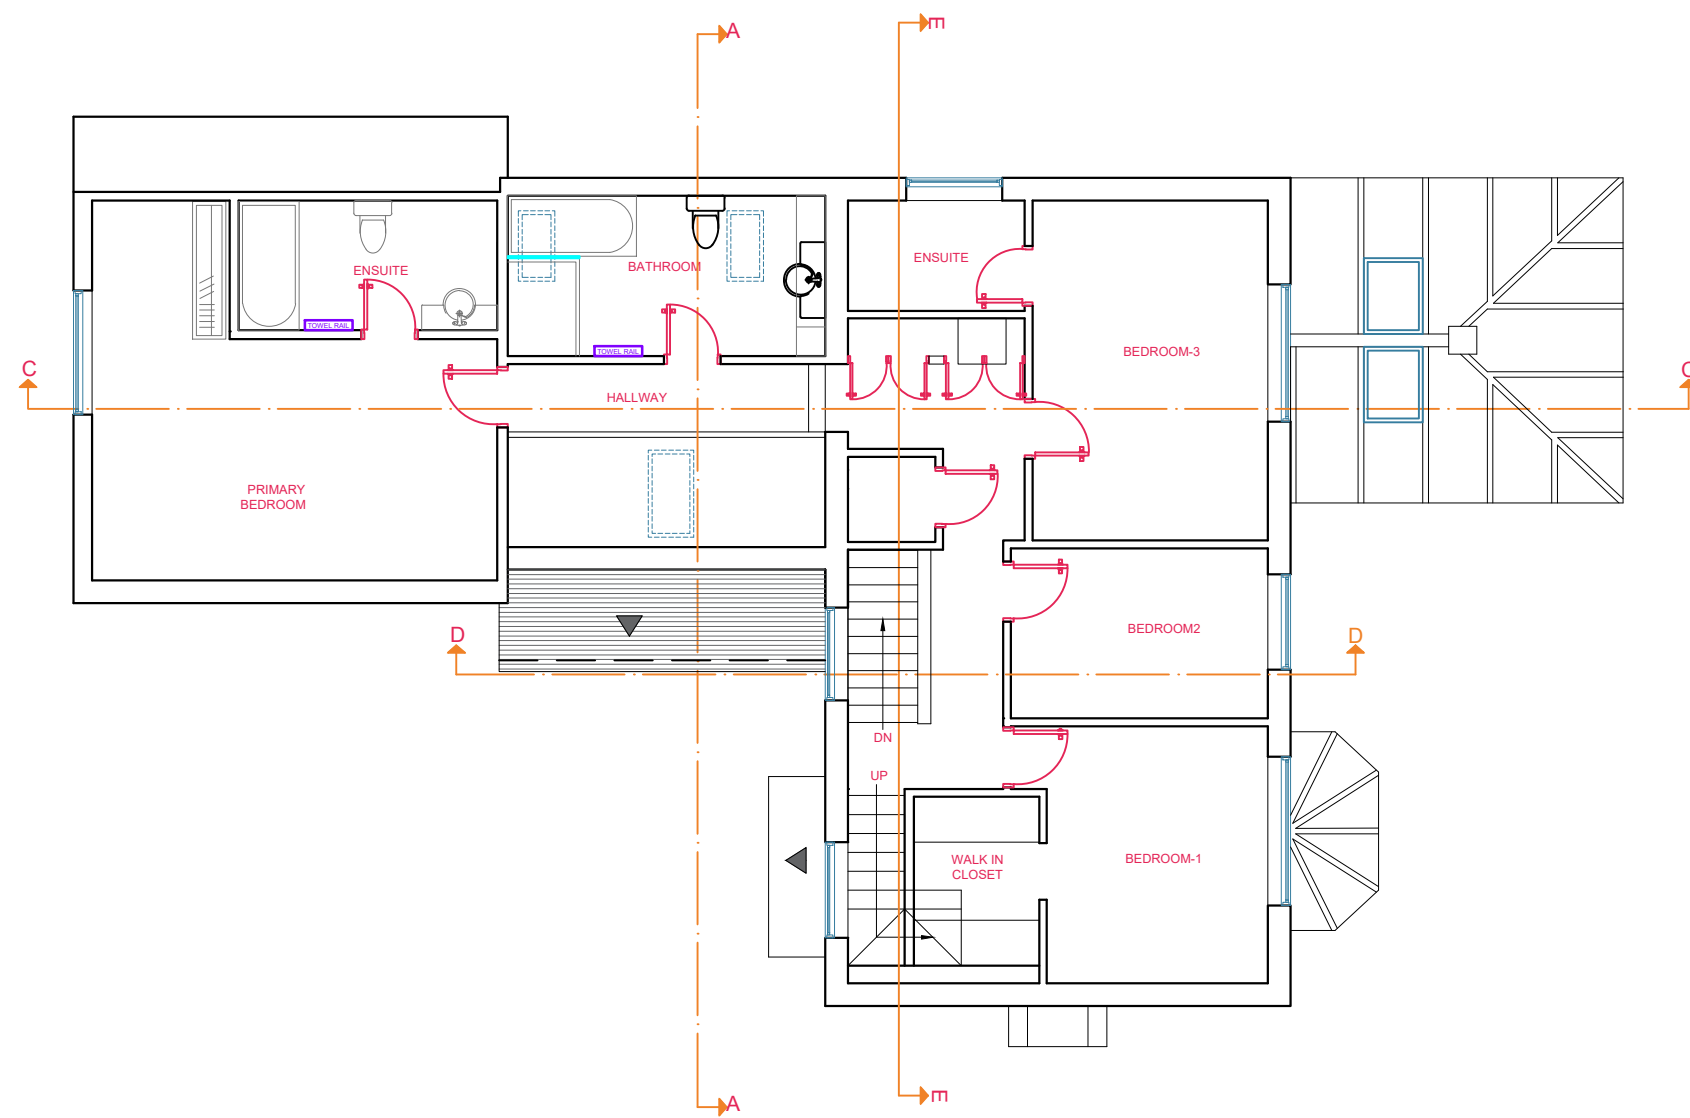

PROPOSED FIRST FLOOR PLAN

KEY: — SITE BOUNDARY

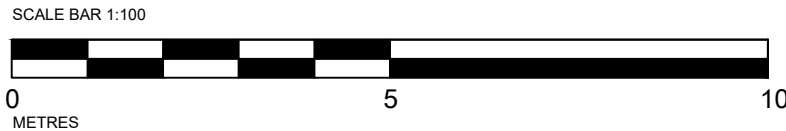

Copyright in design of this drawing is the property of BAYA

- Reproduction in whole or in part is forbidden without written permission from BAYA
- All dimensions to be cross checked on site prior to construction. Any discrepancies to be reported to BAYA immediately
- Print out to actual size.
- Copyright in design of this drawing is the property of BAYA

3 Spinney Close
SG4 9PD

Date:15/10/2024

Scale: As noted @ A2

Drawing Code: 3/SC-08

Revision: R0

Proposed Plans-1



0800 246 5779 info@bayadesign.co.uk
13 Clifton Vale, Bristol, BS8 4PT