



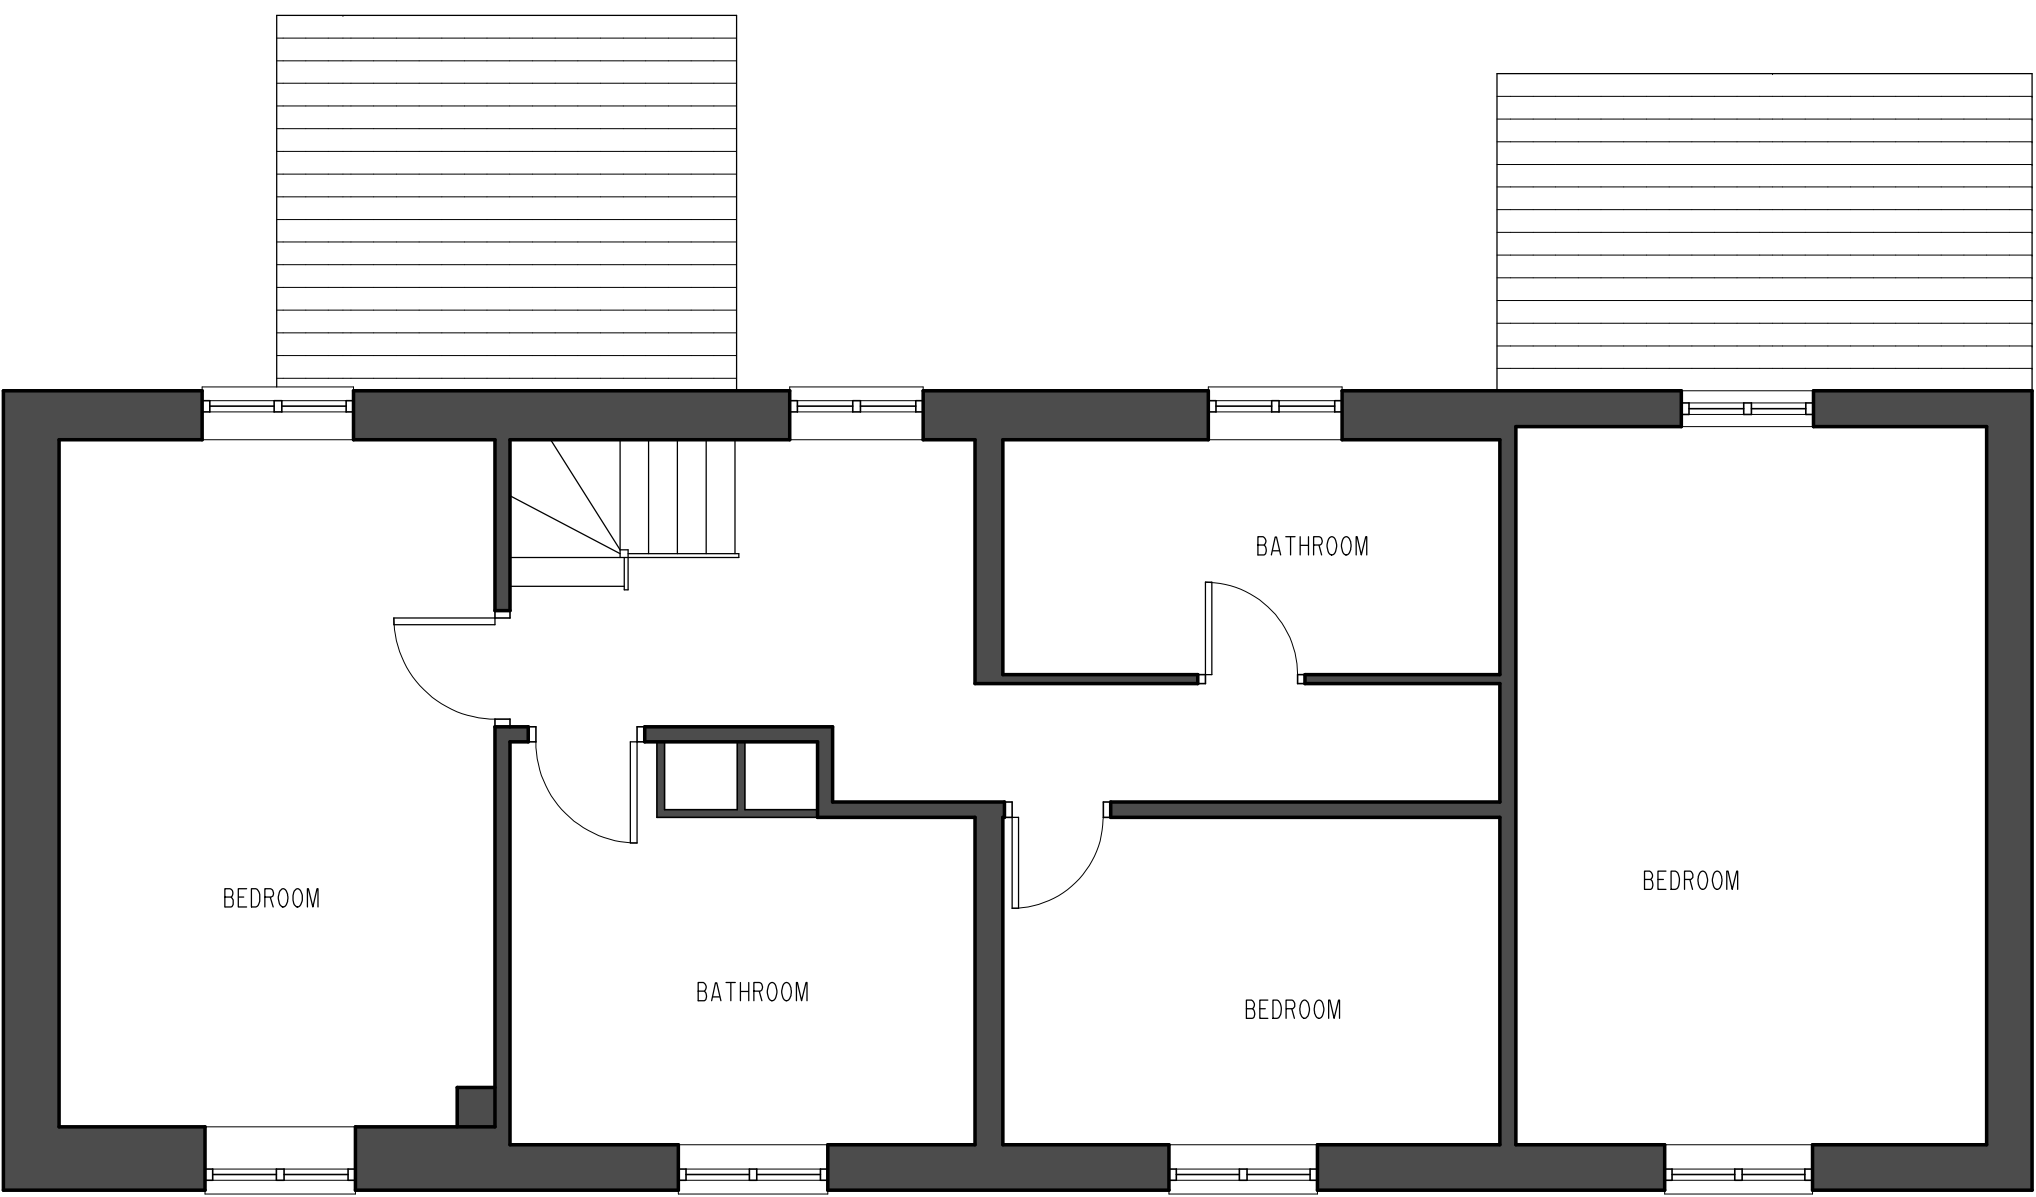


EXISTING FIRST FLOOR PLAN

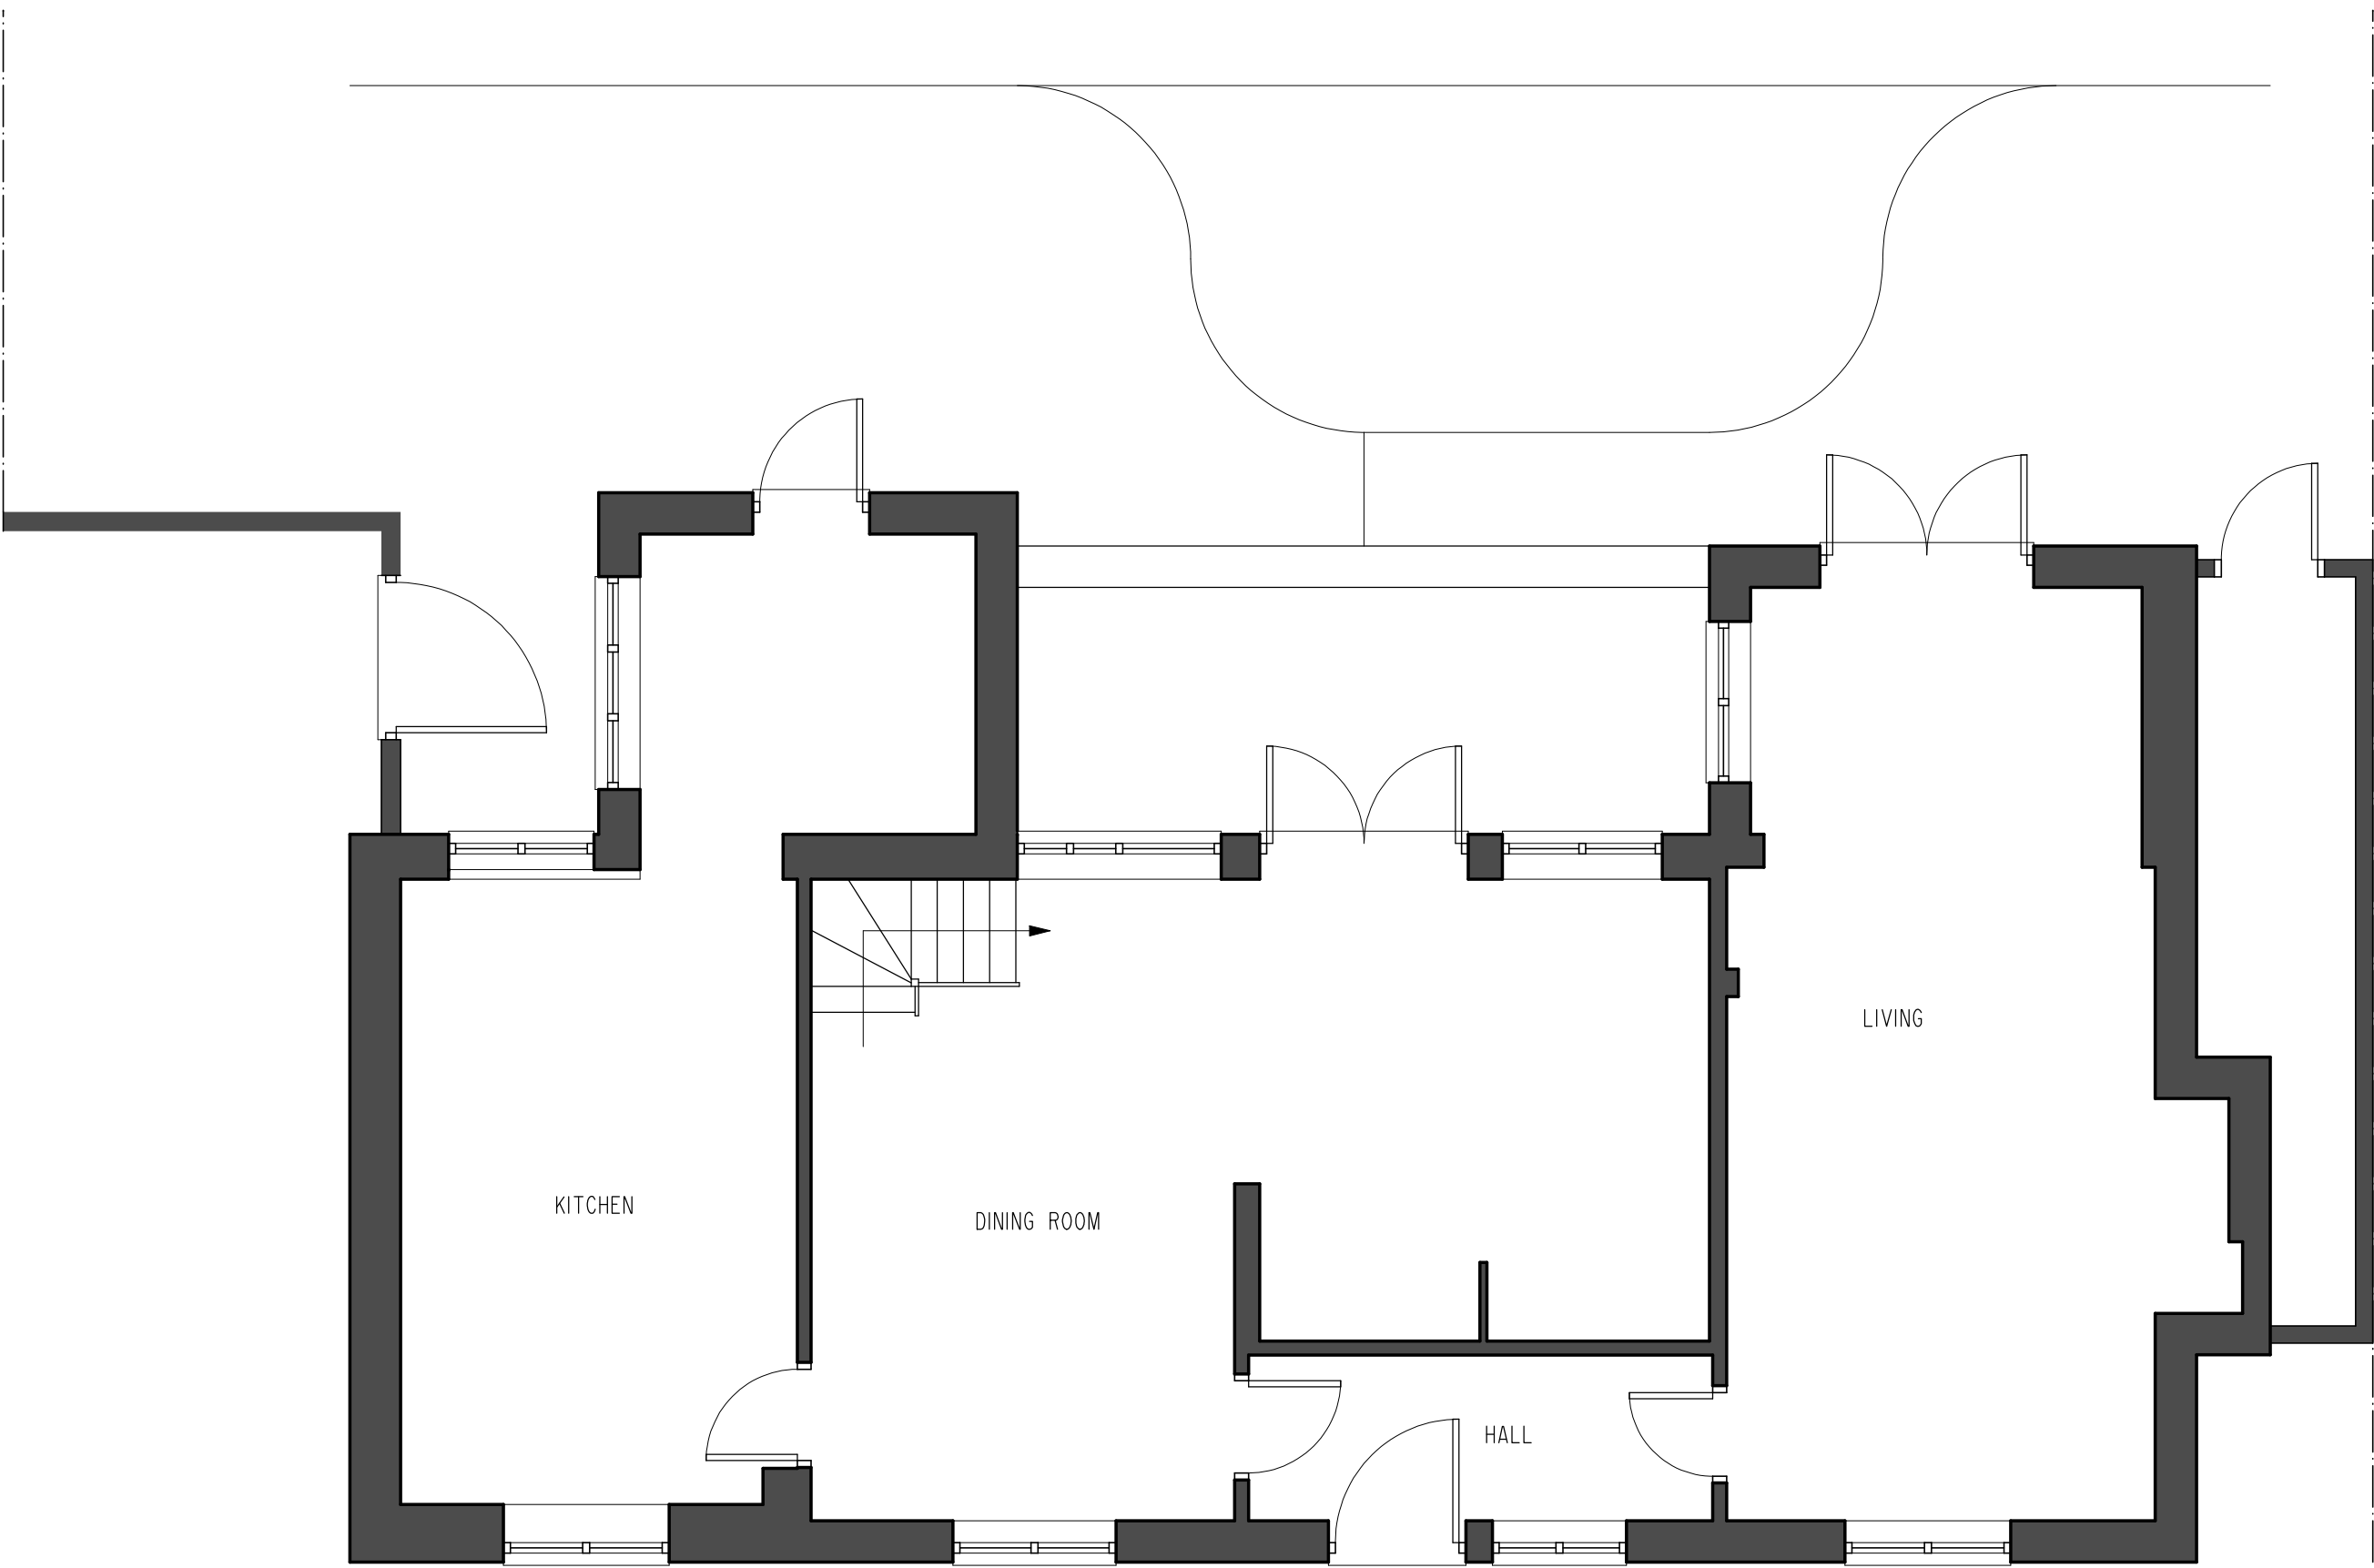

EXISTING GROUND FLOOR PLAN

PLANNING

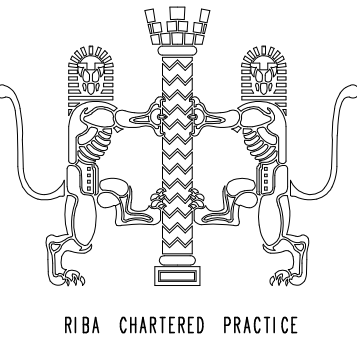

| No. | Date | By | Contents |
|-----|------|----|----------|
|     |      |    |          |

|              |                                              |
|--------------|----------------------------------------------|
| Site Address | 68 HIGH ST<br>WHITWELL<br>HITCHIN<br>SG4 8AL |
|--------------|----------------------------------------------|

|           |                                                      |
|-----------|------------------------------------------------------|
| Job Title | GROUND FLOOR EXTENSION WITH<br>ADDITION OF GROUND WC |
|-----------|------------------------------------------------------|

|               |                |
|---------------|----------------|
| Drawing Title | EXISTING PLANS |
| Scale         | 1:50@A1        |
| Date          | 10/24          |
| Drawn by      | RCC            |



**Alan Cox**  
**Architects**  
Architectural & Planning Consultants  
TEL: 020 - 8440 - 7777  
Web: coxassociates.co.uk

|         |            |
|---------|------------|
| Org.No. | 563224-001 |
| Rev.    | -          |