




FRONT ELEVATION

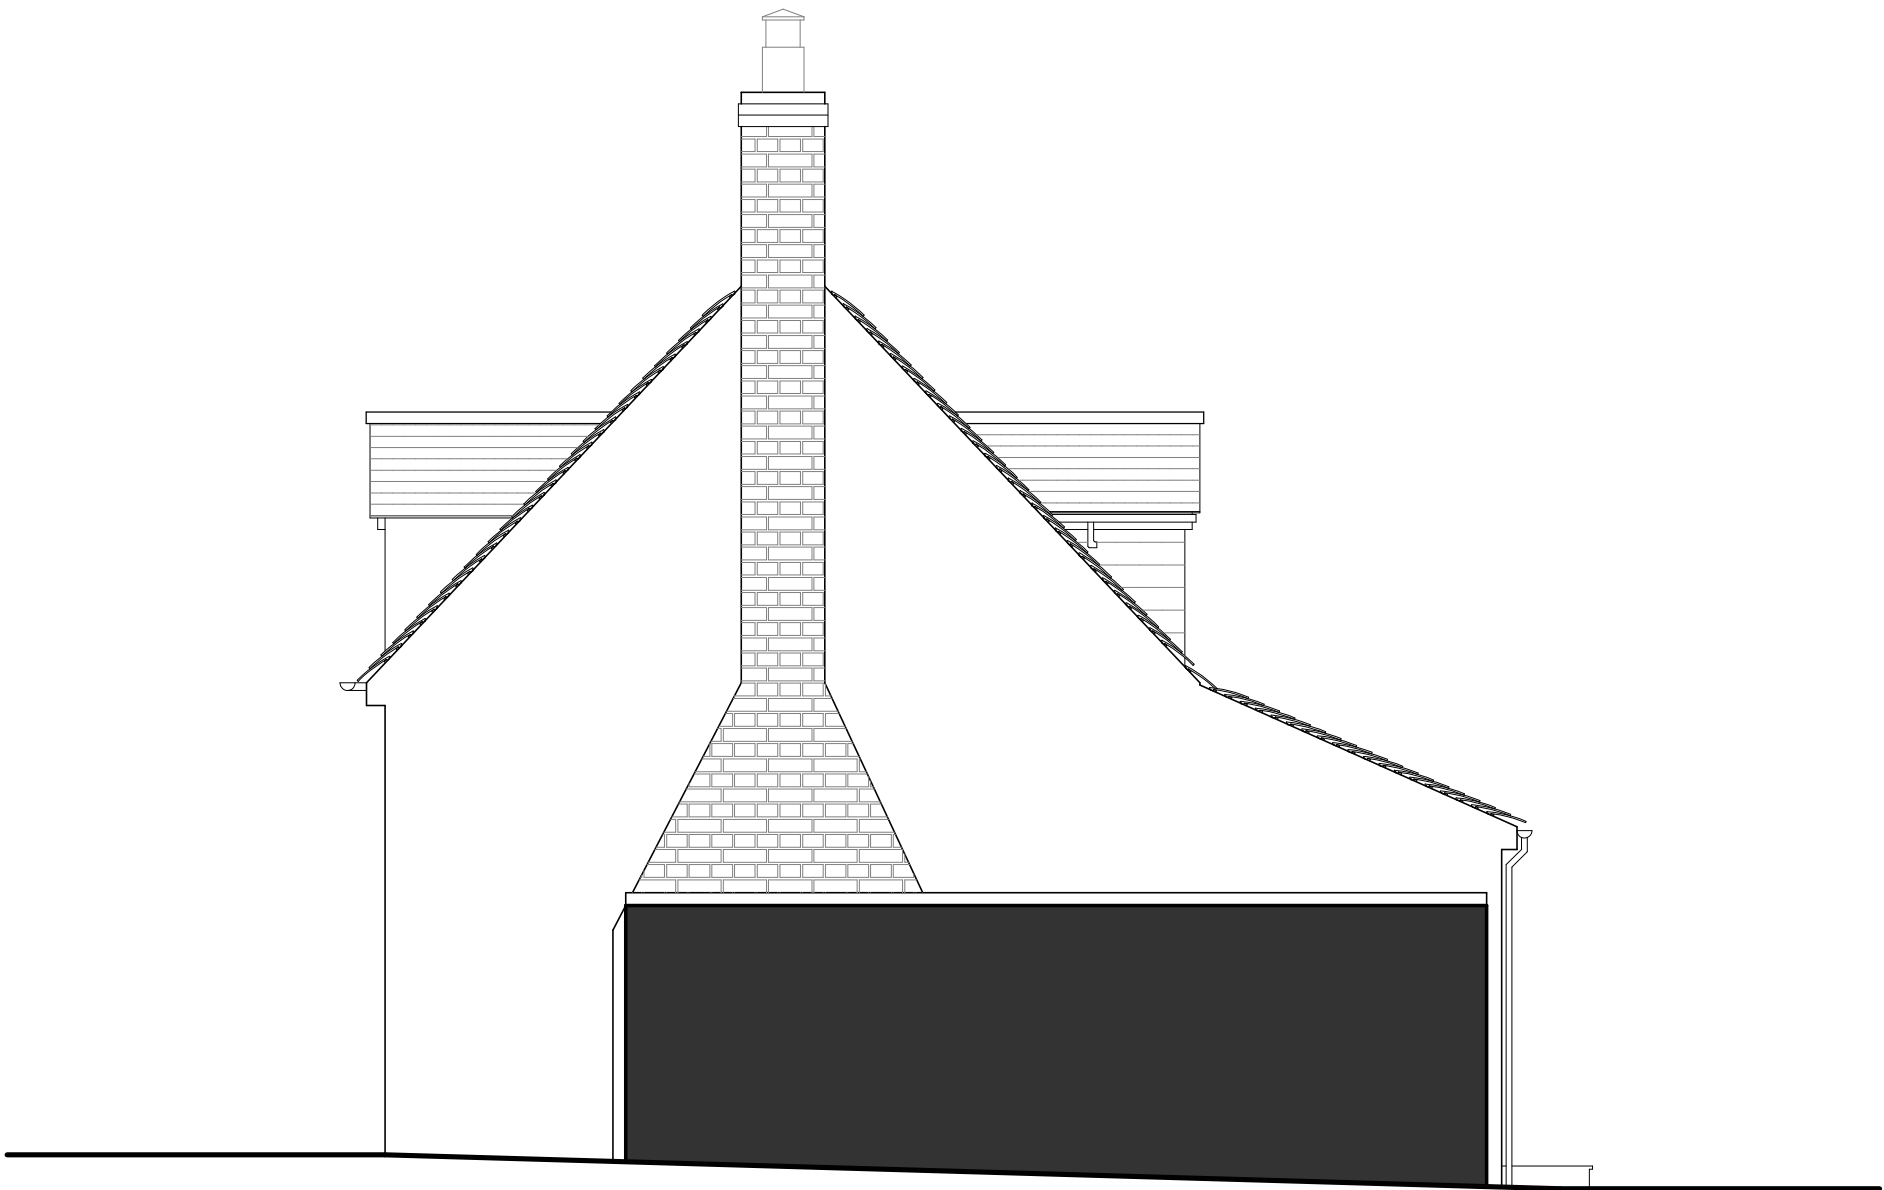


SIDE ELEVATION




REAR ELEVATION



SIDE ELEVATION

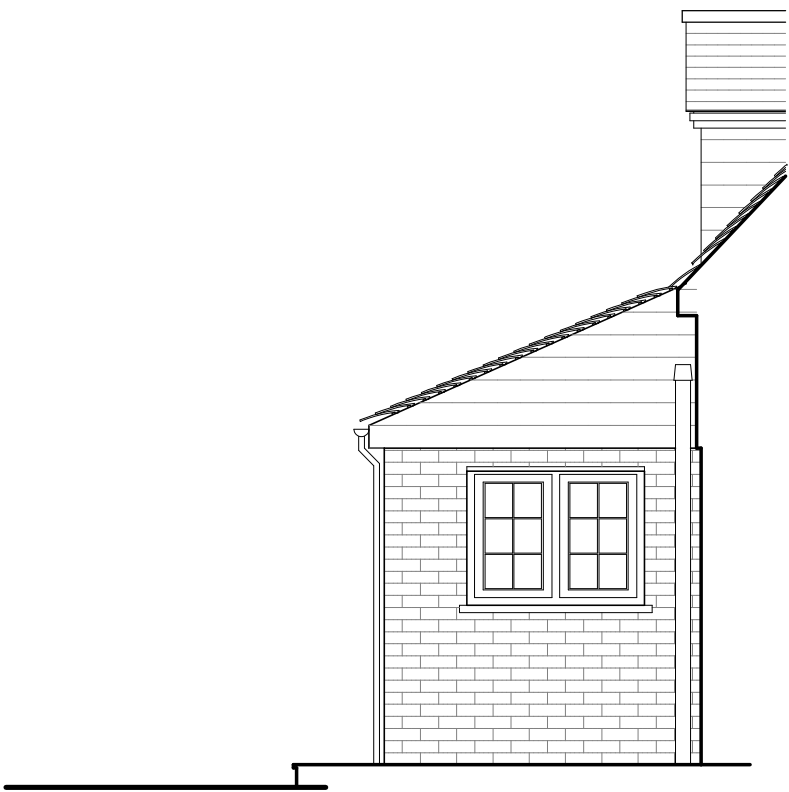


SIDE ELEVATION
(RIGHT SIDE)

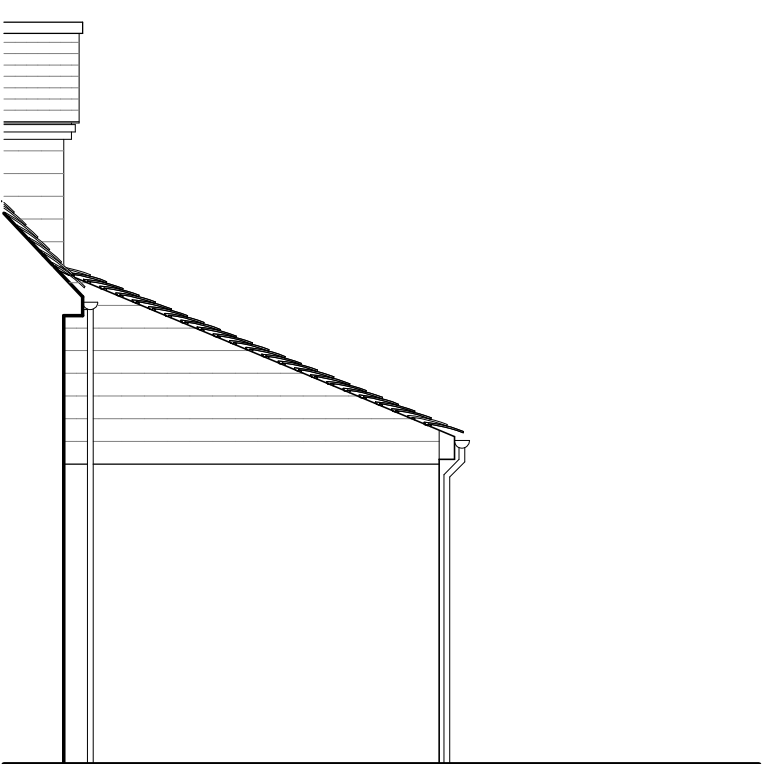

SIDE ELEVATION
(LEFT SIDE)

PLANNING

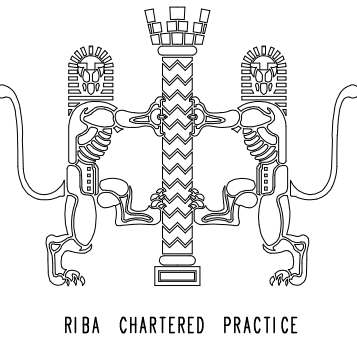

No.	Date	By	Contents
-----	------	----	----------

Revisions

Site Address	68 HIGH ST WHITWELL HITCHIN SG4 8AL
--------------	--

Job Title	GROUND FLOOR EXTENSION WITH ADDITION OF GROUND WC
-----------	--

Drawing Title	EXISTING ELEVATIONS
Scale	1:50@A1
Date	10/24
Drawn by	RCC

 Alan Cox Architects
Architectural & Planning Consultants TEL: 020 - 8440 - 7777 Web: coxassociates.co.uk

Dwg No.	563224-003
Rev.	-