



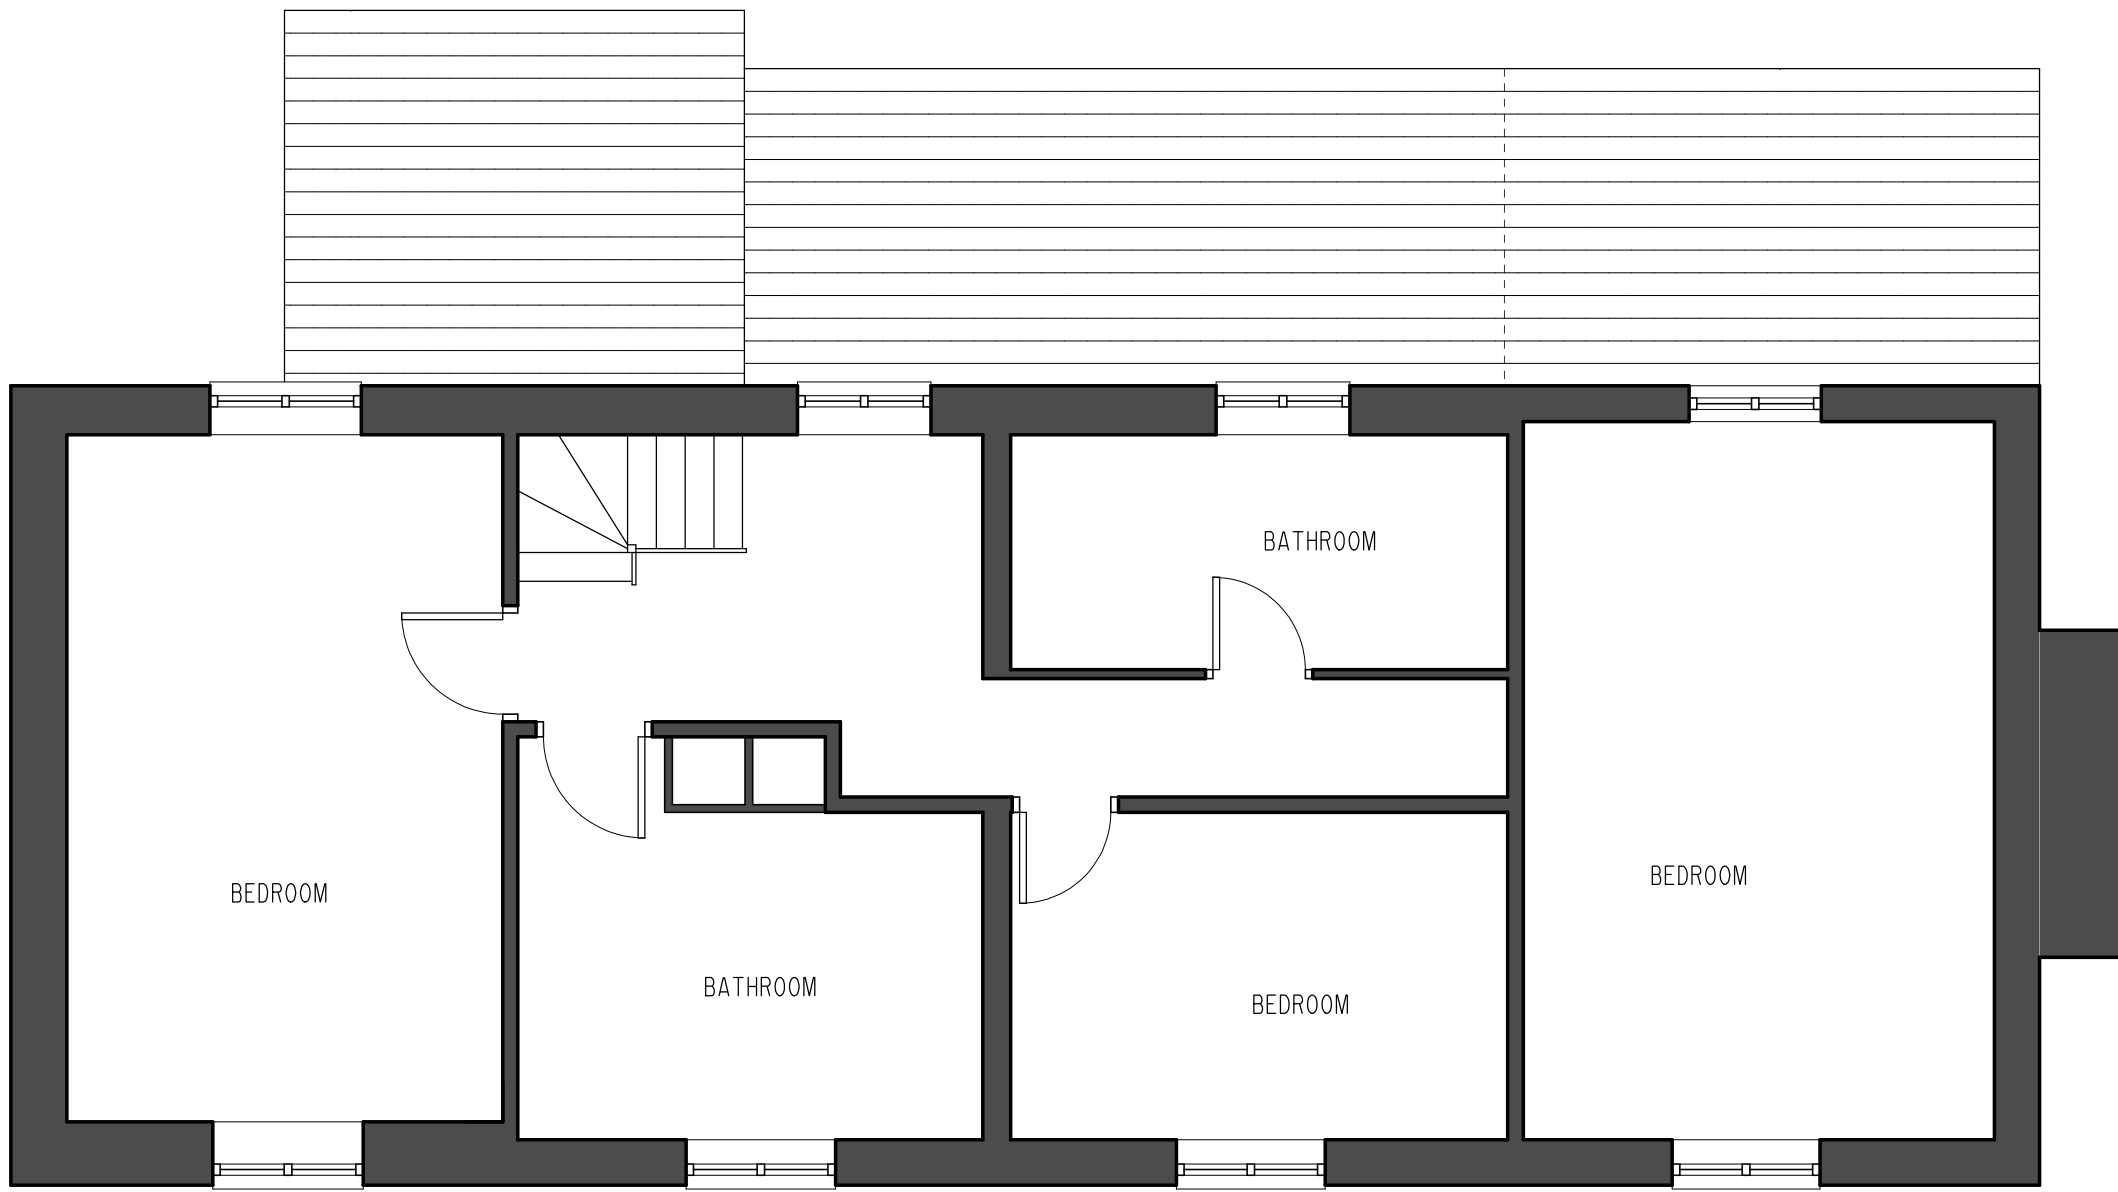


PROPOSED FIRST FLOOR PLAN

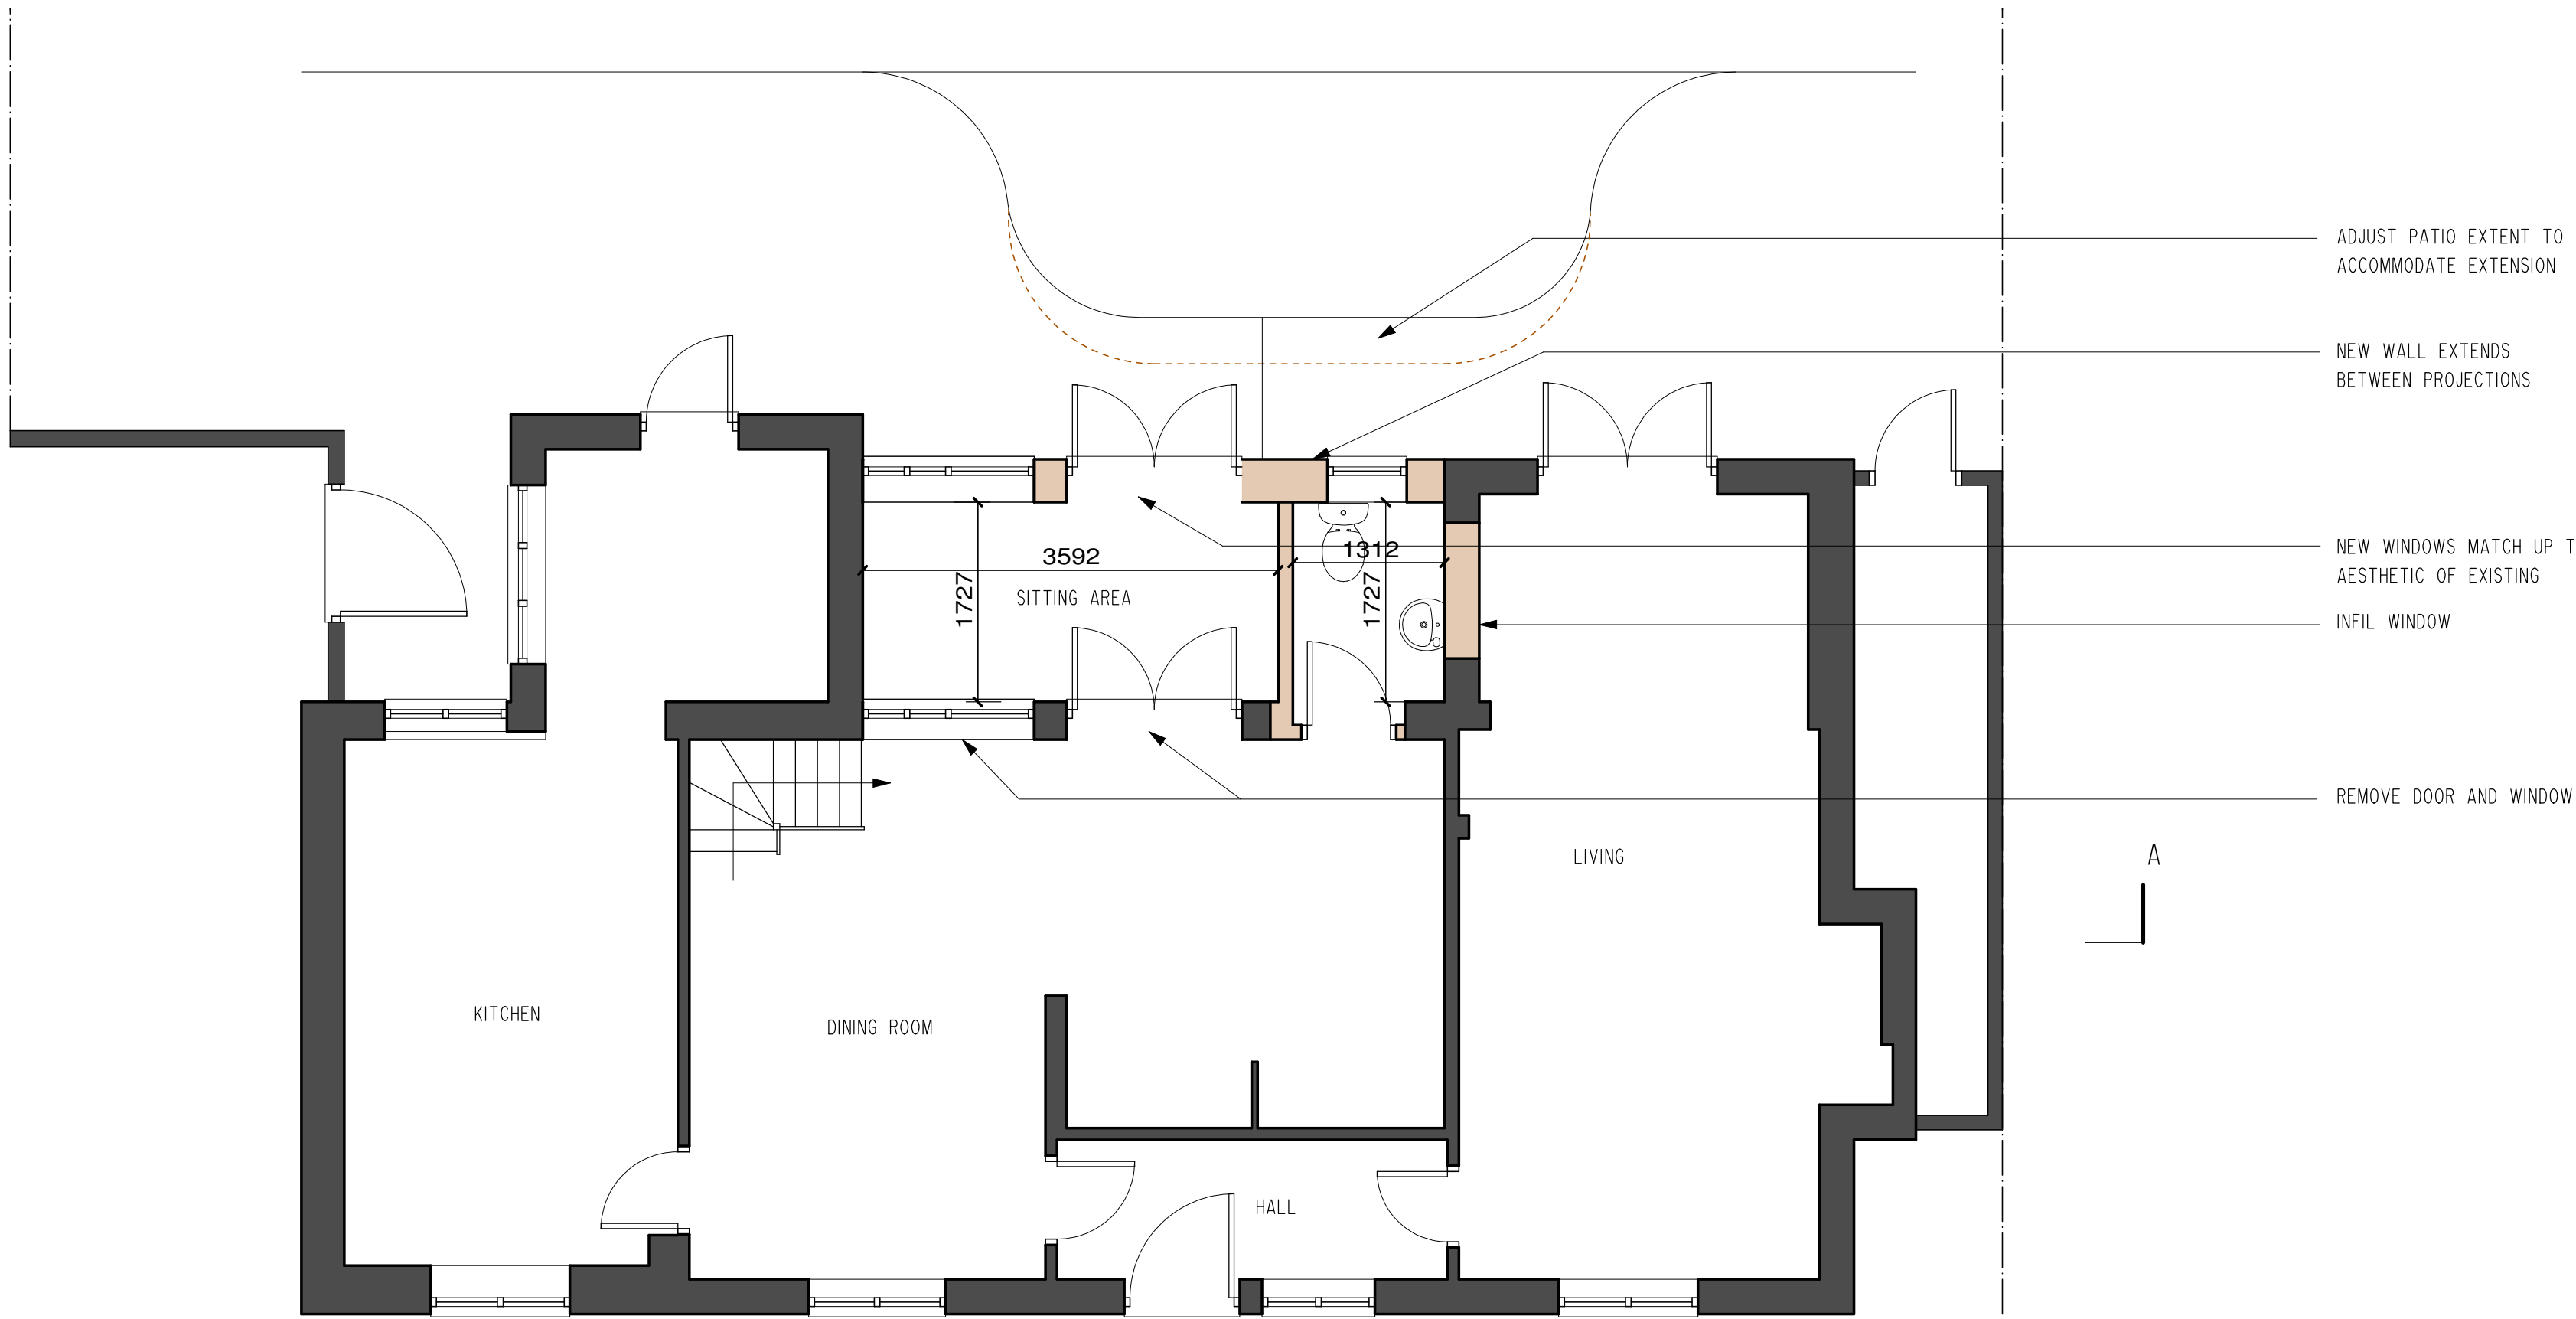

PROPOSED GROUND FLOOR PLAN

PLANNING

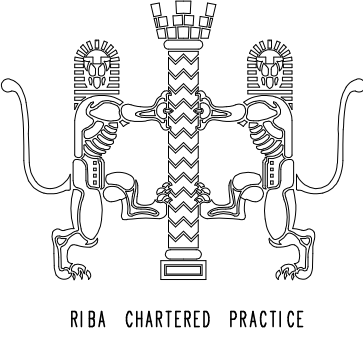

No.	Date	By	Contents

Site Address	68 HIGH ST WHITWELL HITCHIN SG4 8AL
--------------	--

Job Title	GROUND FLOOR EXTENSION WITH ADDITION OF GROUND WC
-----------	--

Drawing Title	PROPOSED PLANS
Scale	1:50@A1
Date	10/24
Drawn by	RCC



Alan Cox
Architects
Architectural & Planning Consultants
TEL: 020 - 8440 - 7777
Web: coxassociates.co.uk

Org.No.	563224-004
Rev.	B