



DOBSONJAMES.COM

Studio@dobsonjames.com

London, UK | Dubai, UAE

PROJECT NO: 0044

PROJECT ADDRESS:
10 KERSHAW'S HILL,
HITCHIN,
SG4 9AQ

LOCATION: HERTFORDSHIRE, UK

NOTES:
1. PRINT DRAWINGS IN COLOUR.





05.
04.
03.
02.
01. 13/07/2026 JVN
ISSUE: DATE: DRAWN BY:

DRAWING TITLE:
PLANS
PROPOSED

SCALE: 1:100 @ A3
STATUS: PLANNING
SHEET NUMBER:

DR-A-202

DRAWN: JVN
CHECKED: JJD

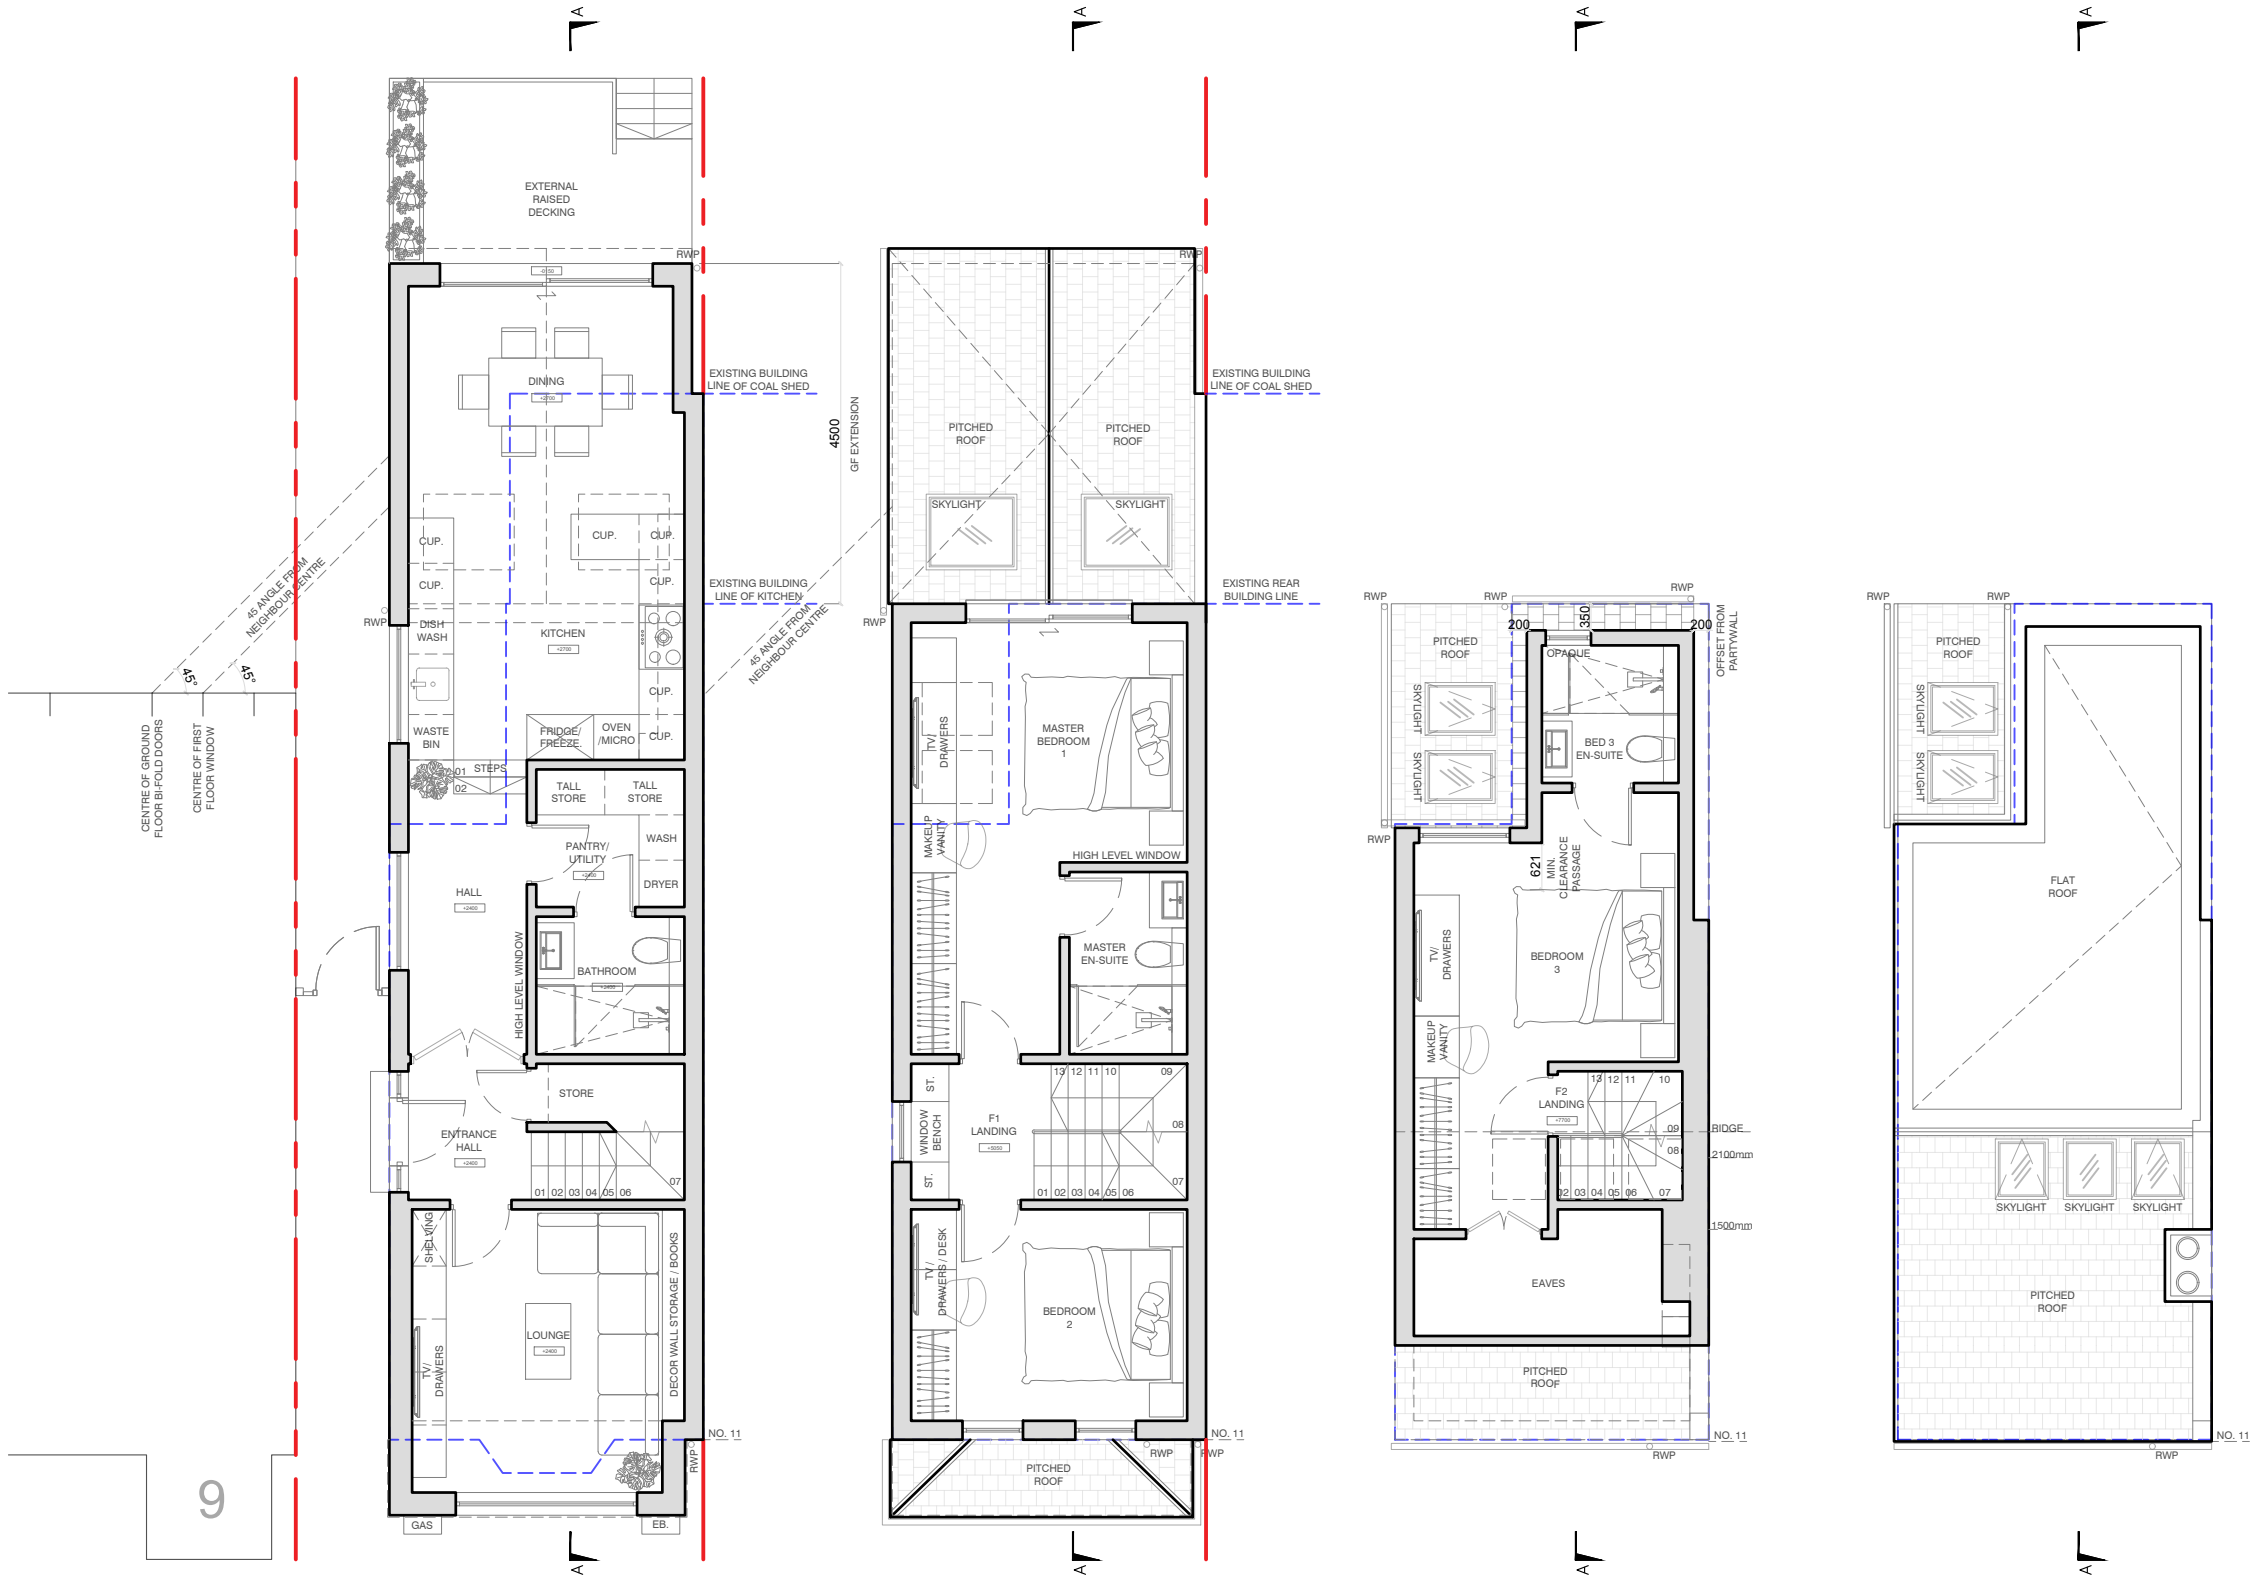 

GROUND FLOOR PLAN

FIRST FLOOR PLAN

SECOND FLOOR PLAN

ROOF PLAN