

Notes:


This drawing is a print and must not be scaled from without reference being made to the accompanying scale bar. All dimensions of existing buildings to be verified on site.

This drawing is to be read in conjunction with all other drawings, relevant specifications and preliminary / general conditions associated with the project.

All materials and workmanship to comply with Approved Document 7 to support Regulation 7 2013 edition of the Building Regulations 2010.

The Contractor is to check all drawings for dimensional and co-ordination accuracy. Any discrepancy between the details shown and those by others are to be reported to the Client / Contract Administrator.

This drawing remains the copyright of ajf project design.

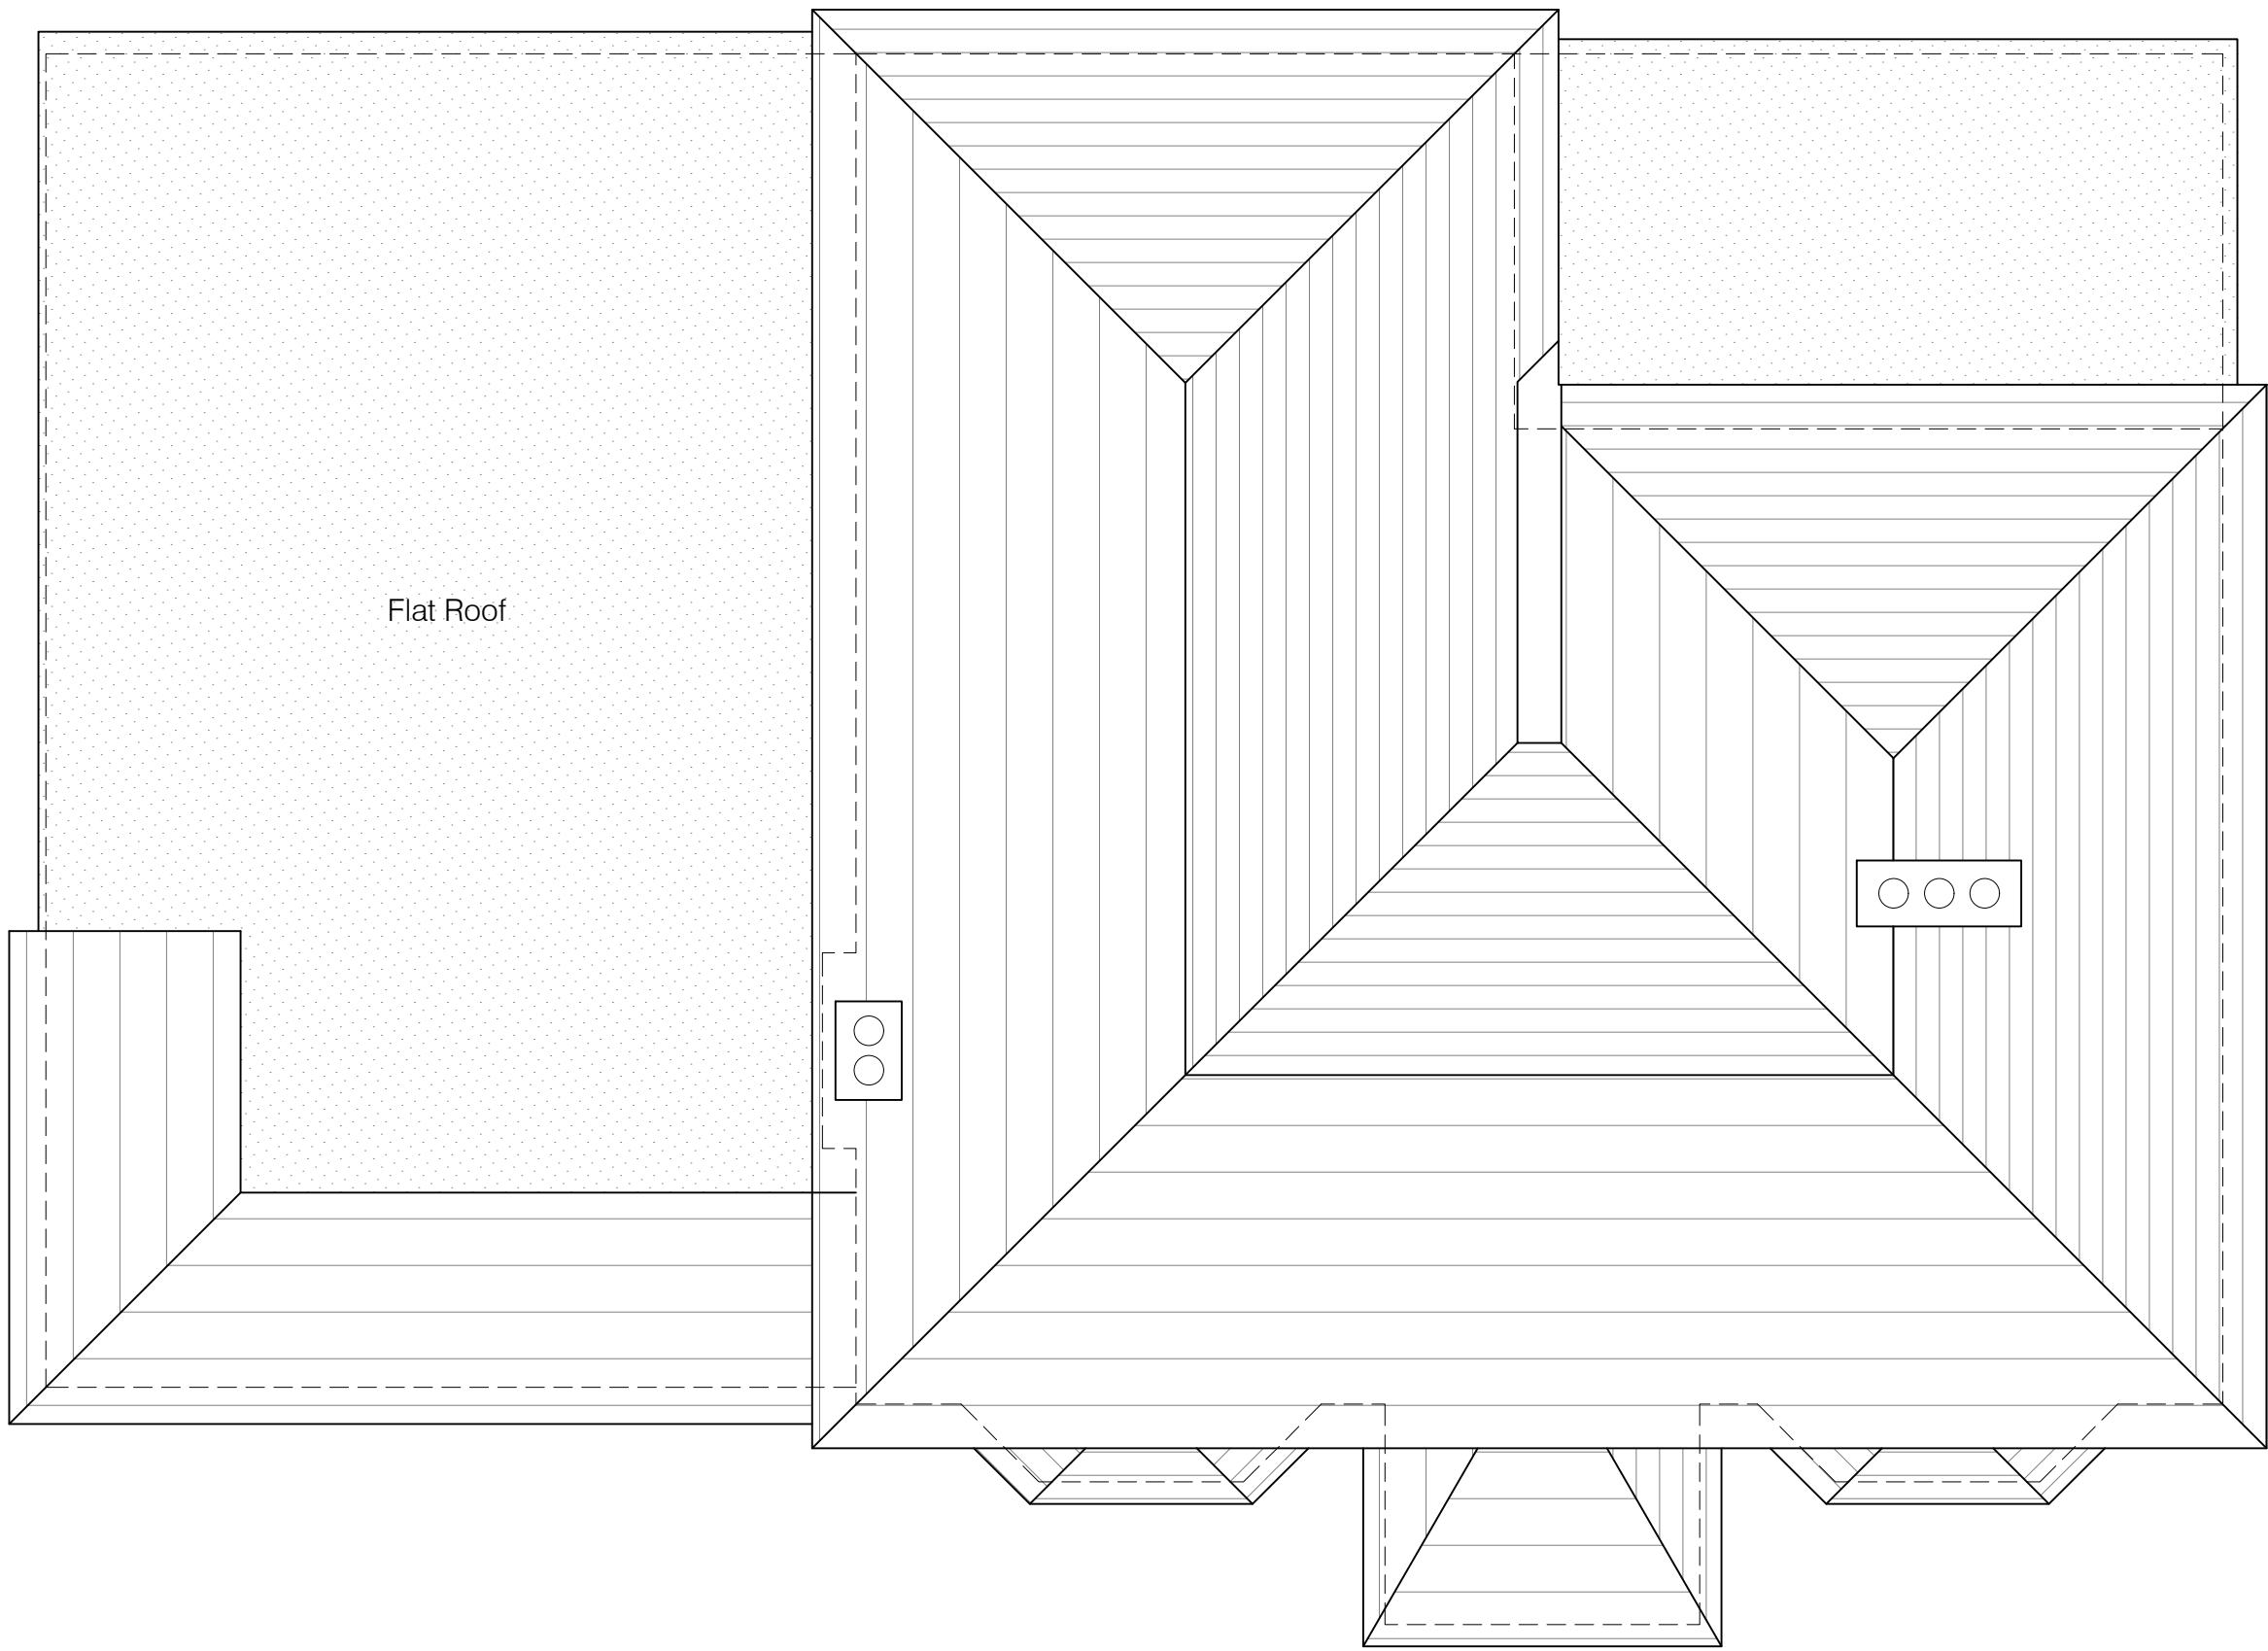

Roof Plan




South-East Elevation



North-East Elevation

North-West Elevation

South-West Elevation

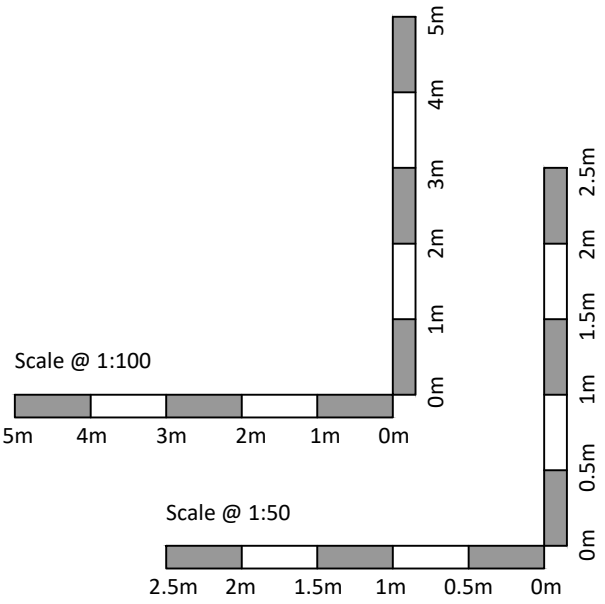

B	10.07.27	Scheme revised
A	24.11.25	Rooflight additions
REV	DATE	NOTE

PRELIMINARY

ajf | project design
chartered architectural technologists - building surveyors

Baldock
Hertfordshire

tel: 07970 273238
email: info@ajfprojectdesign.co.uk

CLIENT
Mr & Mrs A Cornish

PROJECT
Extension and Alteration
61 Clothall Road
Baldock
Herts SG7 6PD

DRAWING TITLE
Roof plan and elevations
as proposed

SCALE	1:50/100 @ A1	DRAWING NUMBER	302	REVISION	B
DATE	Nov 2025	DRAWN	AJF	CHECKED BY	
JOB NUMBER	0320				