


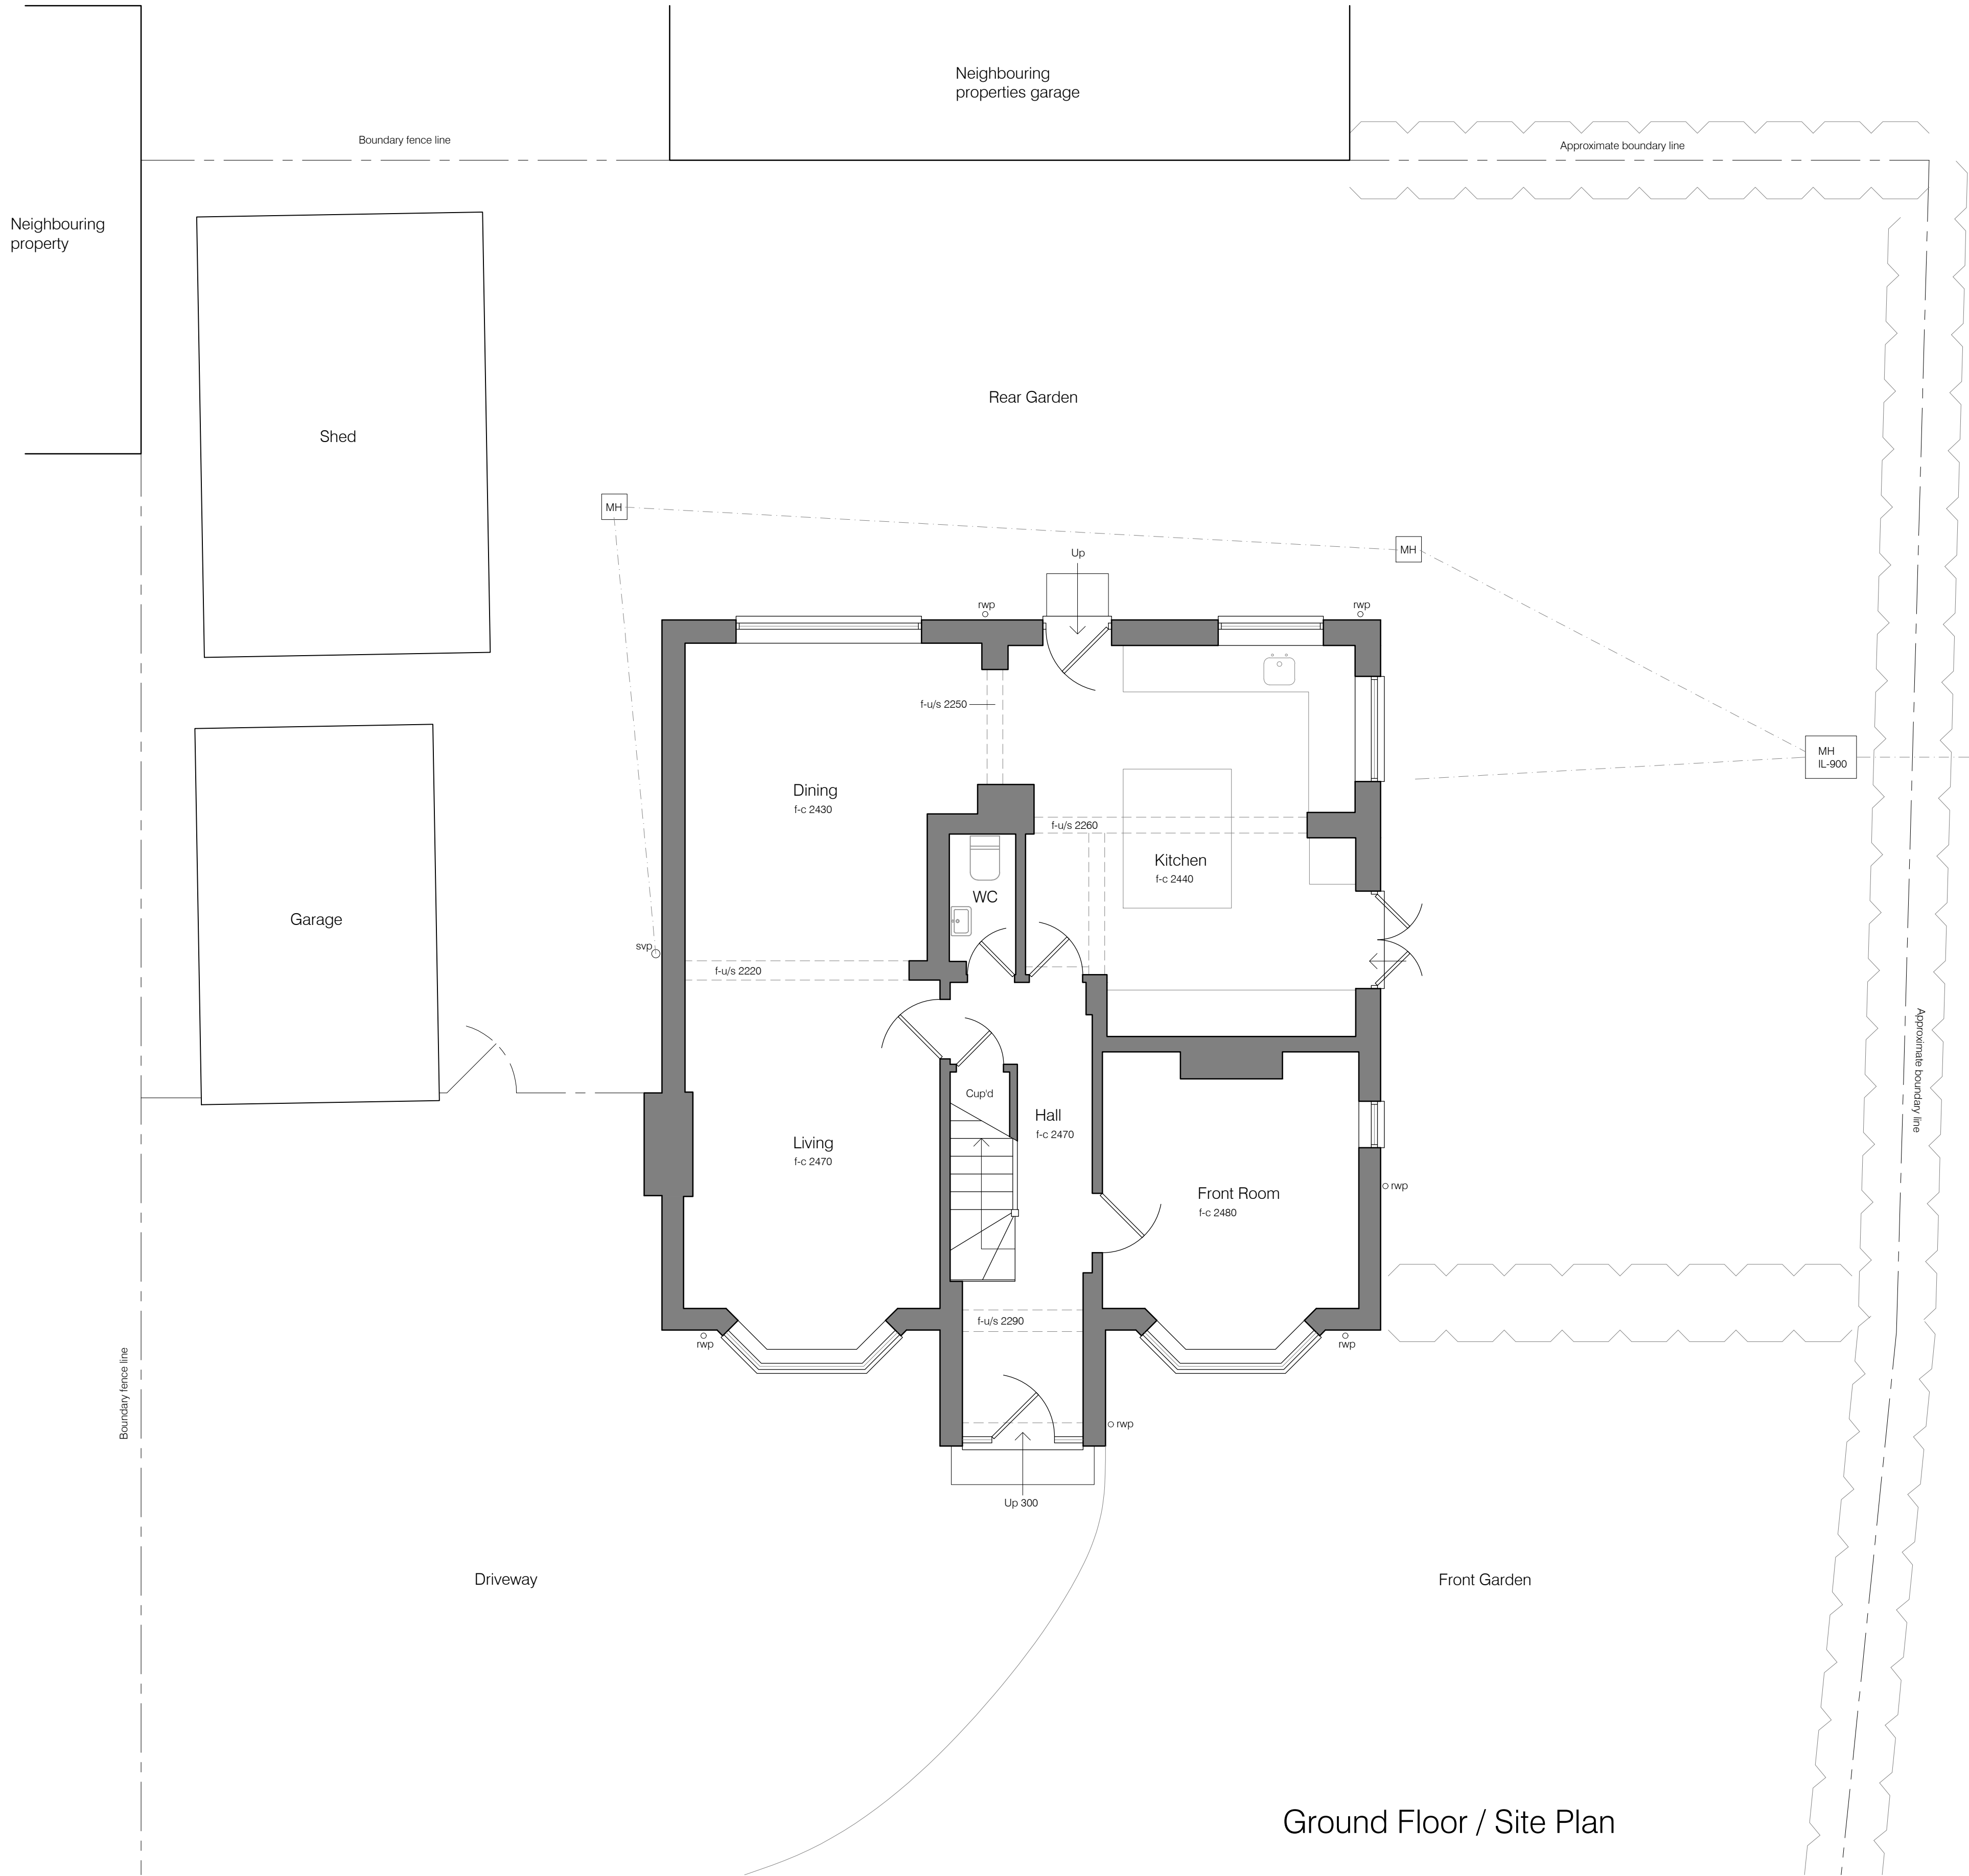

Ground Floor / Site Plan

Notes:

This drawing is a print and must not be scaled from without reference being made to the accompanying scale bar. All dimensions of existing buildings to be verified on site.

This drawing is to be read in conjunction with all other drawings, relevant specifications and preliminary / general conditions associated with the project.

All materials and workmanship to comply with Approved Document 7 to support Regulation 7 2013 edition of the Building Regulations 2010.

The Contractor is to check all drawings for dimensional and co-ordination accuracy. Any discrepancy between the details shown and those by others are to be reported to the Client / Contract Administrator.

This drawing remains the copyright of ajf project design.



REV	DATE	NOTE

SURVEY

ajf | project design
chartered architectural technologists - building surveyors

Baldock
Hertfordshire

tel: 07970 273238
email: info@ajfprojectdesign.co.uk

CLIENT

Mr & Mrs A Cornish

PROJECT

Extension and Alteration
61 Clothall Road
Baldock
Herts SG7 6PD

DRAWING TITLE

Ground floor / Site plan
as existing

SCALE	DRAWING NUMBER	REVISION
1:50 @ A1		
DATE	Oct 2025	
DRAWN	AJF	
JOB NUMBER	0320	

201

