


DIMENSIONS TO BE CHECKED ON SITE BEFORE ANY WORKS.
ANY QUERIES REGARDING DIMENSIONS TO BE TAKEN UP WITH
PENTANGLE DESIGN GROUP. ALL DIMENSIONS OF EXISTING
BUILDINGS TO BE VERIFIED ON SITE. THIS DRAWING IS THE
COPYRIGHT OF PENTANGLE DESIGN GROUP AND SHALL NOT BE IN
ANY WAY USED OR REPRODUCED WITHOUT THEIR PRIOR WRITTEN
CONSENT.


NOTES

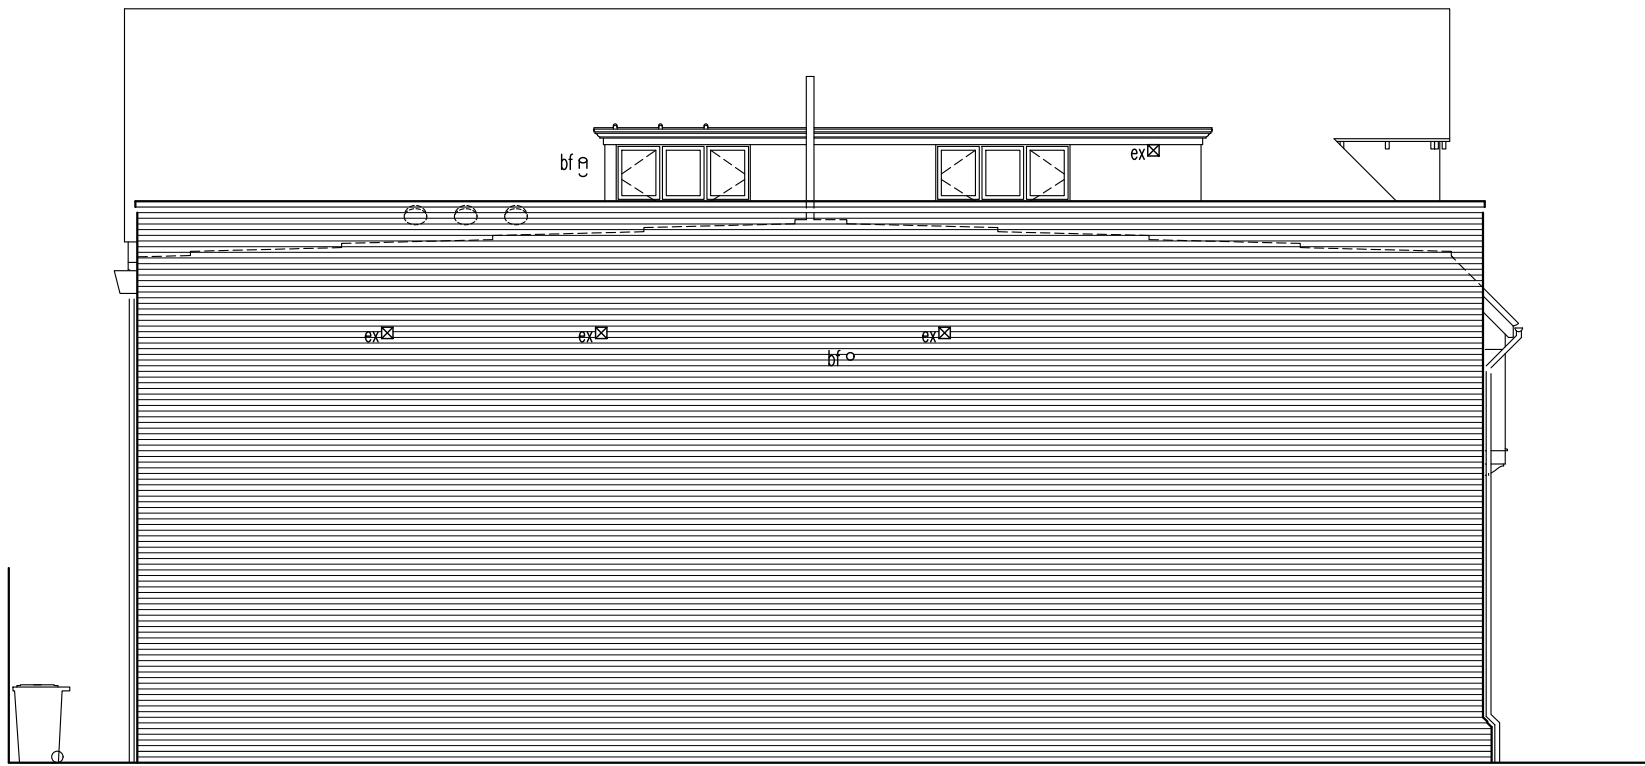


Proposed West Elevation



Proposed South Elevation

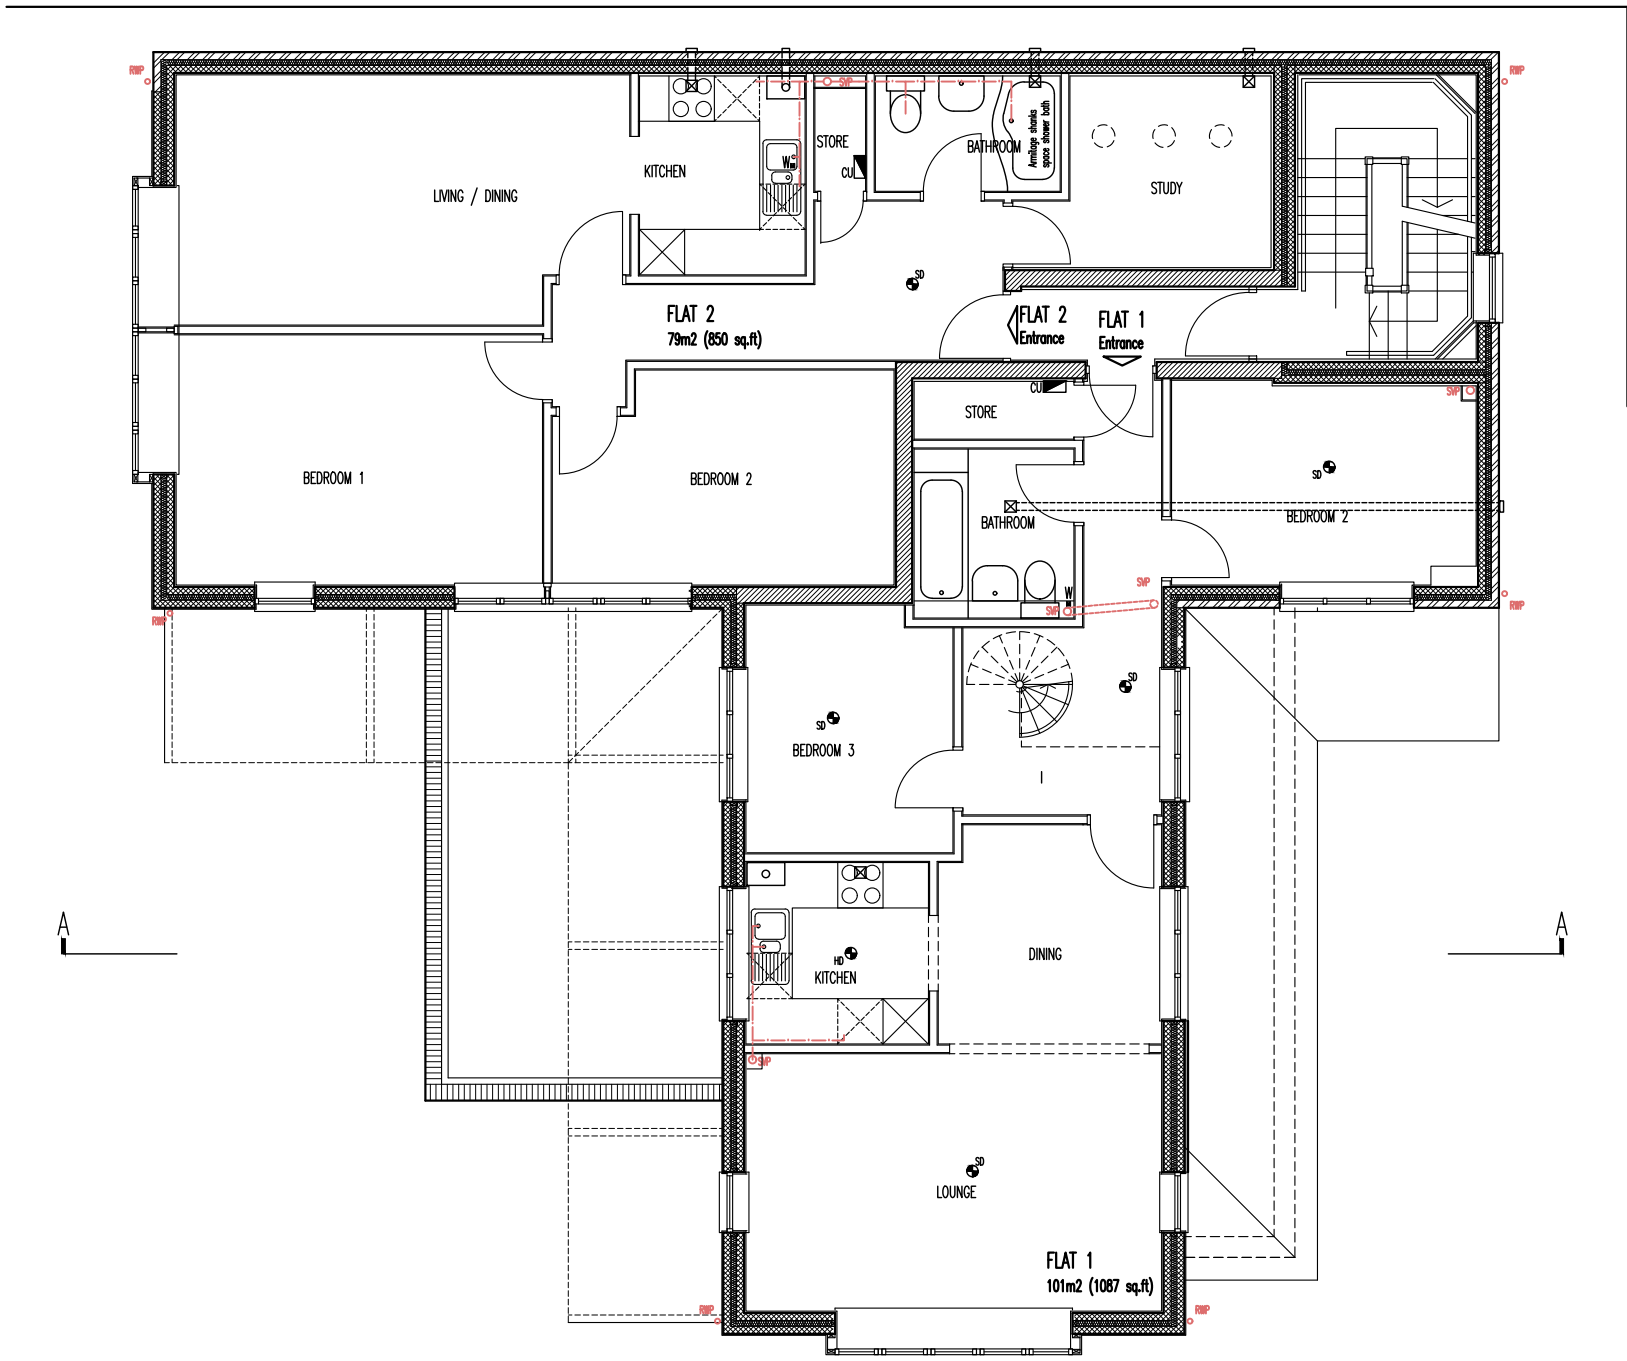

PROPOSED FIRST FLOOR PLAN

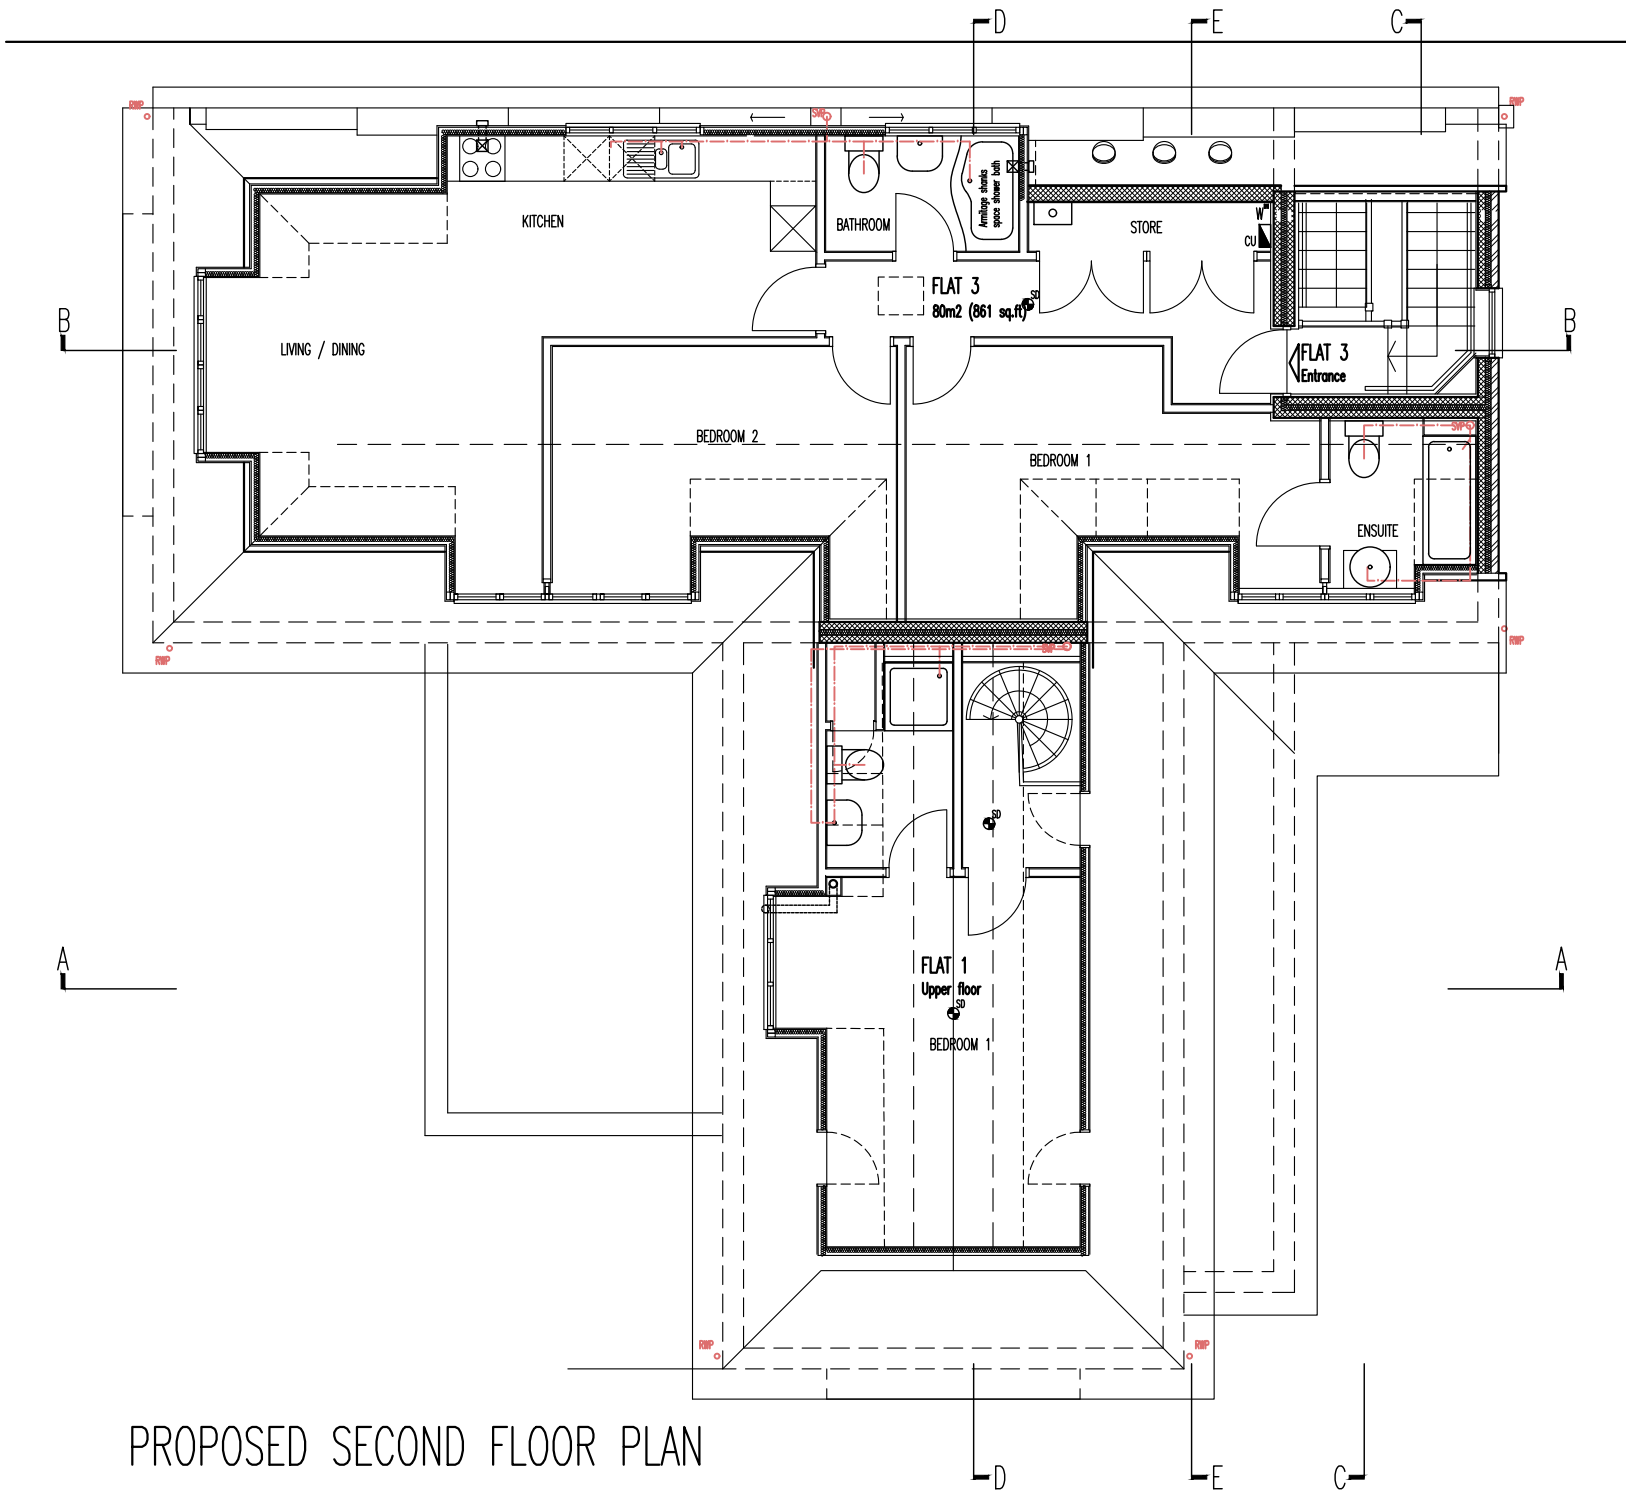

PROPOSED SECOND FLOOR PLAN

PLANNING

PENTANGLE

D E S I G N G R O U P

SUITE 1, 21 BANCROFT HITCHIN HERTS SG5 1JW
T:01462 431133 E:pdg@pentangledesign.co.uk

JOB TITLE

Proposed Extensions and Alterations to
Units 1-5, 93-98 Bancroft, Hitchin

DRAWING TITLE

Proposed Floor Plans and Elevations

SCALE	DRAWING NUMBER	REVISION
1:100		
DATE	Apr '26	
SHT. SIZE	A2	
JOB NUMBER	3988	

05

A

CHARTERED ARCHITECTS

0 5 10 m