


DIMENSIONS TO BE CHECKED ON SITE BEFORE ANY WORKS.
ANY QUERIES REGARDING DIMENSIONS TO BE TAKEN UP WITH
PENTANGLE DESIGN GROUP. ALL DIMENSIONS OF EXISTING
BUILDINGS TO BE VERIFIED ON SITE. THIS DRAWING IS THE
COPYRIGHT OF PENTANGLE DESIGN GROUP AND SHALL NOT BE IN
ANY WAY USED OR REPRODUCED WITHOUT THEIR PRIOR WRITTEN
CONSENT.


NOTES

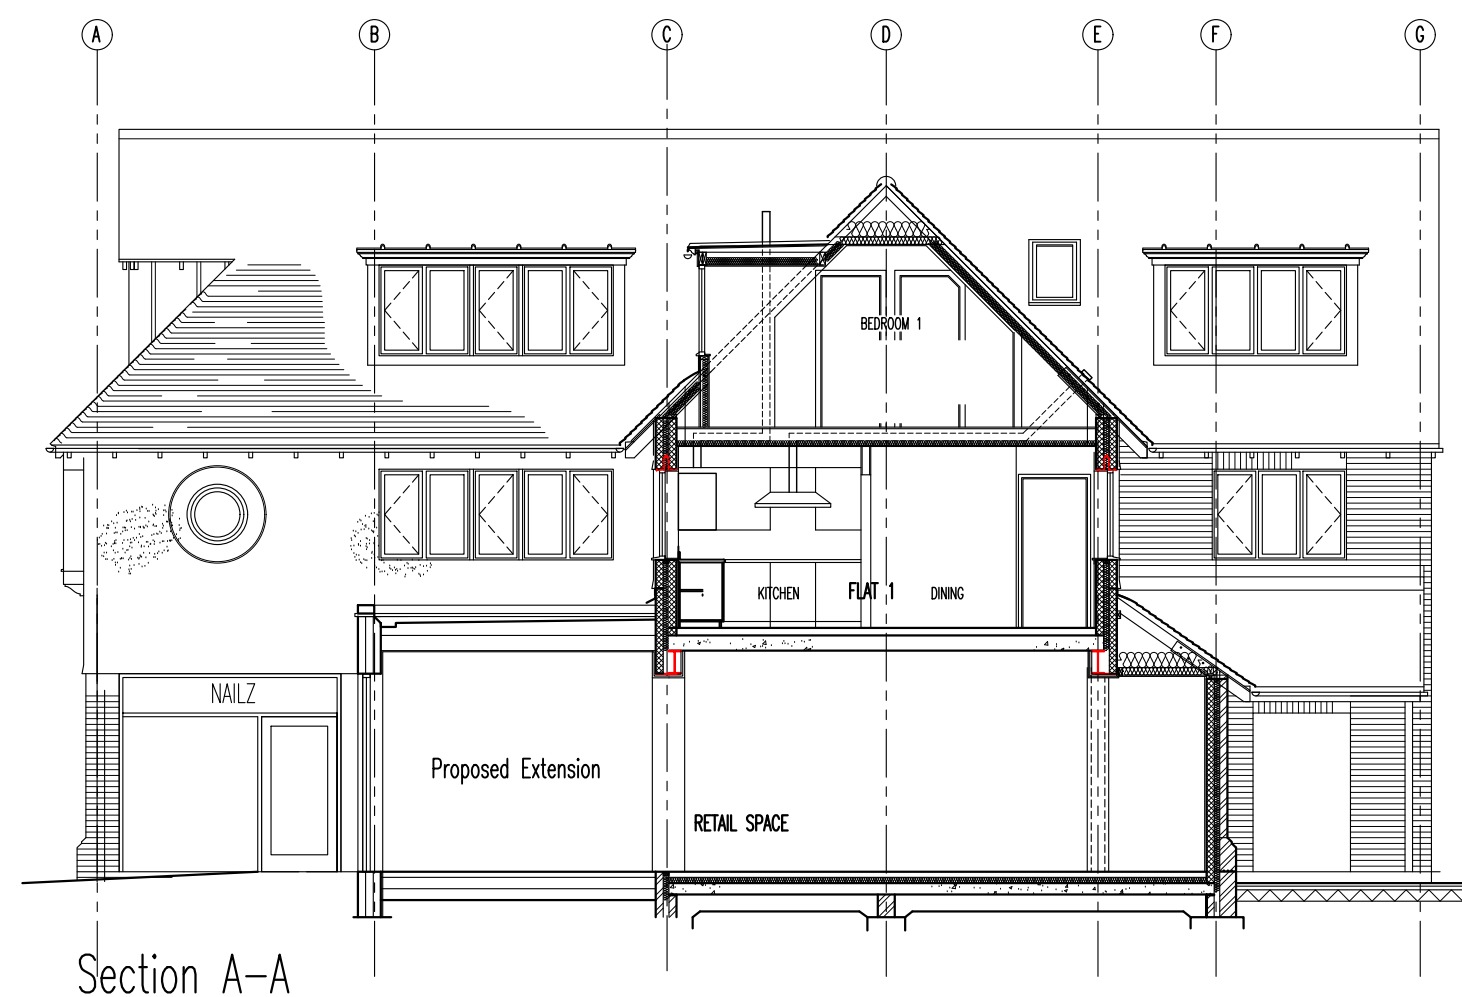

Section A-A



East Elevation

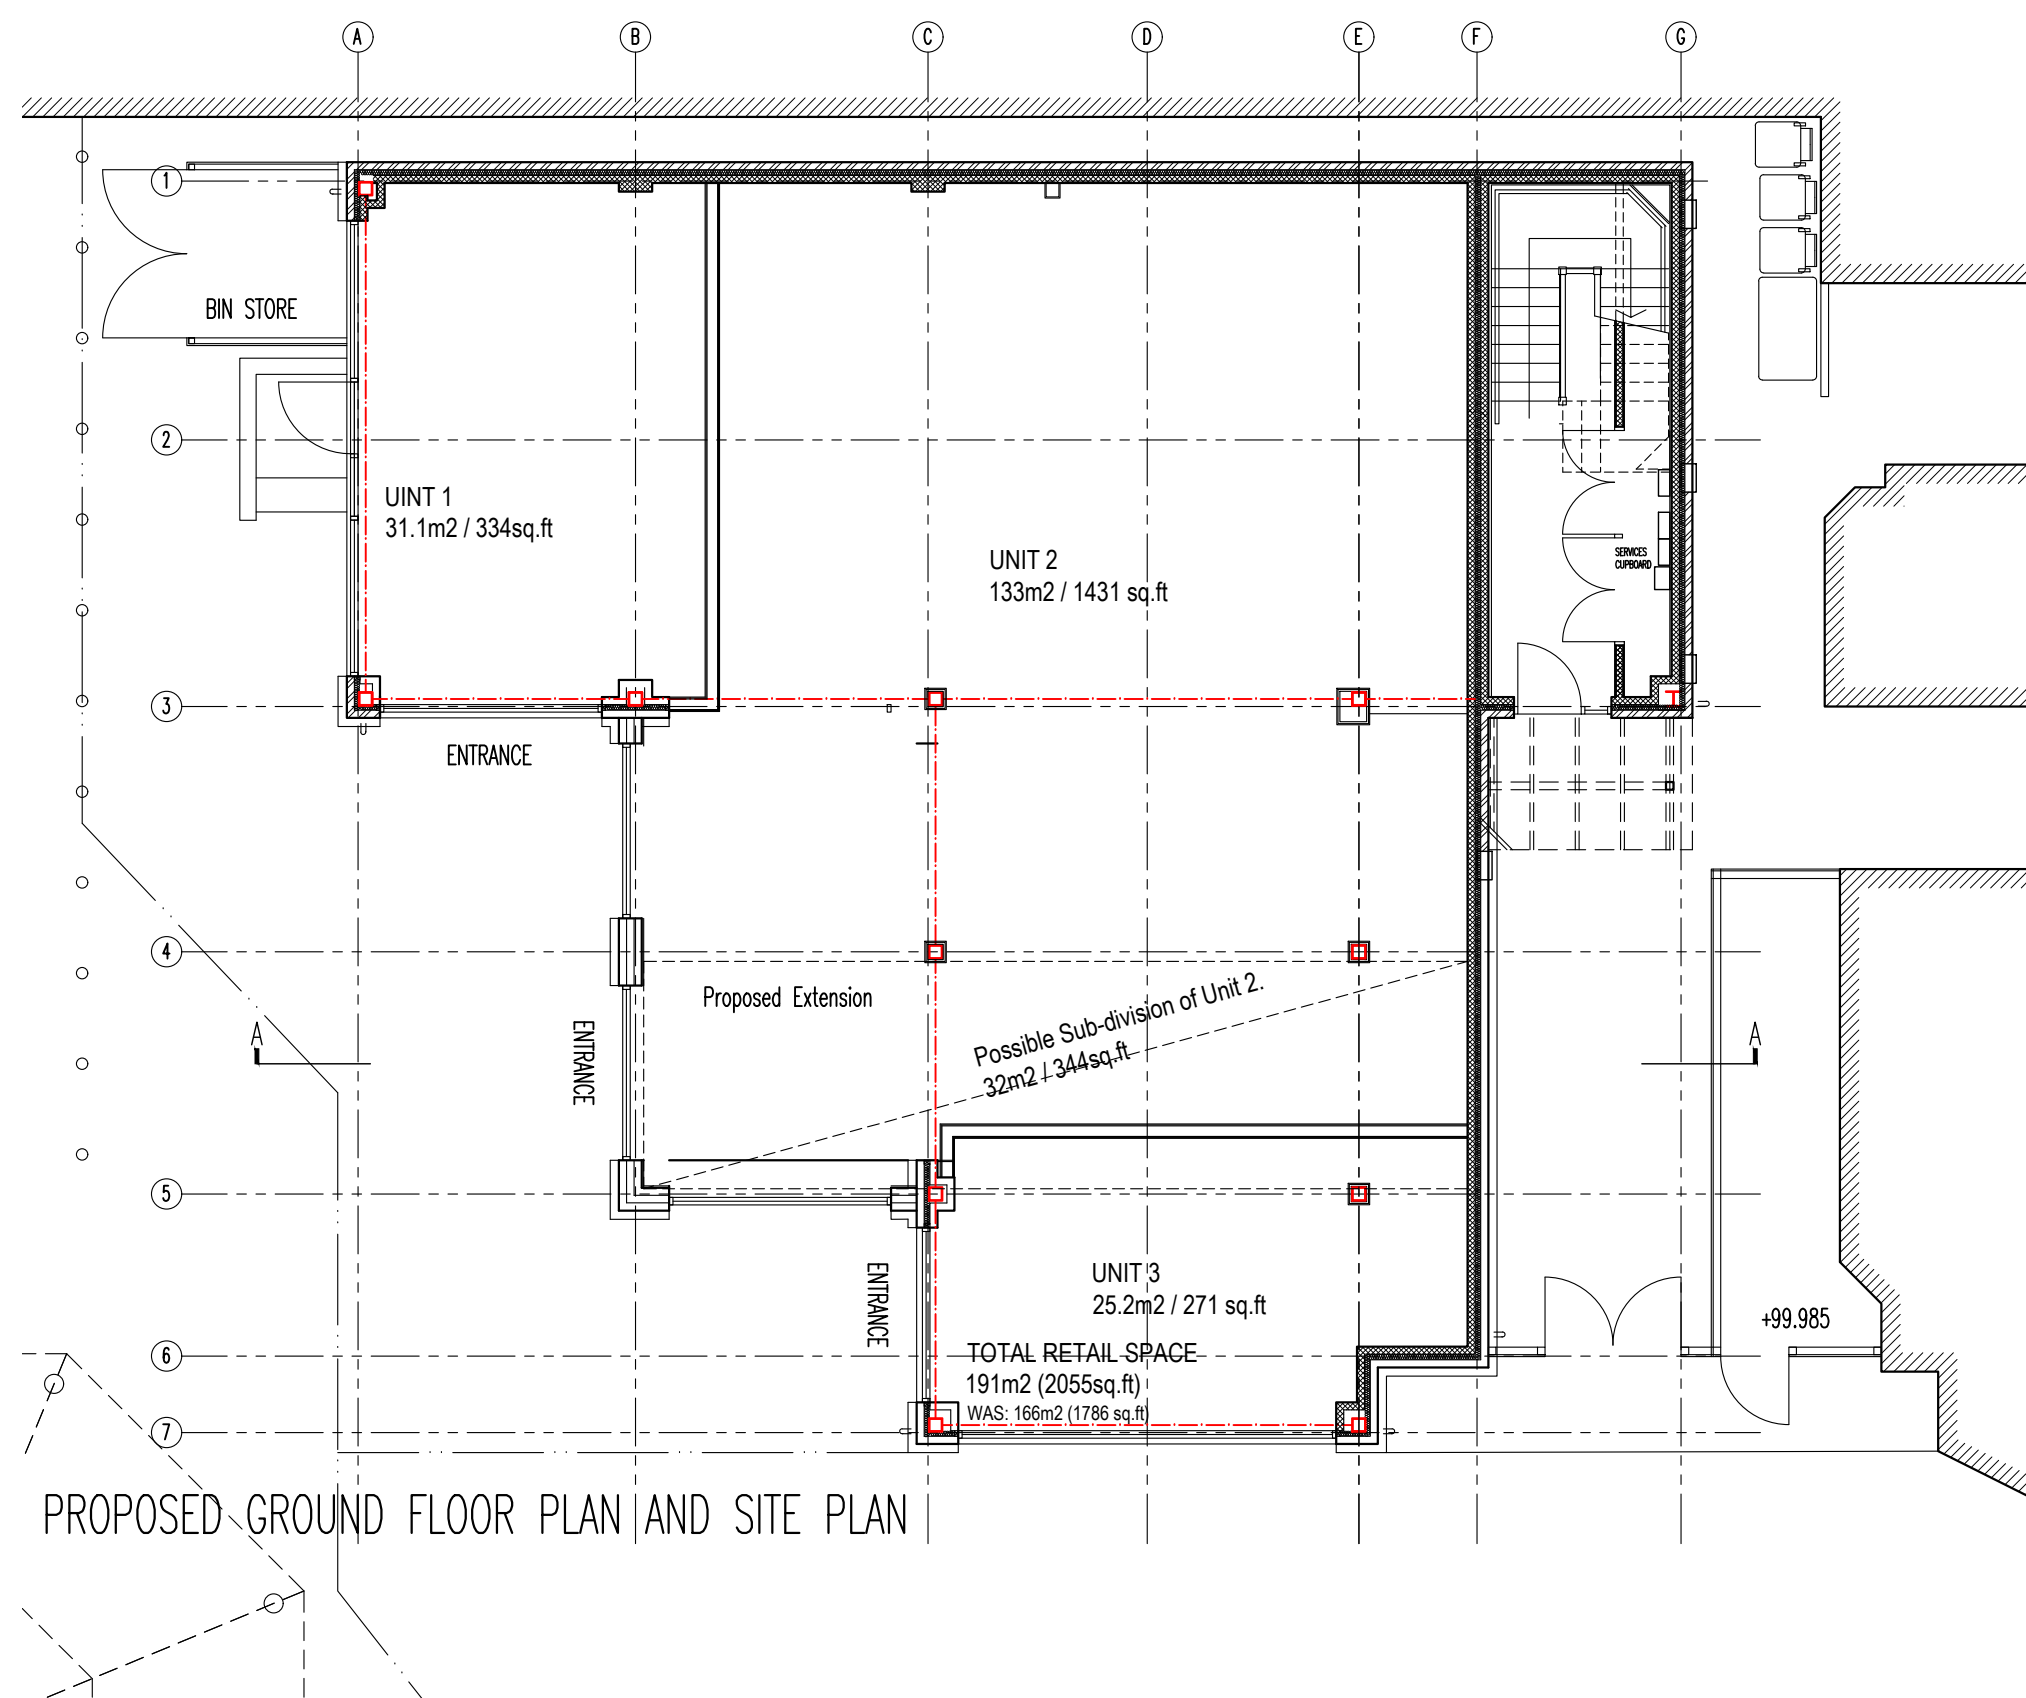

PROPOSED GROUND FLOOR PLAN AND SITE PLAN



North Elevation

PLANNING

PENTANGLE
DESIGN GROUP

SUITE 1, 21 BANCROFT HITCHIN HERTS SG5 1JW
T:01462 431133 E:pdg@pentangledesign.co.uk

JOB TITLE

Proposed Extensions and Alterations to
Units 1-5, 93-98 Bancroft, Hitchin

DRAWING TITLE

Proposed Ground Floor Plan, Section and
Elevations

SCALE	DRAWING NUMBER	REVISION
1:100		
DATE	Apr '26	
SHT. SIZE	A2	
JOB NUMBER	3988	

CHARTERED ARCHITECTS

0 5 10 m