
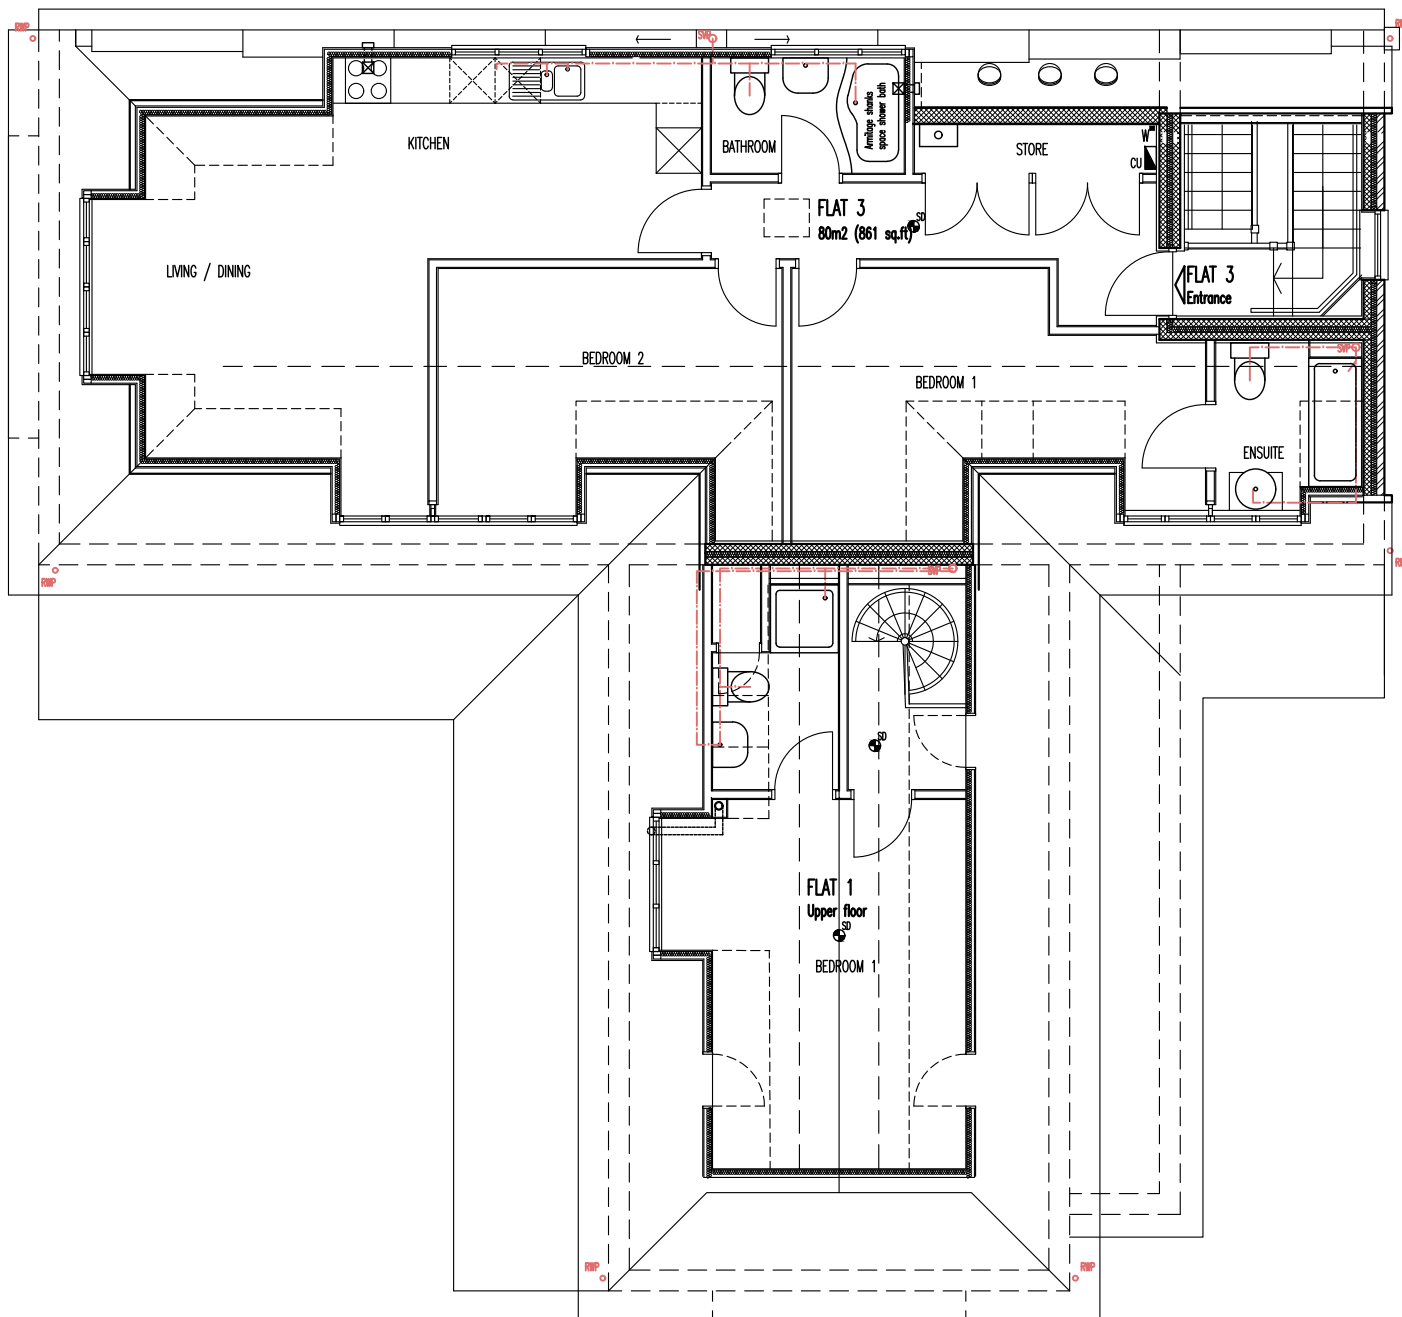


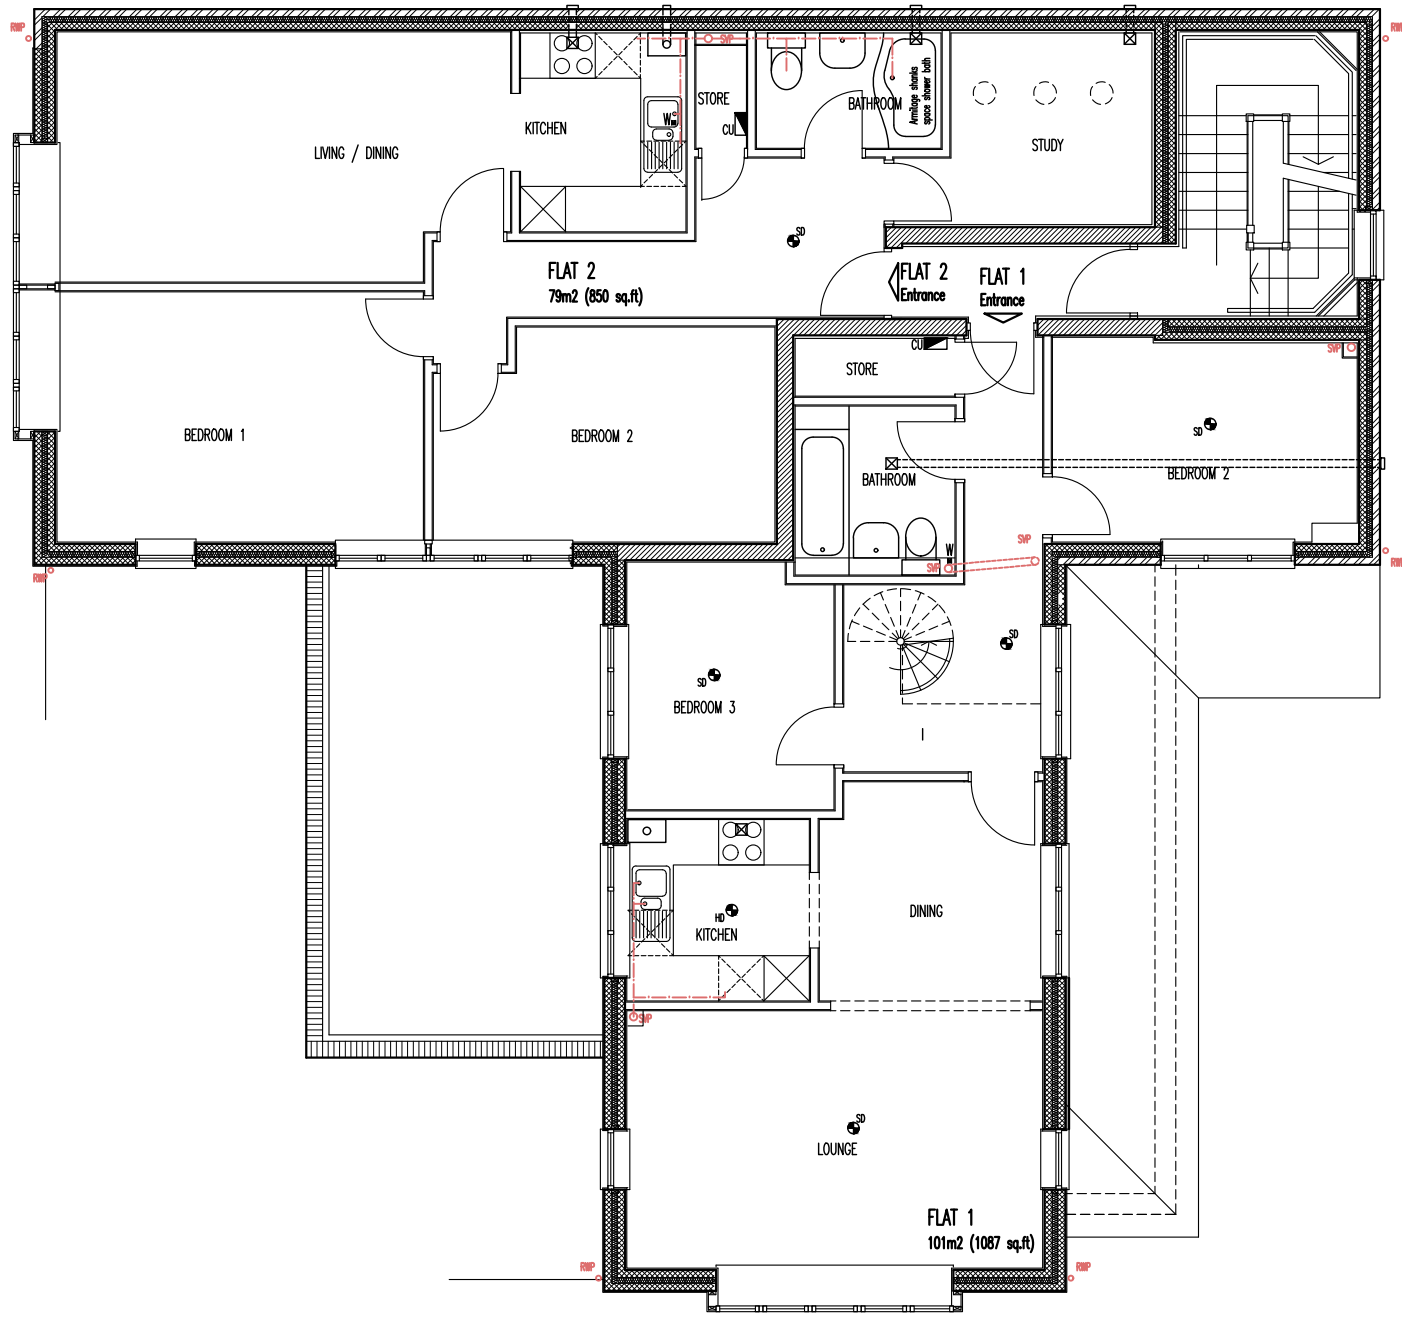

PLANNING

PENTANGLE
DESIGN GROUP

SUITE 1, 21 BANCROFT HITCHIN HERTS SG5 1JW
T:01462 431133 E:pdg@pentangledesign.co.uk

JOB TITLE
Proposed Extensions and Alterations to
Units 1-5, 93-98 Bancroft, Hitchin

DRAWING TITLE
Existing First and Second Floor Plans

SCALE	DRAWING NUMBER	REVISION
1:100		
DATE	Apr '26	
SHT. SIZE	A2	
JOB NUMBER	3988	

03

A

CHARTERED ARCHITECTS

