





Location Plan
Scale 1:1250

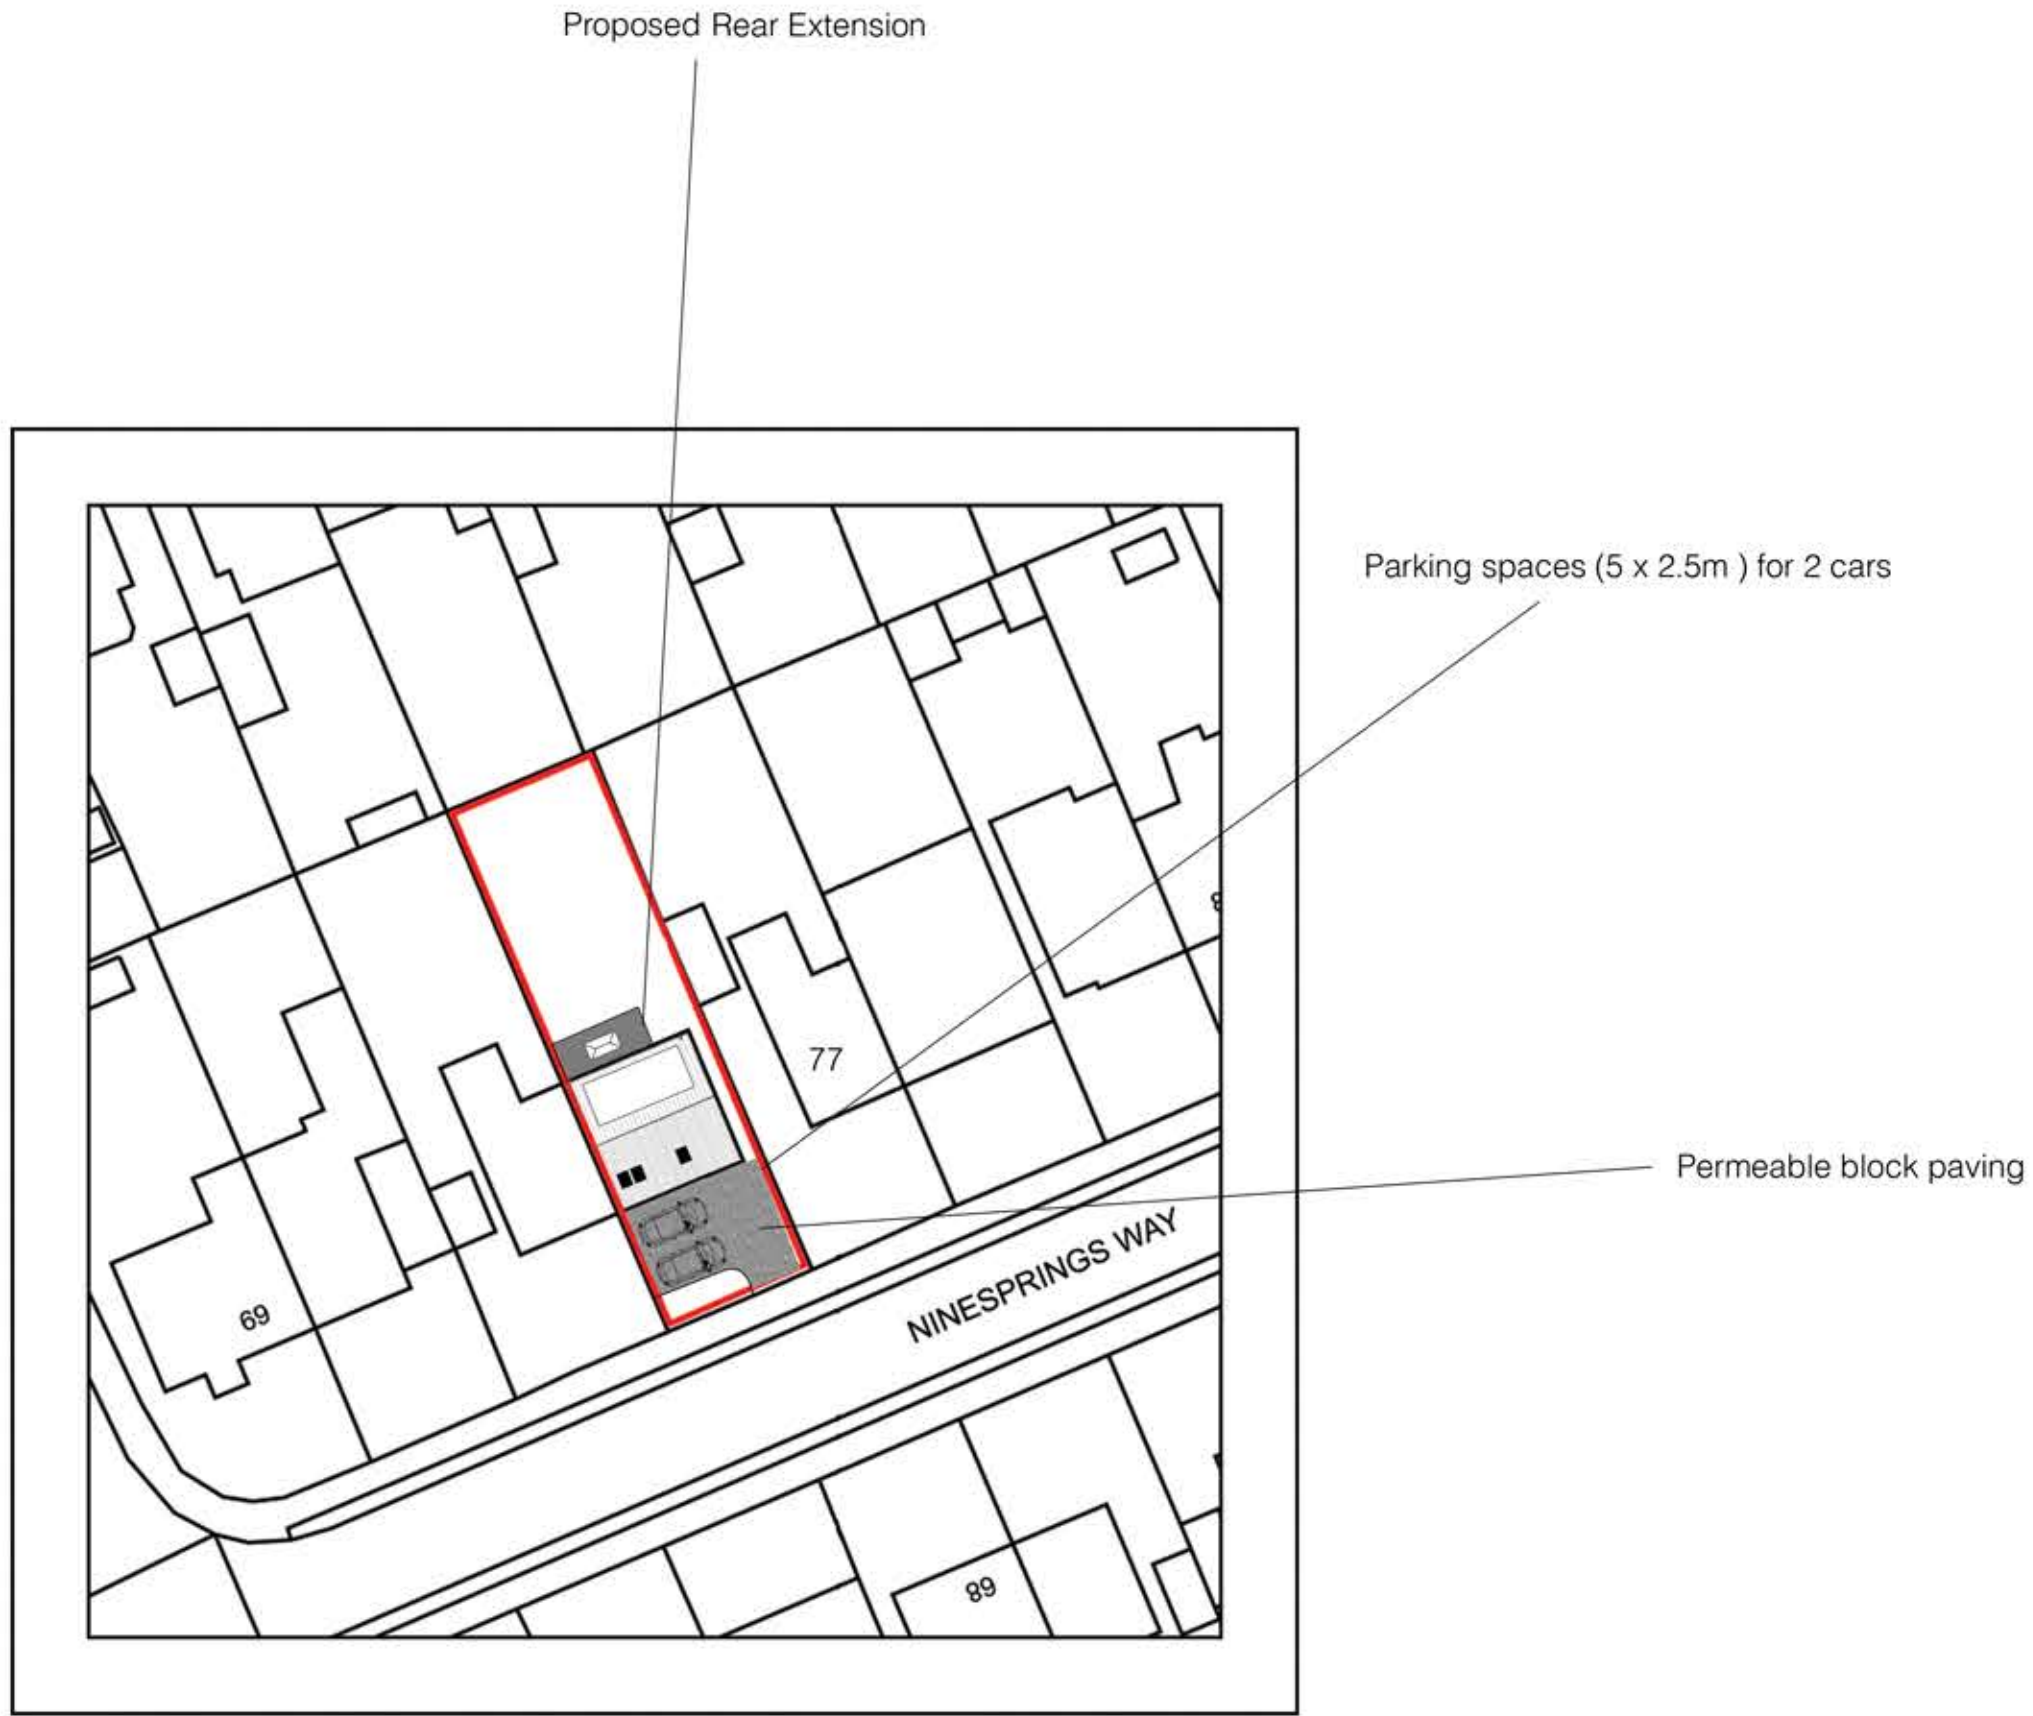

Block Plan
Scale 1:1250

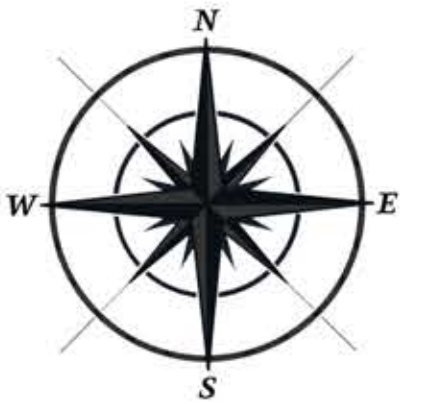

Site Plans	
Client Mr & Mrs Jordan 75 Ninesprings Way Hitchin Herts SG49 NR	
 52 Windmill Road Fletwick Beds MK45 1AU 01525754037 07702401498 rpbuckingham@hotmail.co.uk	
Scale 1:1250 & 1:500 @ A1	
Date 15/07/26	Drawn by
Drg. No. LJ/26/206-07	Rev.