


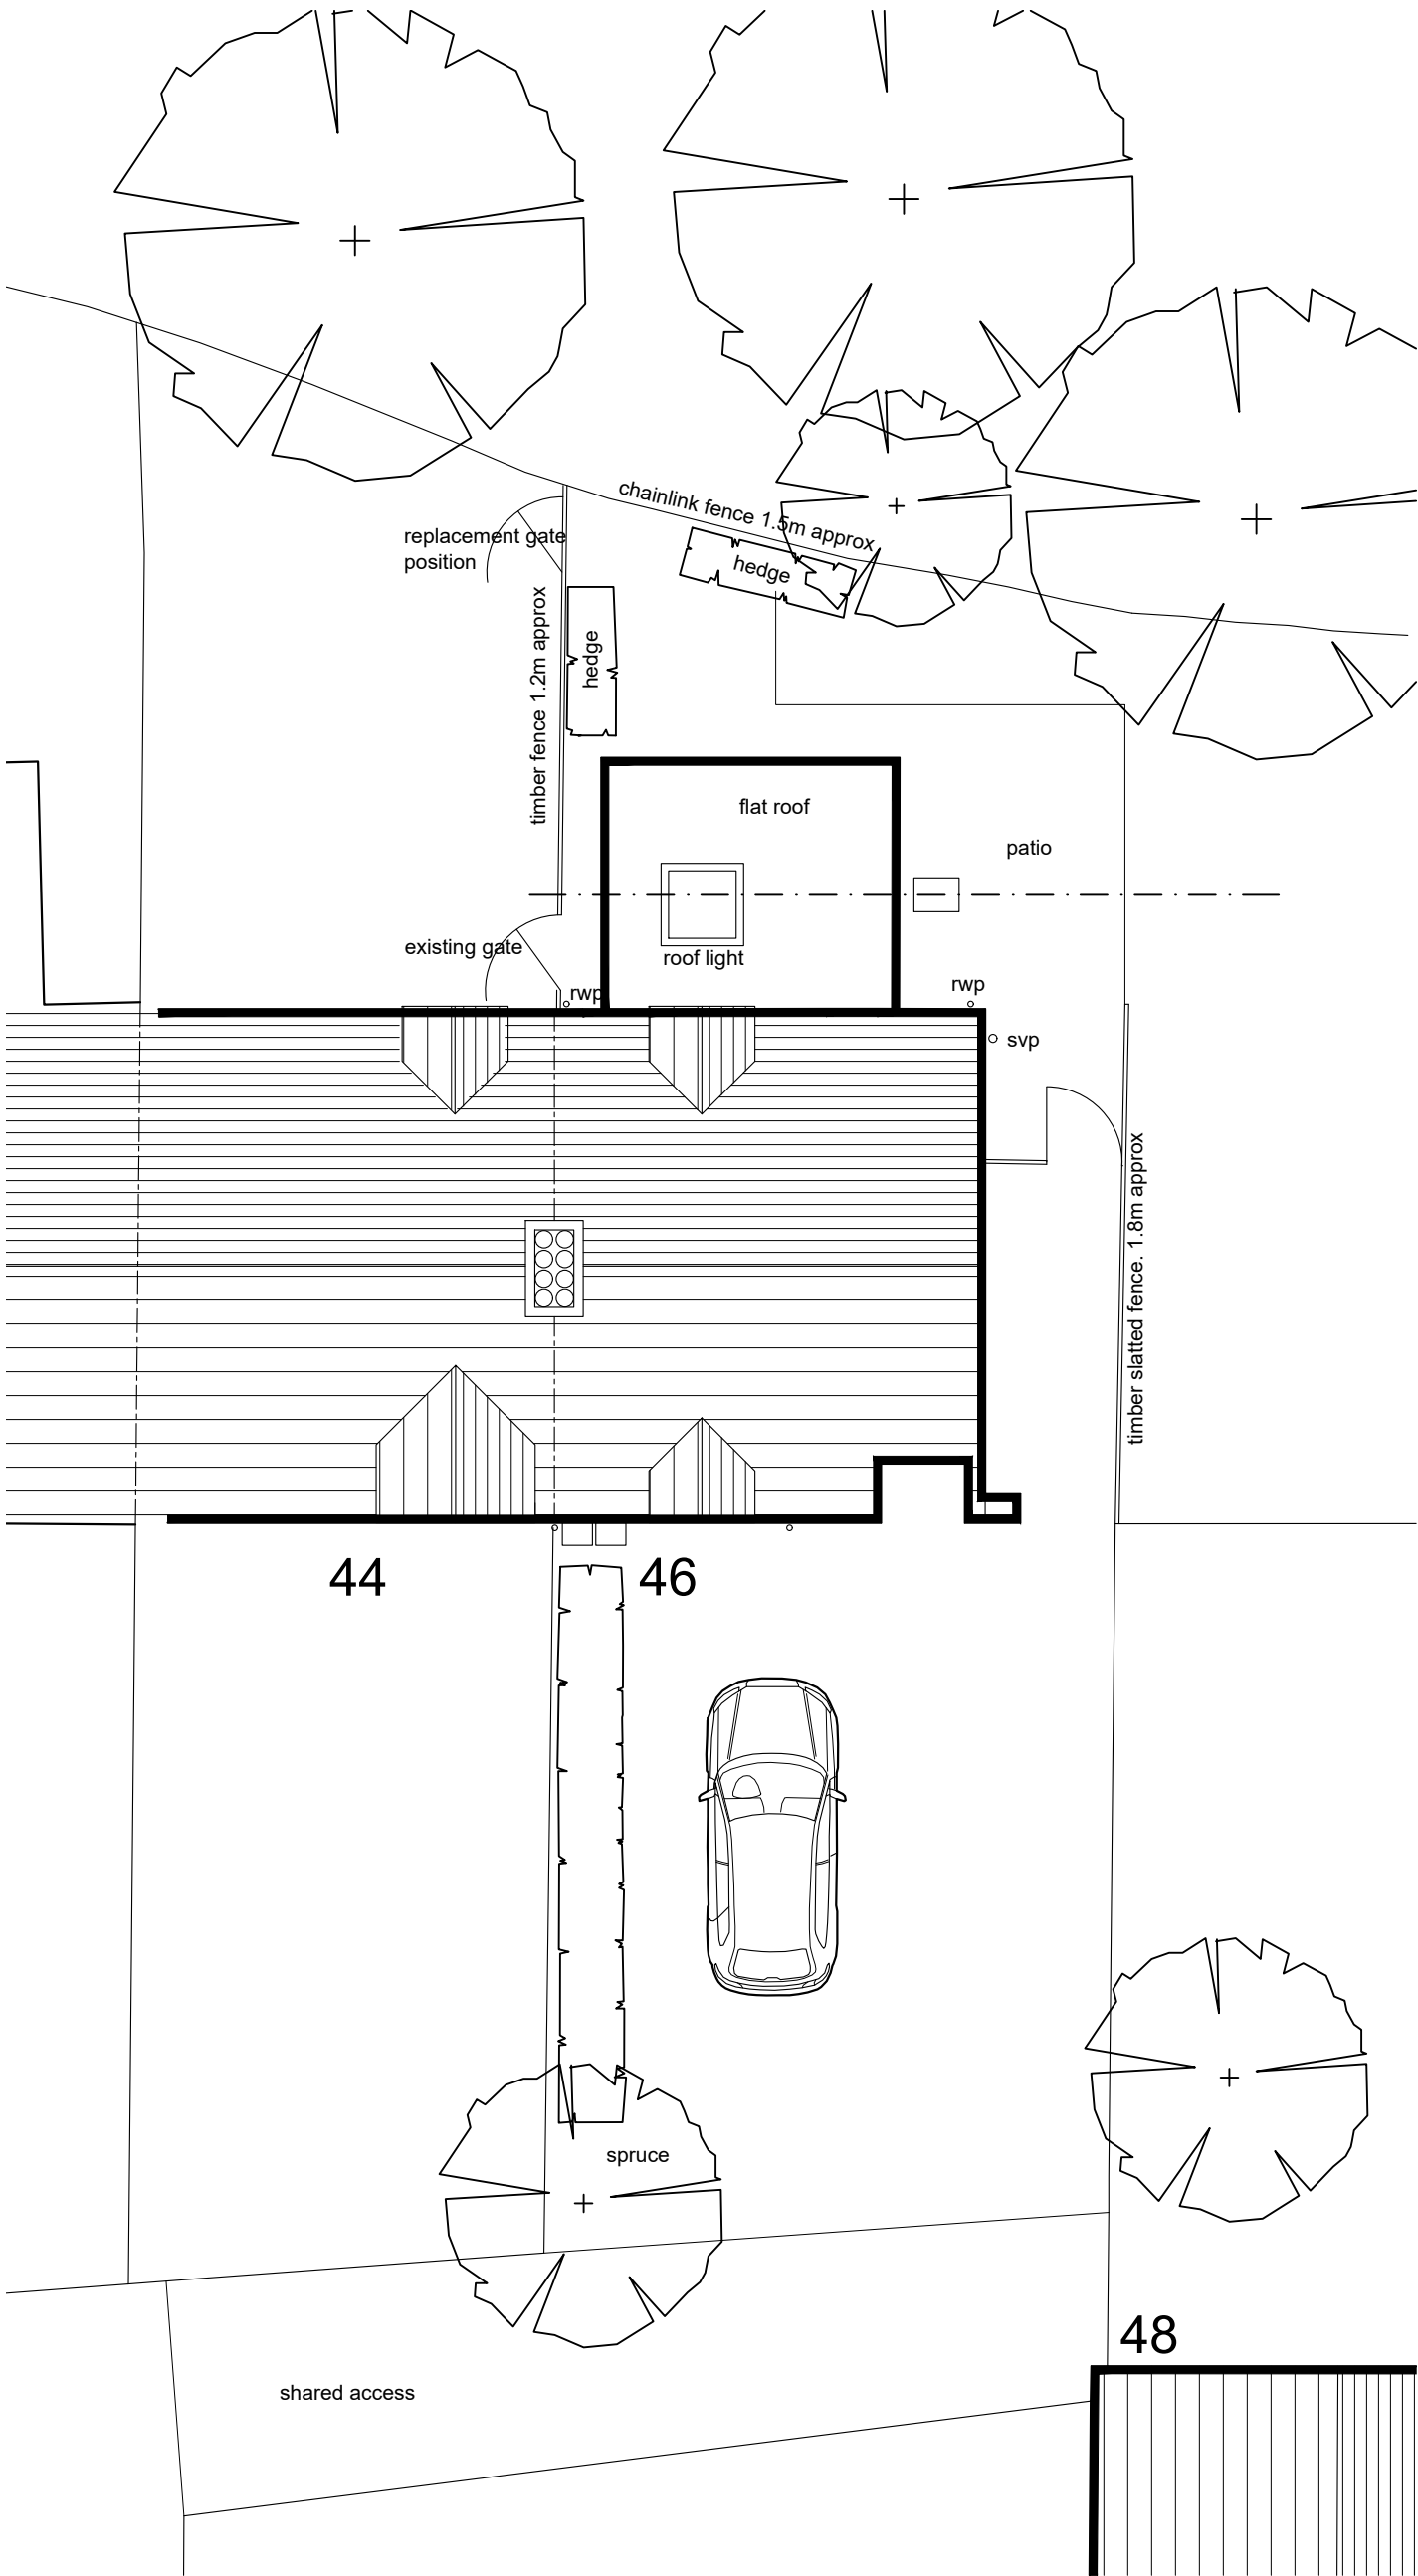

SITE PLAN AS PROPOSED
1:100 scale

ANY QUERIES REGARDING DIMENSIONS TO BE TAKEN UP WITH
PENTANGLE DESIGN GROUP.

ALL DIMENSIONS OF EXISTING BUILDINGS TO BE VERIFIED ON SITE.

THIS DRAWING IS THE COPYRIGHT OF PENTANGLE DESIGN GROUP
AND SHALL NOT BE IN ANY WAY USED OR REPRODUCED WITHOUT
THEIR PRIOR WRITTEN CONSENT.

NOTES

NOTE. Site plans prepared based on
OS data and on-site observations

APPLICATION

PENTANGLE
DESIGN GROUP

SUITE 1, 21 BANCROFT HITCHIN HERTS SG5 1JW
TEL(01462) 431133 E:PDG@PENTANGLEDESIGN.CO.UK

JOB TITLE
Proposed Extensions and Altarations
46 Ridge Road, Letchworth Garden City

DRAWING TITLE
PROPOSED SITE PLAN

SCALE	1:200	DRAWING NUMBER	05	REVISION
DATE	July '26			
Sheet	A3			
JOB NUMBER	3977			

ARCHITECTS & INTERIOR DESIGNERS