



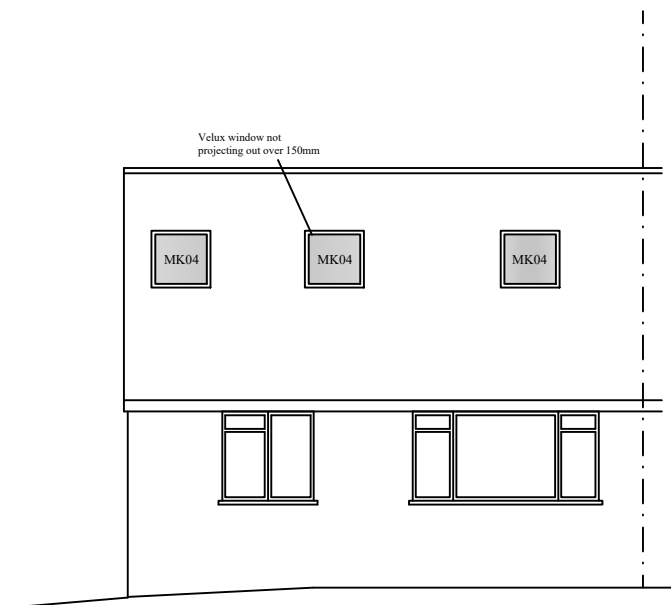

PROPOSED FRONT ELEVATION




PROPOSED SIDE ELEVATION

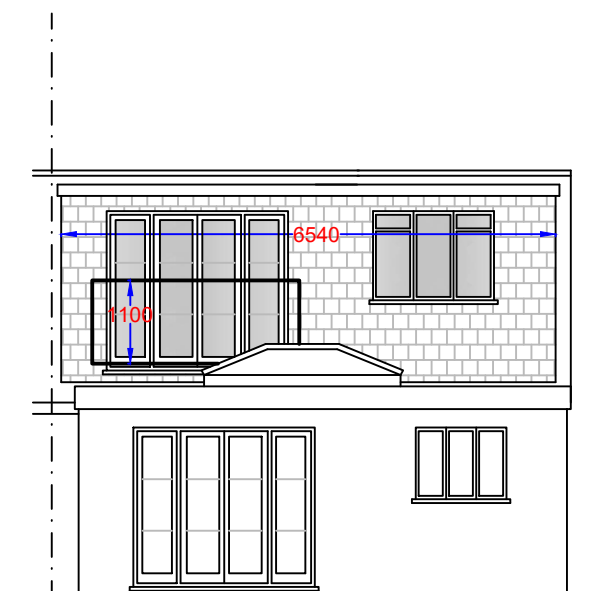

PROPOSED REAR ELEVATION

Dormer Volumes:


	H	D	W	
V1 - Rear dormer	$\frac{1}{2} \times 2.46$	$\times 4.20$	$\times 6.54$	$= 33.79\text{m}^3$
TOTAL VOLUME: 33.79m³				

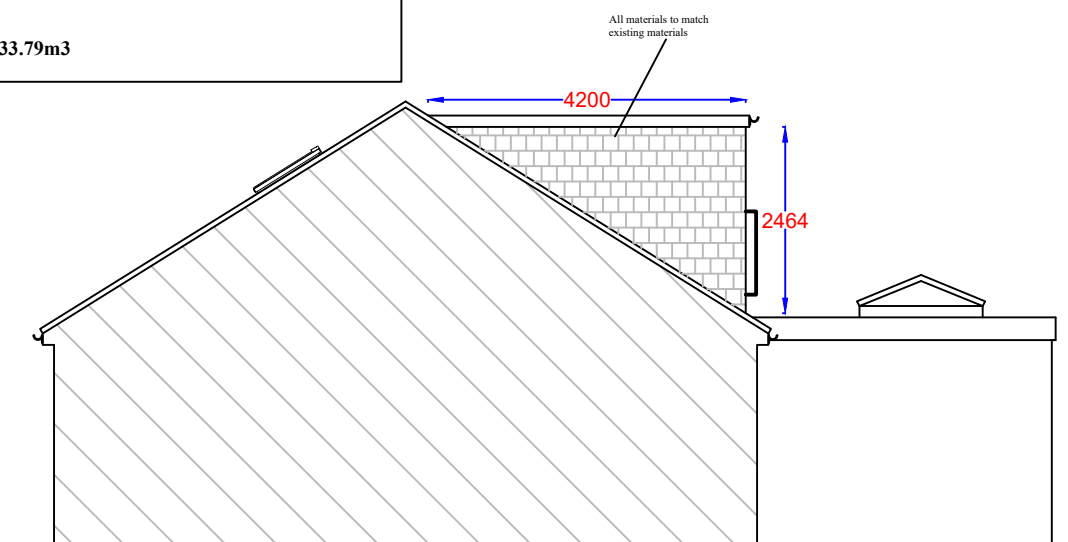

PROPOSED SIDE ELEVATION

Notes

All drawings to be signed off by building control before the commencement of any works. If works commence on a Building Notice, the Builder/property owner commences works at their own risk and ELA Design (or its Officer's) cannot accept any liability whatsoever for these works carried out.

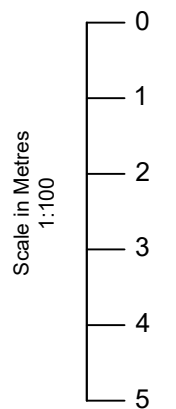

Rev	Date	Details	By
A	25/06/26	Revision A	CE

Project: Loft Conversion

Drawing: Proposed Elevations

Address: 9 Manor Crescent,
Hitchin, SG4 9LY

Drawing N°: ELA/4 Rev: A

A3 Scale: 1:100 Drawn By: CE Job No: 3600 Date: 25/06/26



ELA Design
Beechcroft
Riverside Avenue
Broxbourne
Herts
EN10 6RA
Tel:- 07979510821