

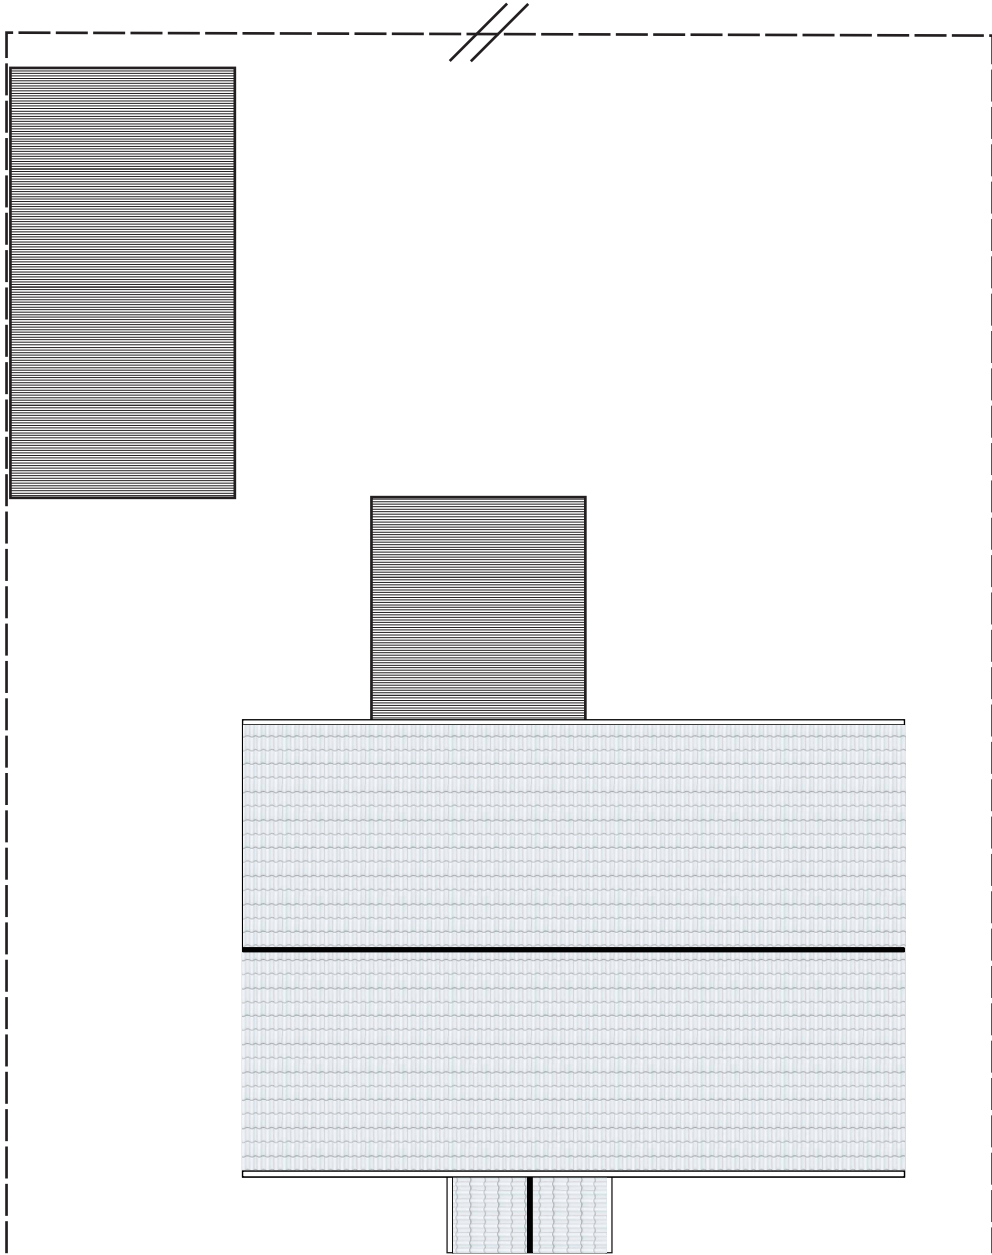



5. Proposed Roof Plan - School House, Highfield, Letchworth Garden City, SG6 3PY

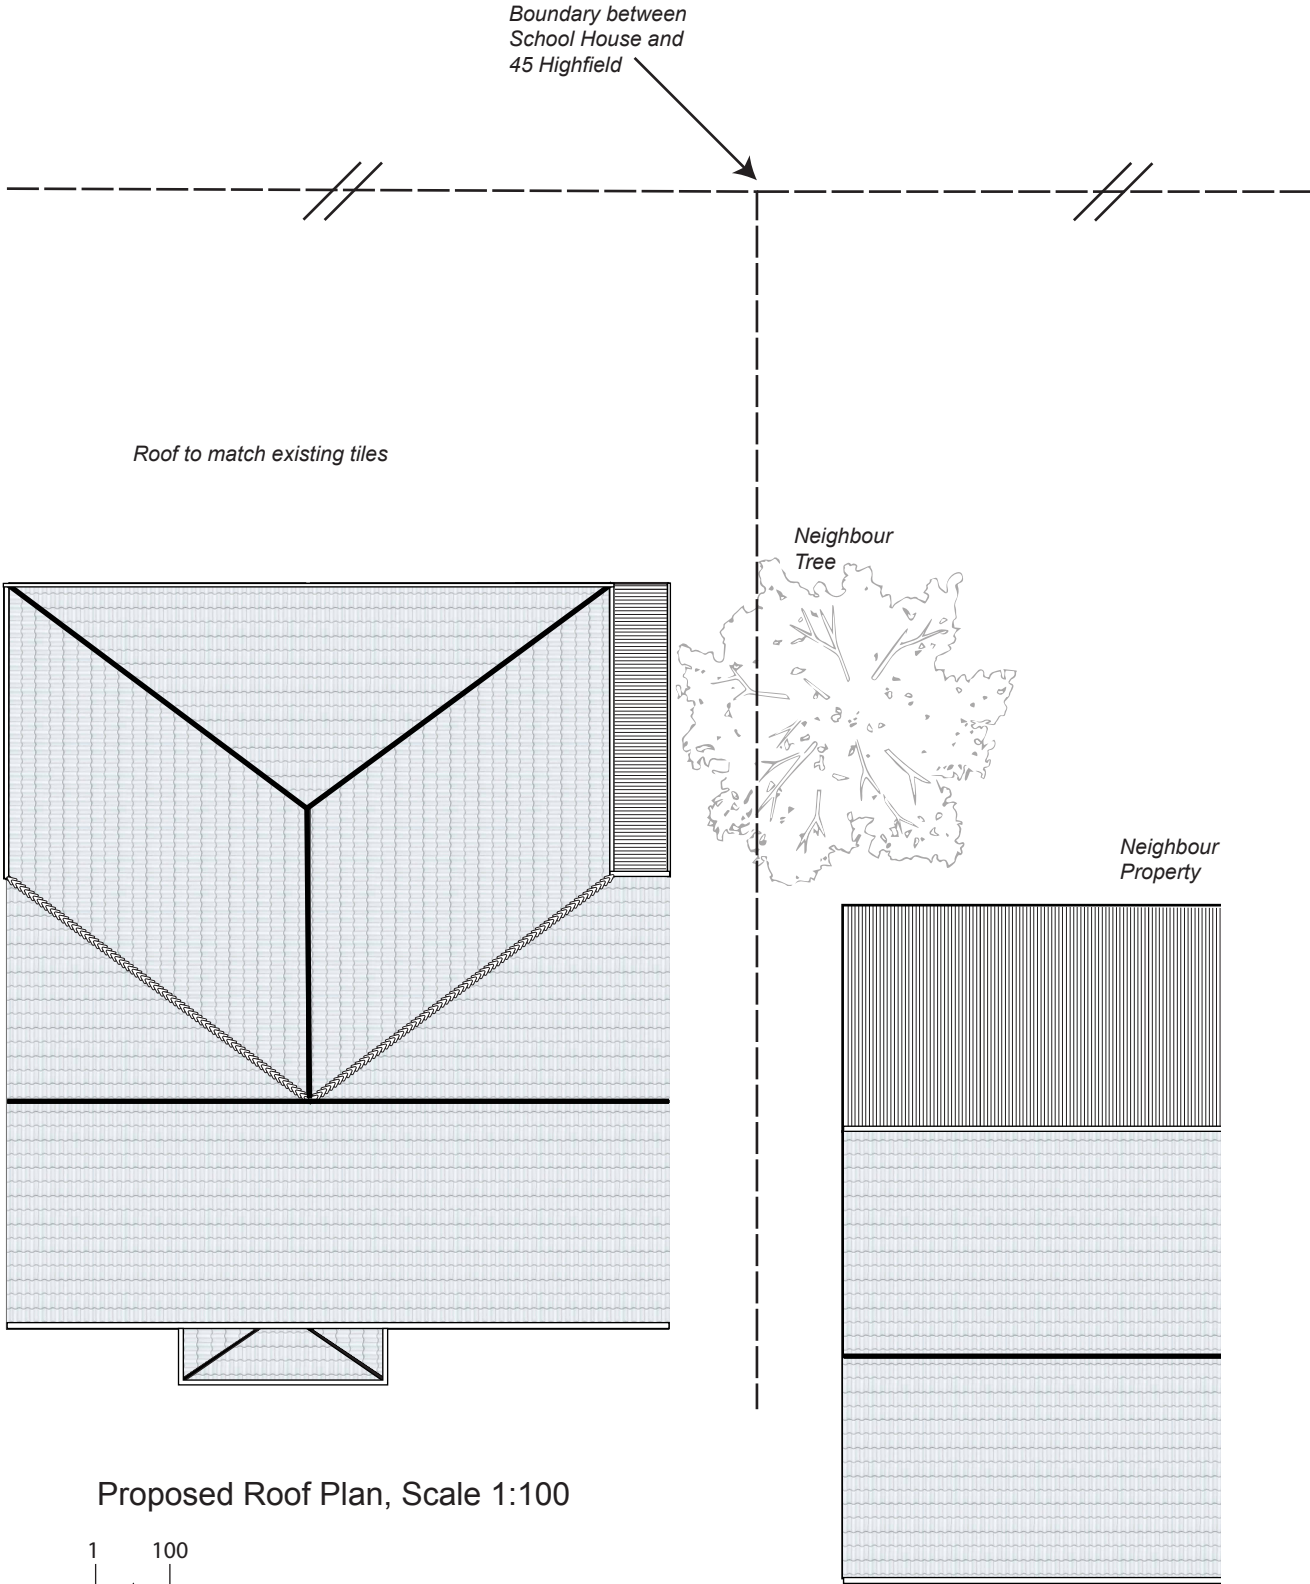

Existing Roof Plan, Scale 1:100

 

Proposed Roof Plan, Scale 1:100

 

PROJECT:	DATE:	SCALE:
V2 School House, Highfield, Letchworth Garden City, SG6 3PY	20.09.2026	To Scale - A3
Double Storey Rear Extension		