


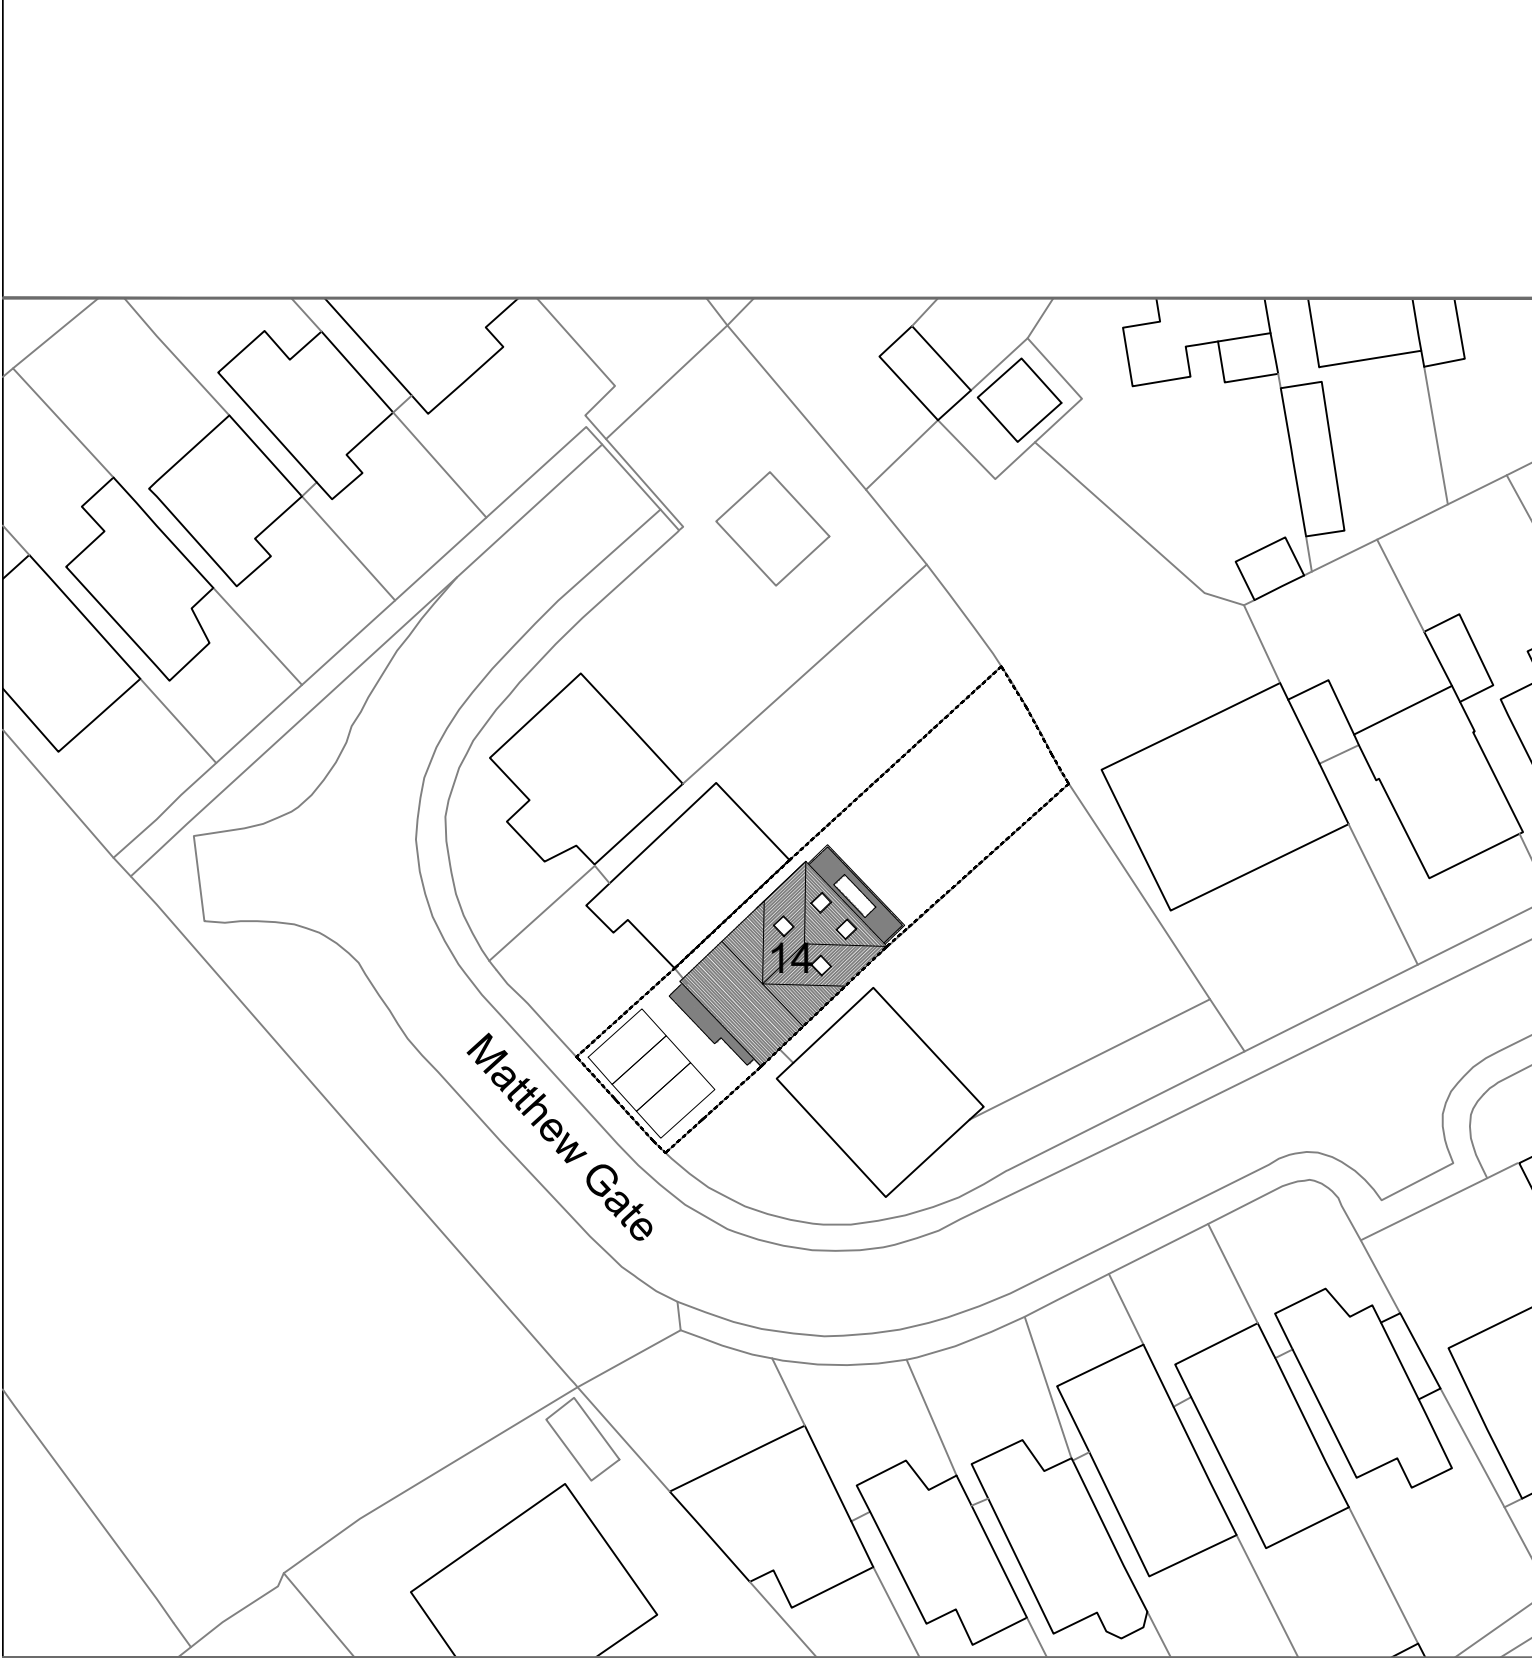

Charlotte Fausset Architect MFA ARB RIBA 30 Shillington Rd, Pirton, Hitchin, Herts, SG5 3QL Tel : 07815570717	client Neetal & Pete Noyce	title Site Plan	dwg no & revision MATT-10-002	date rev0:16.06.26	
	address 14 Matthew Gate Hitchin SG4 9EQ		scale 0 5m 10m 15m 20m Scale 1 : 500 at A4		