


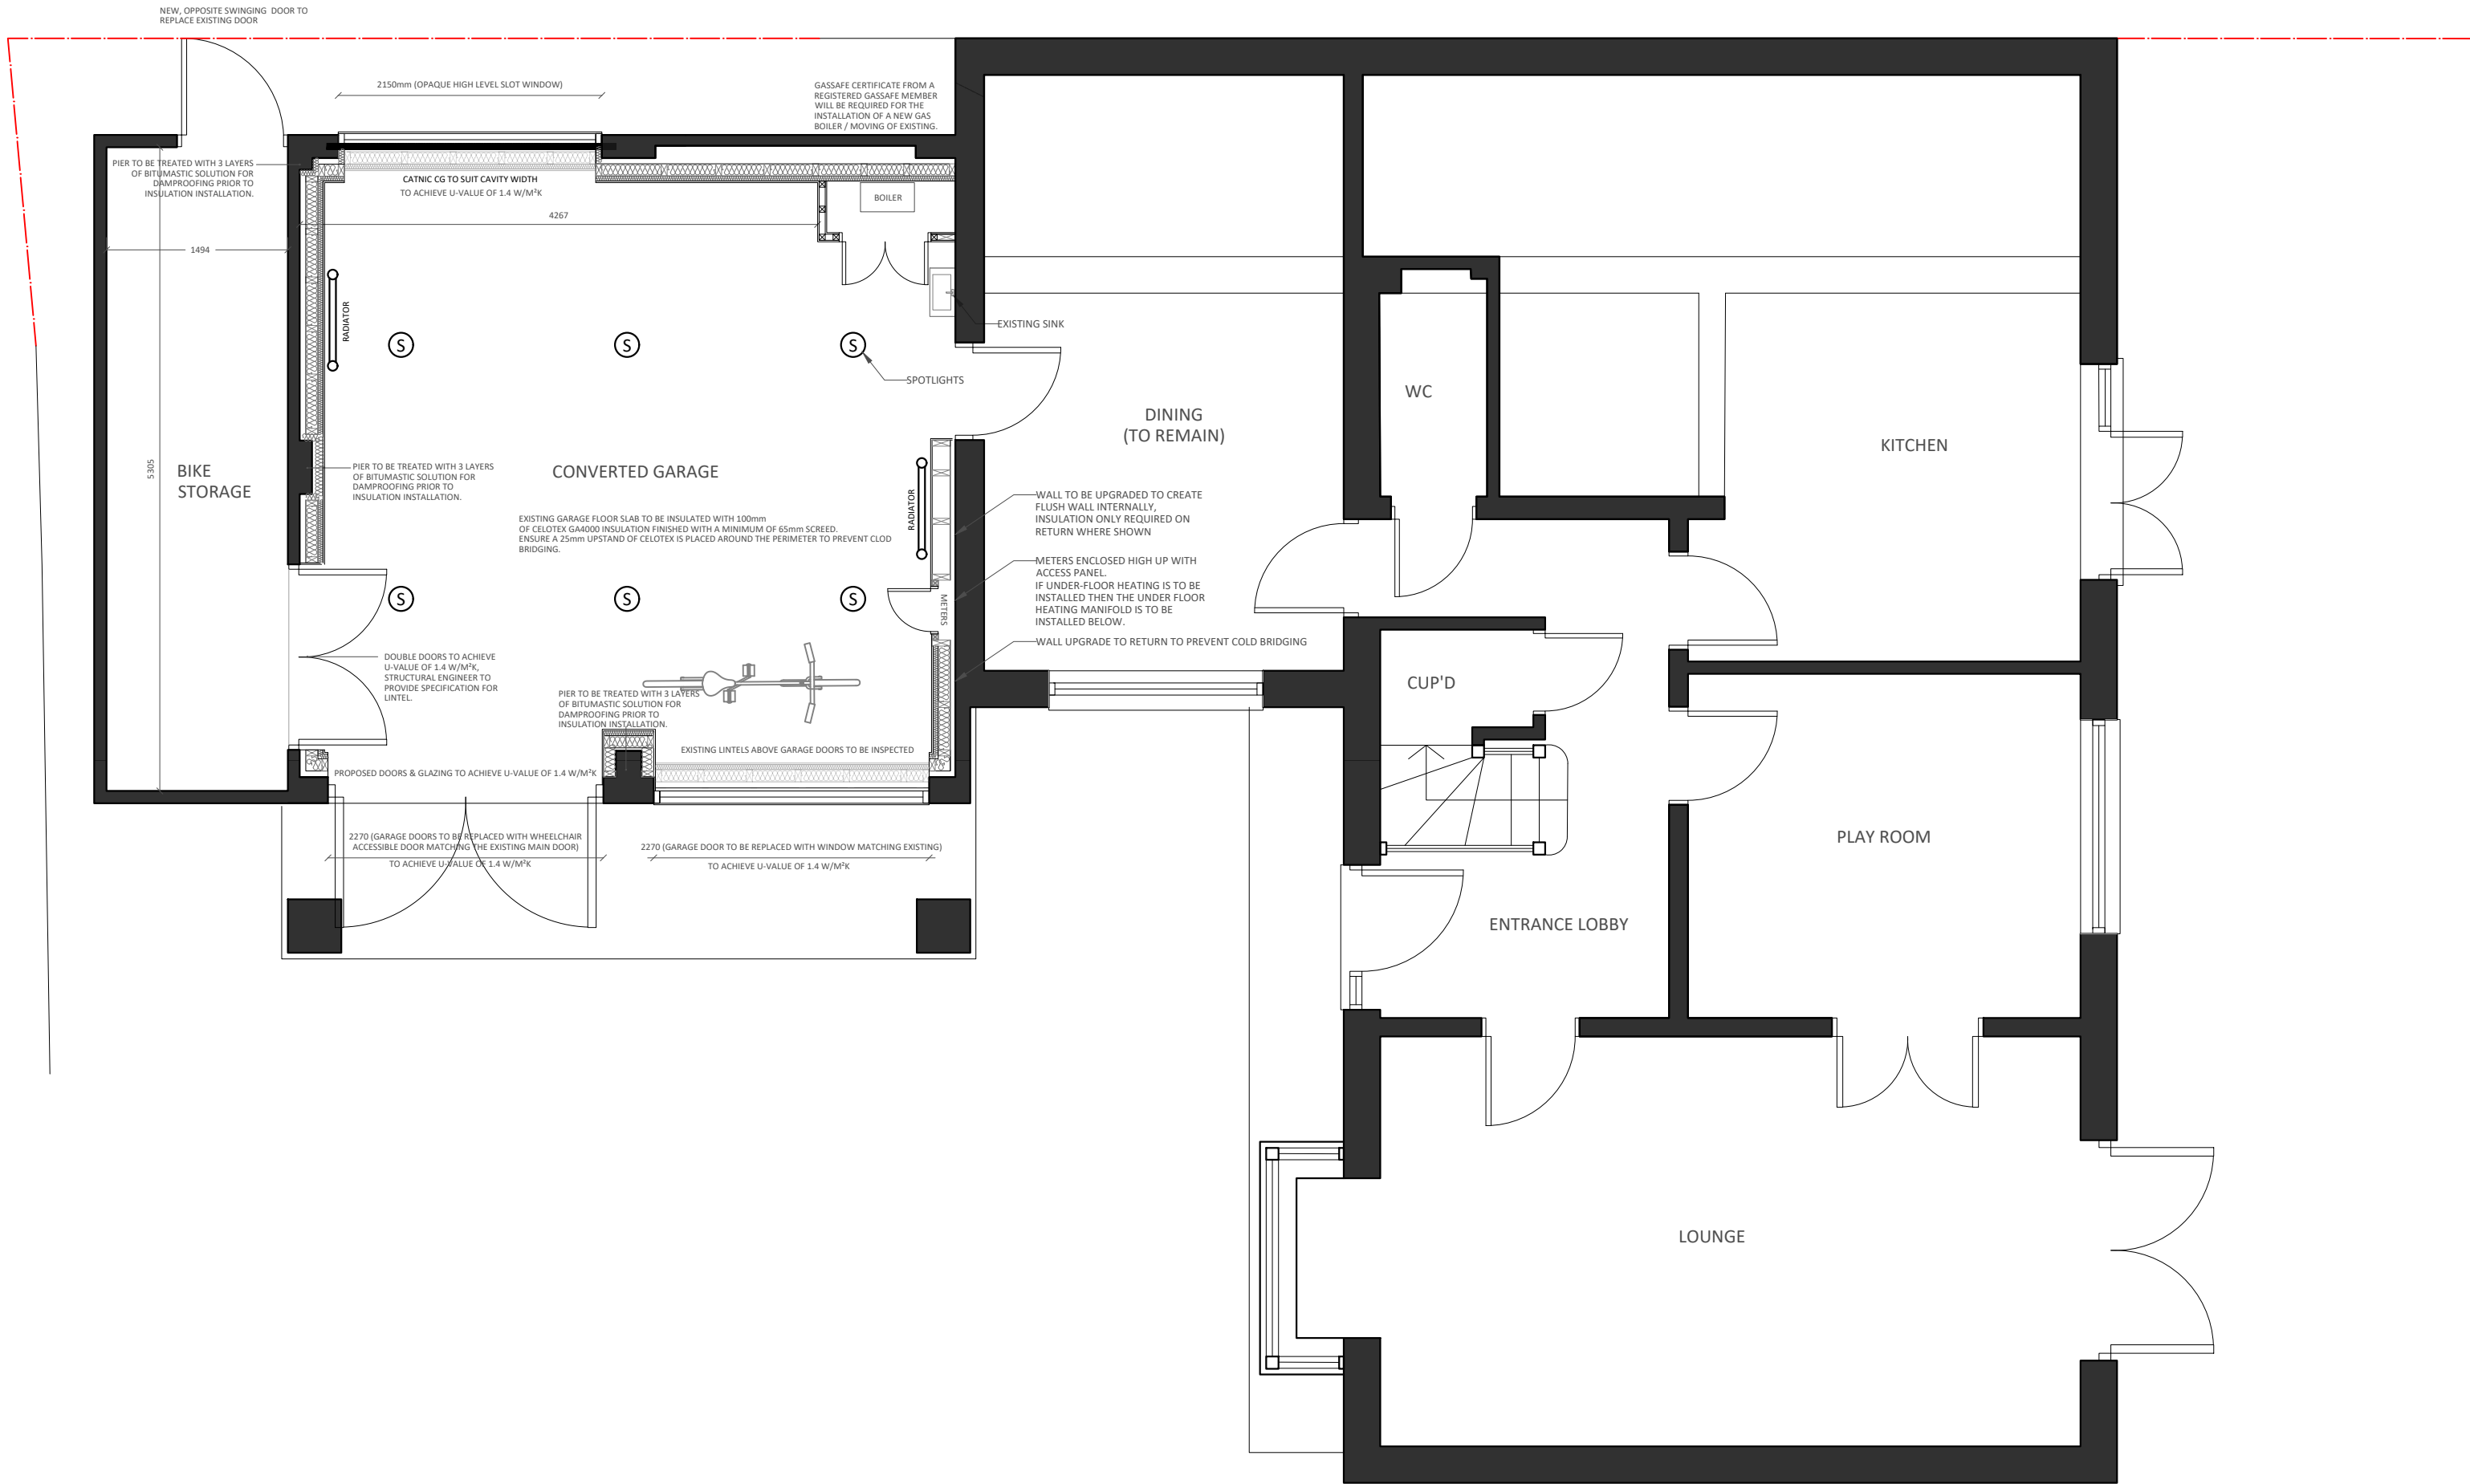

PROPOSED GROUND FLOOR PLAN

FOR PLANNING

Location

30 GIBSON CLOSE
HITCHIN

Title

PROPOSED GROUND FLOOR
PLAN

Scale	Drawn	Checked	Date
1:50 @ A2	SJB	HE	AUG 25
Drawing Number	Revision		
2237_YPUK_P005	P1		



YOURPLANS